




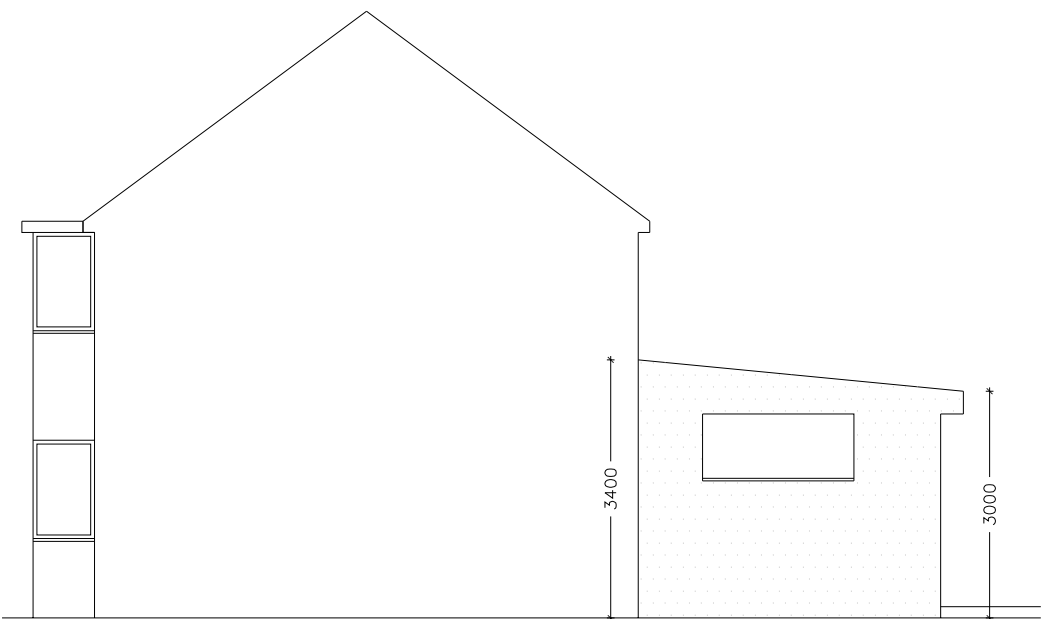


PROPOSED SIDE ELEVATION

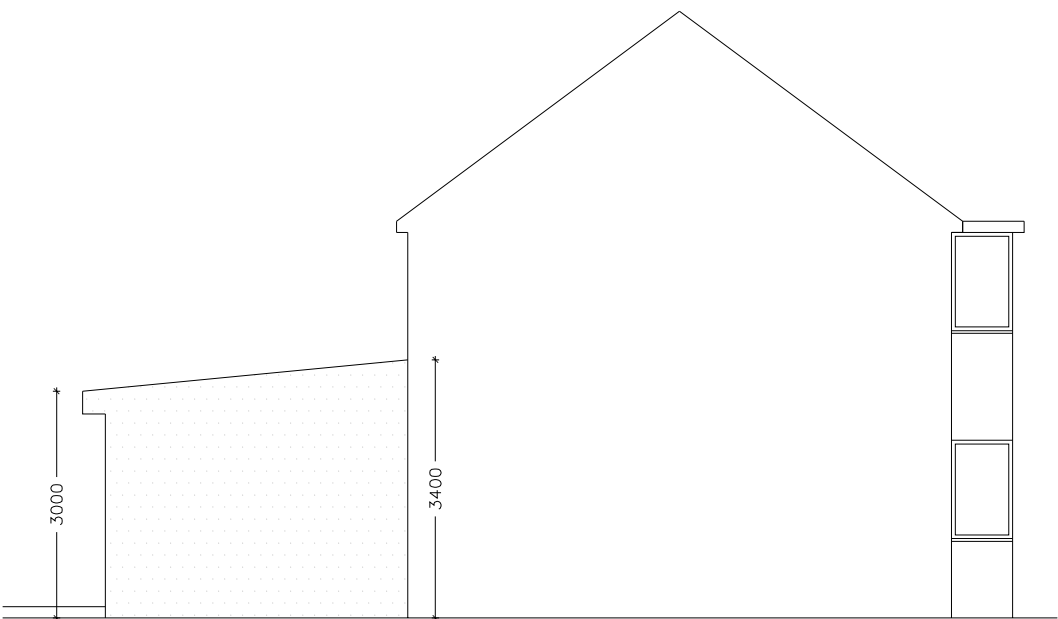

PROPOSED ANOTHER SIDE ELEVATION

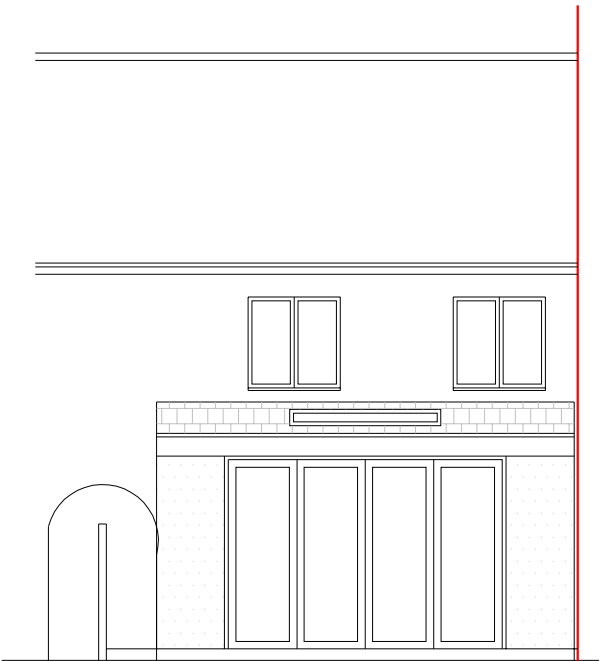

PROPOSED REAR ELEVATION

 

CRAFTED SPACES
ARCHITECTURE + URBANISUM

DESIGNING WITH SOCIAL ECONOMICAL & ENVIRONMENTAL SUSTANIABILITY
(M) 07973988297

Applicant:
MR & MRS PATEL

Job Title:
PROPOSED EXTENSION
AT 43 STAFFORD ROAD, RUISLIP, HA4 6PB

Drawing Title:
PROPOSED ELEVATIONS

Scale: 1:100
Date: 08/03/2018

Drawing No.
PA1812-04

Print Size
A3

Revision

Drawing Status
FOR PRIOR APPROVAL