



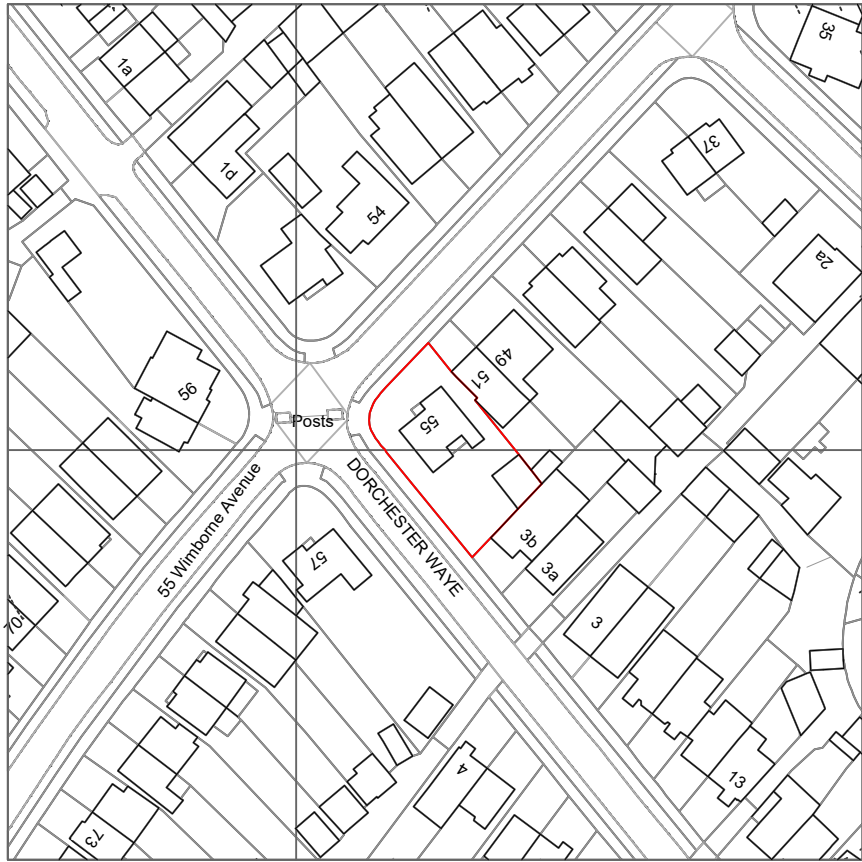

OS Map

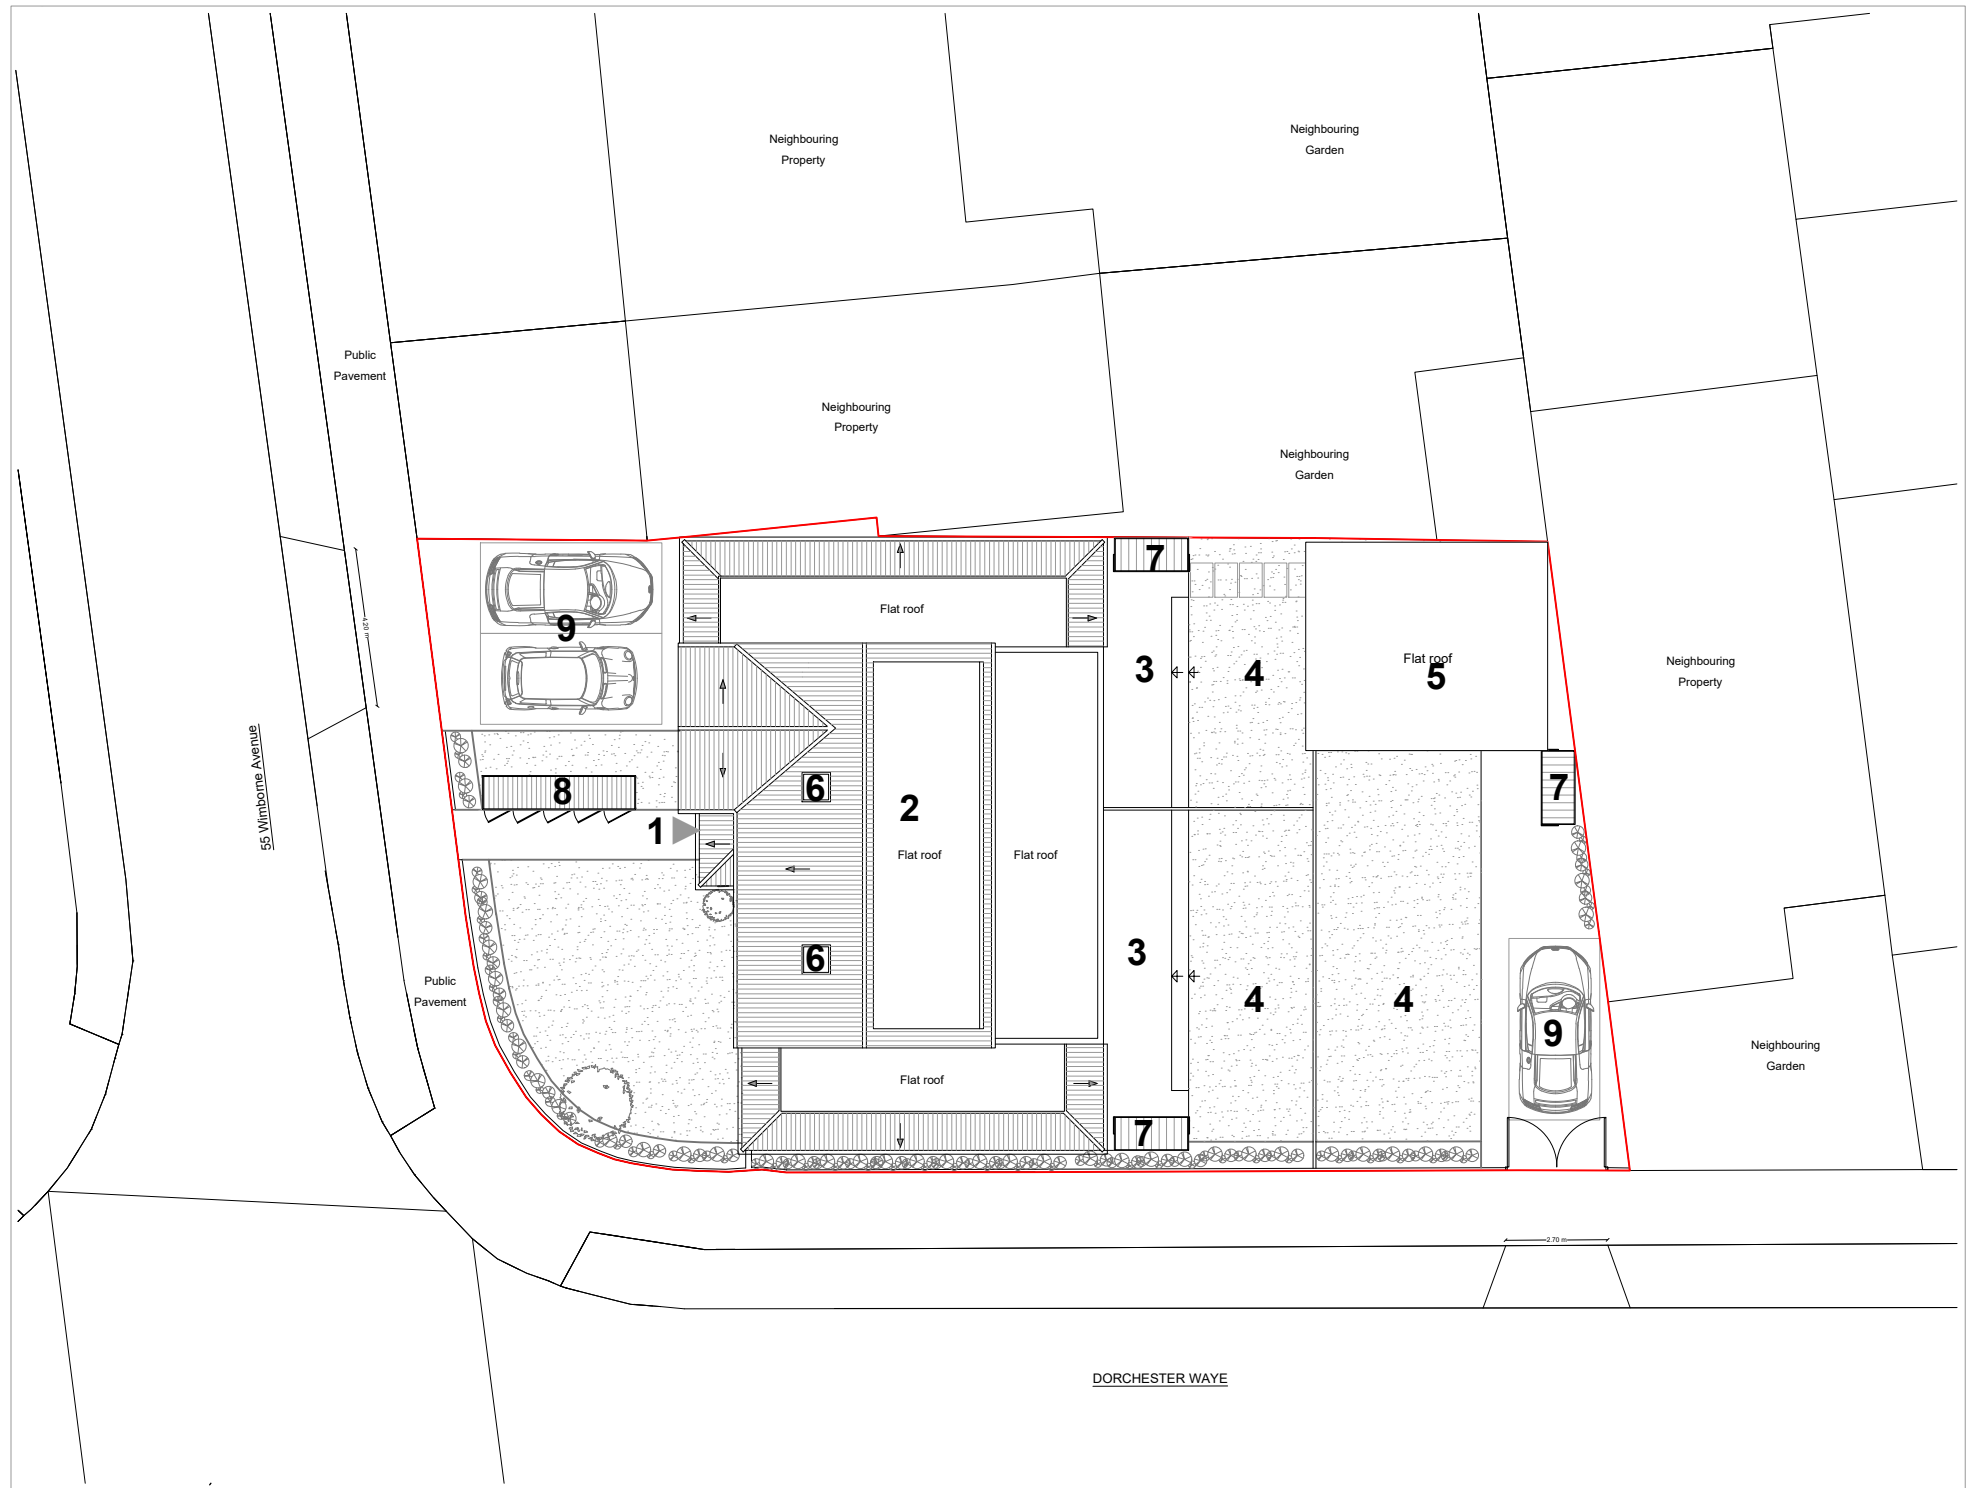


Site Plan

KEY

- 1 Entrance
- 2 Dormer
- 3 Patio
- 4 Garden
- 5 Outbuilding
- 6 Rooflight
- 7 Cycle storage
- 8 Bin storage
- 9 Parking



Property Boundary

 

Dimensions Written dimensions to be taken in preference to scaled dimensions. The Contractor is responsible for checking all dimensions before work starts.

Local Authority All work is to be carried out to the requirements, and to the satisfaction of the Local Authority. These drawings are for planning purposes only.

Discrepancies Any discrepancies to be brought to the attention of Drawing And Planning Ltd. Immediately.

REVISIONS

REV	DATE	DESCRIPTION	BY	CH

PROJECT TITLE

55 Wimborne Avenue

DATE

Sep 2021

REVISION

/

DRAWING TITLE

Proposed - Location Plans

CLIENT

MrJagdev Verdding

DRAWING No.

WMBAV-L301

SCALE @ A3

1:1250 / 1:200

