





PROPOSED FRONT ELEVATION
Scale 1:100




PROPOSED REAR ELEVATION
Scale 1:100

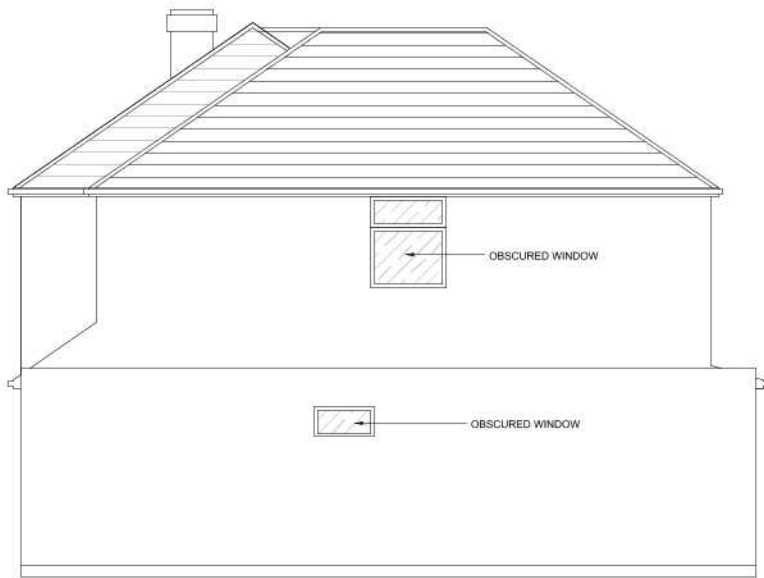


PROPOSED SIDE ELEVATION
Scale 1:100

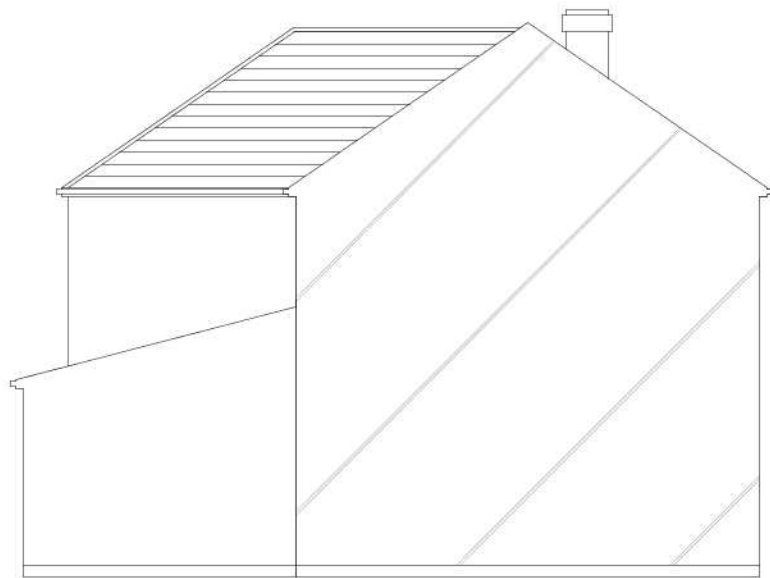


PROPOSED SIDE ELEVATION
Scale 1:100

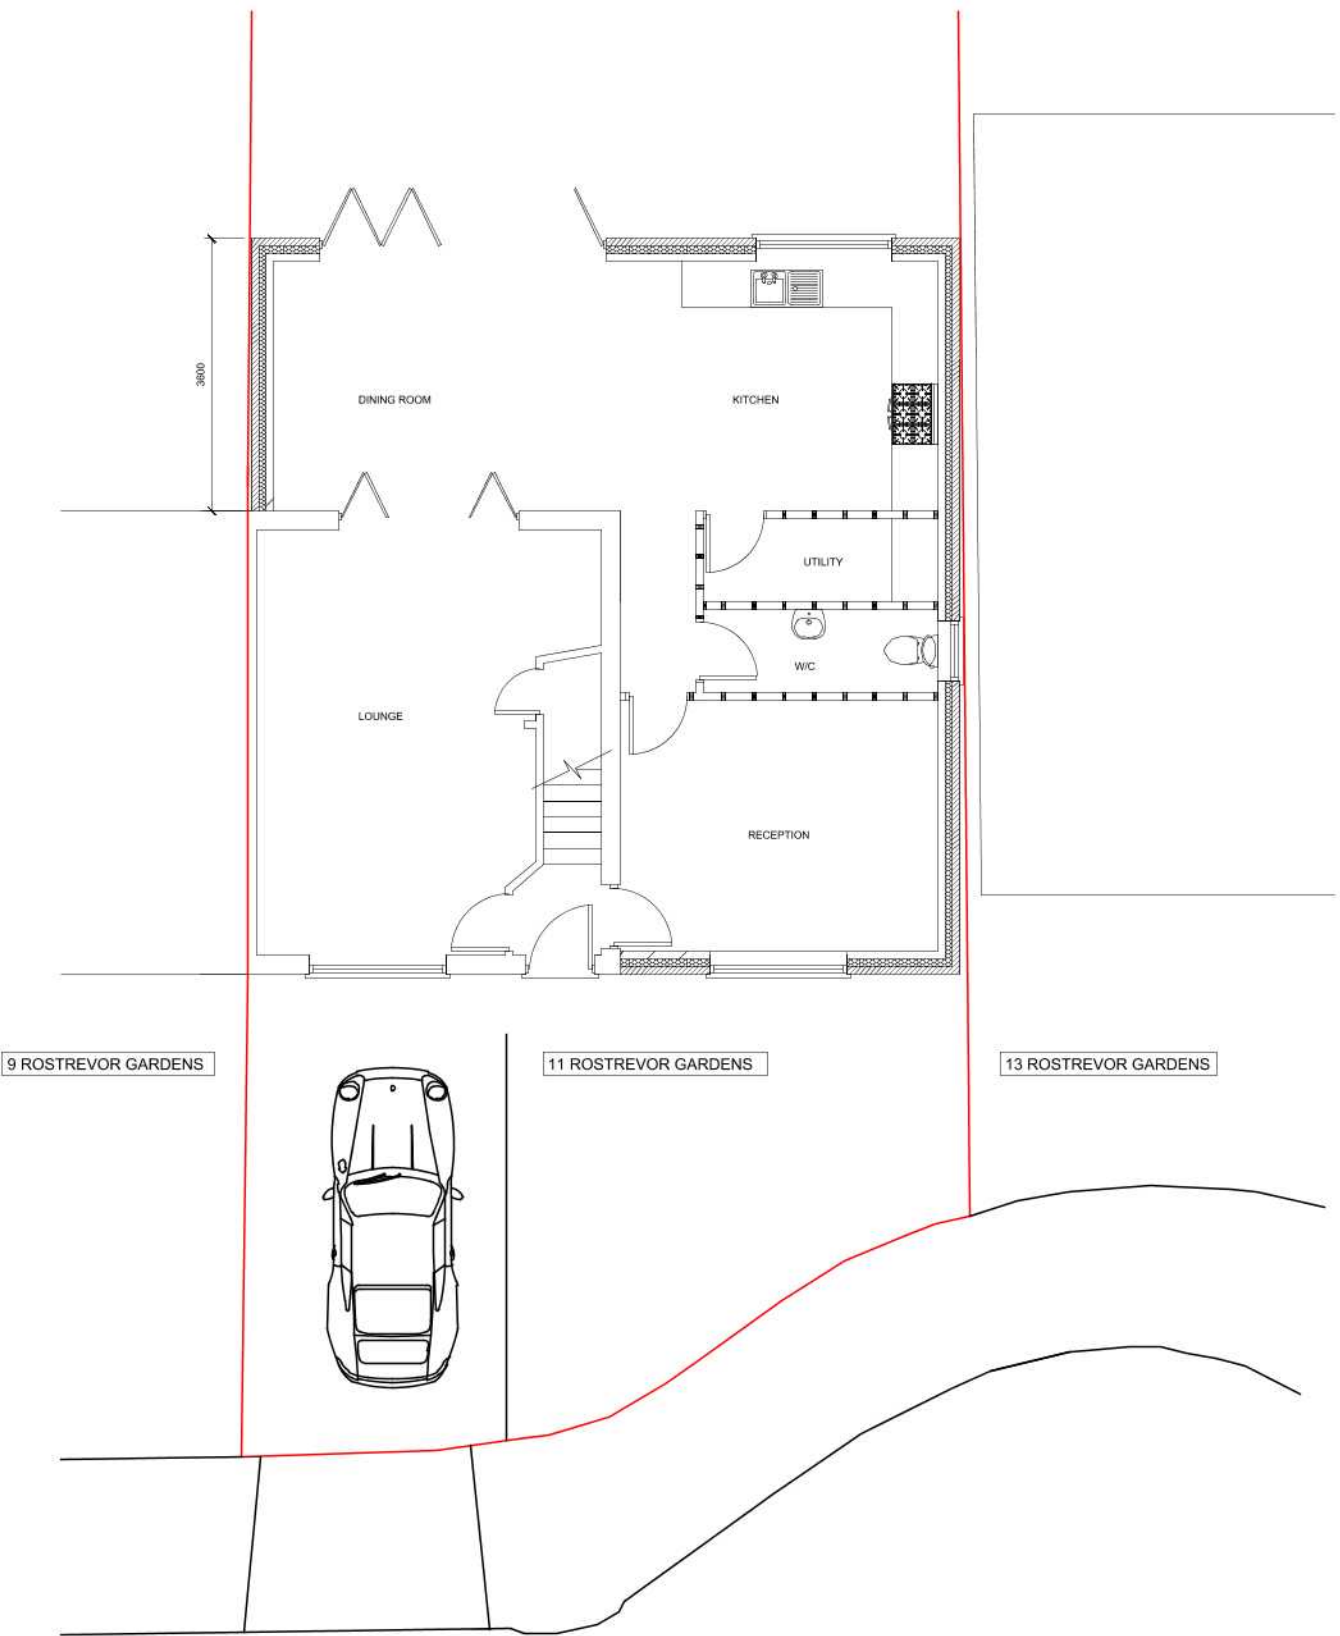

PROPOSED GROUND FLOOR PLAN
Scale 1:50

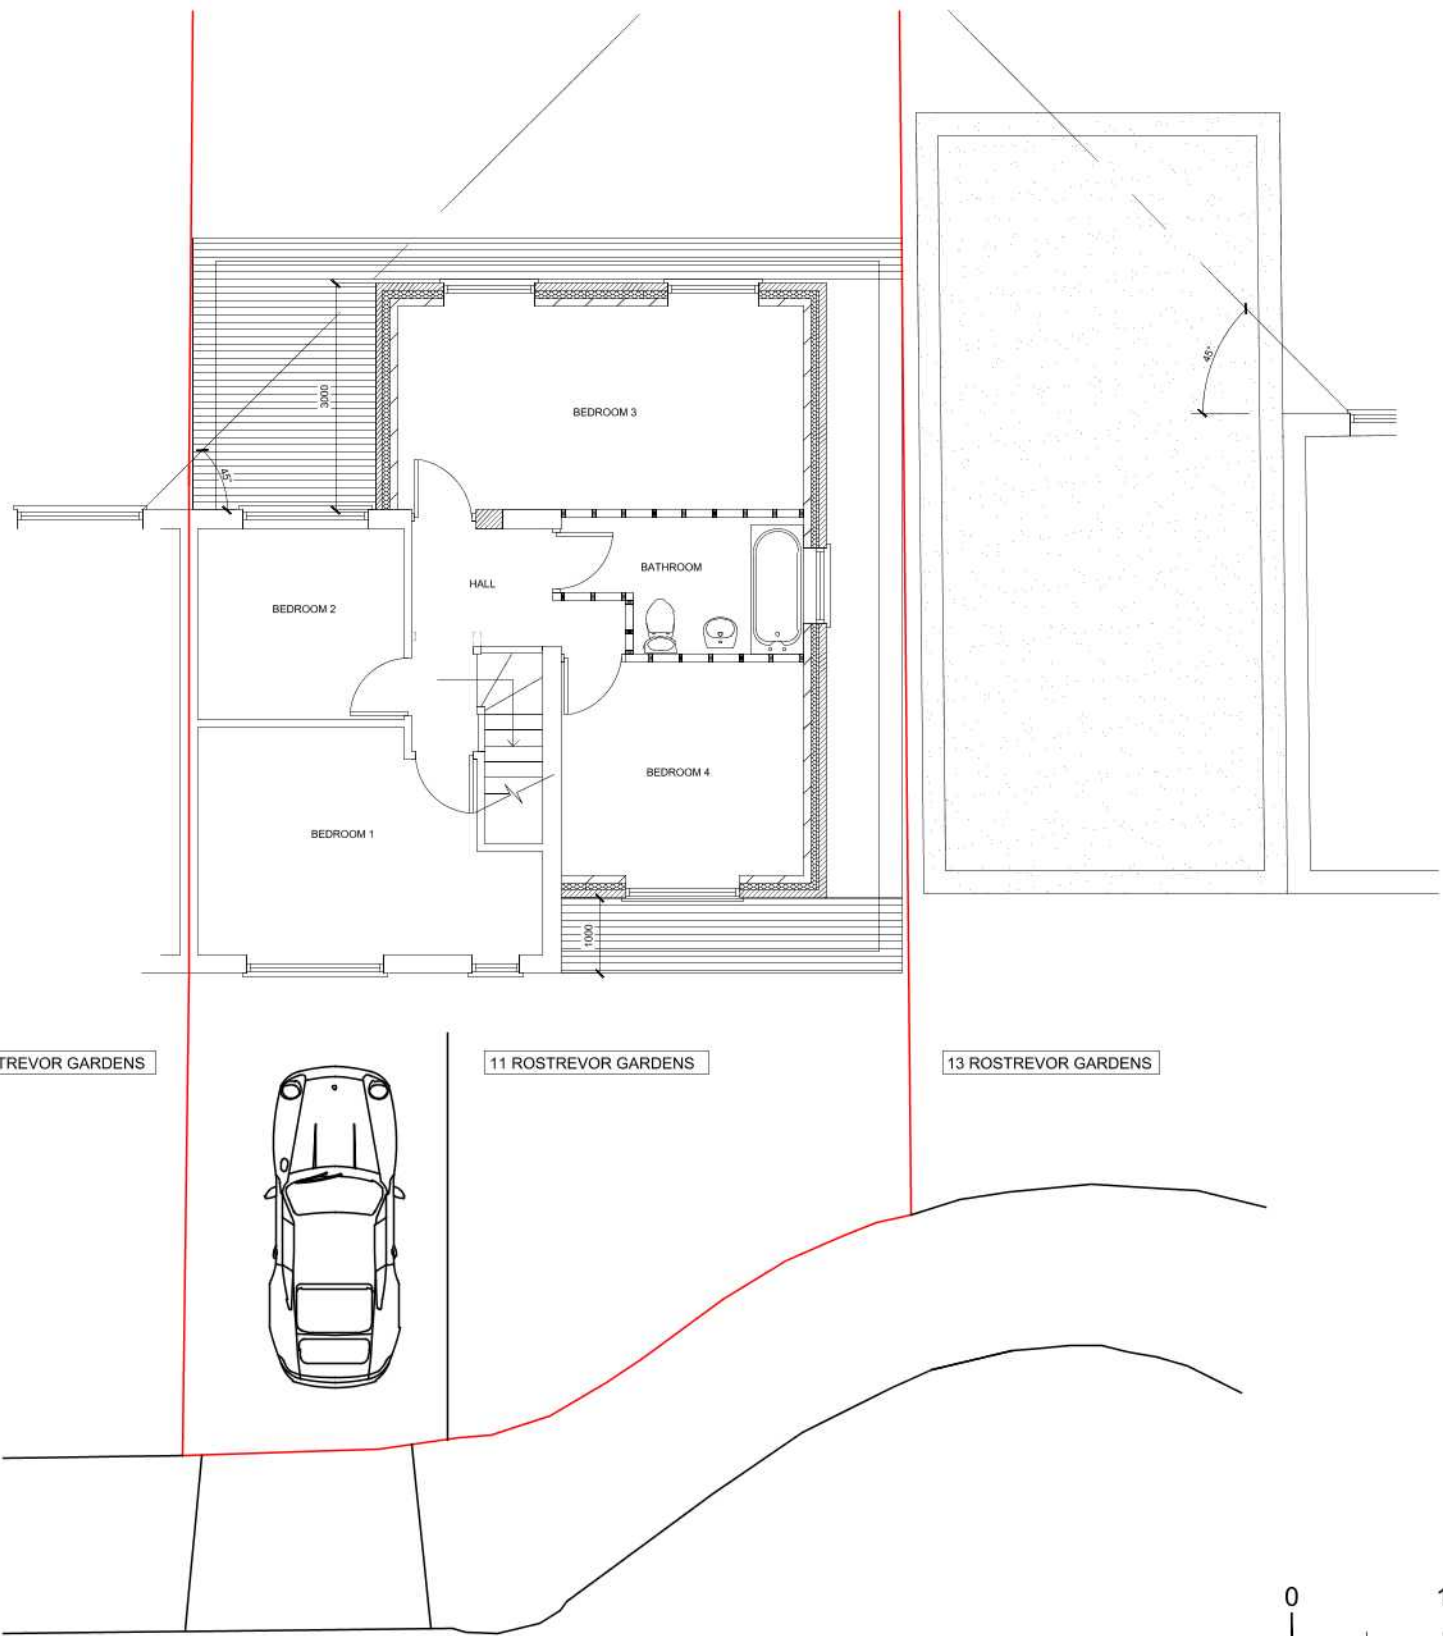

PROPOSED FIRST FLOOR PLAN
Scale 1:50

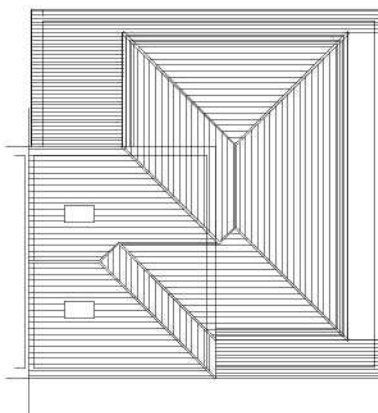

PROPOSED ROOF PLAN
Scale 1:100

PRELIMINARY

These drawings should be approved by local Authority
No dimensions to be scaled from this drawing. All dimensions to be checked on site.
This drawing is copyright and should not be reproduced without permission of the Architects

Rev	Description
A	Amendment

Project
11 Rostrevor Gardens
Hayes
UB3 1AH

Drawing
PROPOSED PLANS AND
ELEVATIONS

SCALE	Rev	Drawing no.
As Shown		19_79_02