



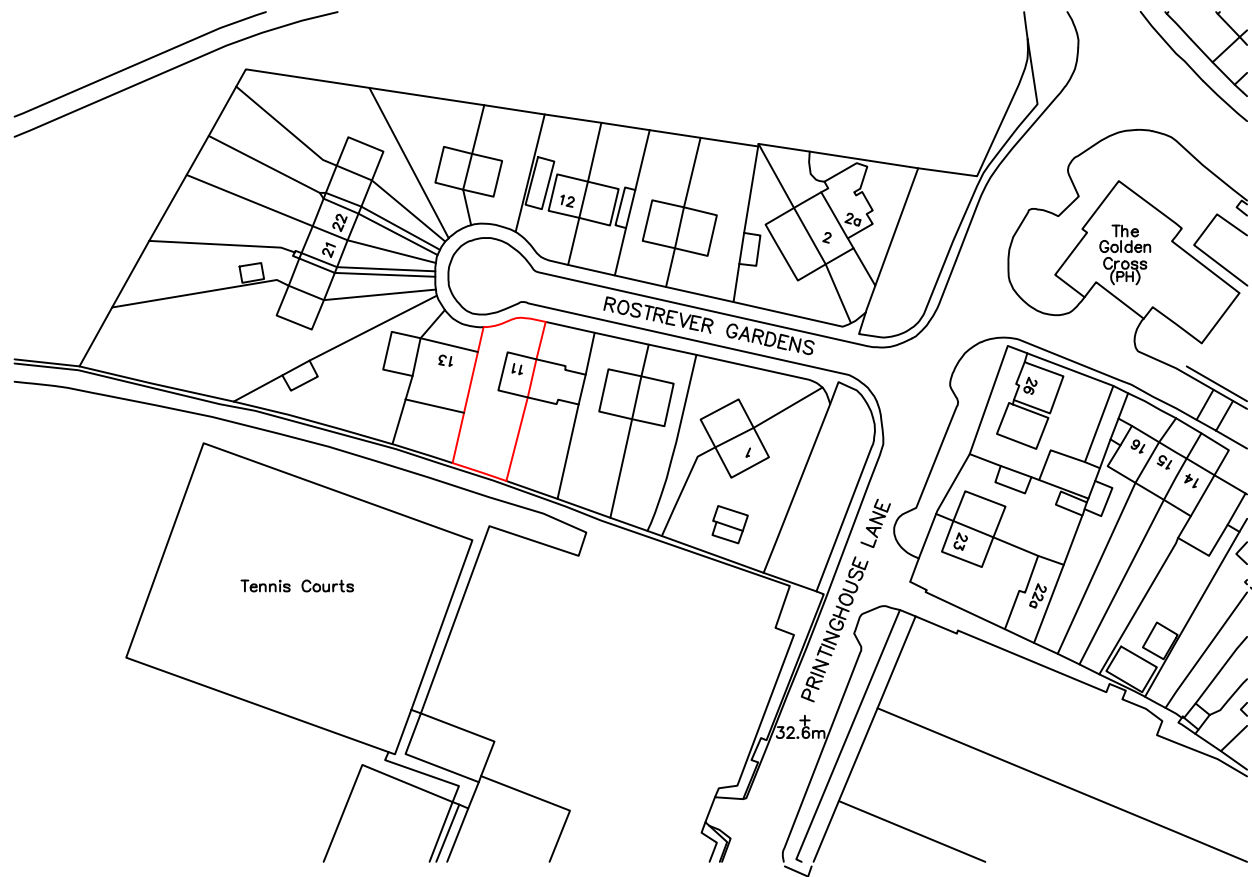

LOCATION PLAN
Scale 1:1250

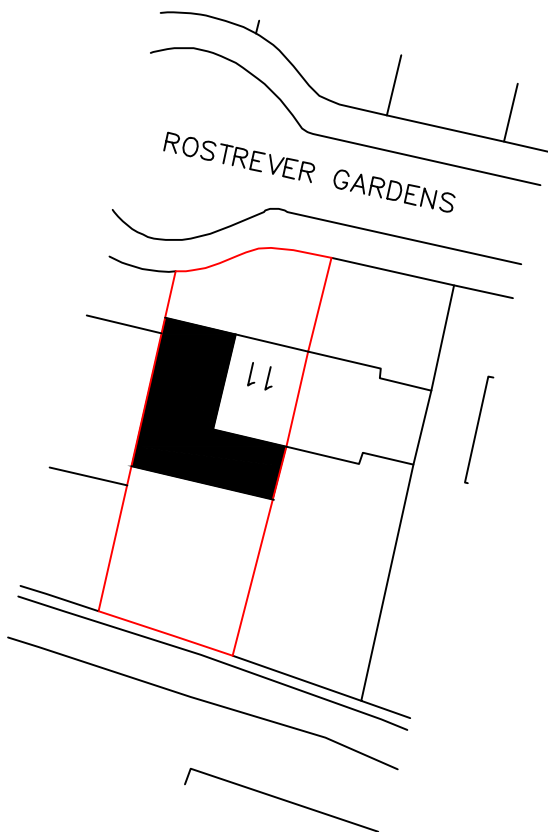

SITE PLAN
Scale 1:500



PRELIMINARY		
These drawings should be approved by local Authority		
No dimensions to be scaled from this drawing. All dimensions to be checked on site. This drawing is copyright and should not be reproduced without permission of the Architects		
Rev	Description	
Project		
11 Rostrevor Gardens		
HAYES		
UB3 1AH		
Drawing		
SITE AND LOCATION PLAN		
SCALE As Shown	Rev	Drawing no. 19_79_03