




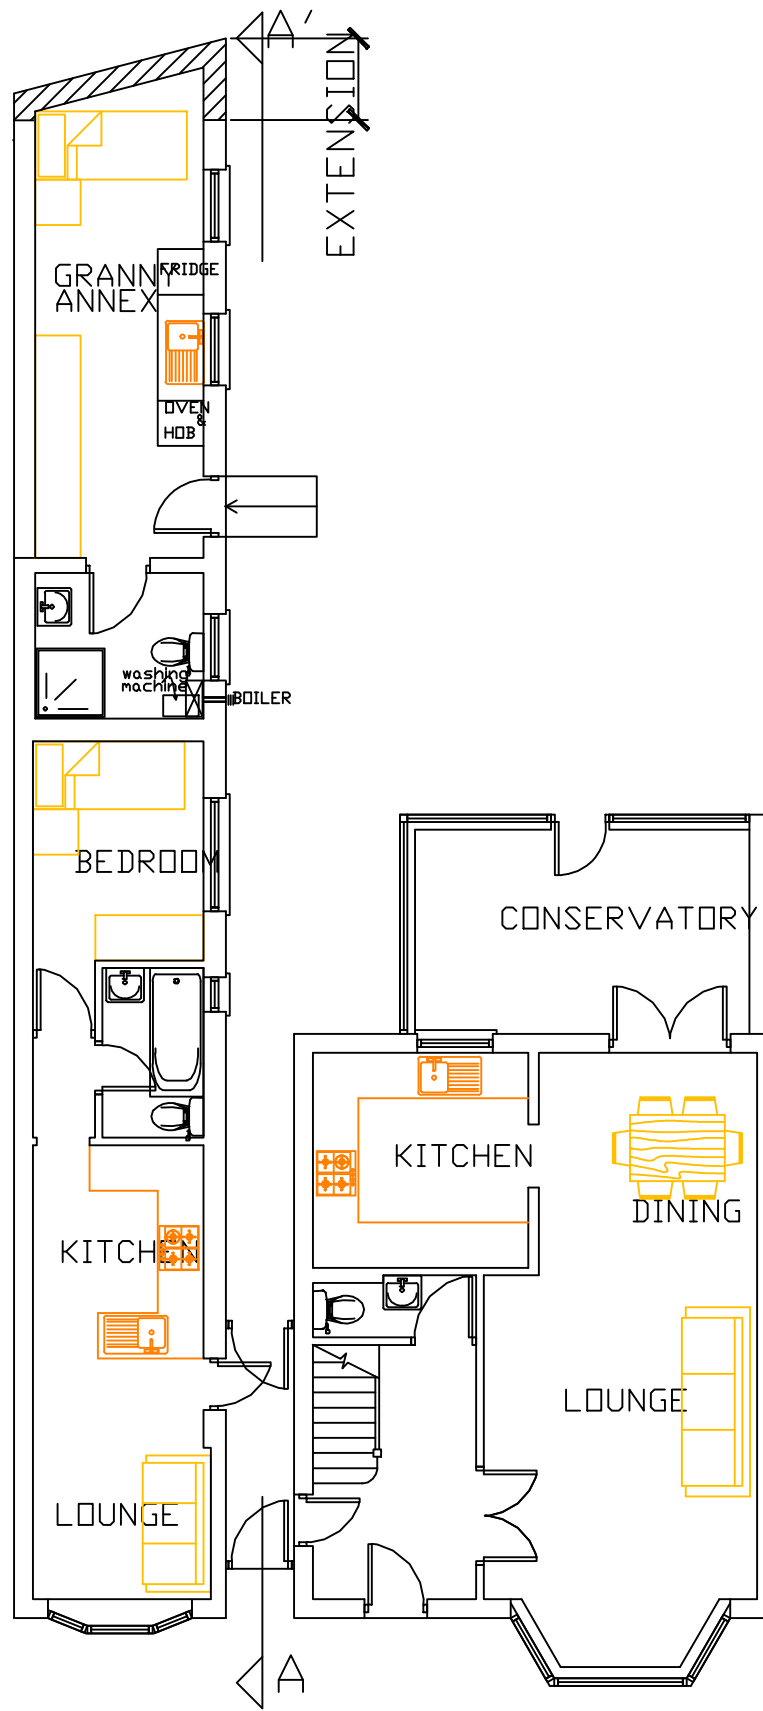

GROUND FLOOR

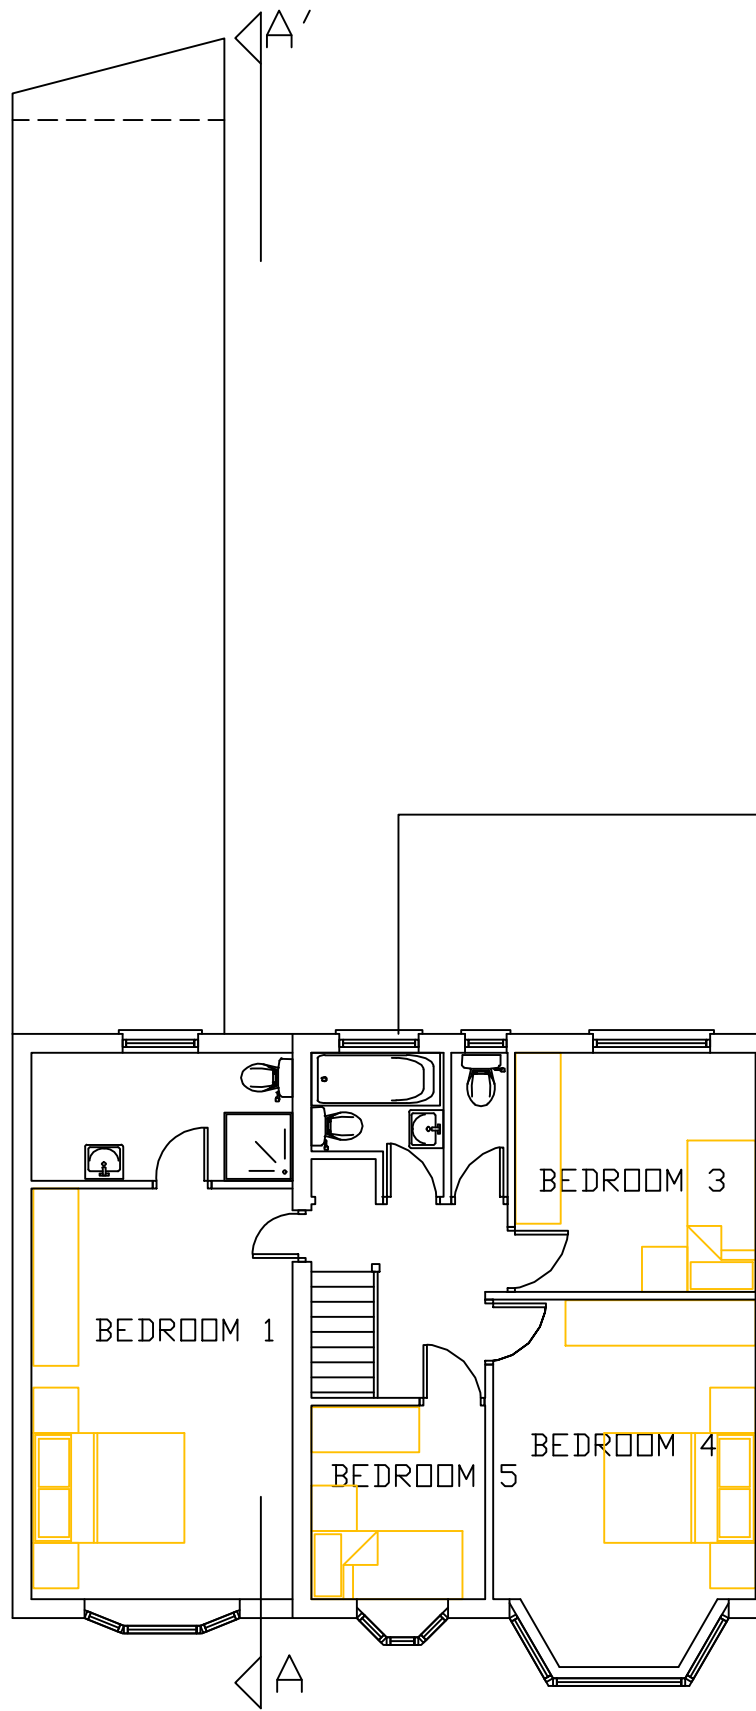



FIRST FLOOR

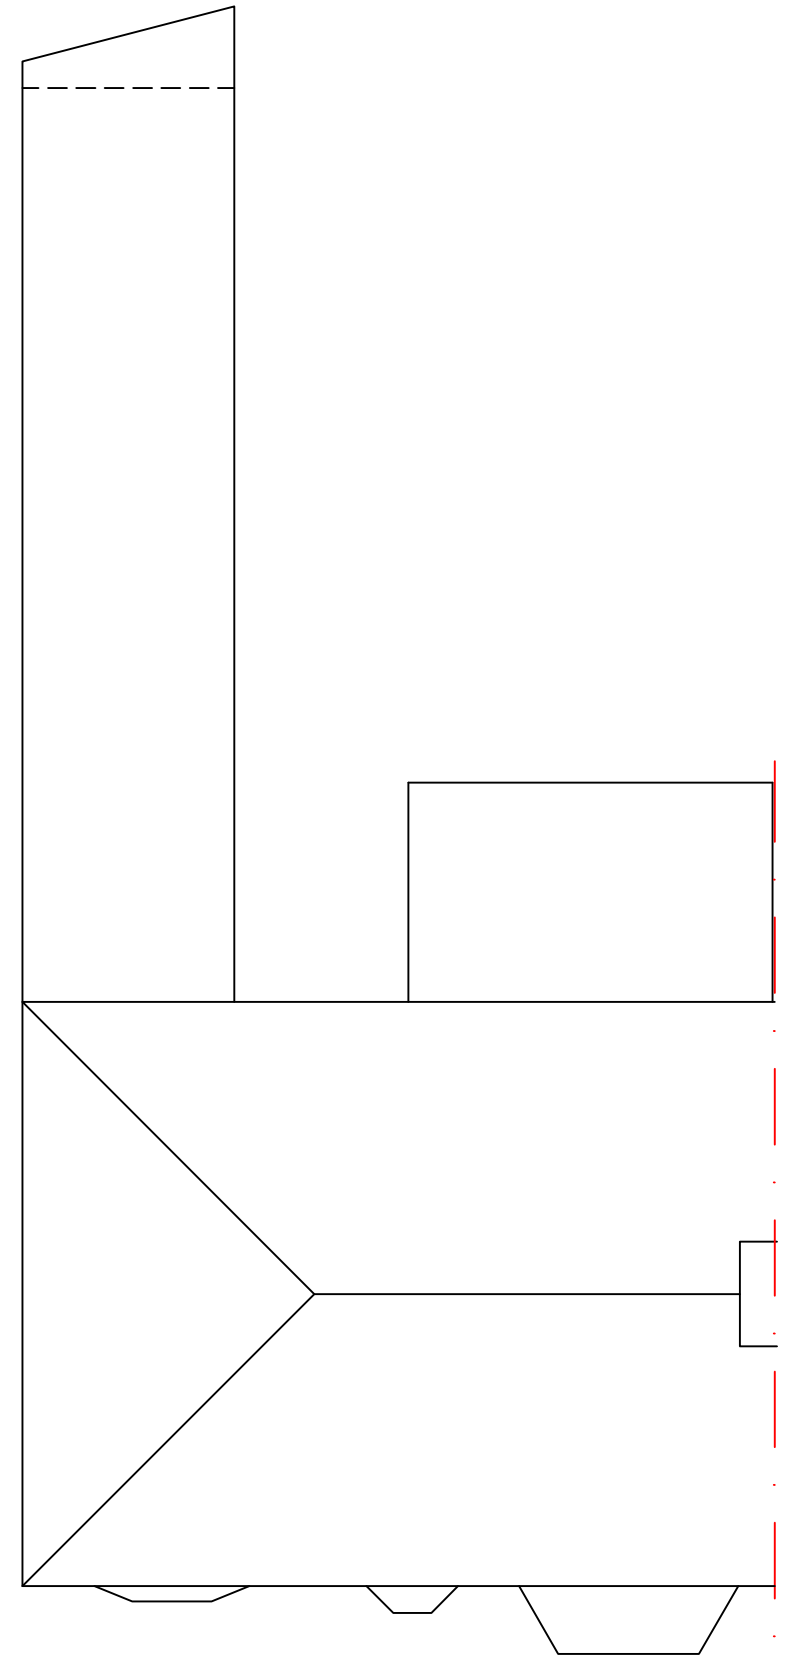

ROOF PLAN

EXISTING FLOOR PLANS

9B ANGUS DRIVE, RUISLIP, HA4 0RZ

 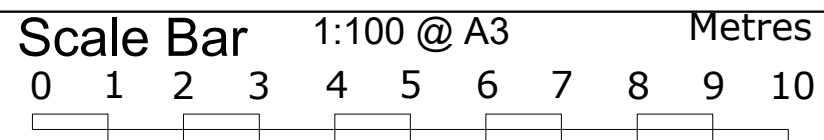

THE GILLET MACLEOD PARTNERSHIP
Chartered Architects & Town Planning Consultants
1 High Road Old Eastcote Pinner Middlesex HA5 2EW tel. 0208 868 1333

Drg. No. 17/3159/5
Scale 1:100
Date 25/01/17
Drawn by D. Suarez

REVISION	
(C)	drawer