



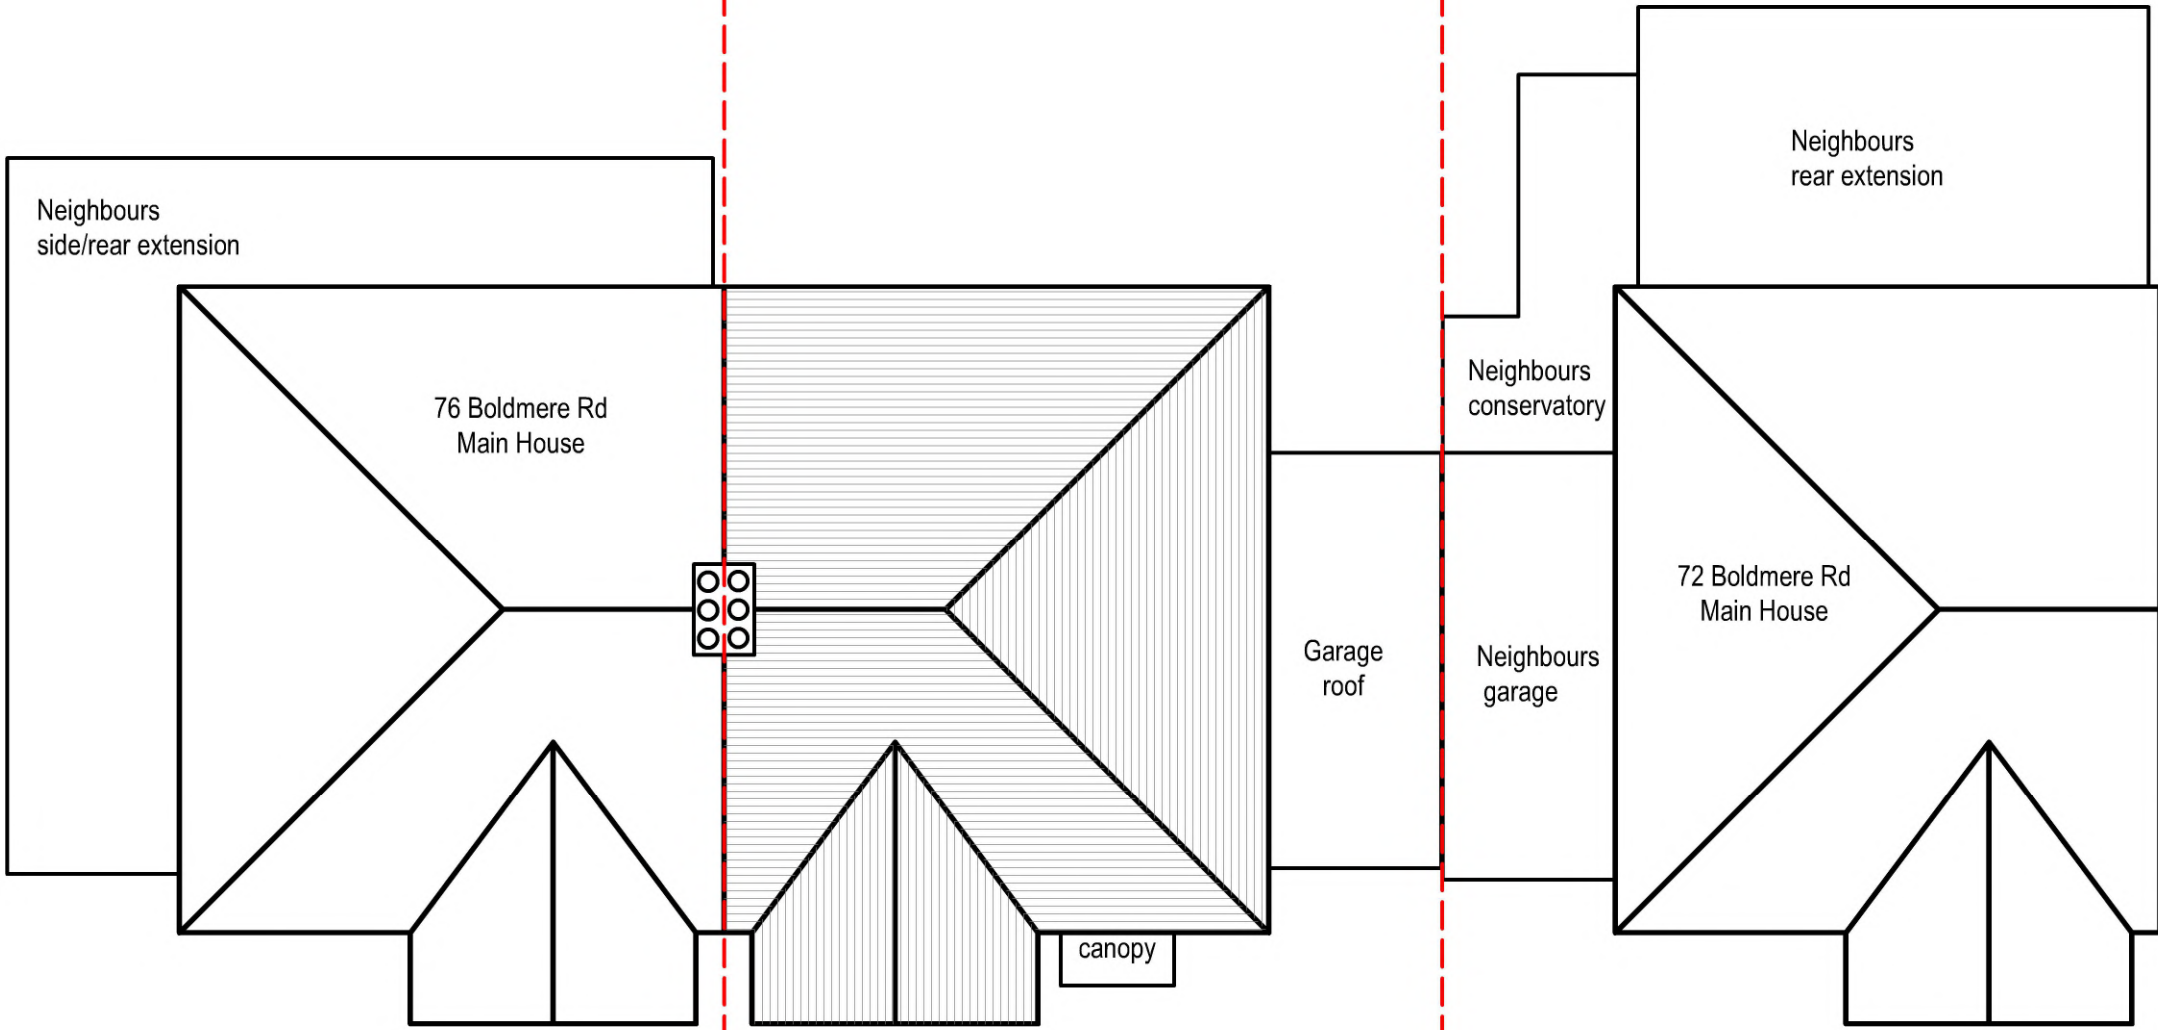


05 EXG ROOF PLAN
Scale: 1:100

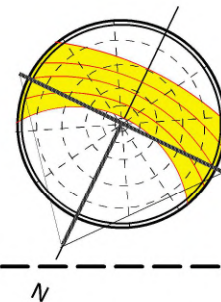

EXISTING



tel : 0796 222 3141
email : sandeep@sskarchitects.co.uk

 

scale - 1 : 100 @ A3

Purpose - Certificate of lawful development

All dimensions to be checked on site. All omissions & discrepancies to be reported to the designer.	PROJECT: 74 Boldmere Rd. Pinner, HA5 1PP	DATE: 20/02/2024
© SSK architects owns the copyright of this drawing which must not be reproduced in whole or part without the written permission.	DWG NO: EXG ROOF	REVISION: 05