



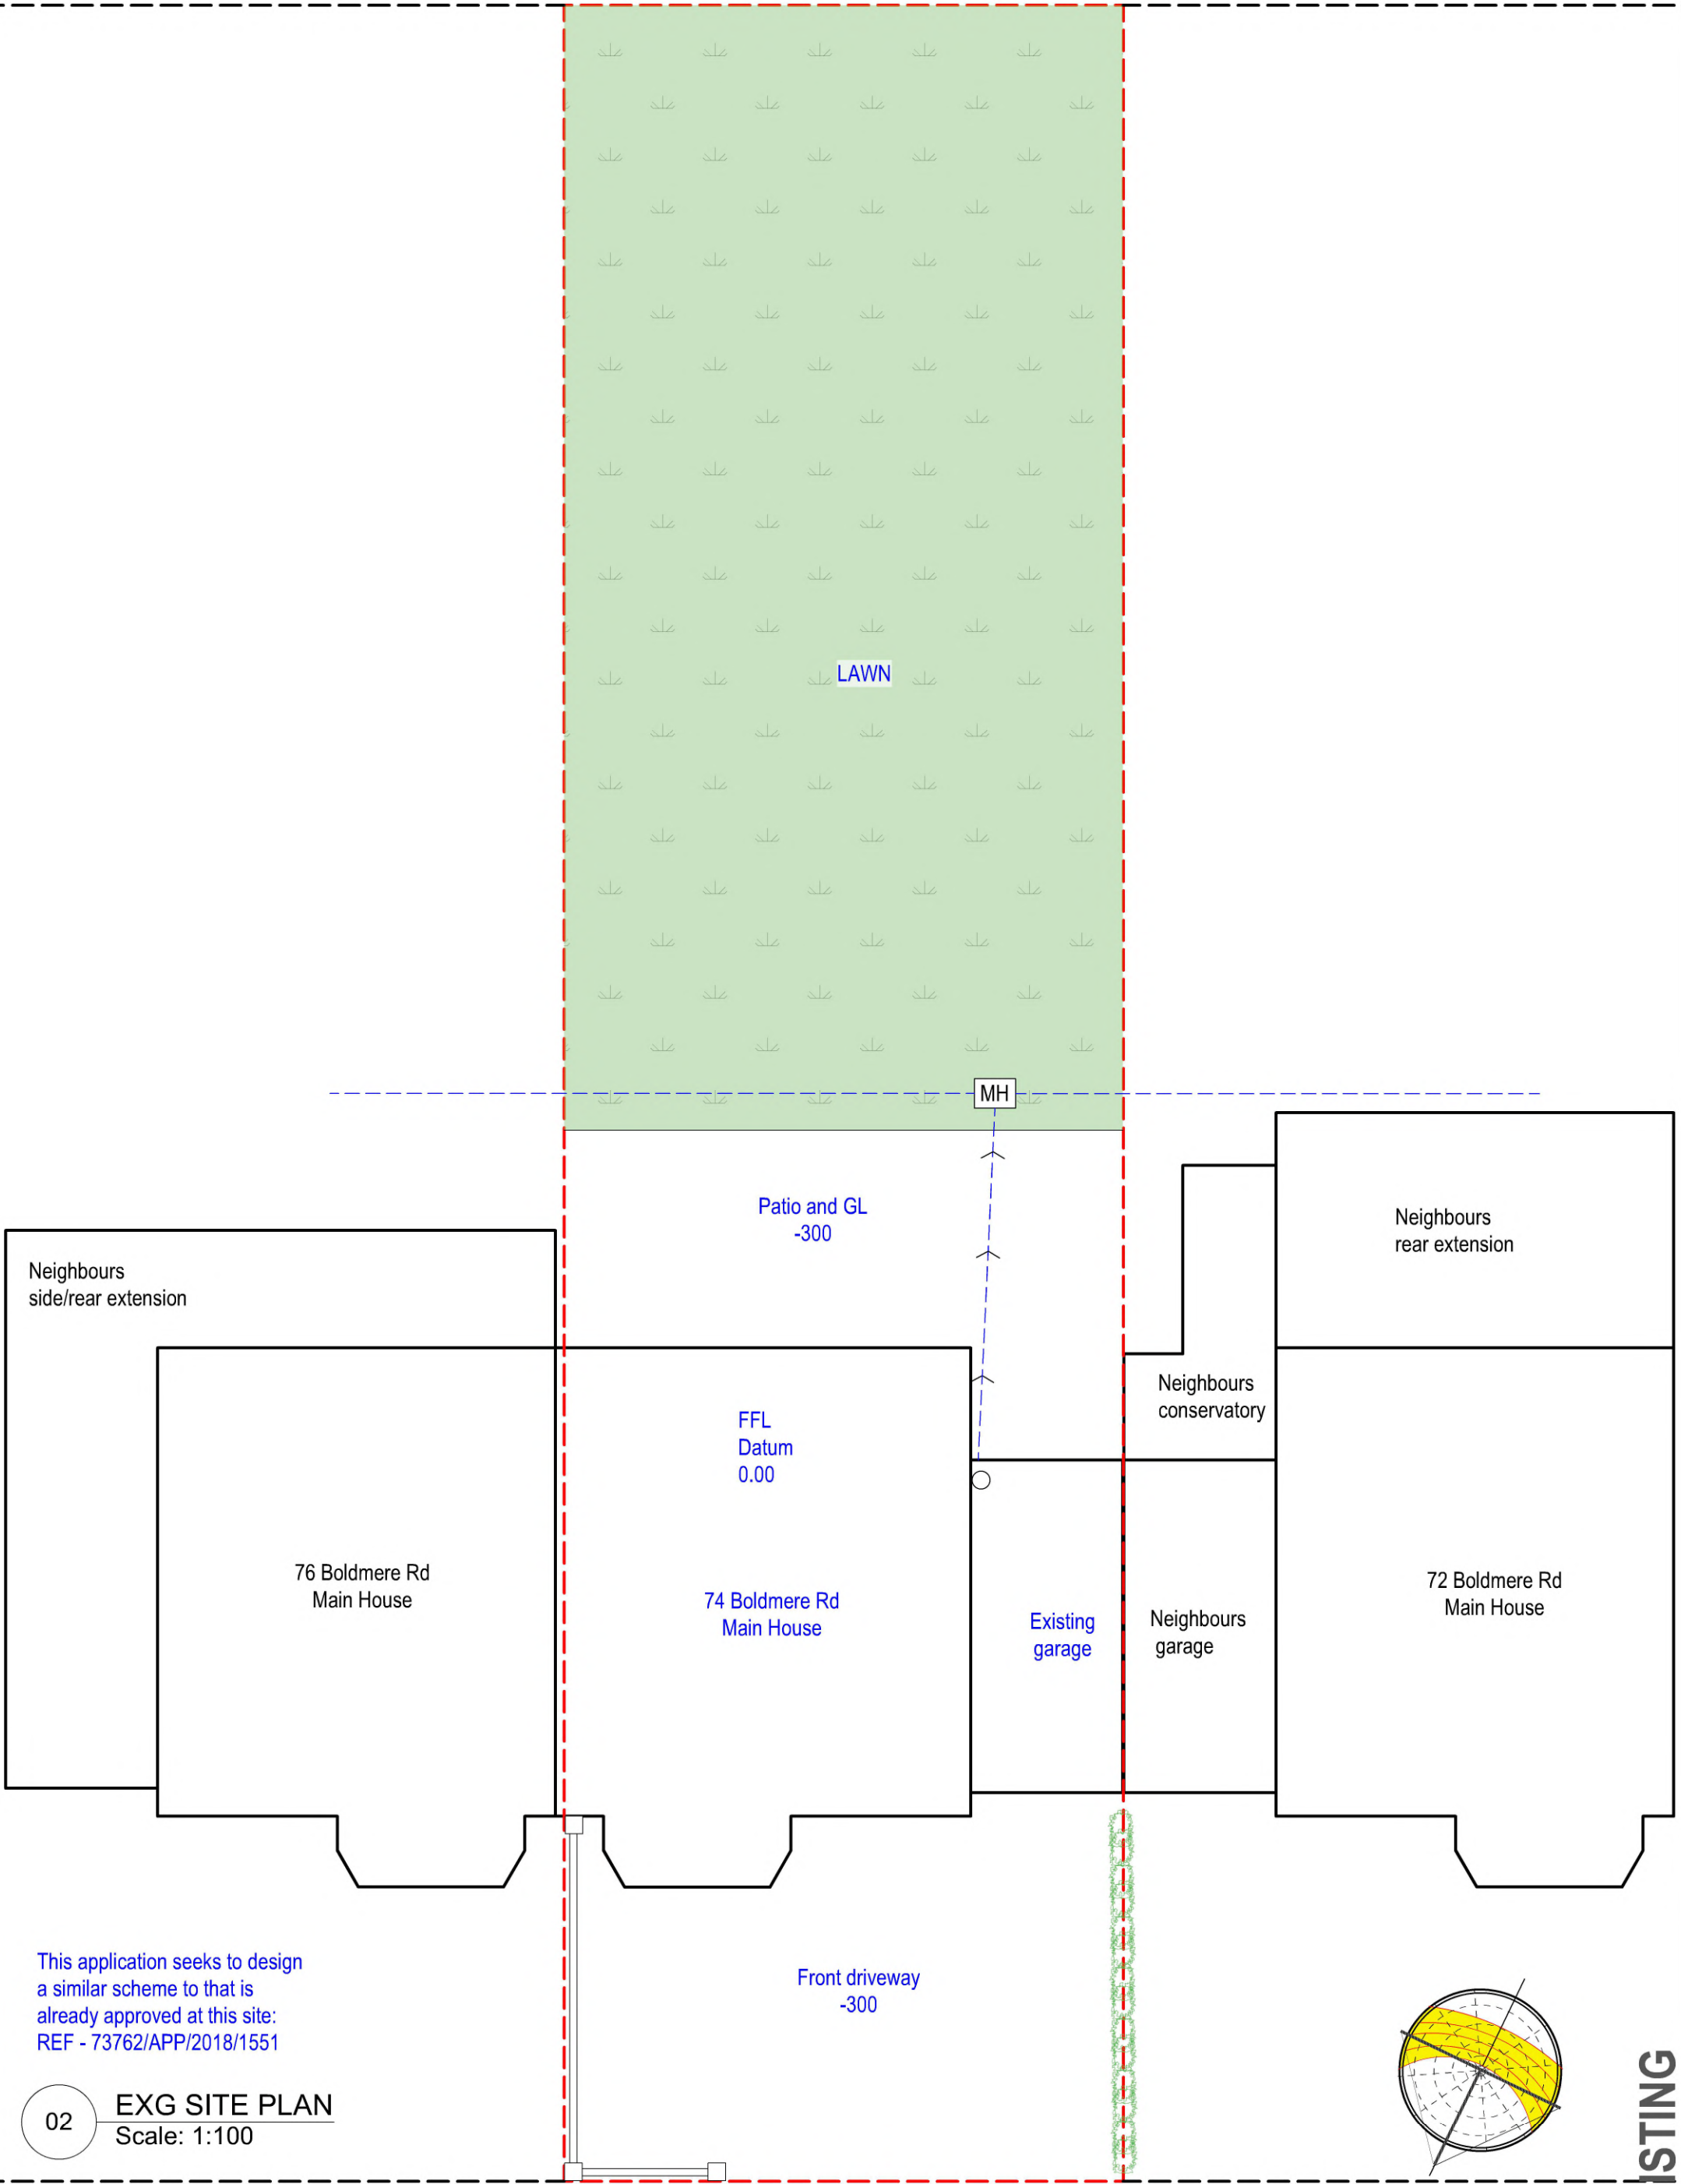

This application seeks to design
a similar scheme to that is
already approved at this site:
REF - 73762/APP/2018/1551


02 EXG SITE PLAN
Scale: 1:100

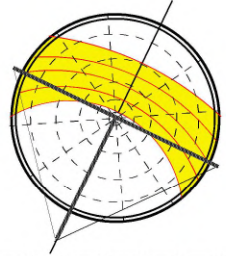

EXISTING



tel : 0796 222 3141
email : sandeep@sskarchitects.co.uk

 

scale - 1 : 100 @ A3

Purpose - Householder planning application

All dimensions to be checked on site. All omissions & discrepancies to be reported to the designer. © SSK architects owns the copyright of this drawing which must not be reproduced in whole or part without the written permission.	PROJECT: 74 Boldmere Rd. Pinner, HA5 1PP	DATE: 20/02/2024
	DWG NO: EXG SITE	REVISION: 02