




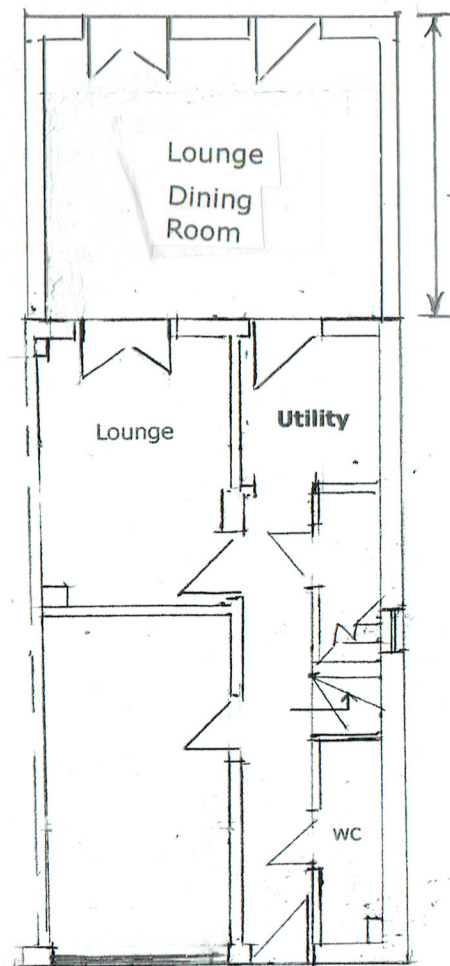


Proposed
Ground Floor Plan

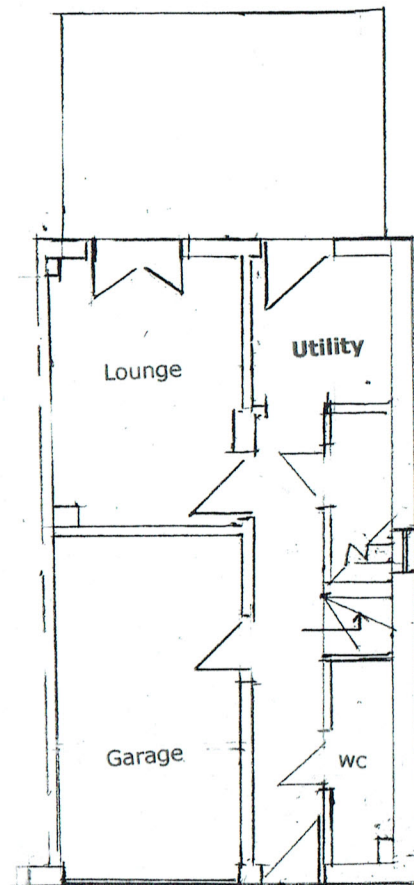


Existing
Ground Floor Plan

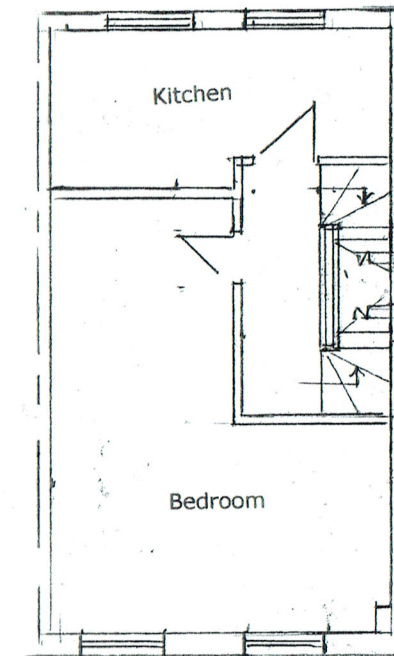

Existing/Proposed
First Floor Plan

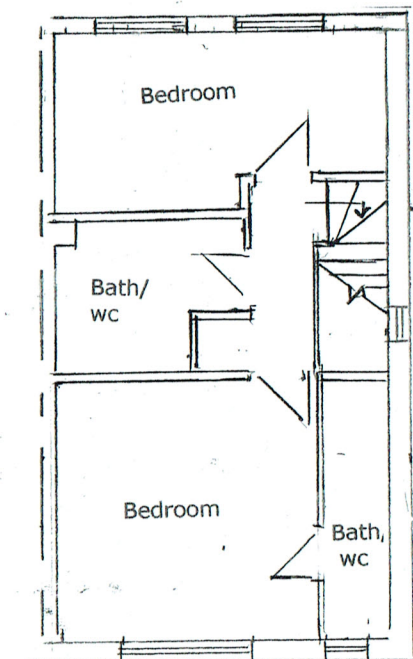

Existing/Proposed
Second Floor Plan

 

Address 30 Patching Way Hayes UB4 9YD	Title Existing and Proposed Floor Plans	Scale: 1:100
		Dr No 30PW/SB/021
		Date April 2018
		Drawn By SB
		Rev