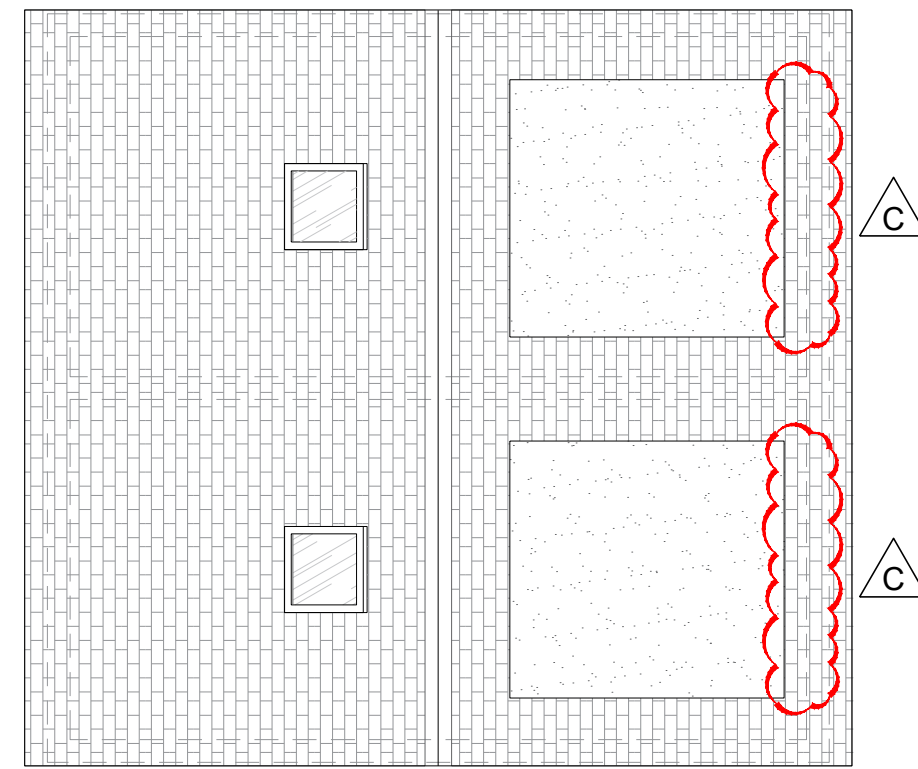
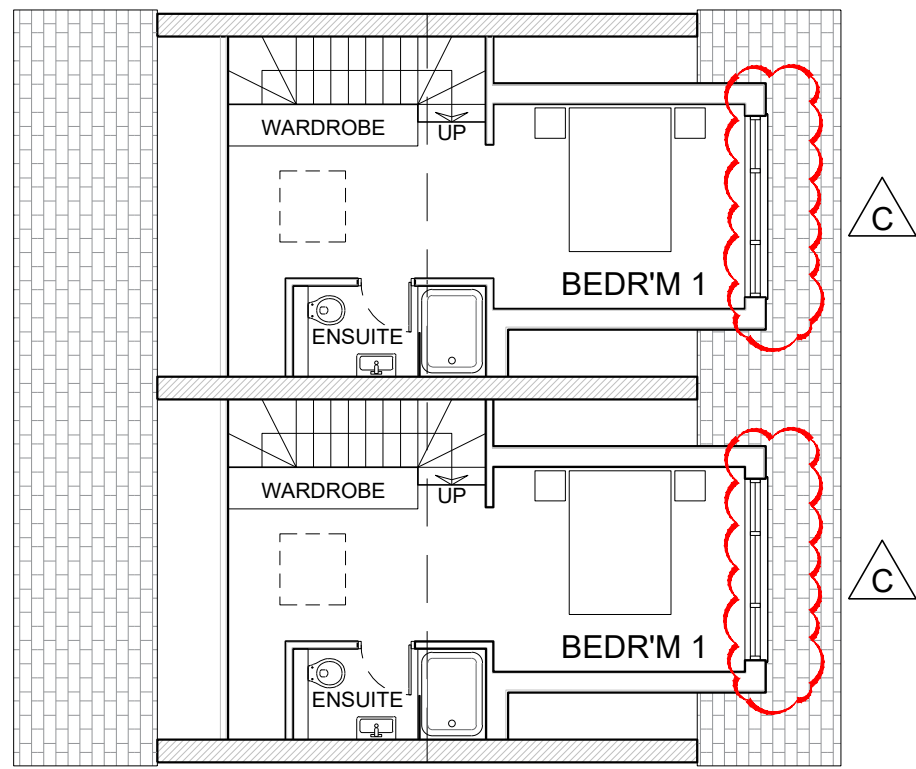


NOTES

DRAWINGS ARE DESIGN INTENT ONLY.
PRODUCTION DRAWINGS TO BE COMPLETED BY
CONTRACTOR TO MEASURED SITE DIMENSIONS
FOR DESIGNERS / ARCHITECT'S APPROVAL
PRIOR TO CONSTRUCTION.

CONTRACTOR TO ENSURE ALL MATERIALS AND
WORKMANSHIP COMPLIES WITH LOCAL
AUTHORITY REGULATIONS.

STRUCTURAL ENGINEER MUST BE EMPLOYED
WHERE APPLICABLE.

THIS DRAWING IS THE COPYRIGHT OF CAPELO
DESIGN LTD. THIS DRAWING CANNOT BE COPIED,
REPRODUCED, RETAINED OR DISCLOSED TO ANY
UNAUTHORISED PERSON.

PROJECT INFORMATION

SITE ADDRESS:
THE OLDE NORTHWOOD
NORTHWOOD
HA6 1BP

REVISION

REV	DESCRIPTION	DRAWN	DATE
-	1st ISSUE	MEC	14/09/20
A	REVISED AS CLOUDED	MEC	04/12/20
B	REVISED AS CLOUDED	MEC	15/01/21
C	REVISED AS CLOUDED	MEC	18/01/21

DRAWING STATUS

- ☐ FOR INFORMATION
☐ FOR APPROVAL
☐ FOR COSTING ONLY
☒ FOR PLANNING APPROVAL

CAPELO
www.capepo.design / hello@capepo.design

CLIENT

SEVENTY FOUR PROP. CO.

PROJECT

THE OLDE NORTHWOOD
RESIDENTIAL DEVELOPMENT



DESCRIPTION

PROPOSED SECOND FLOOR AND
ROOF PLANS

SCALE **DRAWN BY** **DATE**
1:100 @ A1 MEC SEP. '20

DRAWING NO. **REVISION**
20114-A-P101 C

1/19/21 12:54 PM Copyright © CAPELO Design Ltd.

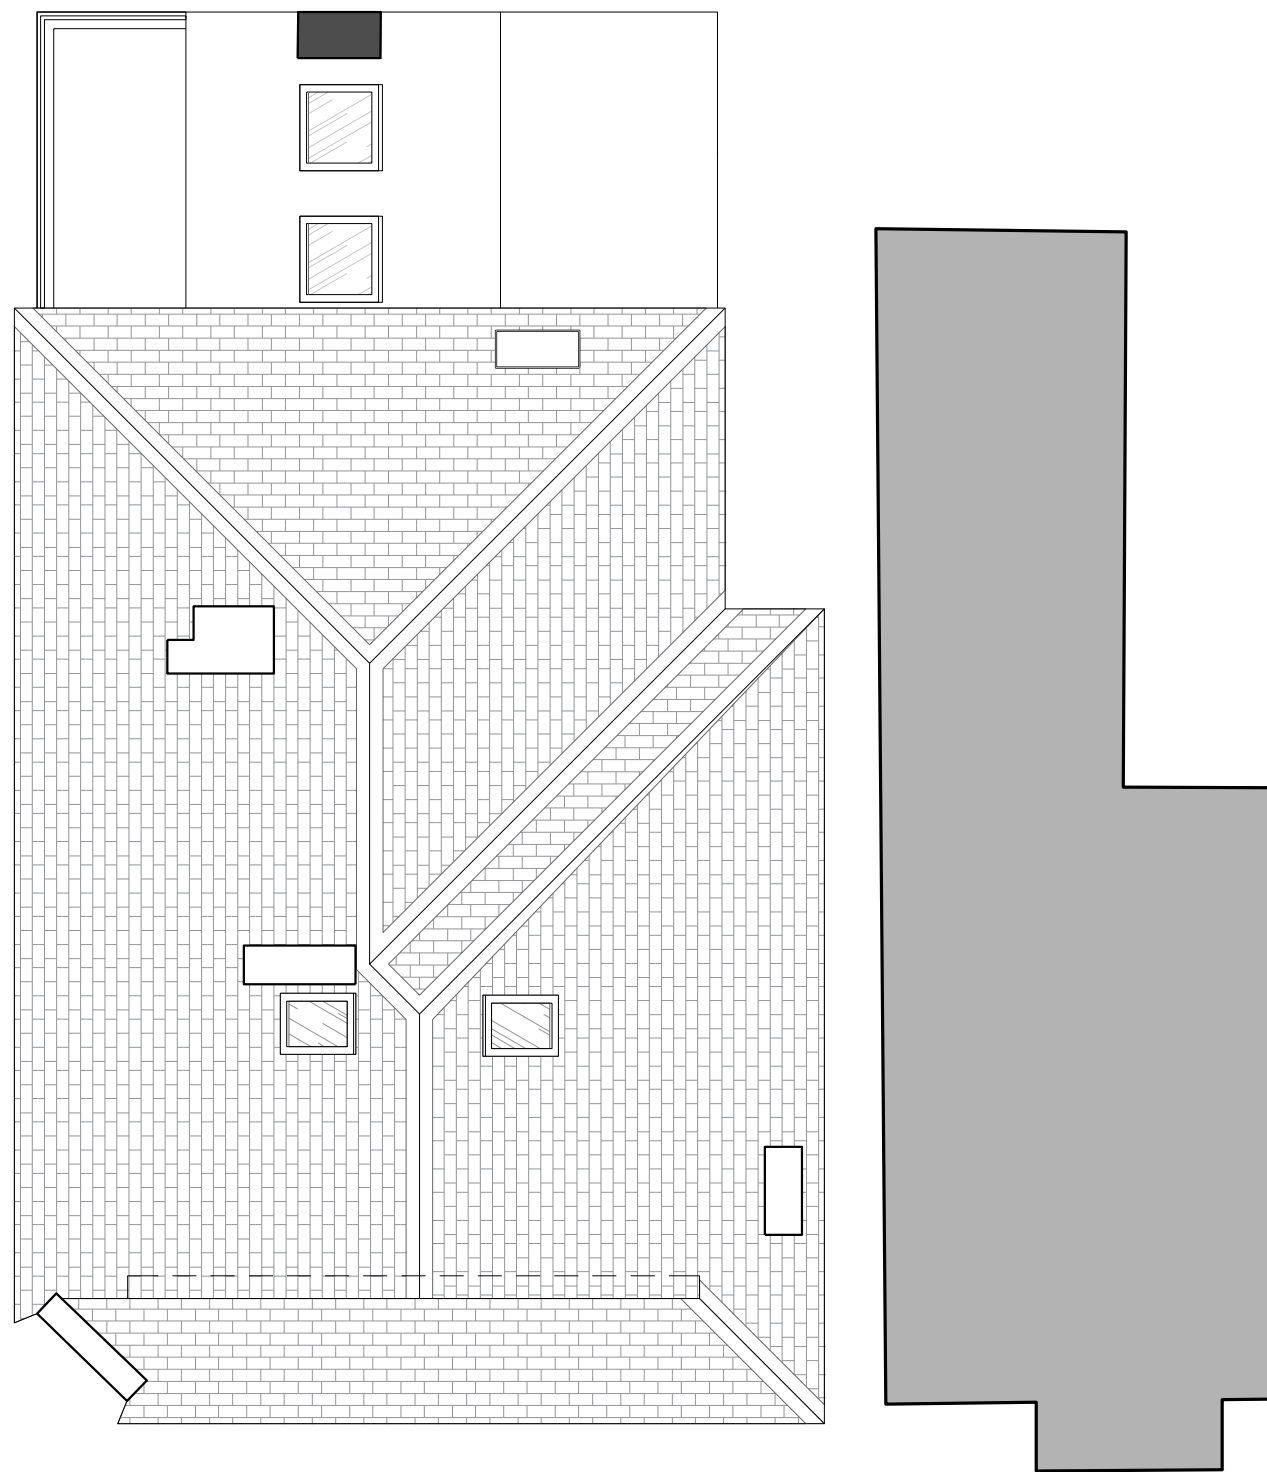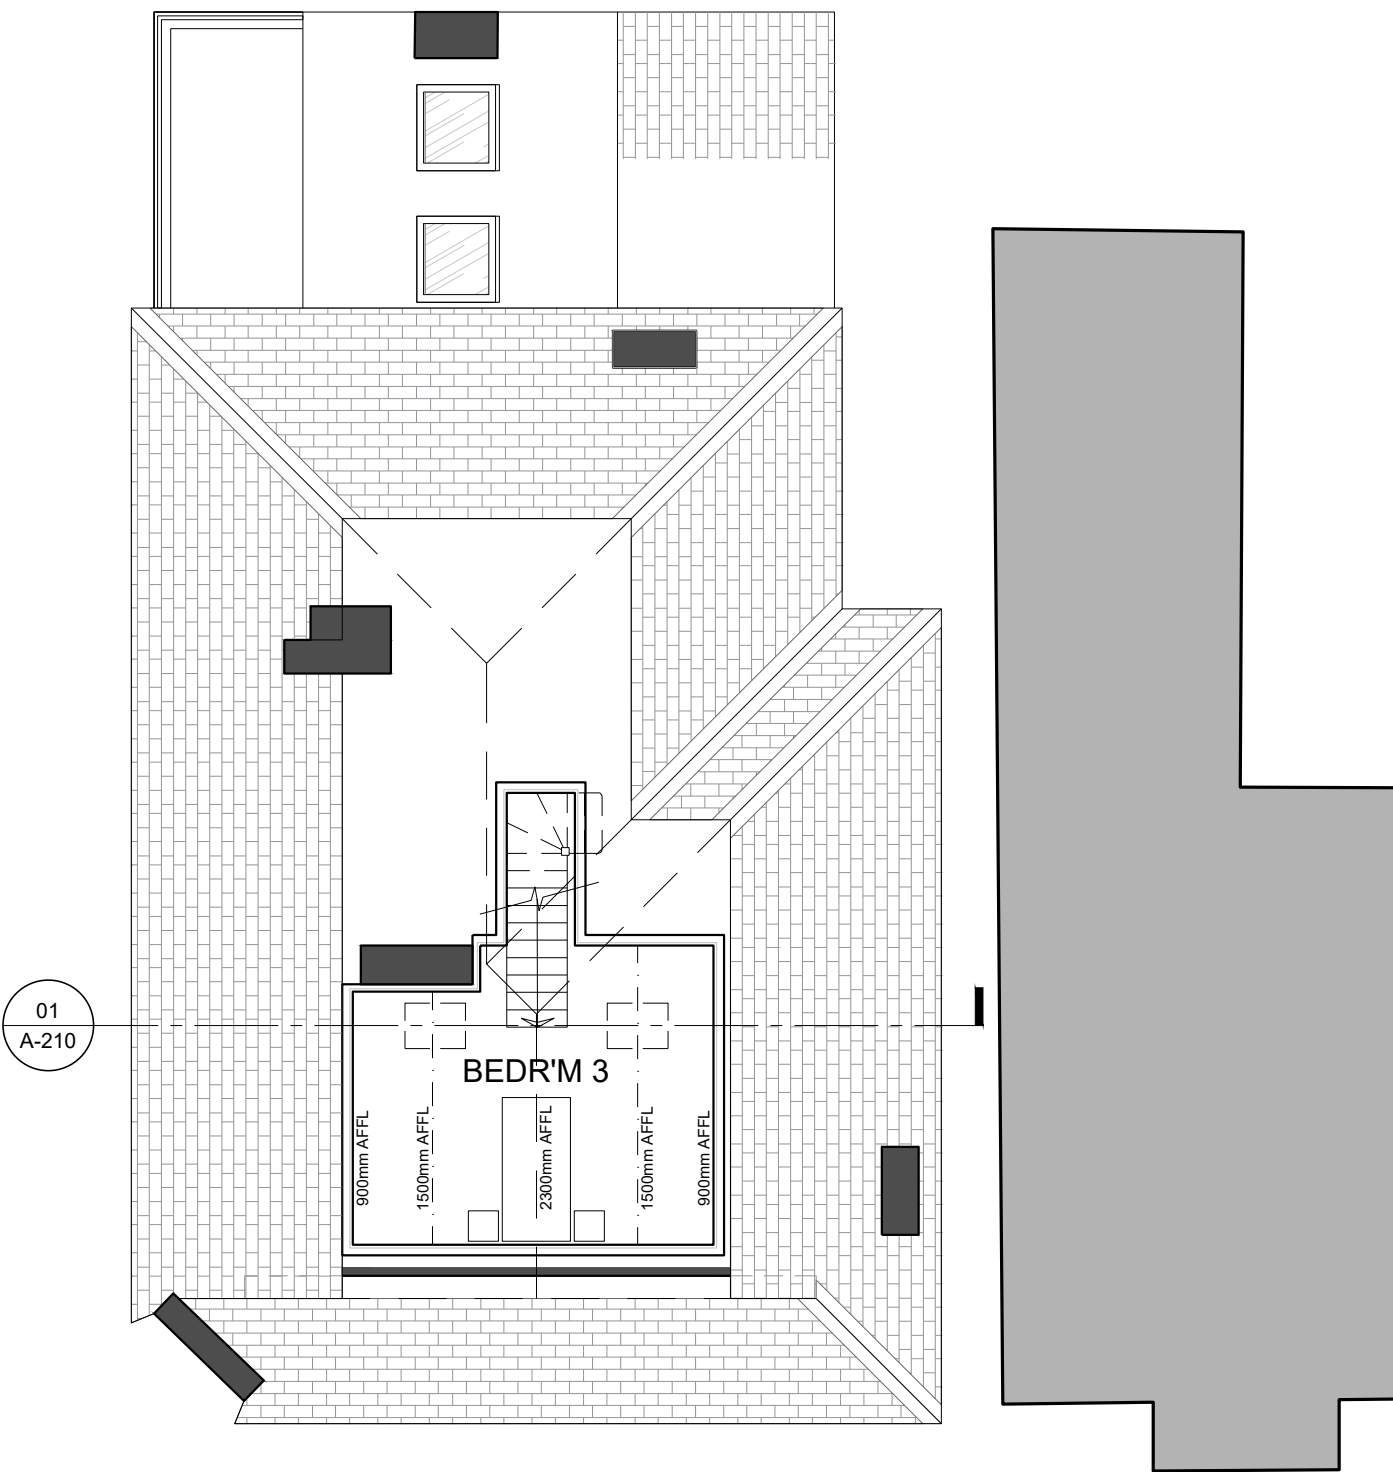

01 PROPOSED SECOND FLOOR PLAN
1:100 @ A1

02 PROPOSED ROOF PLAN
1:100 @ A1

SCALE 1:100 1m 5m 10m