



GENERAL NOTE:
THIS DRAWING HAS BEEN GENERATED USING SURVEY DATA FROM OTHERS. TO AVOID ISSUES RESULTING FROM DISCREPENCIES, DIMENSIONS AND/OR INFORMATION SHOWN OR REQUIRED FOR EXISTING FEATURES SHOULD BE ACQUIRED OR CHECKED ON SITE.

REVISION NOTE:
A - 19.10.2020: PROPOSED CROSSOVER ADDED
B - 11.02.2021: SITE PLAN, CROSSOVER AND PLANTING AMENDED
C - 03.03.2021: SITE ACCESS AMENDED
D - 26.03.2021: SITE ACCESS AMENDED AND PORCH OF NUMBER 18 TO BE REMOVED.

SETTING OUT NOTE FOR CONTRACTOR:
IS THE RESPONSIBILITY OF THE CONTRACTOR TO CHECK ALL SETTING OUT INFORMATION (LEVELS, DIMENSIONS, CO-ORDINATES, ETC) INDICATED ON THIS DRAWING FOR THE WHOLE OF THE WORKS PRIOR TO COMMENCEMENT OF THE WORKS AND RECORD THE RESULTS ON A COPY OF THIS DRAWING.
THE DESIGN TEAM SHALL BE NOTIFIED OF ANY DISCREPANCIES AND NO WORK SHALL BE COMMENCED UNTIL FURTHER INSTRUCTIONS ARE RECEIVED IN WRITING.



© Coventry Design Limited
THIS DRAWING IS COPYRIGHT AND IT IS A BREACH OF THAT COPYRIGHT FOR THEM TO BE USED IN WHOLE OR PARTIALLY WITHOUT WRITTEN PERMISSION FROM US IN ADVANCE. DO NOT SCALE. IF IN DOUBT ASK.

PROJECT: Land adjacent to 18 West Avenue, Hayes - UB3 2EY
TITLE: Proposed block plan

SCALE: 1:200 @ A3
DATE: AUG 2020

DRG No: 013425
07d

Coventry Design Associates

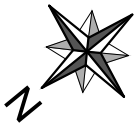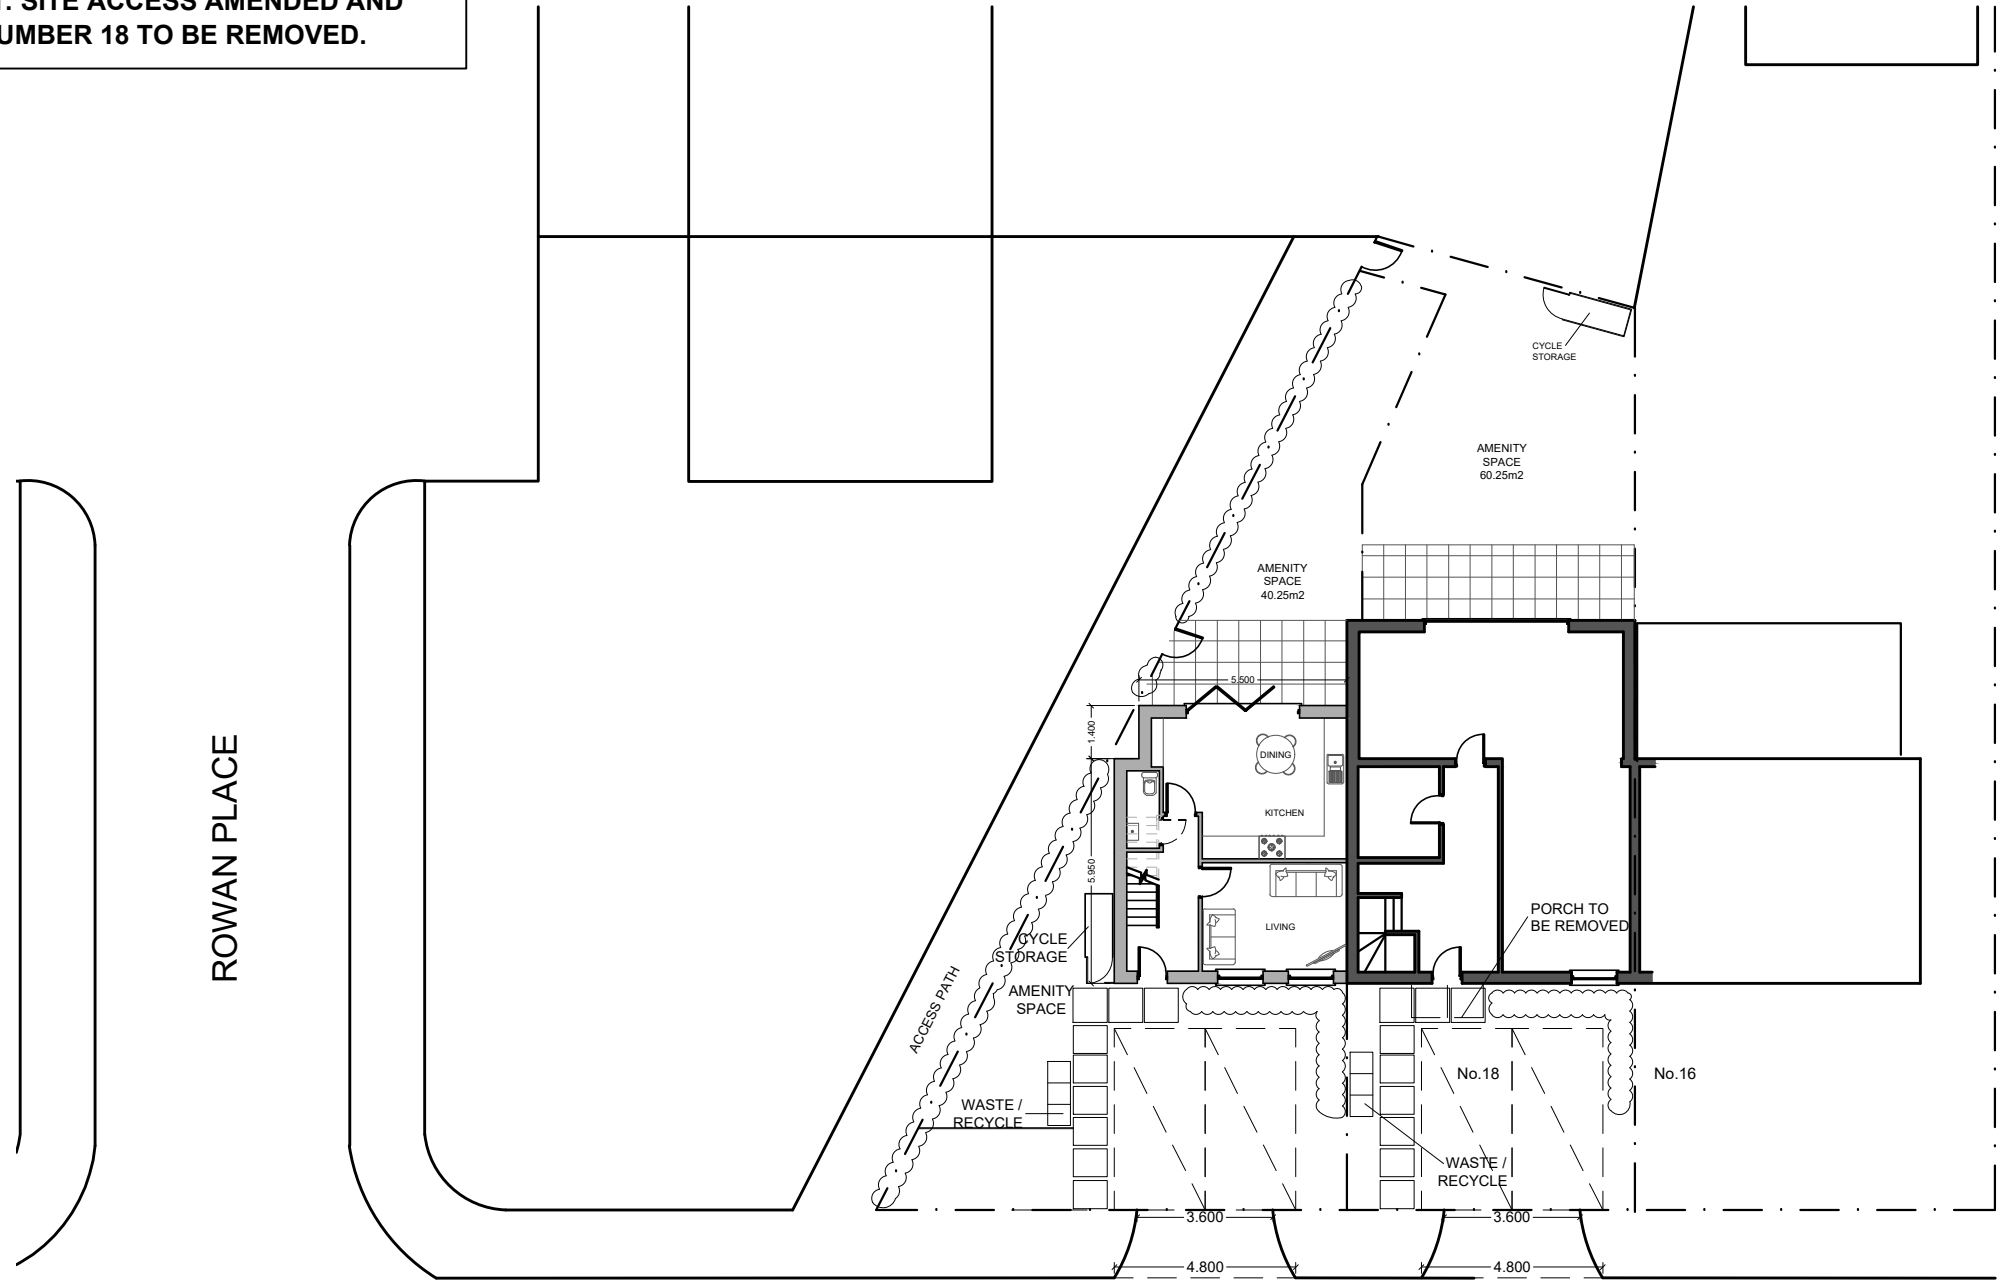

Coventry Design Limited
25A Creek Road, Hampton Court
Surrey KT8 9BE
+44 (0) 20 8941 1406
info@coventrydesign.com
www.coventrydesign.com

Land adjacent to 18 West Avenue, Hayes - UB3 2EY

