



GENERAL NOTE:

THIS DRAWING HAS BEEN GENERATED USING SURVEY DATA FROM OTHERS. TO AVOID ISSUES RESULTING FROM DISCREPANCIES DIMENSIONS AND/OR INFORMATION SHOWN OR REQUIRED FOR EXISTING FEATURES SHOULD BE ACQUIRED OR CHECKED ON SITE.

REVISION NOTE:

- A - 26.01.2021: LAYOUT AMENDED
- B - 11.02.2021: SITE PLAN, CROSSOVER AND PLANTING AMENDED
- C - 24.02.2021: PARKING, ENTRANCE PORCH AND WASTE / RECYCLE AMENDED.
- D - 26.03.2021: SITE ACCESS AMENDED AND PORCH OF NUMBER 18 TO BE REMOVED.

SETTING OUT NOTE FOR CONTRACTOR:

IS THE RESPONSIBILITY OF THE CONTRACTOR TO CHECK ALL SETTING OUT INFORMATION (LEVELS, DIMENSIONS, CO-ORDINATES, ETC) INDICATED ON THIS DRAWING FOR THE WHOLE OF THE WORKS PRIOR TO COMMENCEMENT OF THE WORKS AND RECORD THE RESULTS ON A COPY OF THIS DRAWING. THE DESIGN TEAM SHALL BE NOTIFIED OF ANY DISCREPANCIES AND NO WORK SHALL BE COMMENCED UNTIL FURTHER INSTRUCTIONS ARE RECEIVED IN-WRITING.

© Coventry Design Limited
THIS DRAWING IS COPYRIGHT AND IT IS A BREACH OF THAT COPYRIGHT FOR THEM TO BE USED IN WHOLE OR PARTIALLY WITHOUT WRITTEN PERMISSION FROM US IN ADVANCE. DO NOT SCALE. IF IN DOUBT ASK.


PROJECT: Land adjacent to 18 West Avenue, Hayes - UB3 2EY
TITLE: Proposed ground floor and site plan

SCALE: 1:100 @ A3
DATE: AUG 2020

DRG No: 013425

08d

Coventry Design Associates

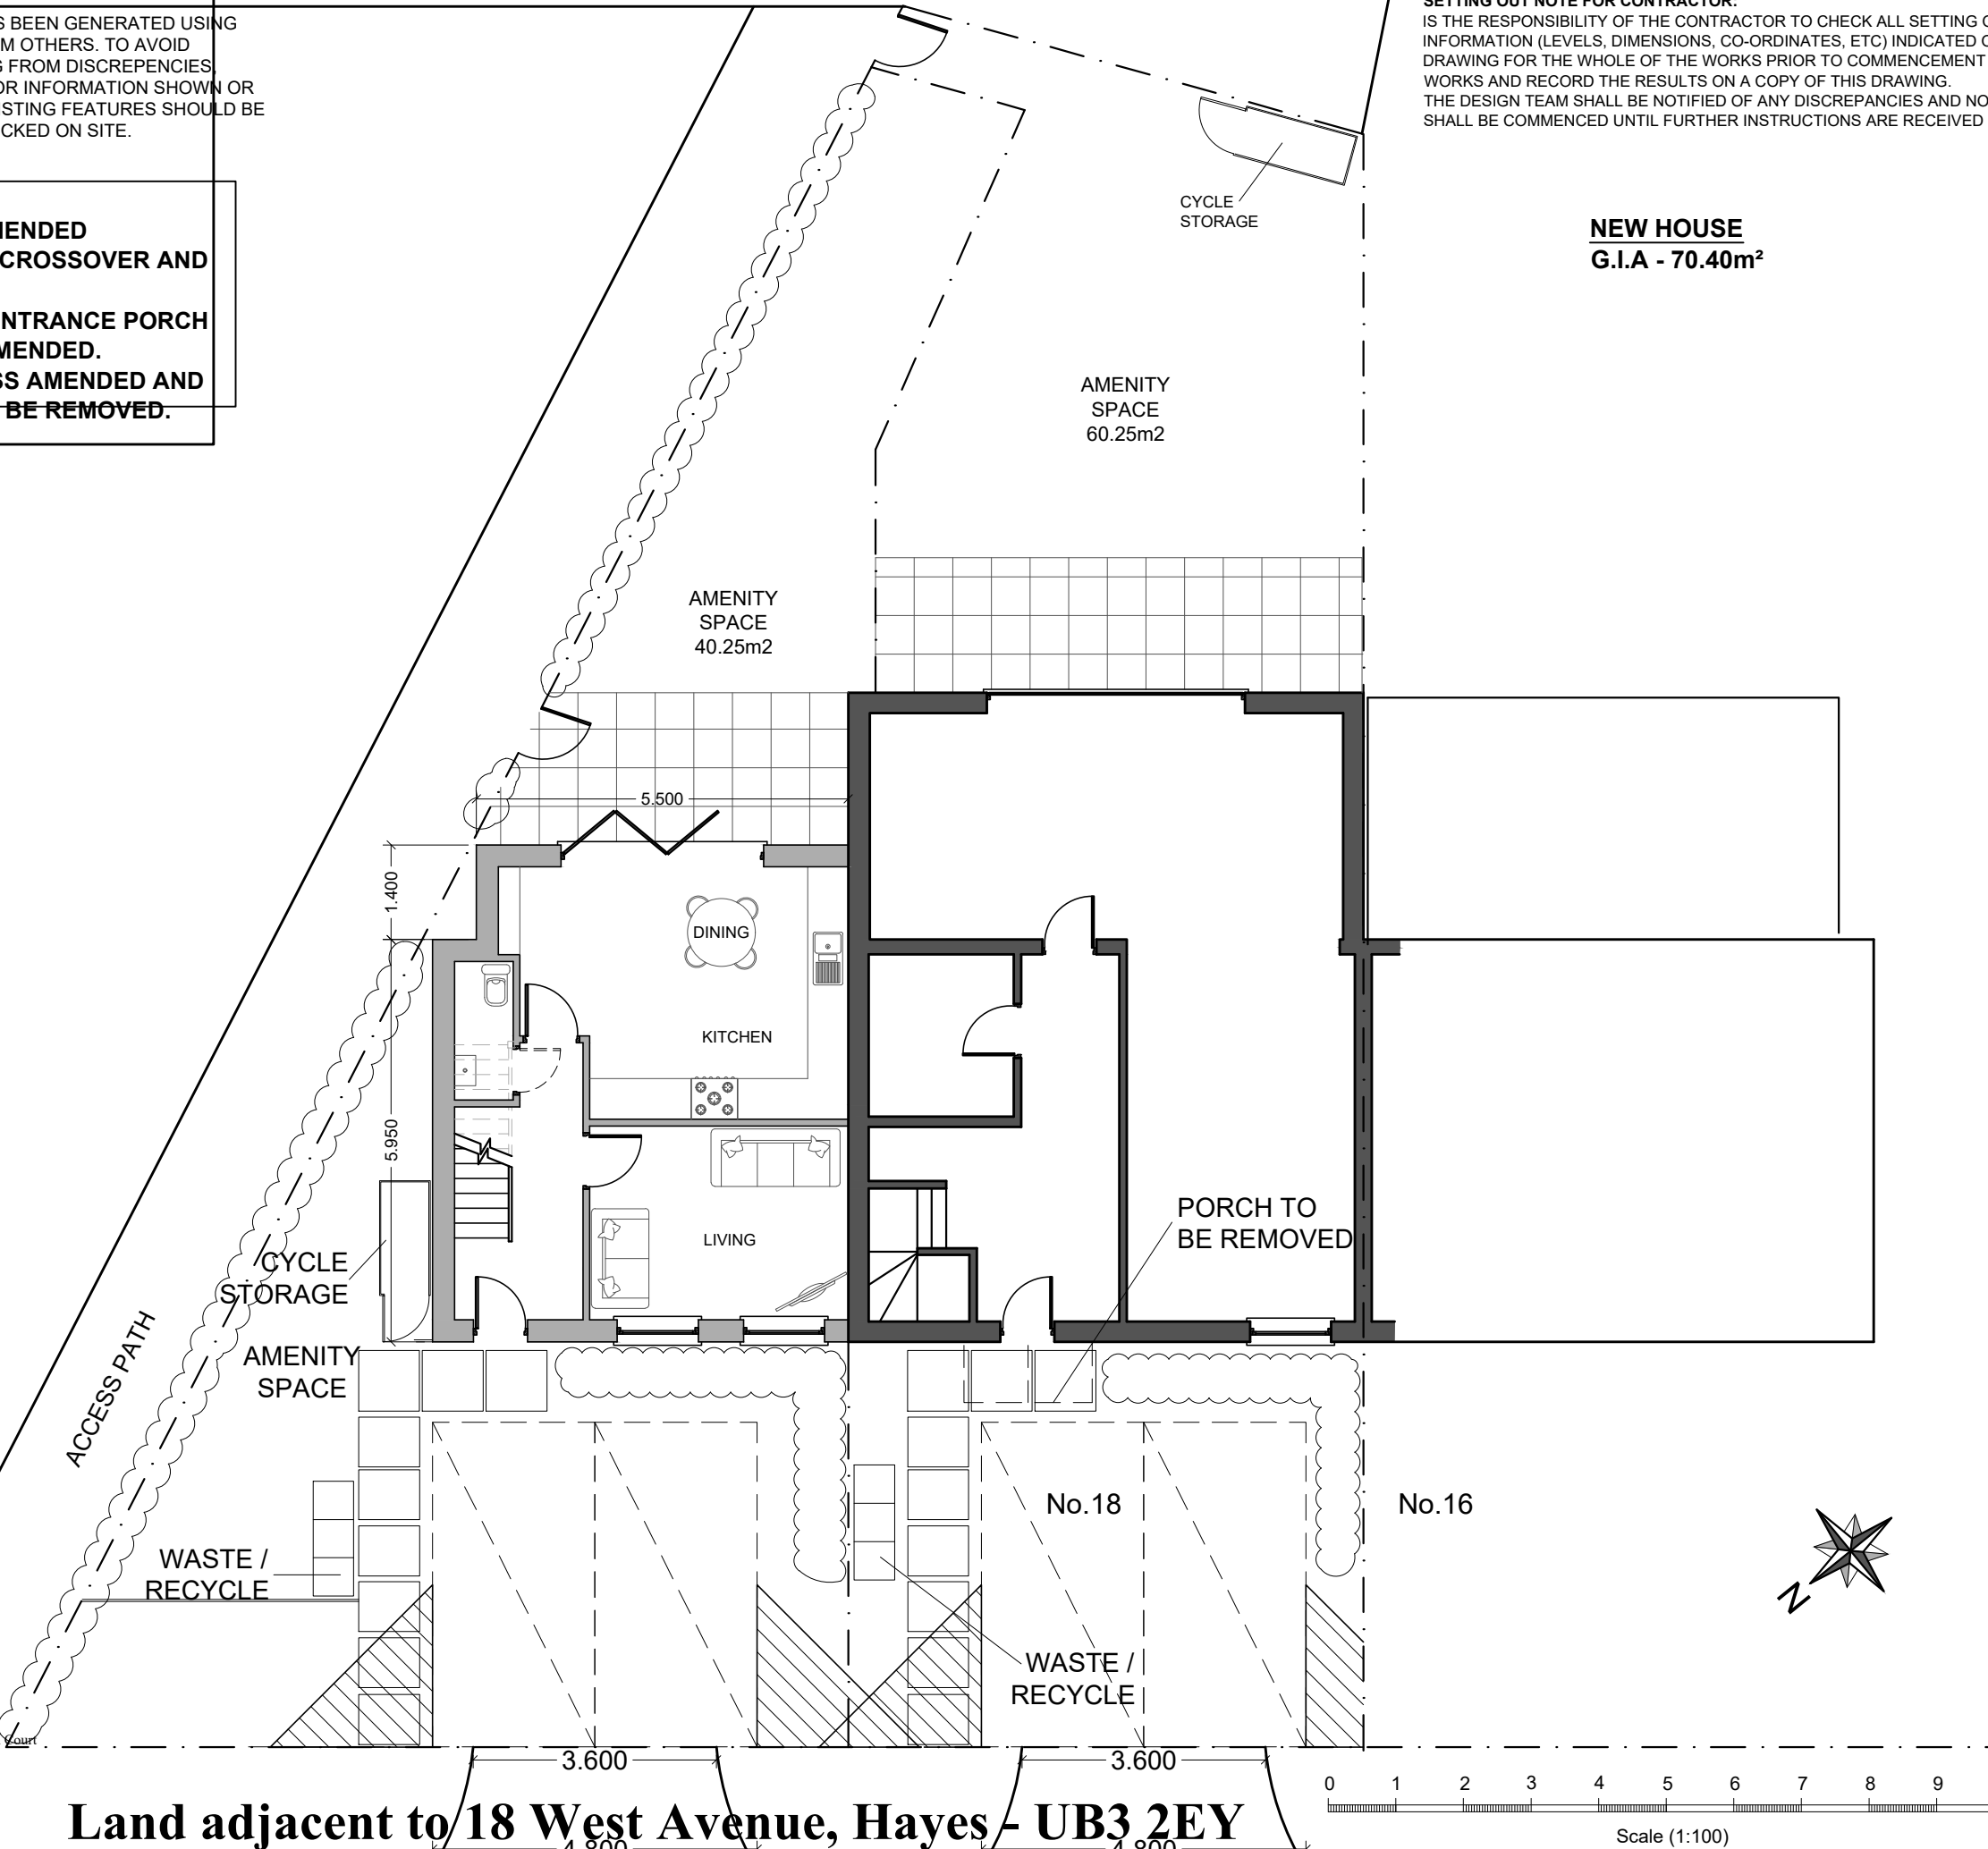

Coventry Design Limited
25A Creek Road, Hampton Court
Surrey KT8 9BE
+44 (0) 20 8941 1406
info@coventrydesign.com
www.coventrydesign.com

Land adjacent to 18 West Avenue, Hayes - UB3 2EY