

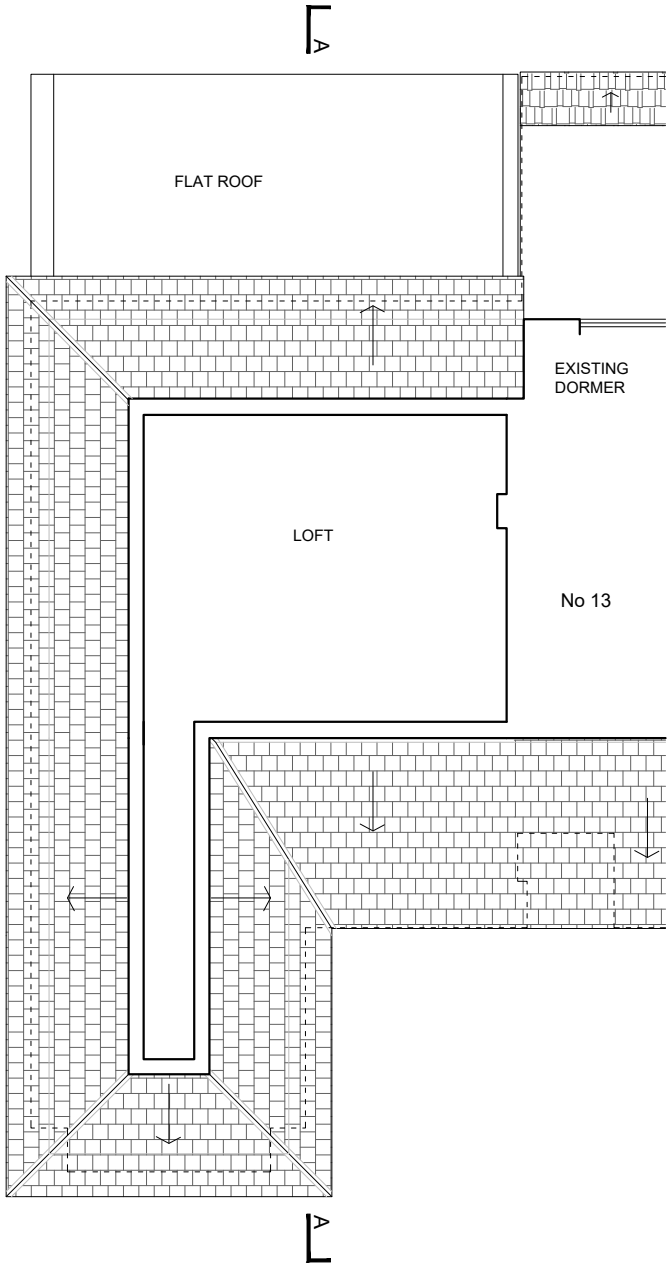
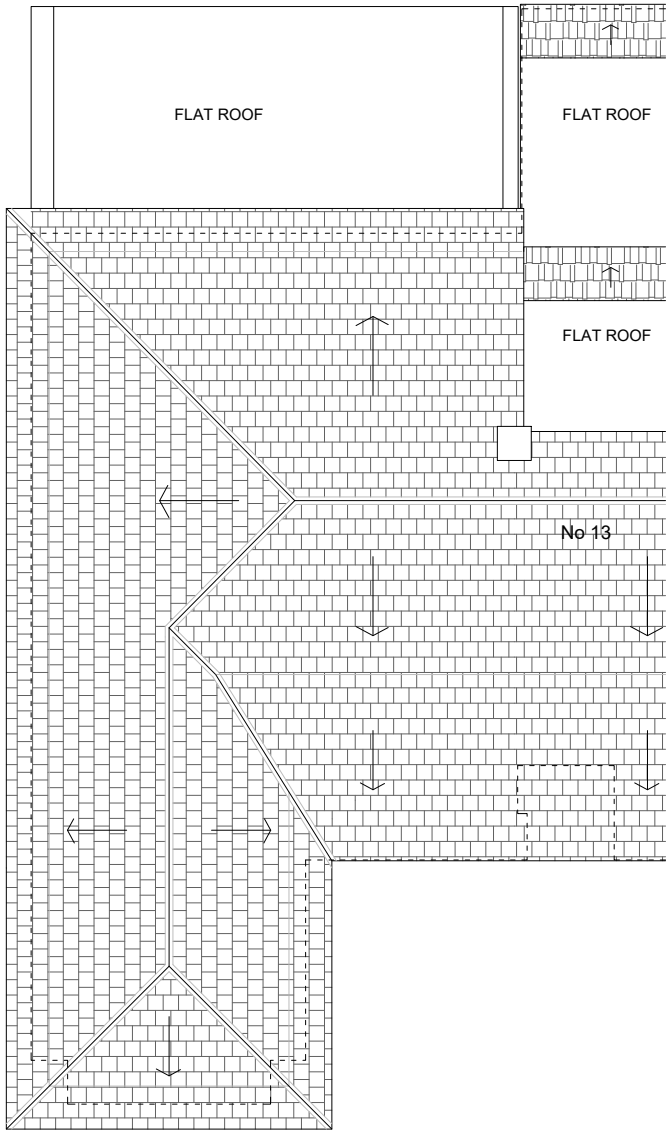


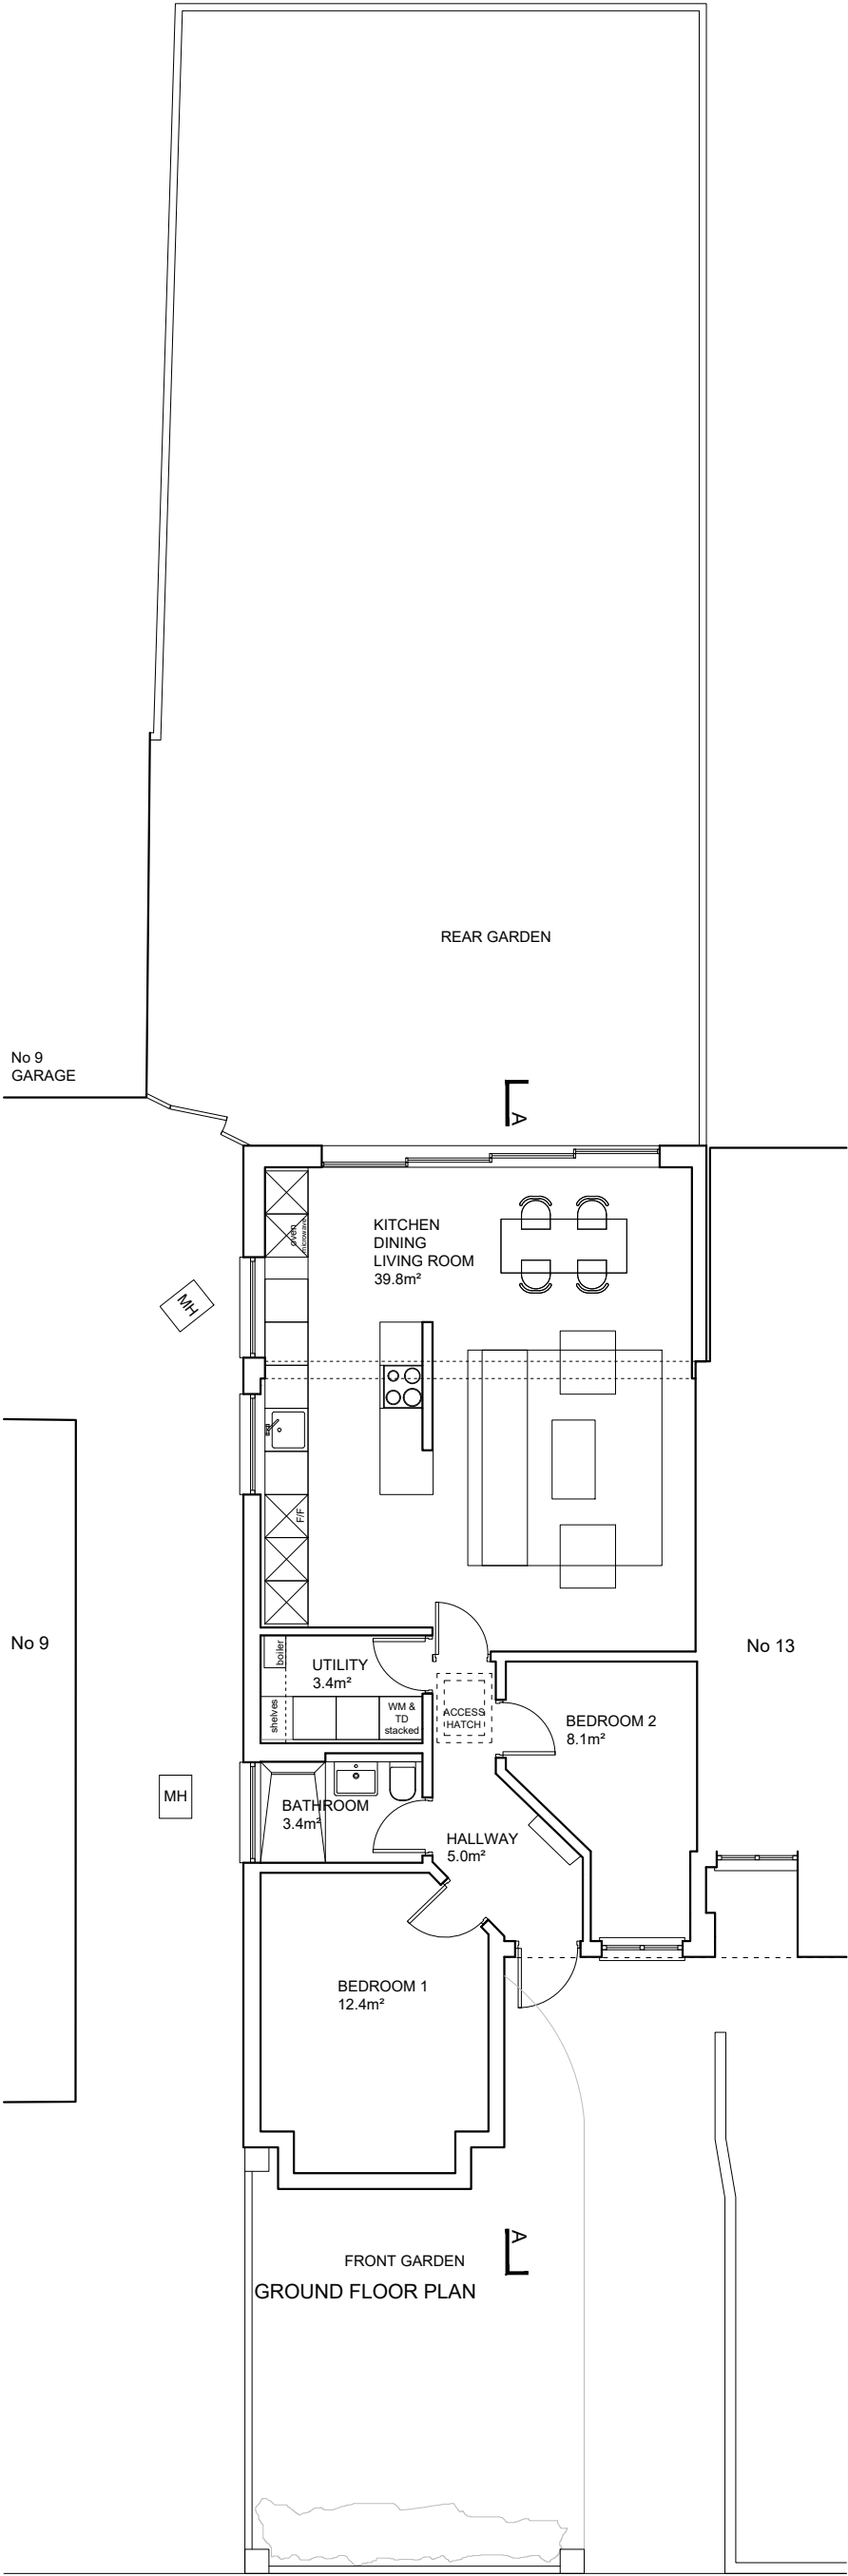

LOFT PLAN
NOTE: plan cut and measured at 1.5m above finished floor level

 


PROJECT	CLIENT	DRAWING NAME	DRAWING NUMBER	DATE	STATUS	SCALE	REVISIONS	PLACE 54 ARCHITECTS
11 The Croft	Kris Ambrozowicz	Existing plans	18005 (P) 2-001	07 10 2020	Planning	1:100 @ A3	...	54 Boston Place London NW1 6ER www.place54architects.com T: 0207 724 9395 E: info@place54architects.com


NOTE: DO NOT SCALE FROM DRAWING, ALL DIMENSIONS, LEVELS, COORDINATES, SETTING OUT, TO BE CHECKED ON SITE AND ANY DISCREPANCY REPORTED IMMEDIATELY TO THE ARCHITECT AND PROJECT MANAGER.




FRONT / NORTH-WEST ELEVATION

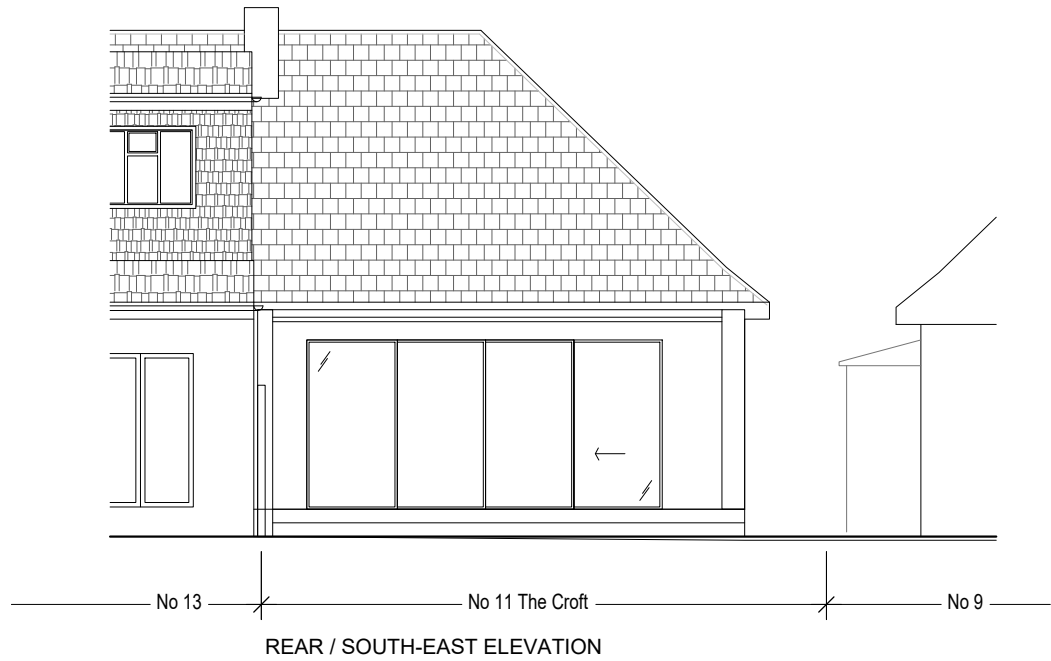

REAR / SOUTH-EAST ELEVATION

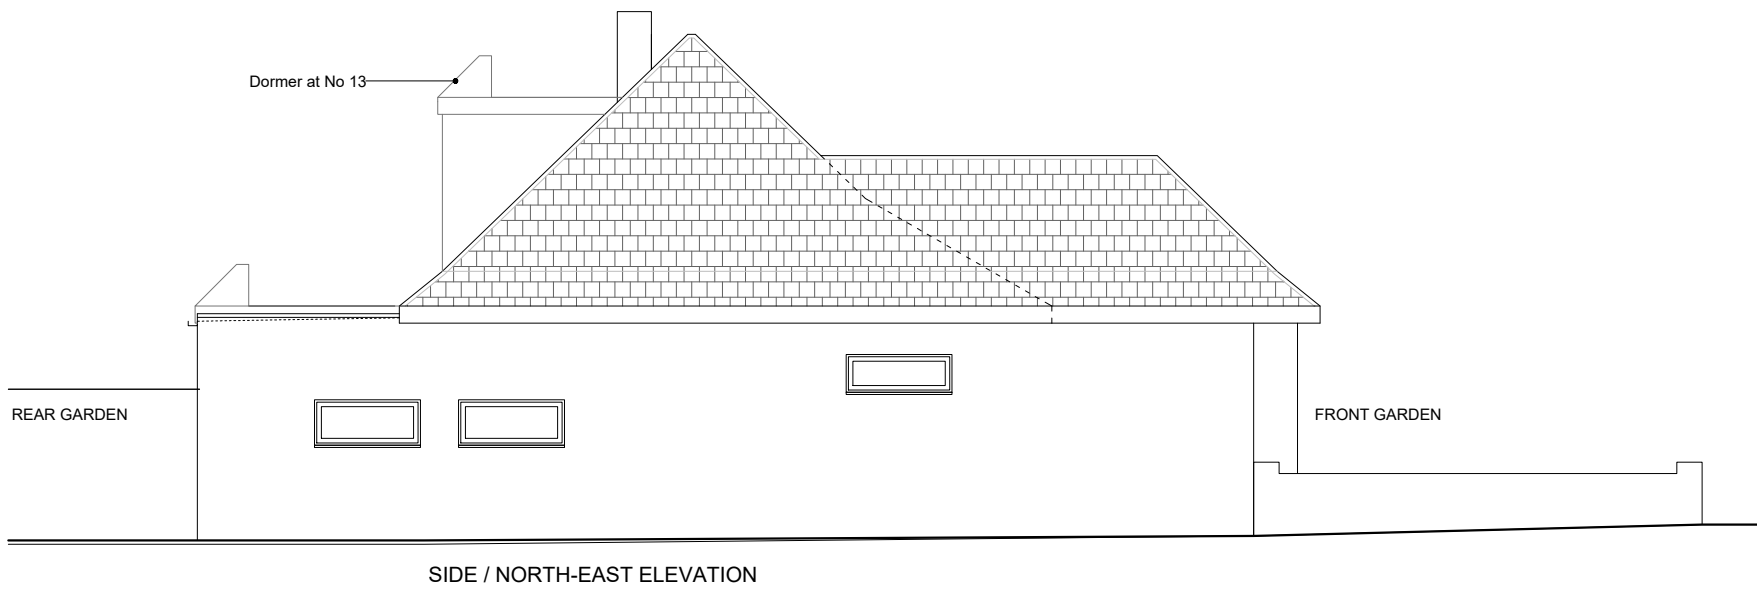

SIDE / NORTH-EAST ELEVATION



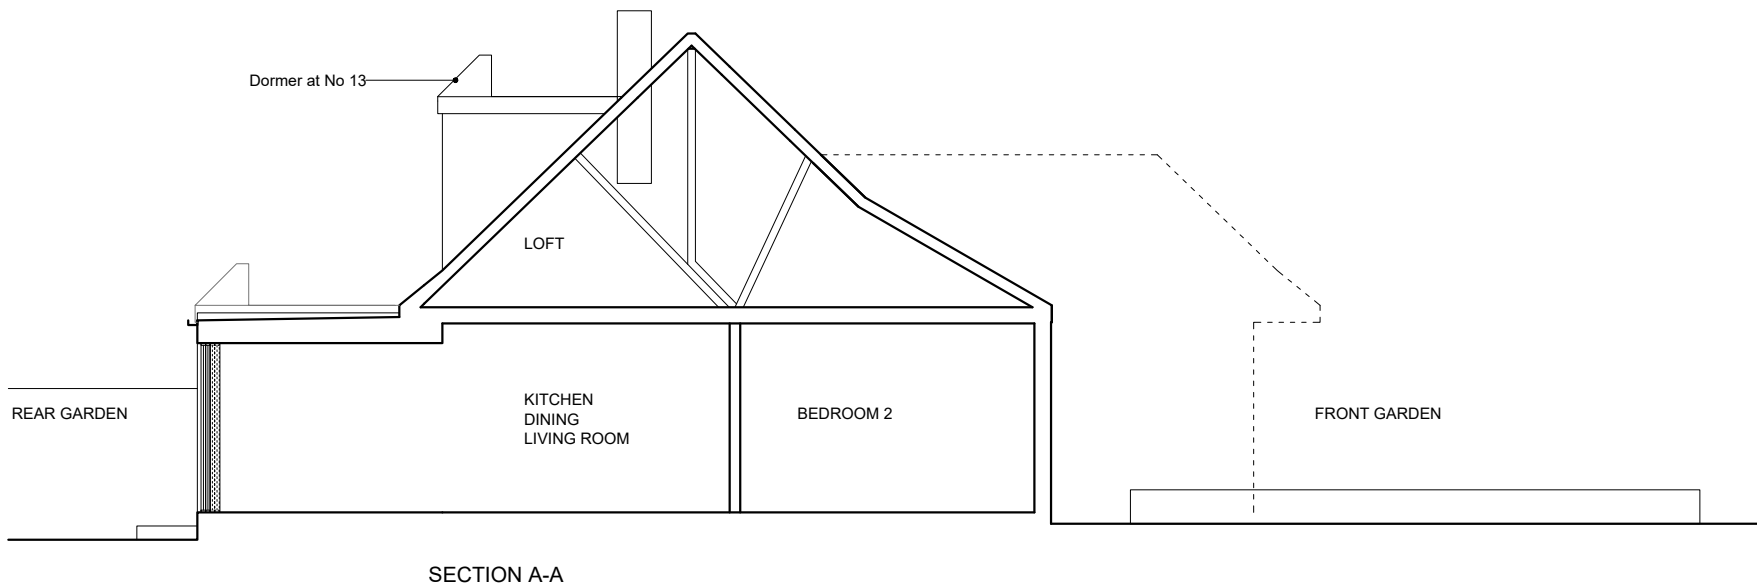


SECTION A-A



PROJECT	CLIENT	DRAWING NAME	DRAWING NUMBER	DATE	STATUS	SCALE	REVISIONS	PLACE 54 ARCHITECTS
11 The Croft	Kris Ambrozowicz	Existing elevations, section A-A	18005 (P) 2-002	07 10 2020	Planning	1:100 @ A3	...	54 Boston Place London NW1 6ER www.place54architects.com T: 0207 724 9395 E: info@place54architects.com

NOTE: DO NOT SCALE FROM DRAWING, ALL DIMENSIONS, LEVELS, COORDINATES, SETTING OUT, TO BE CHECKED ON SITE AND ANY DISCREPANCY REPORTED IMMEDIATELY TO THE ARCHITECT AND PROJECT MANAGER.

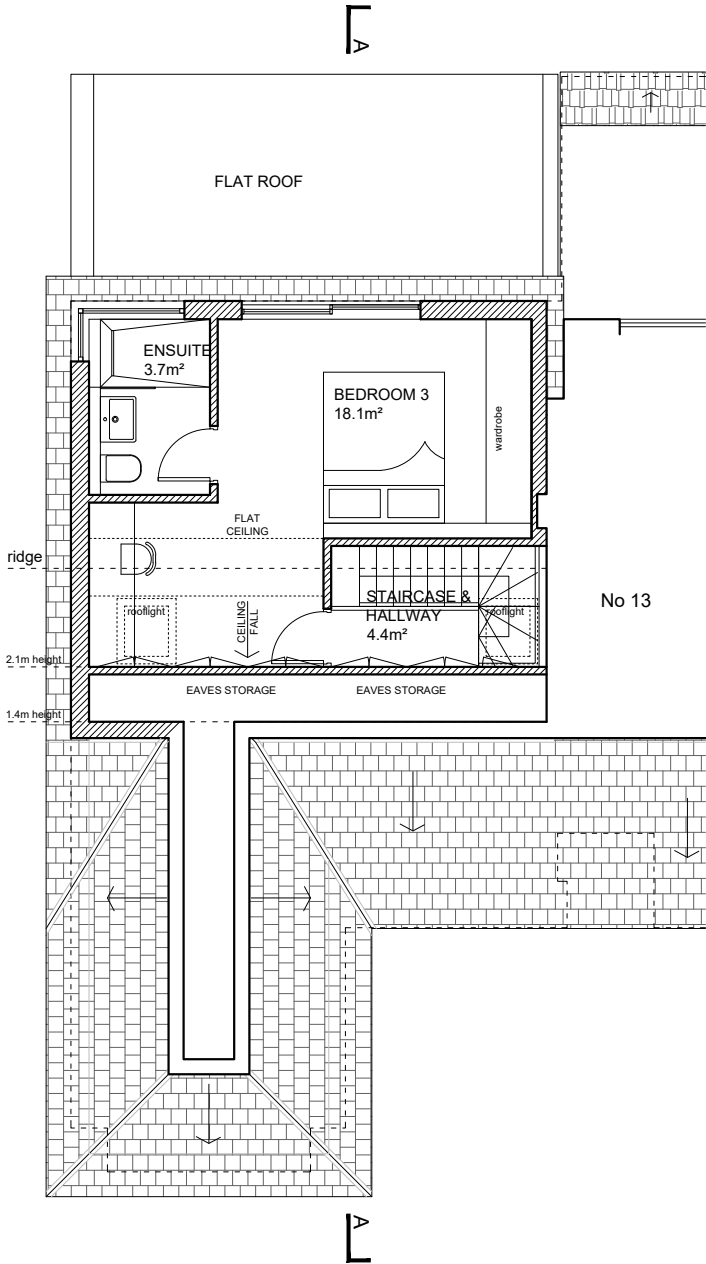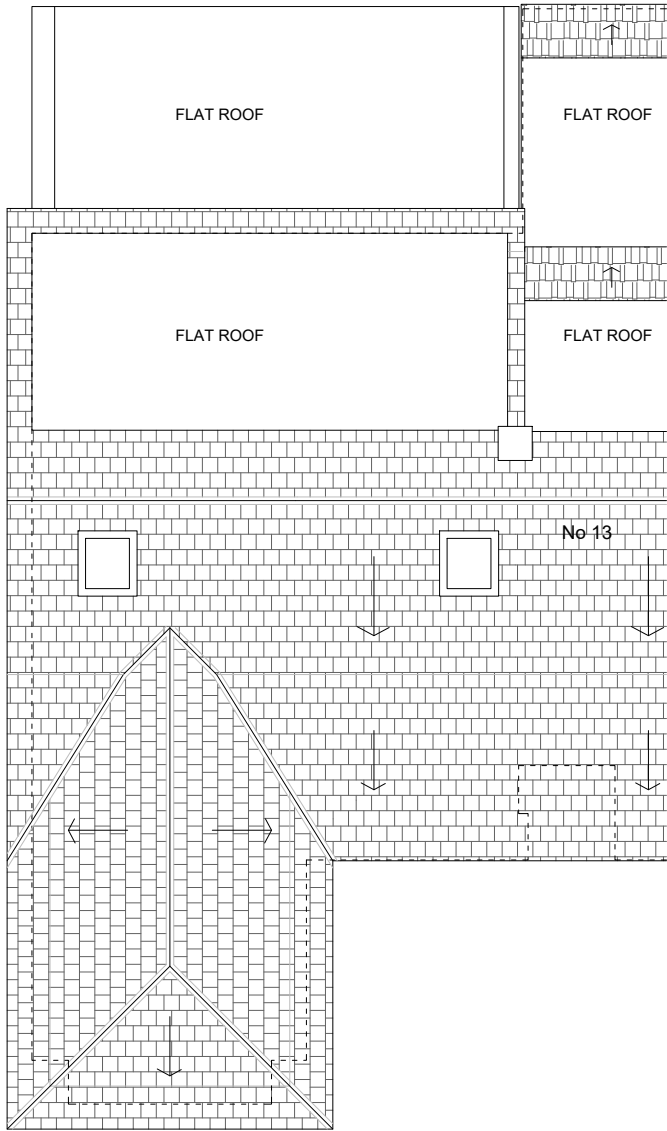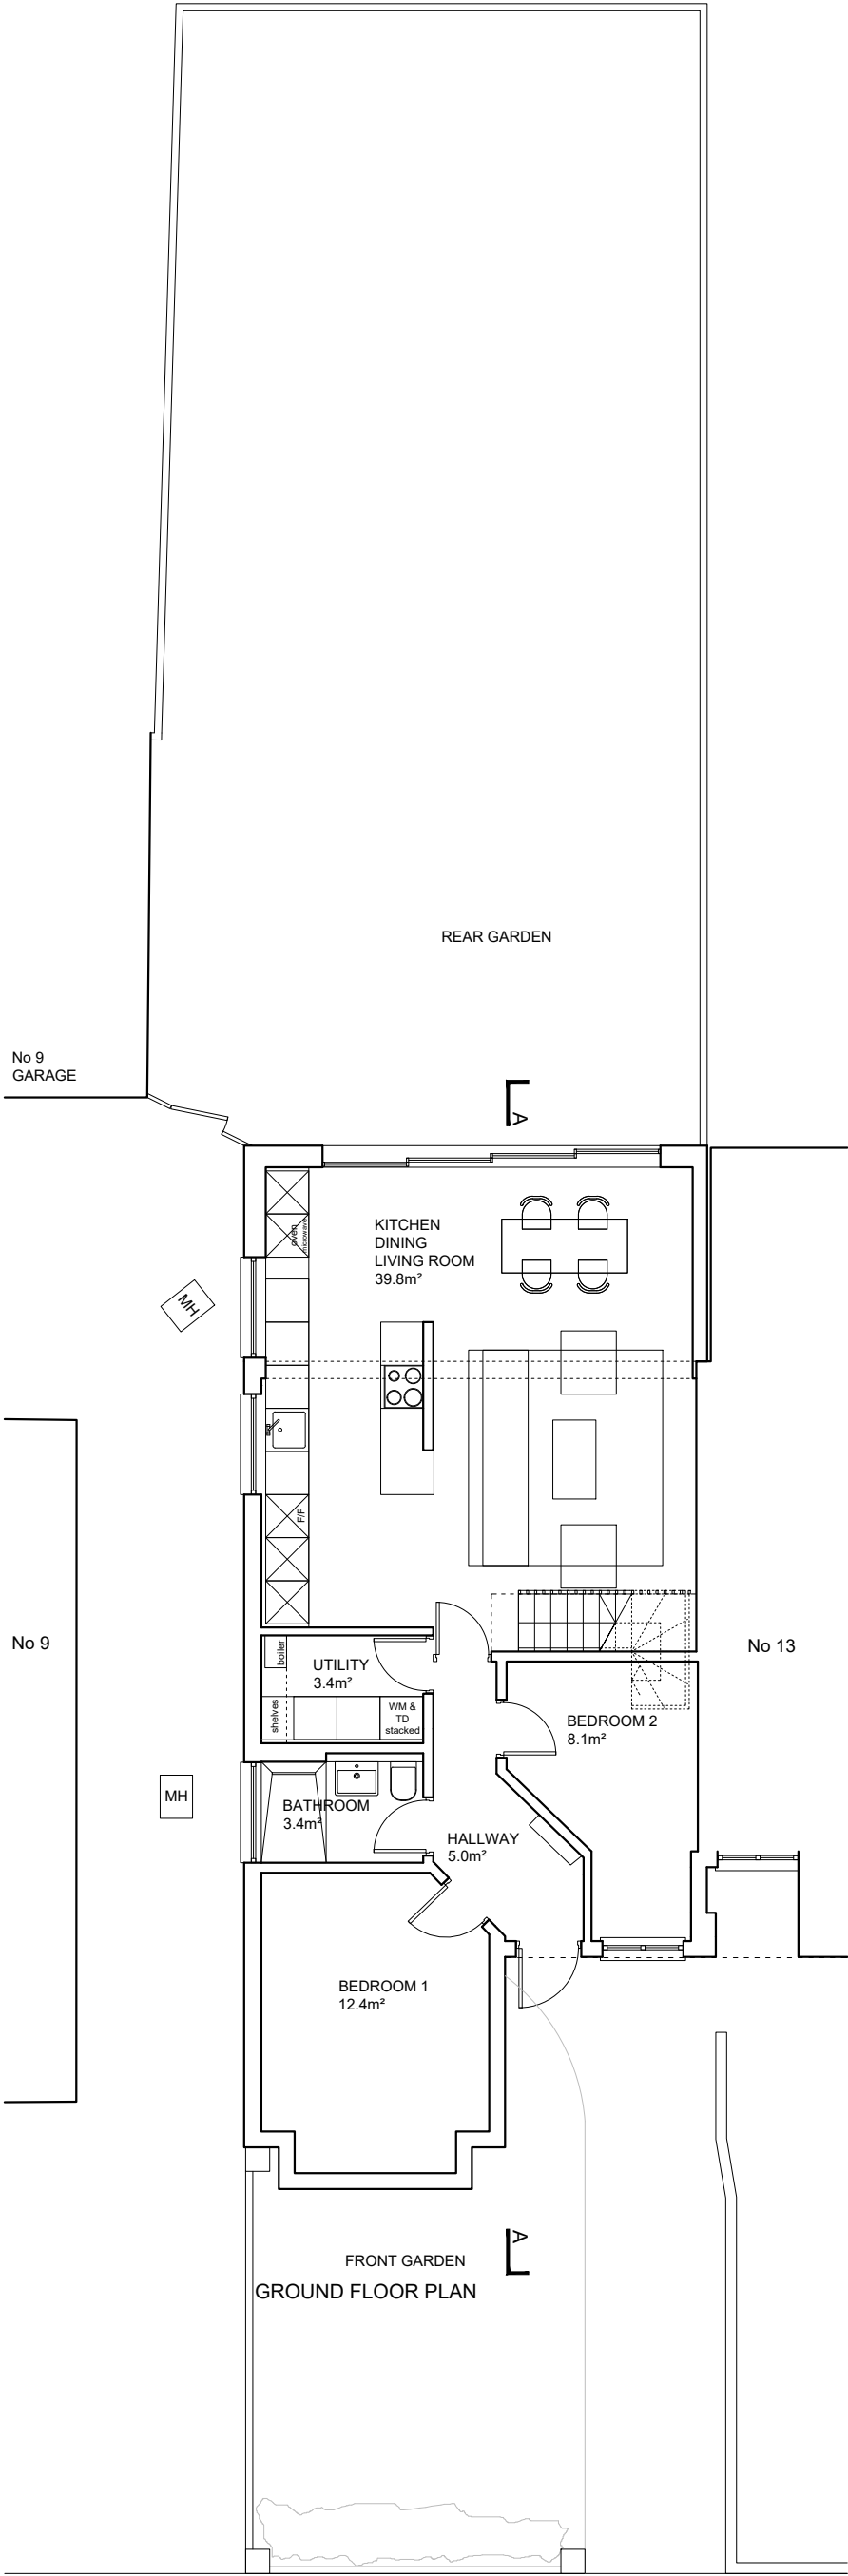

LOFT PLAN
NOTE: plan cut and measured at 1.5m above finished floor level


KEY:

- EXISTING
- PROPOSED



PROJECT	CLIENT	DRAWING NAME	DRAWING NUMBER	DATE	STATUS	SCALE	REVISIONS	PLACE 54 ARCHITECTS
11 The Croft	Kris Ambrozowicz	Proposed plans	18005 (P) 2-101	07 10 2020	Planning	1:100 @ A3	...	54 Boston Place London NW1 6ER www.place54architects.com T: 0207 724 9395 E: info@place54architects.com

NOTE: DO NOT SCALE FROM DRAWING, ALL DIMENSIONS, LEVELS, COORDINATES, SETTING OUT, TO BE CHECKED ON SITE AND ANY DISCREPANCY REPORTED IMMEDIATELY TO THE ARCHITECT AND PROJECT MANAGER.

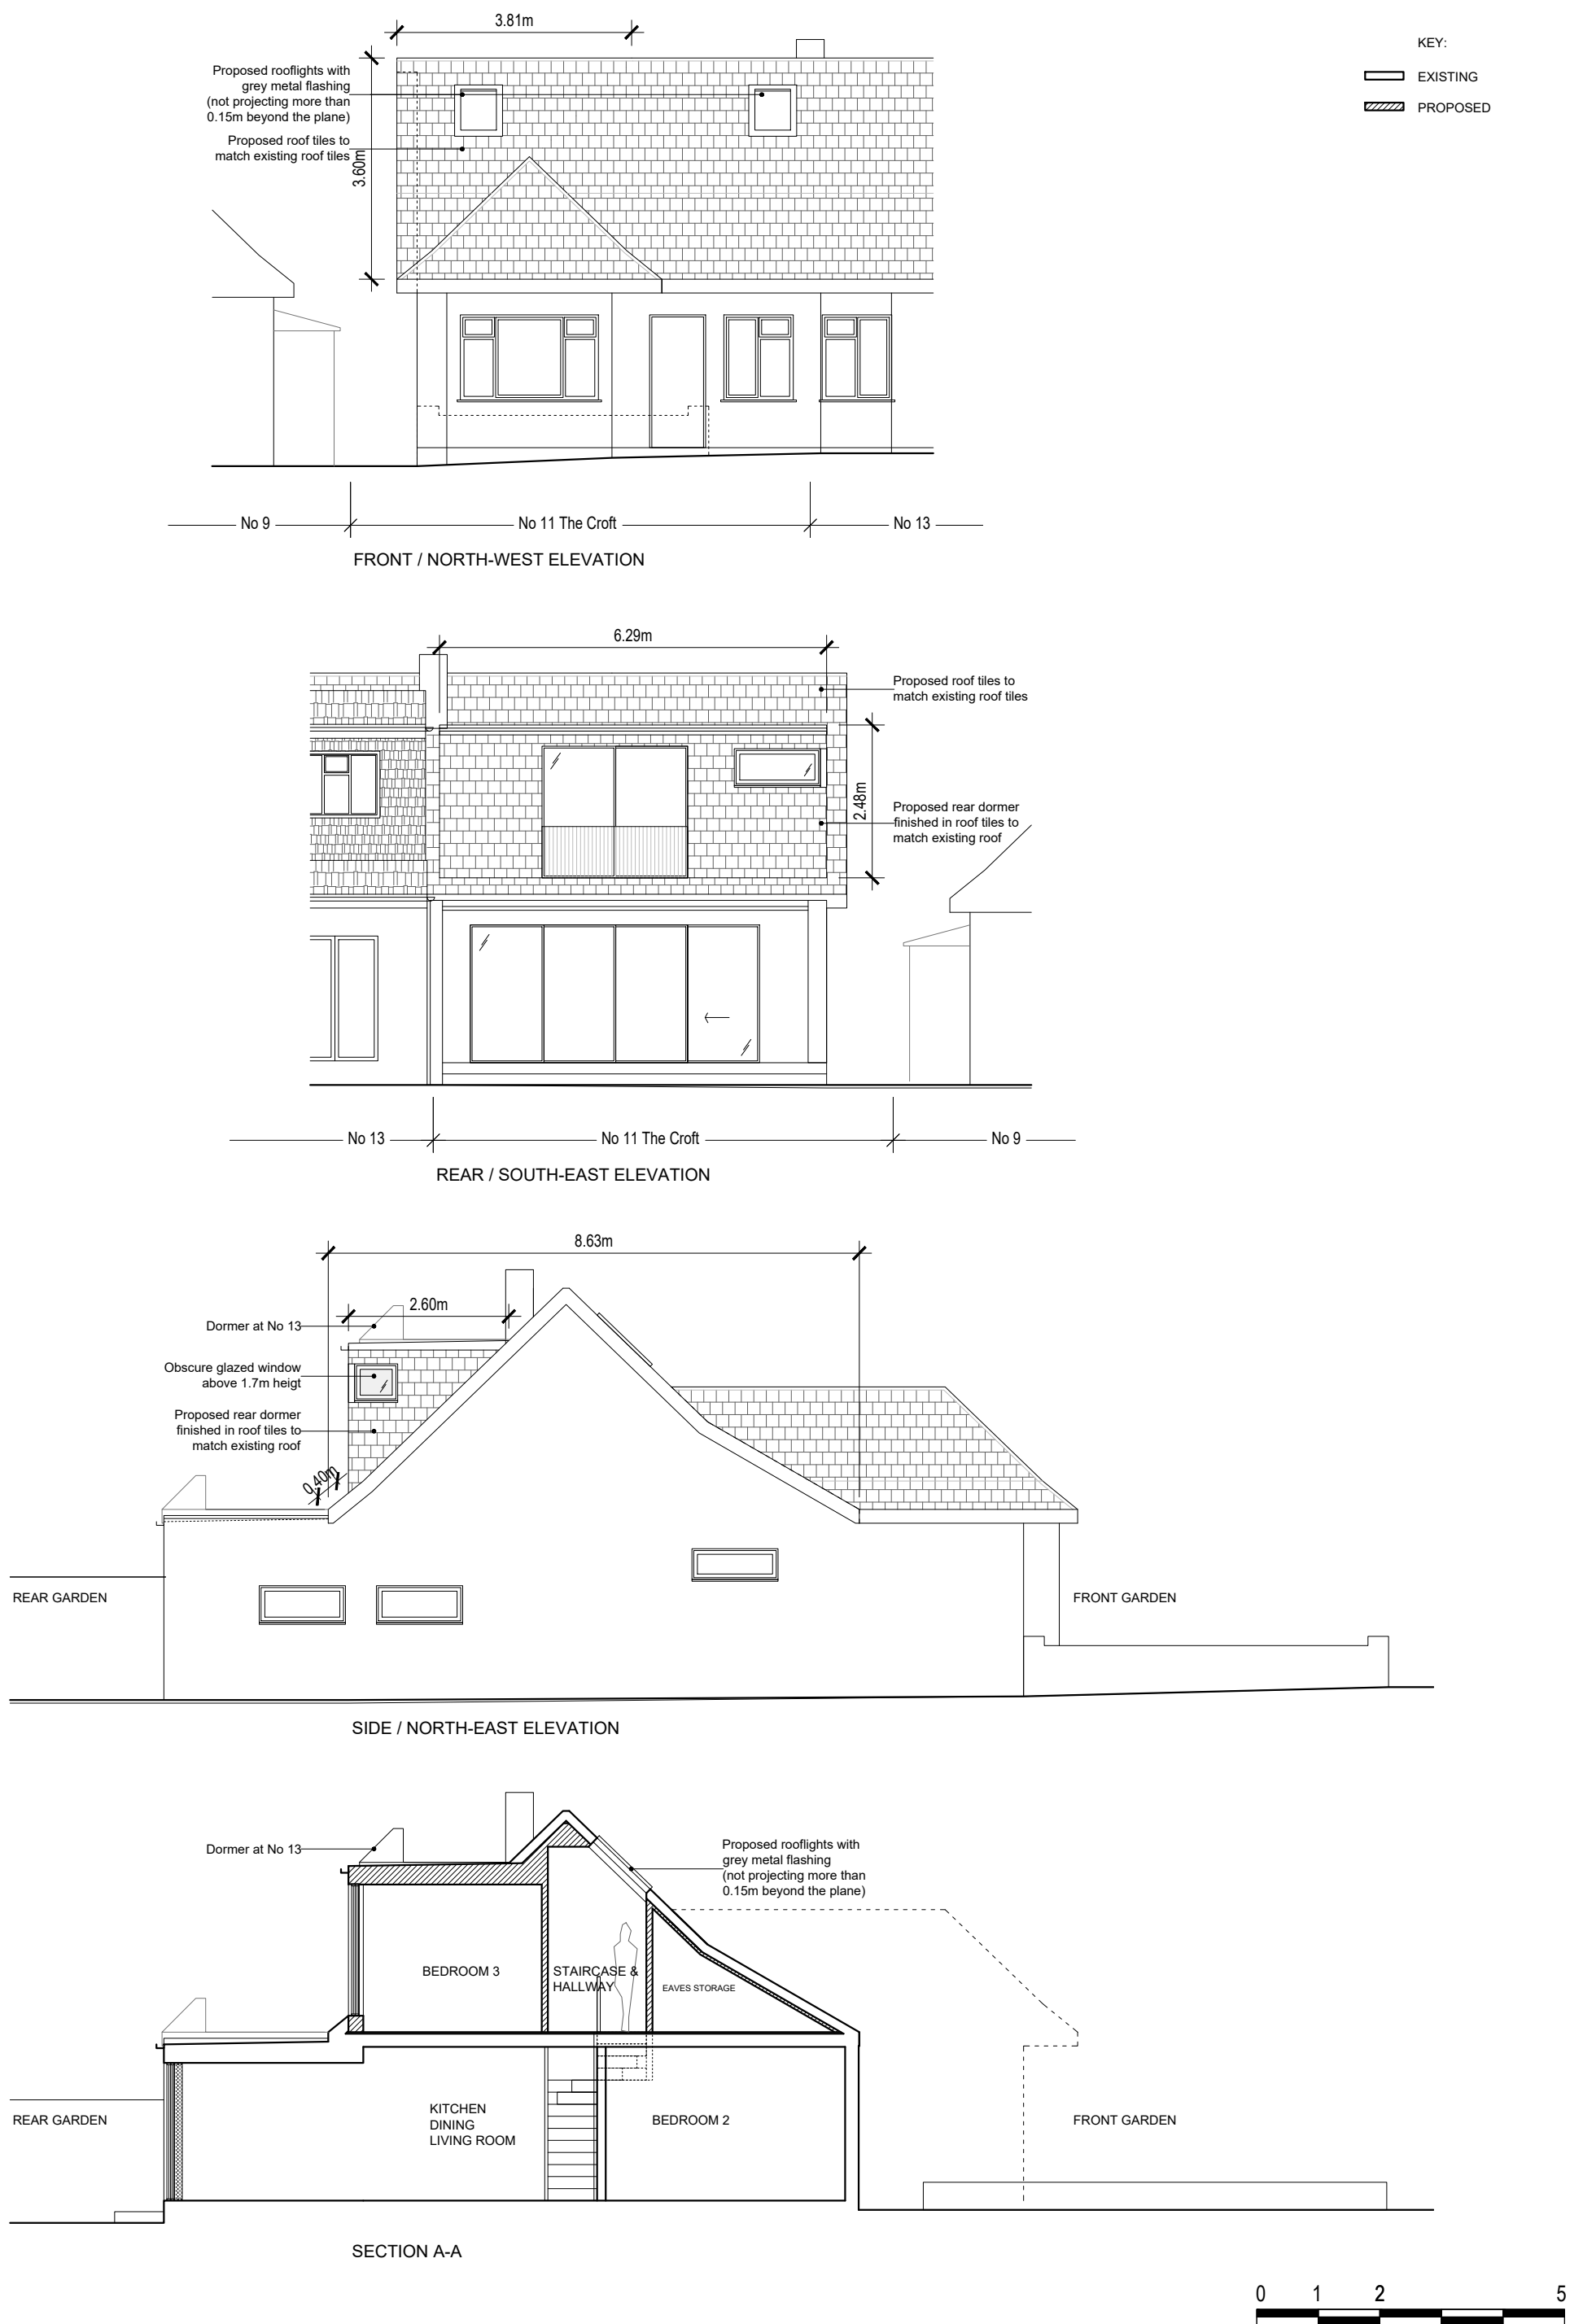

PROJECT	CLIENT	DRAWING NAME	DRAWING NUMBER	DATE	STATUS	SCALE	REVISIONS	PLACE 54 ARCHITECTS
11 The Croft	Kris Ambrozowicz	Proposed elevations, section A-A	18005 (P) 2-102	07 10 2020	Planning	1:100 @ A3	...	54 Boston Place London NW1 6ER www.place54architects.com T: 0207 724 9395 E: info@place54architects.com

NOTE: DO NOT SCALE FROM DRAWING, ALL DIMENSIONS, LEVELS, COORDINATES, SETTING OUT, TO BE CHECKED ON SITE AND ANY DISCREPANCY REPORTED IMMEDIATELY TO THE ARCHITECT AND PROJECT MANAGER.