


NOTES




The Contractor must verify all dimensions at the site before setting out, commencing work, or making any shop drawings. Any discrepancies must be reported to the Contract Administrator / Architect before proceeding.

This drawing to be used for estimating purposes only. The Contractor must not use this drawing for construction until the structural design has been carried out and confirmation given by Building Control that the design is acceptable. Architect's drawings to be used in conjunction with the structural drawings.


DO NOT SCALE FROM THIS DRAWING.

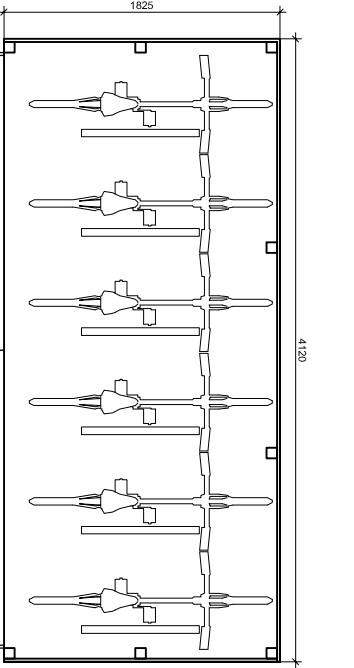


BIN STORE PLAN - softwood slatlap wooden shed with mono pitch roof
scale 1:50

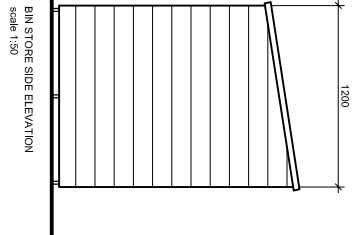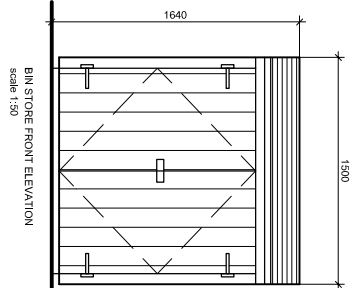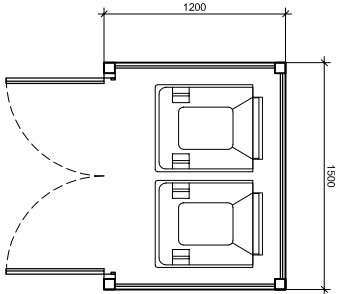

CYCLE STORE PLAN


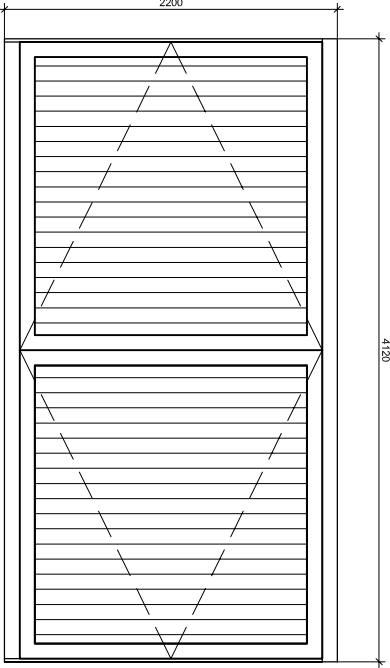


CYCLE STORE ELEVATION

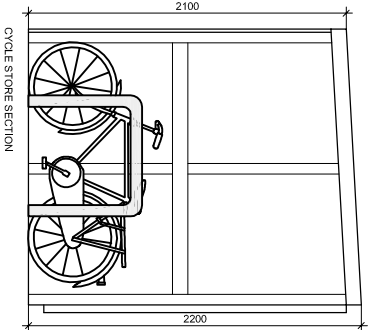

BIN STORE REAR ELEVATION

BIN STORE SIDE ELEVATION

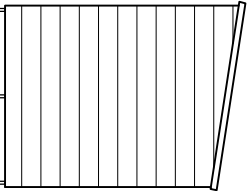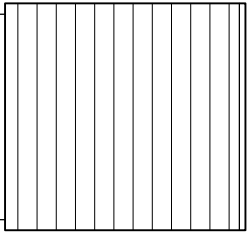

Rev	Revision notes	Initials	Date
-	-	-	-



GDC DESIGN LTD
CHARTERED ARCHITECT
Tel: 01895 610 932
Mob: 07976 732 636
g.g.callon11@btinternet.com

PROJECT
226-228 STATION ROAD, HAYES UB3 4AN
NEW 3 no 2-BEDROOM FLATS,
1 no 1-BEDROOM FLAT & 1 no STUDIO FLAT

DESCRIPTION
PROPOSED CYCLE STORE & BIN STORE
PLANS & ELEVATIONS

SCALE	DRAWN BY	CHECKED BY	DATE
1:50 @ A3	GC	GC	12/11/21

DRAWING No.

226-228 SR / P /12