



NOTES

The Contractor must verify all dimensions at the site before setting out, commencing work, or making any shop drawings. Any discrepancies must be reported to the Contract Administrator before proceeding.

DO NOT SCALE FROM THIS DRAWING

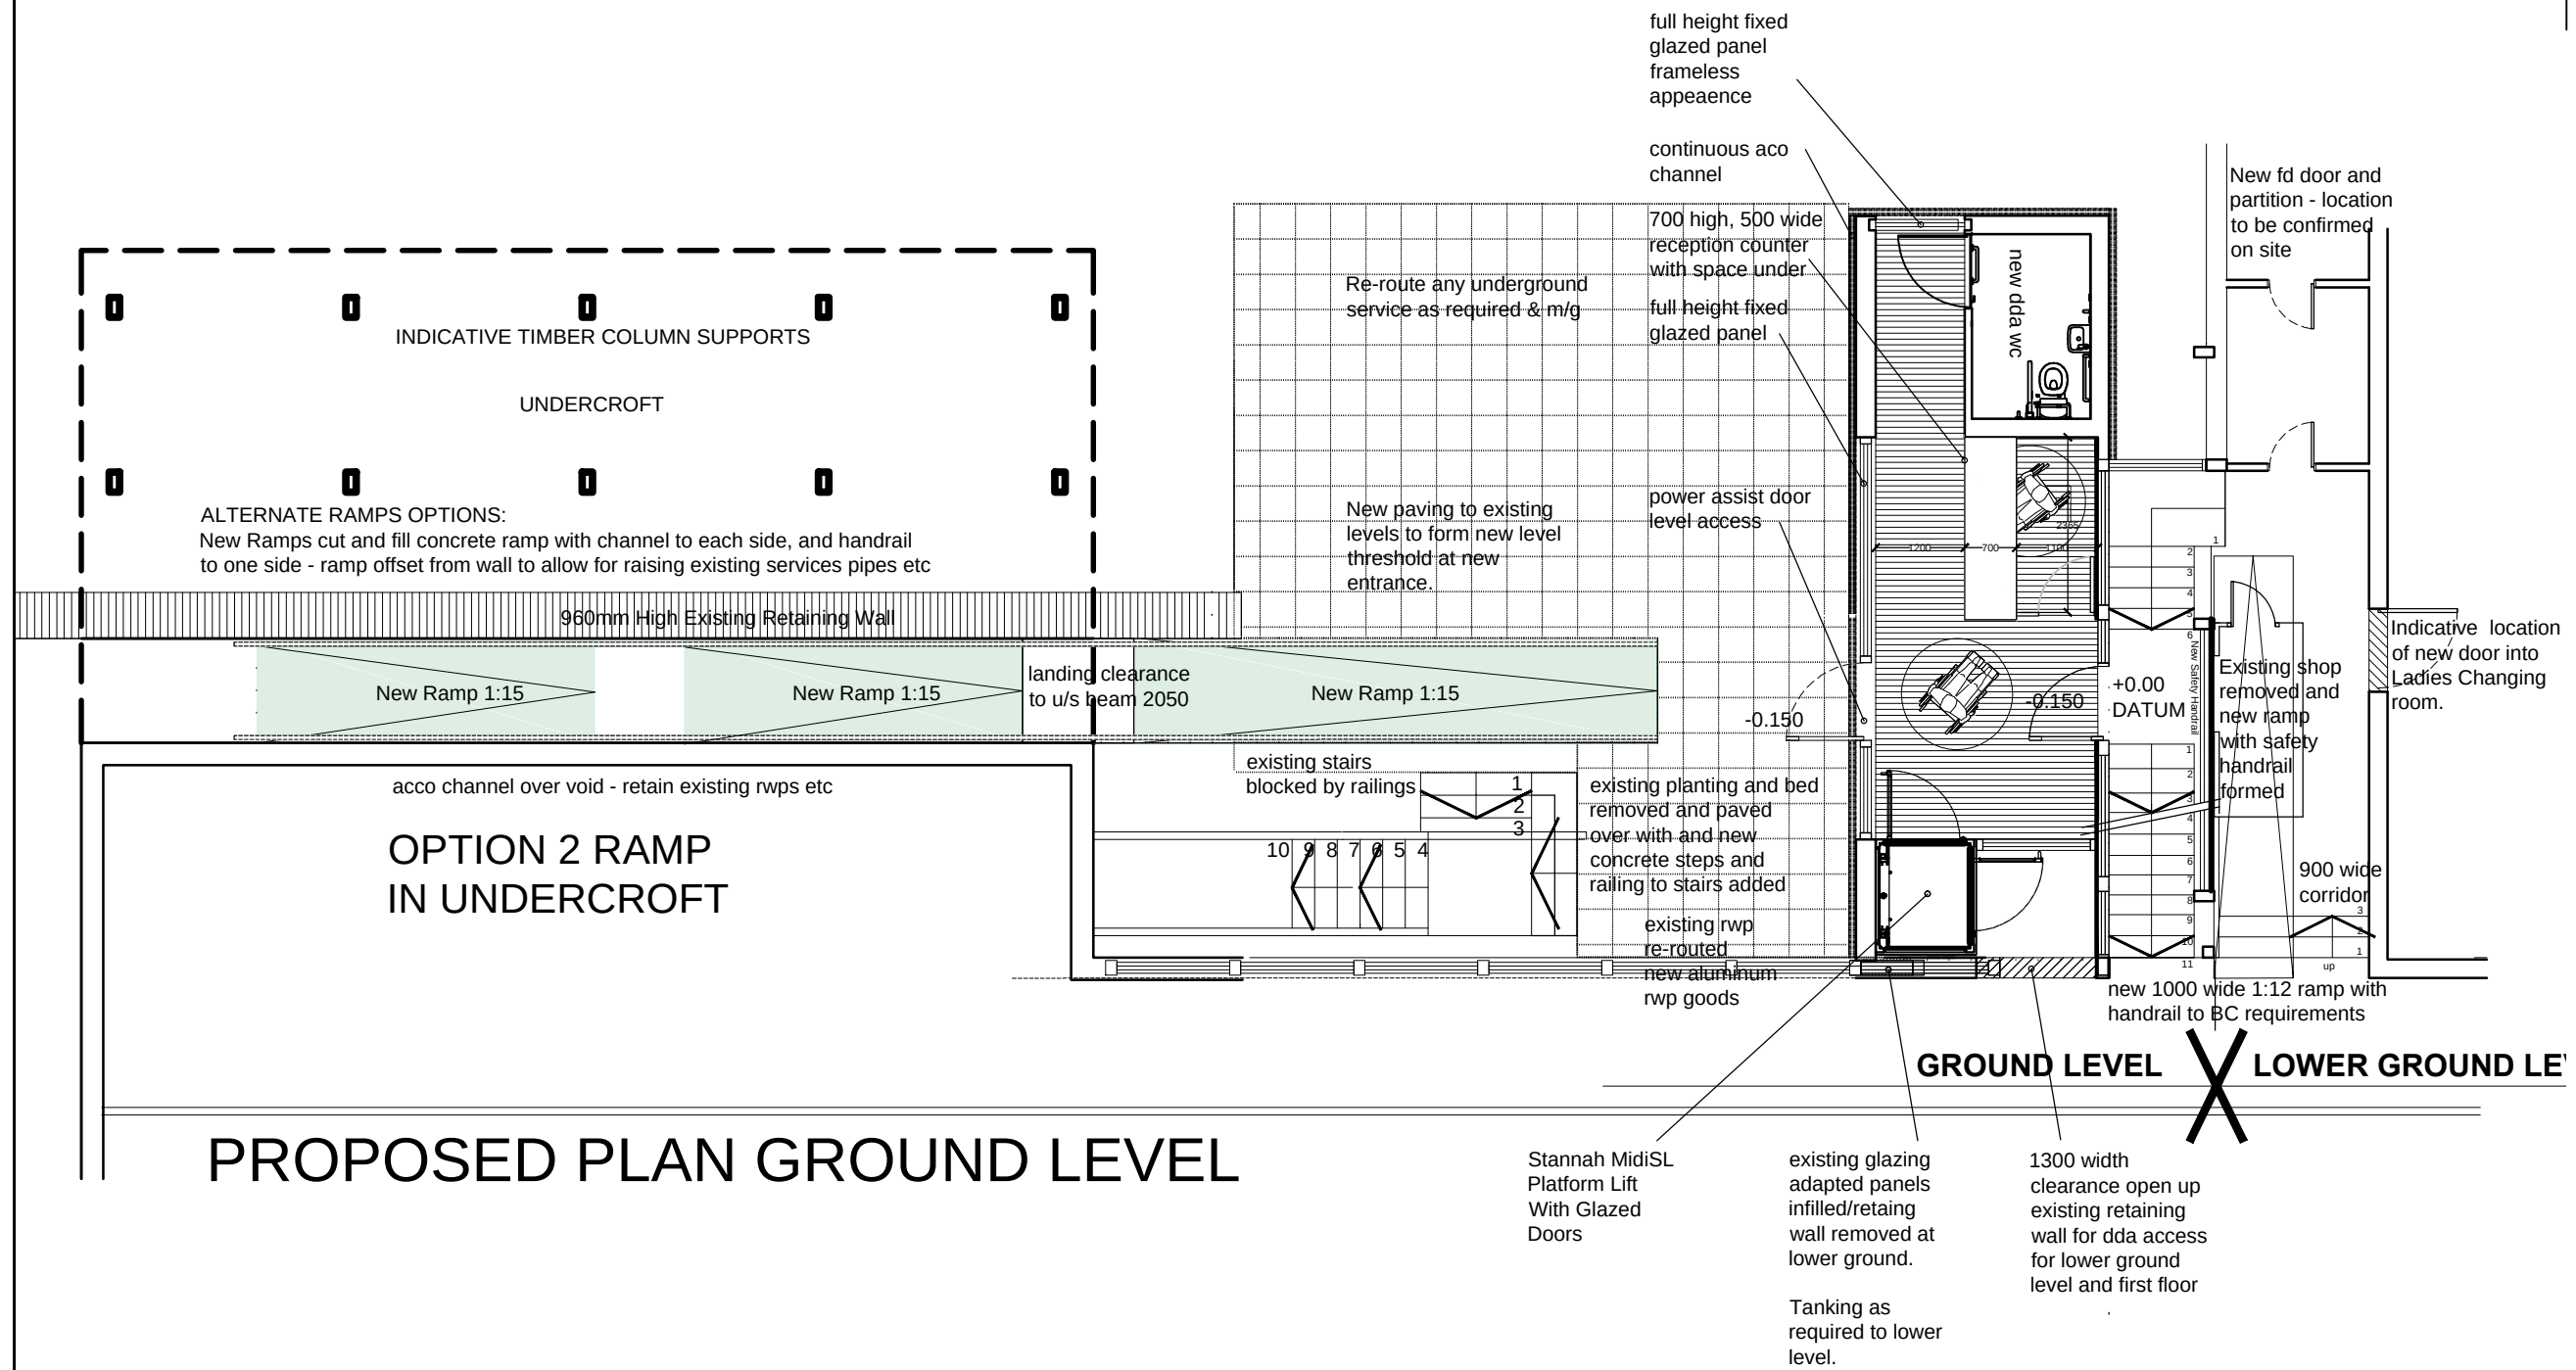

PROPOSED PLAN GROUND LEVEL

 

A	Additional notes added, new paving area extended. Glazing increased.	db	16-07-18
Rev	Revision notes	Initials	Date


HILLINGDON
LONDON
RESIDENTS SERVICES, CAPITAL PROGRAMME
2E/11, CIVIC CENTRE, UXBRIDGE, MIDDLESEX, UB8 1UW
Tel: 01895 250 111

PROJECT
UXBRIDGE SPORTS CLUB DDA WORKS
PARK ROAD, UXBRIDGE
MIDDLESEX, UB8 1NR

DESCRIPTION
PROPOSED GROUND FLOOR PLAN

SCALE 1:100@A3	DRAWN BY db	CHECKED BY	DATE MAY 2018
DRAWING No. 2018/D156/P/03	REV. A		