


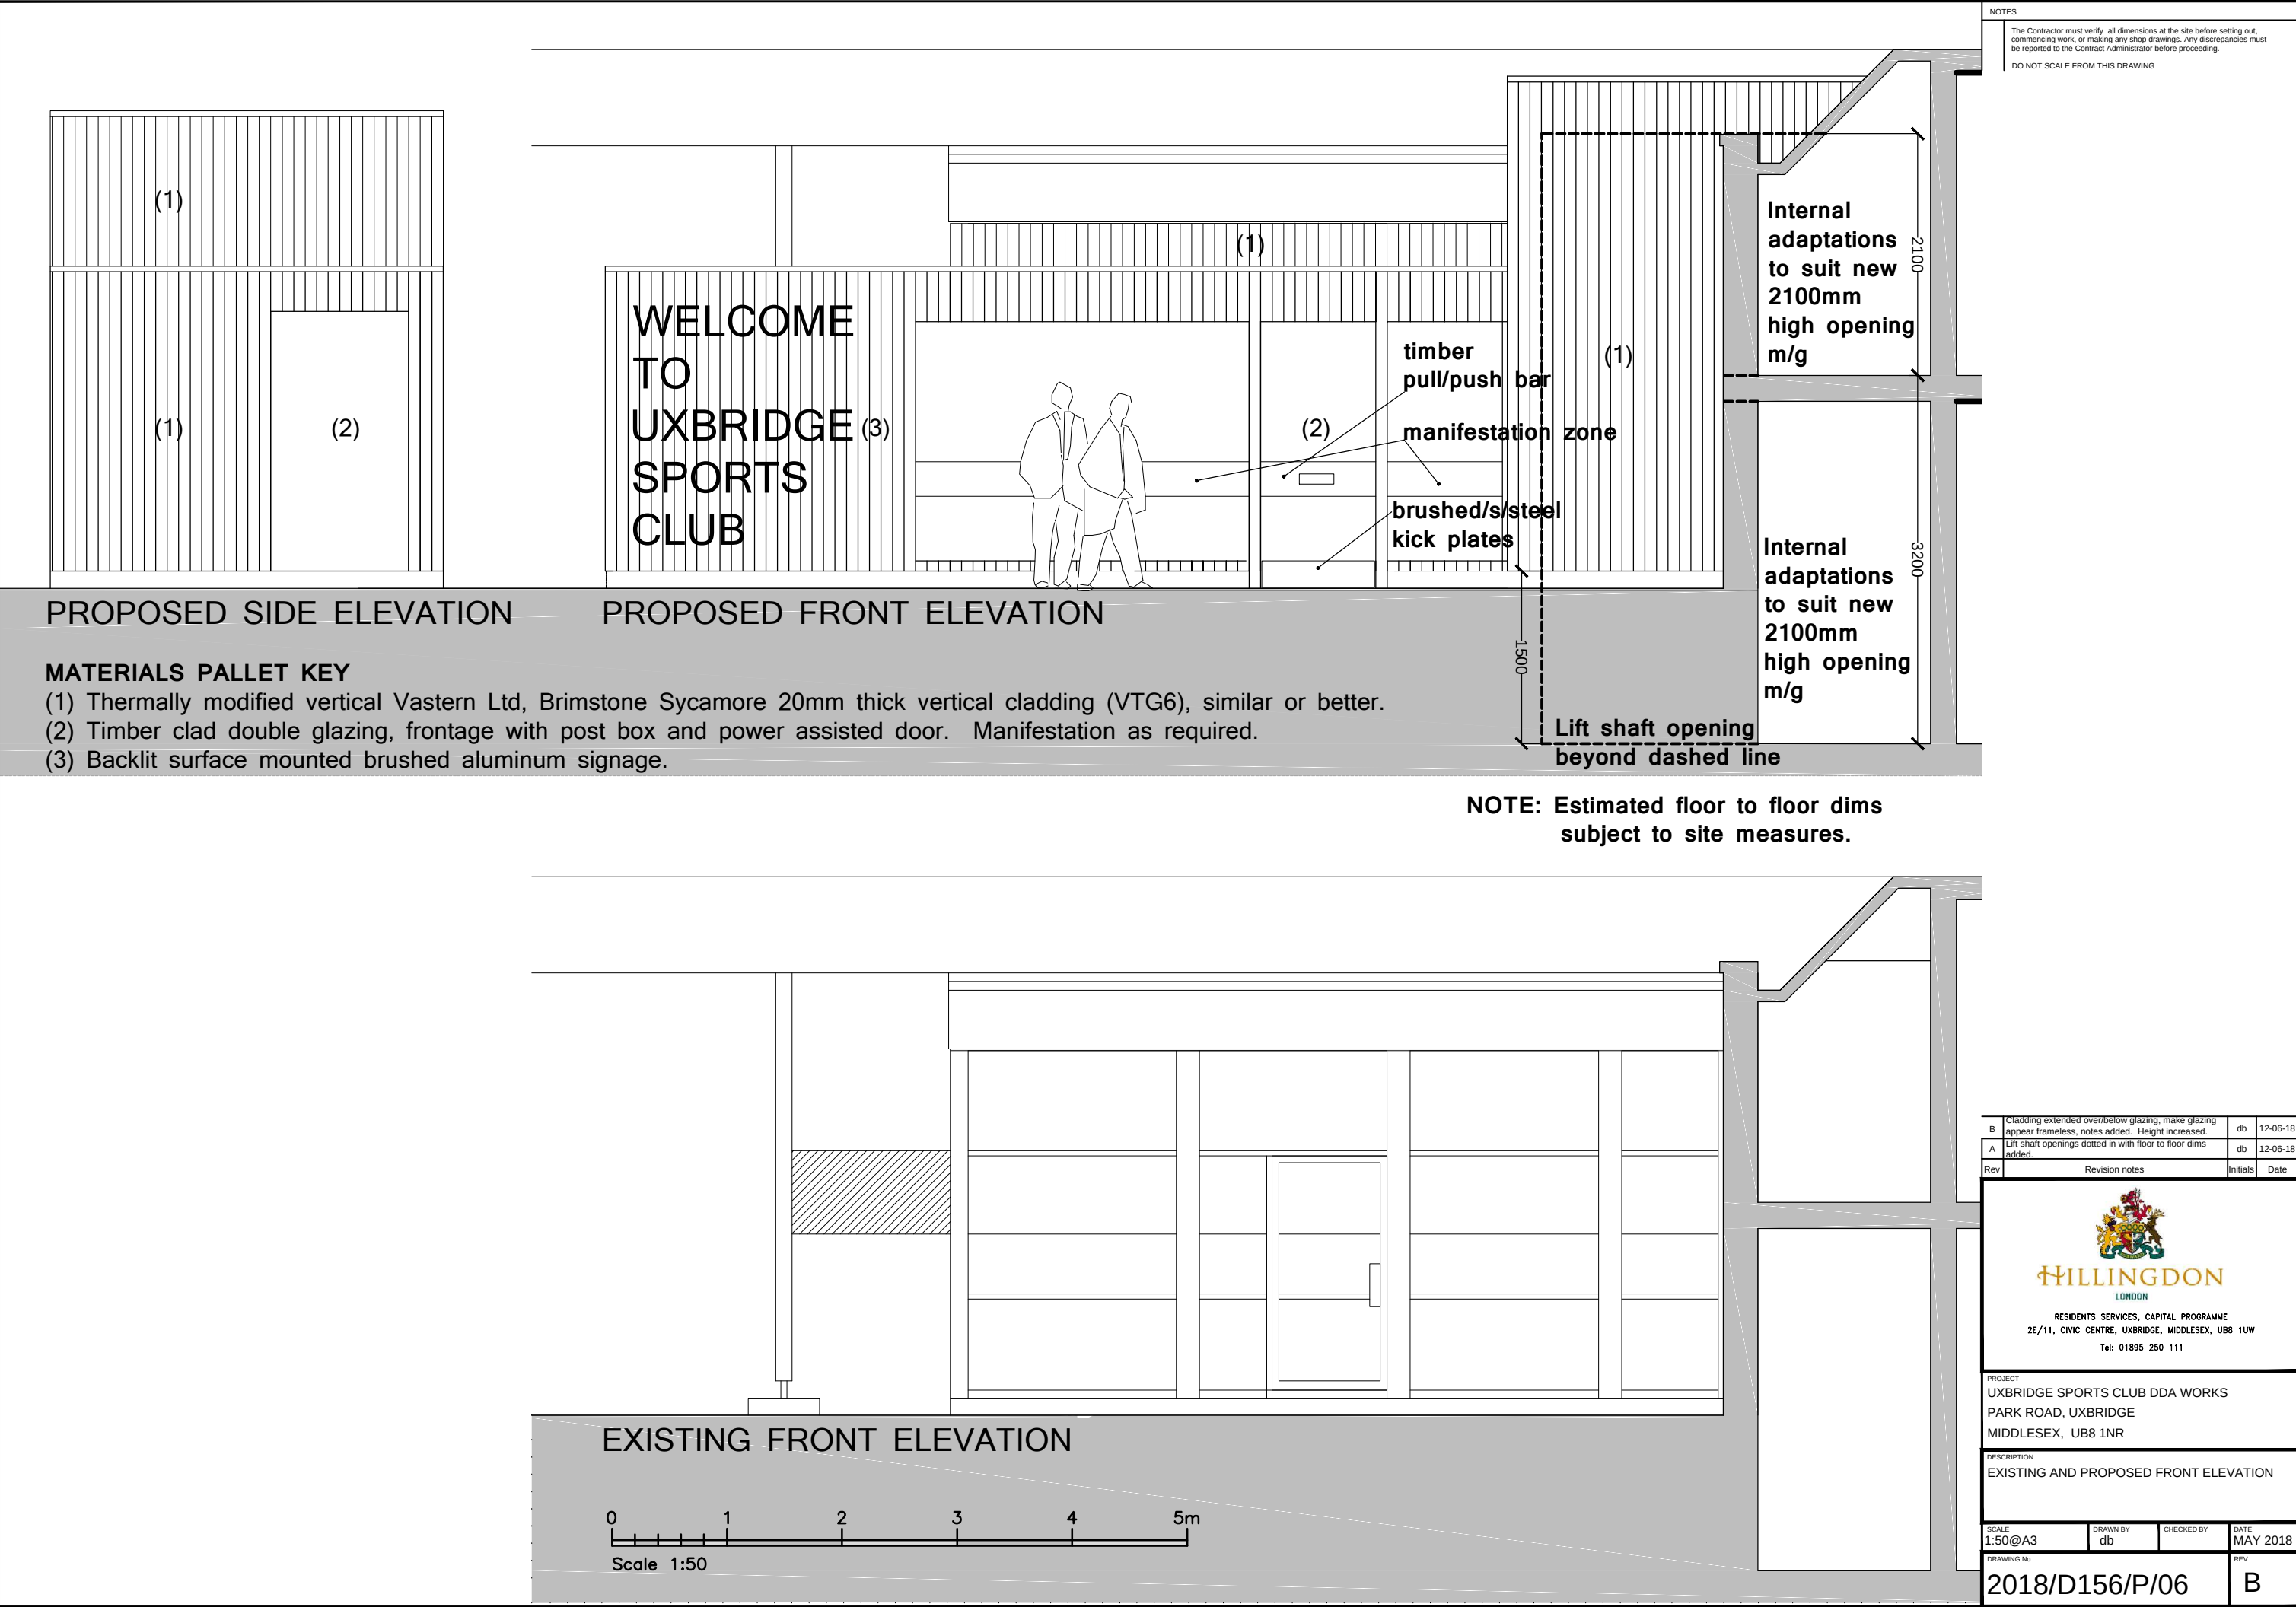

NOTES

The Contractor must verify all dimensions at the site before setting out, commencing work, or making any shop drawings. Any discrepancies must be reported to the Contract Administrator before proceeding.

DO NOT SCALE FROM THIS DRAWING

B	Cladding extended over/below glazing, make glazing appear frameless, notes added. Height increased.	db	12-06-18
A	Lift shaft openings dotted in with floor to floor dims added.	db	12-06-18
Rev	Revision notes	Initials	Date



HILLINGDON
LONDON

RESIDENTS SERVICES, CAPITAL PROGRAMME
2E/11, CIVIC CENTRE, UXBRIDGE, MIDDLESEX, UB8 1UW
Tel: 01895 250 111

PROJECT
UXBRIDGE SPORTS CLUB DDA WORKS
PARK ROAD, UXBRIDGE
MIDDLESEX, UB8 1NR

DESCRIPTION
EXISTING AND PROPOSED FRONT ELEVATION

SCALE 1:50@A3	DRAWN BY db	CHECKED BY	DATE MAY 2018
------------------	----------------	------------	------------------

DRAWING No. 2018/D156/P/06	REV. B
-------------------------------	-----------