


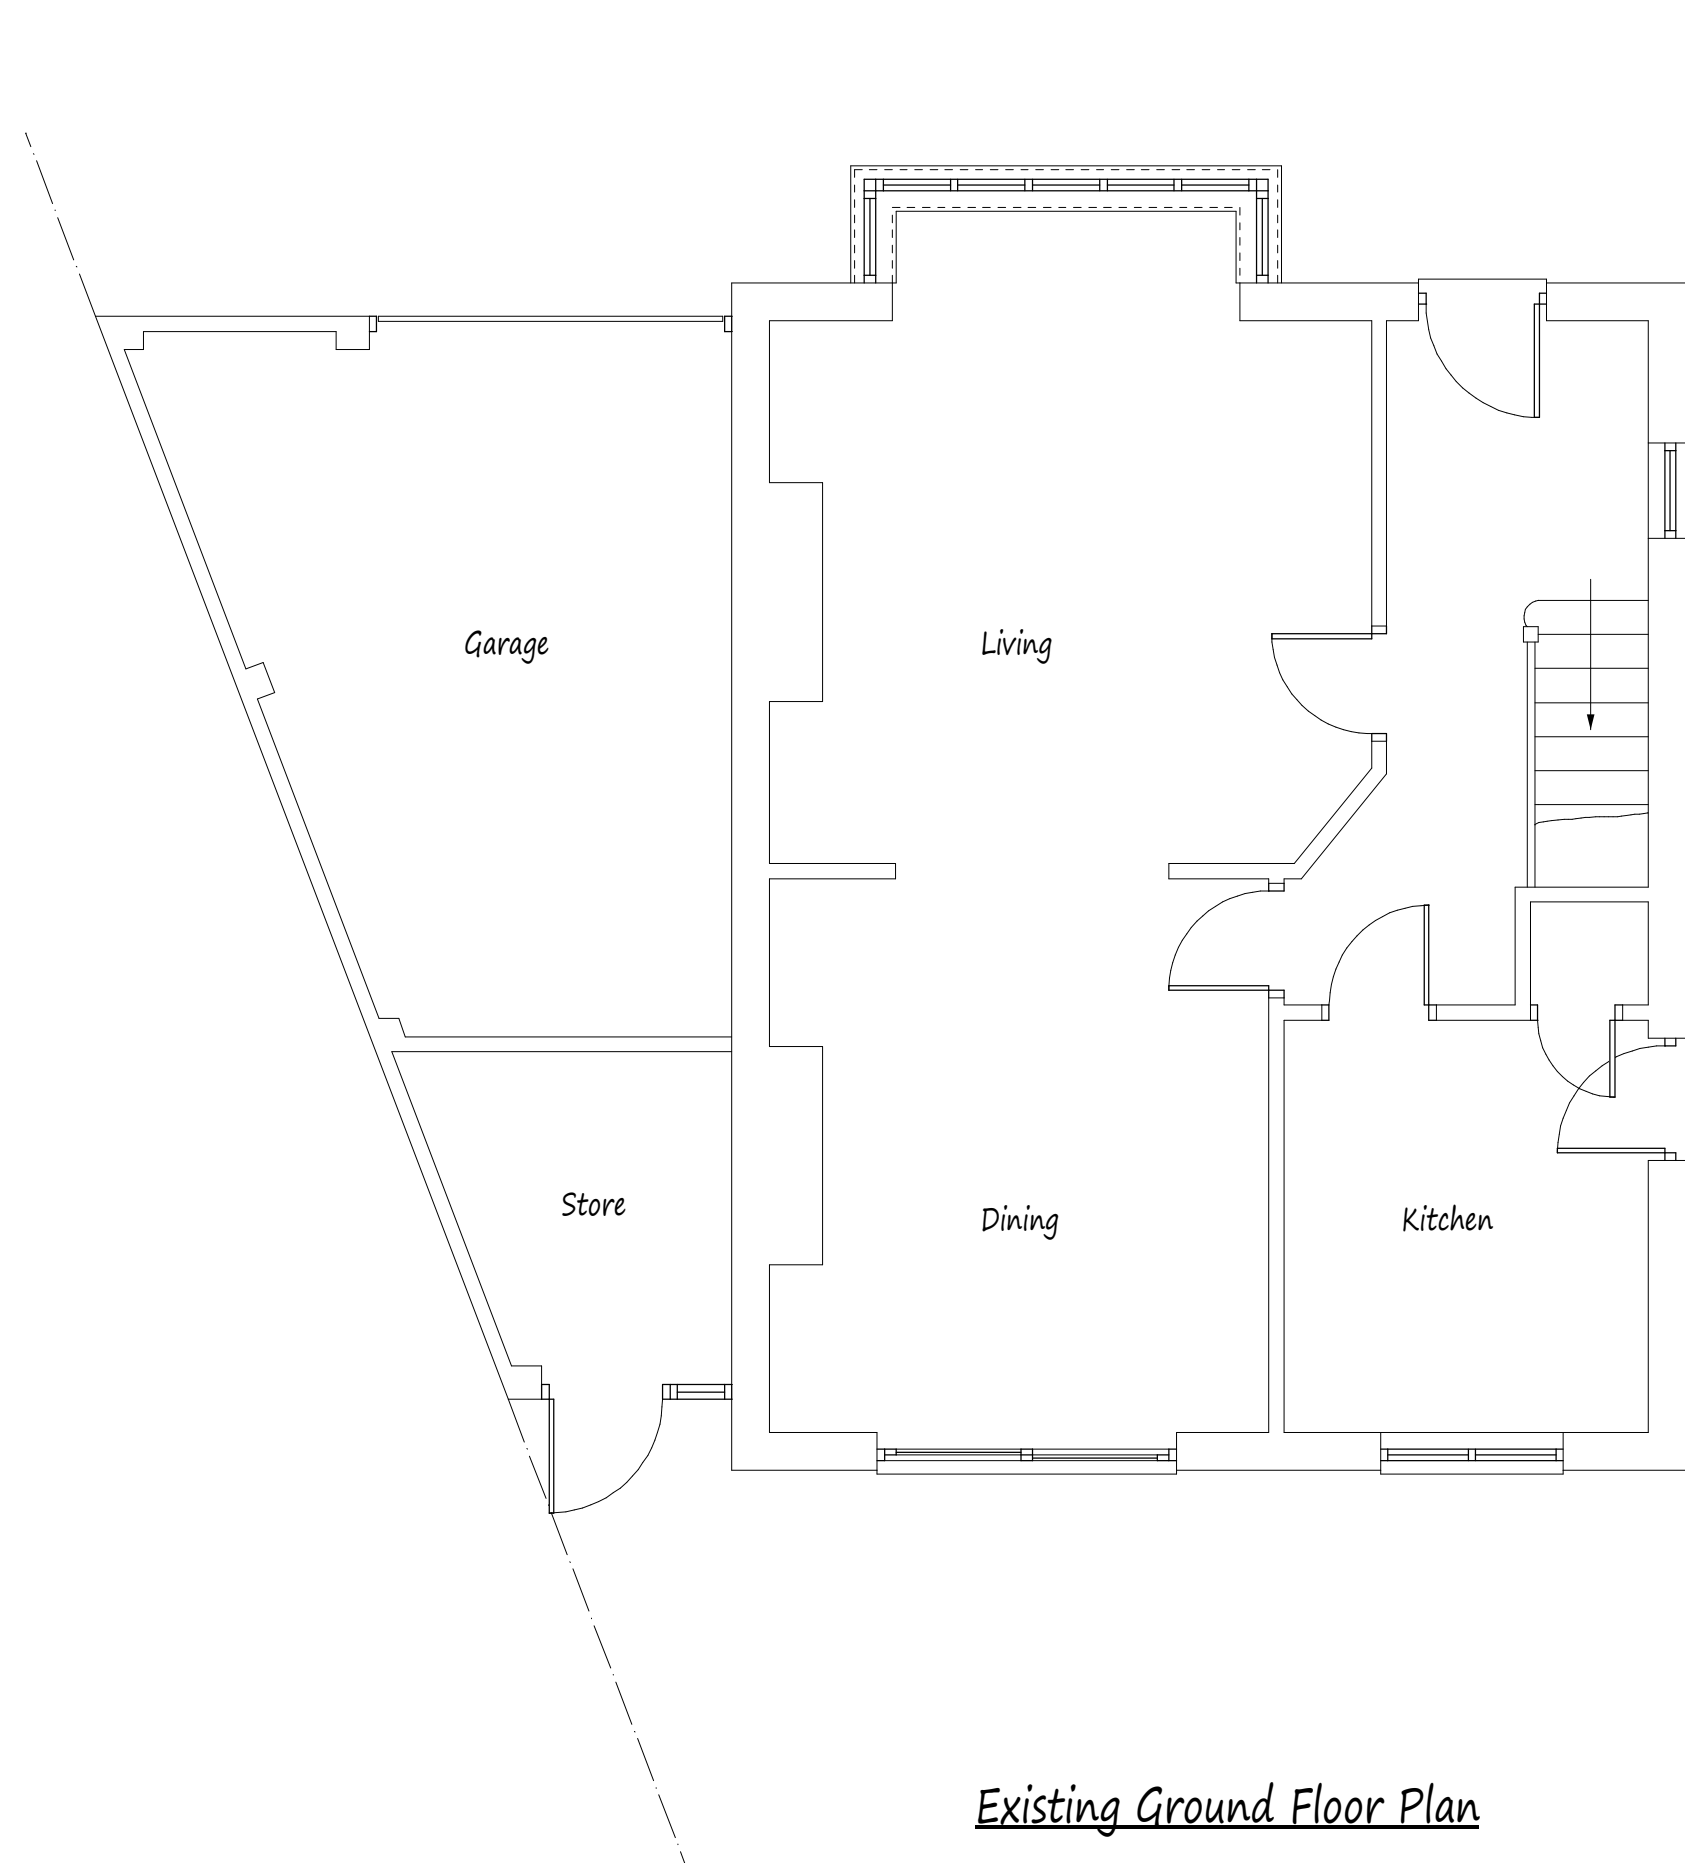


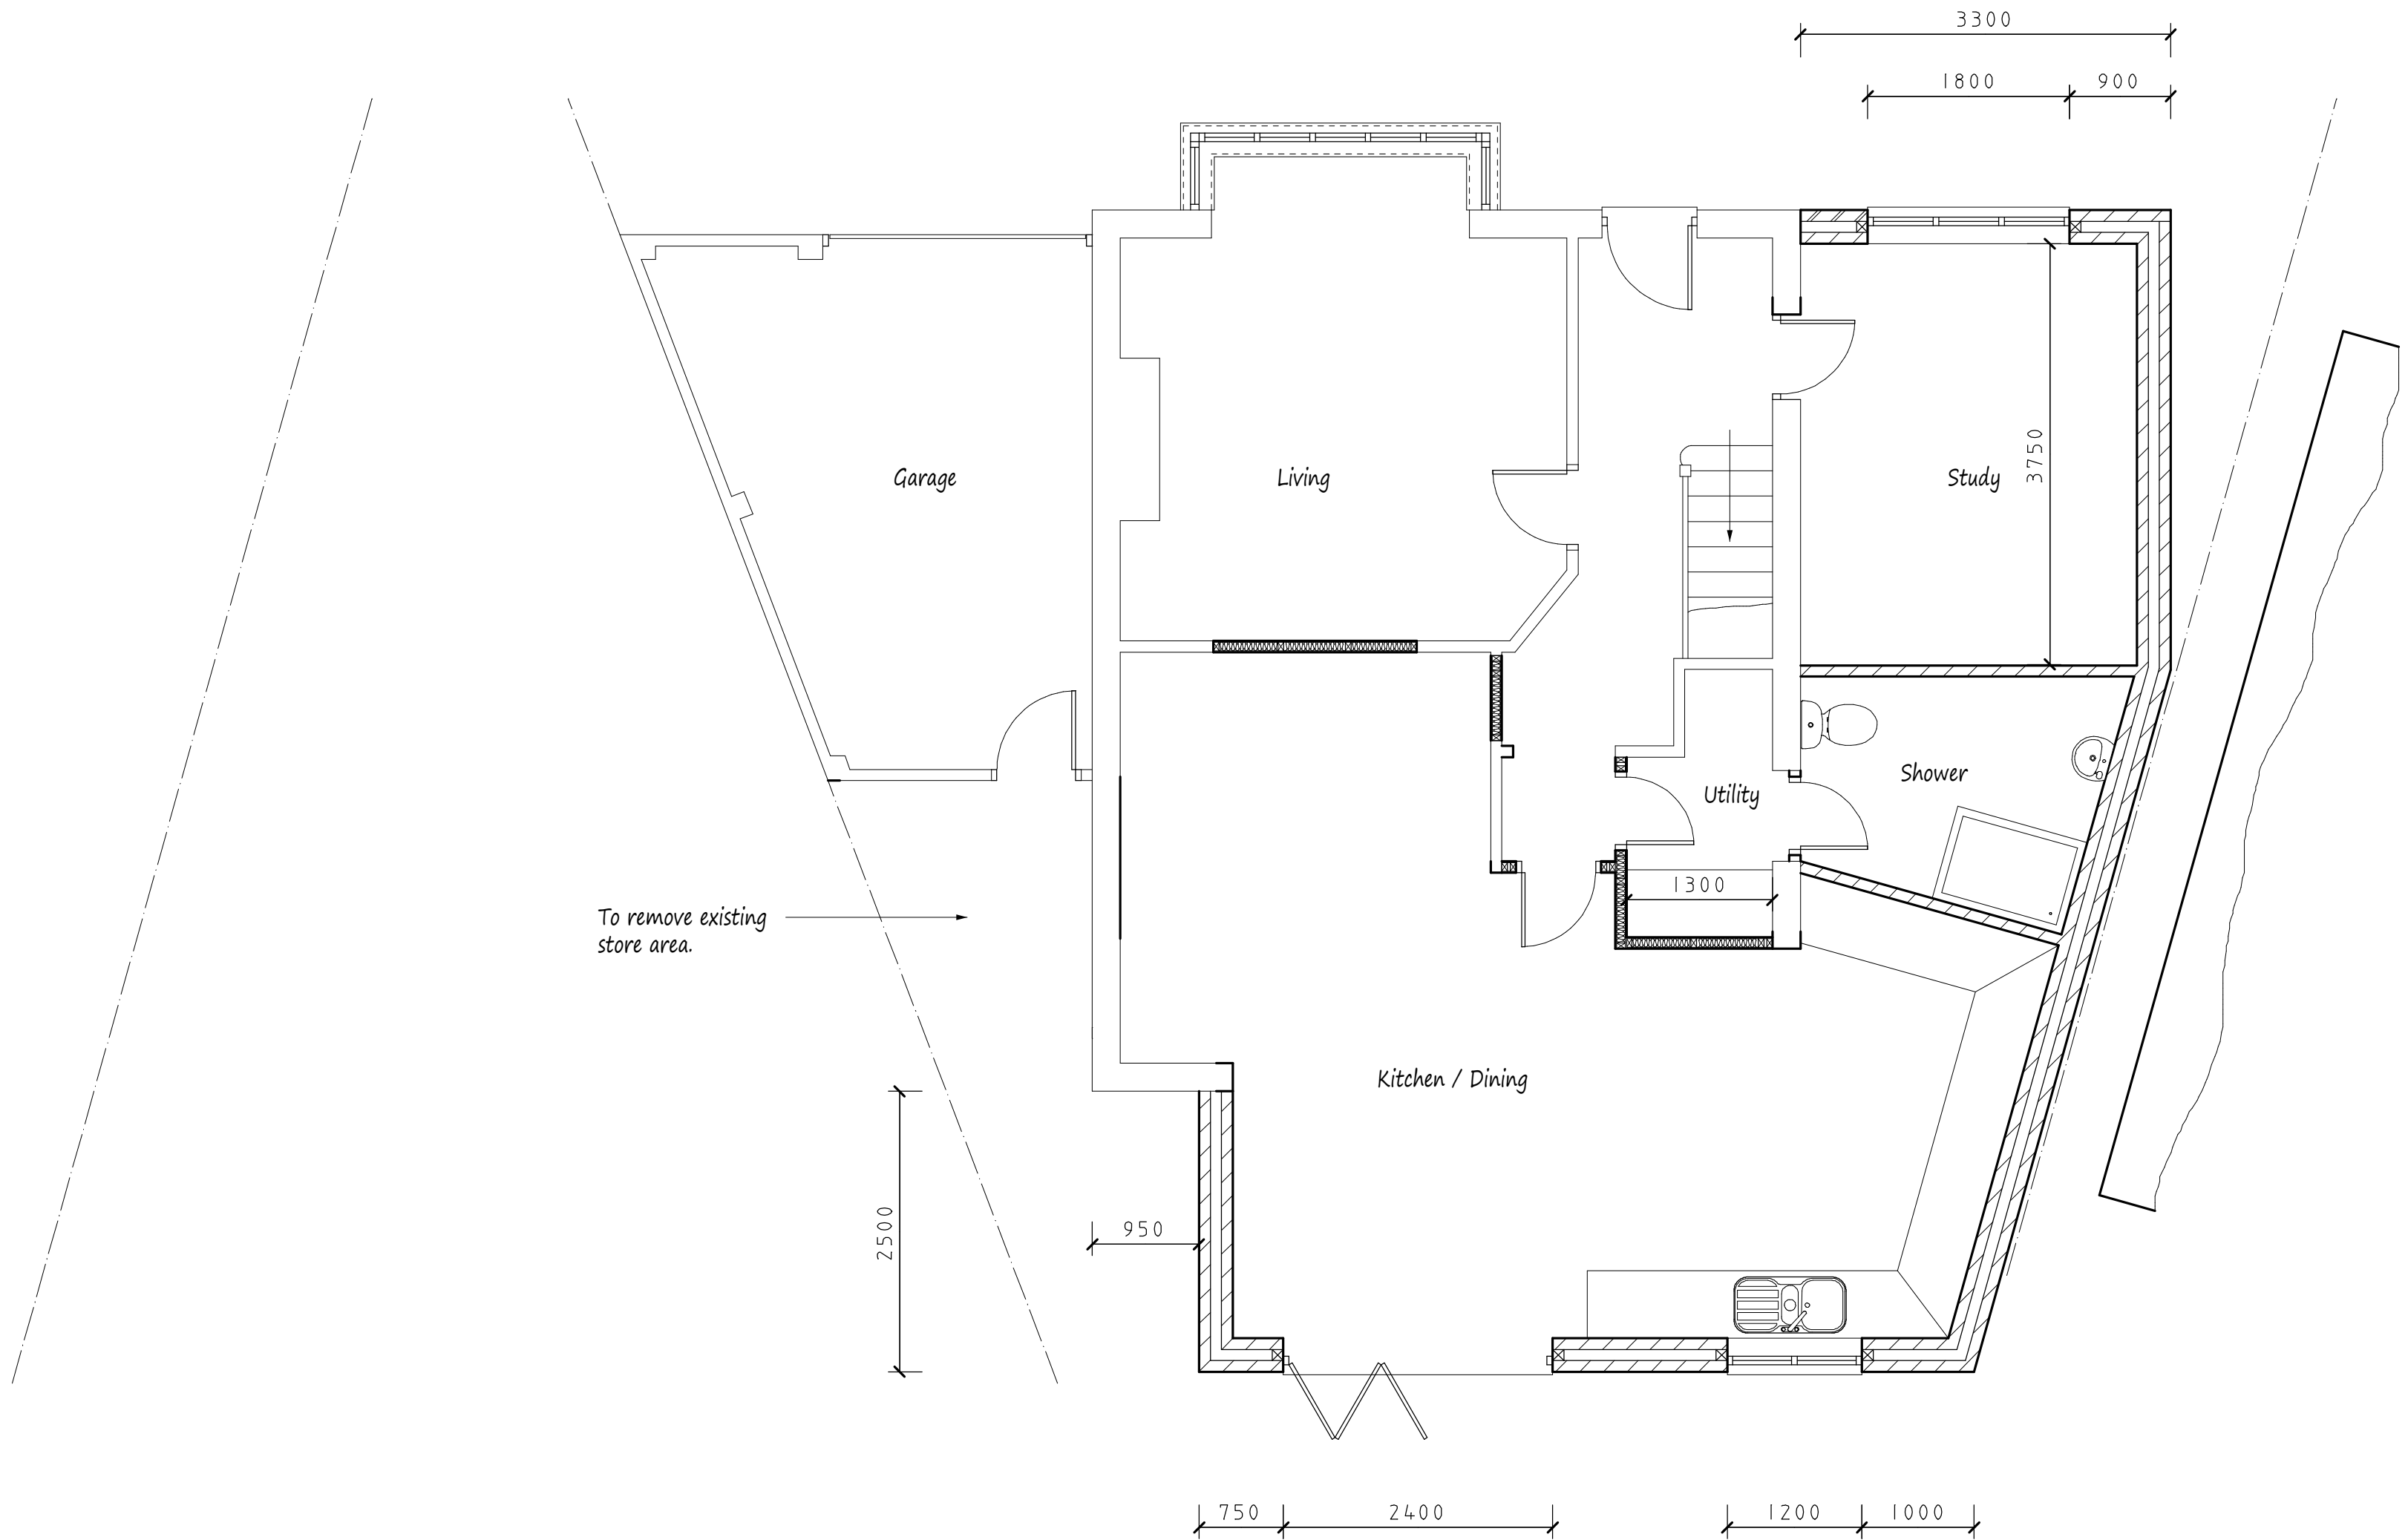


Existing Ground Floor Plan

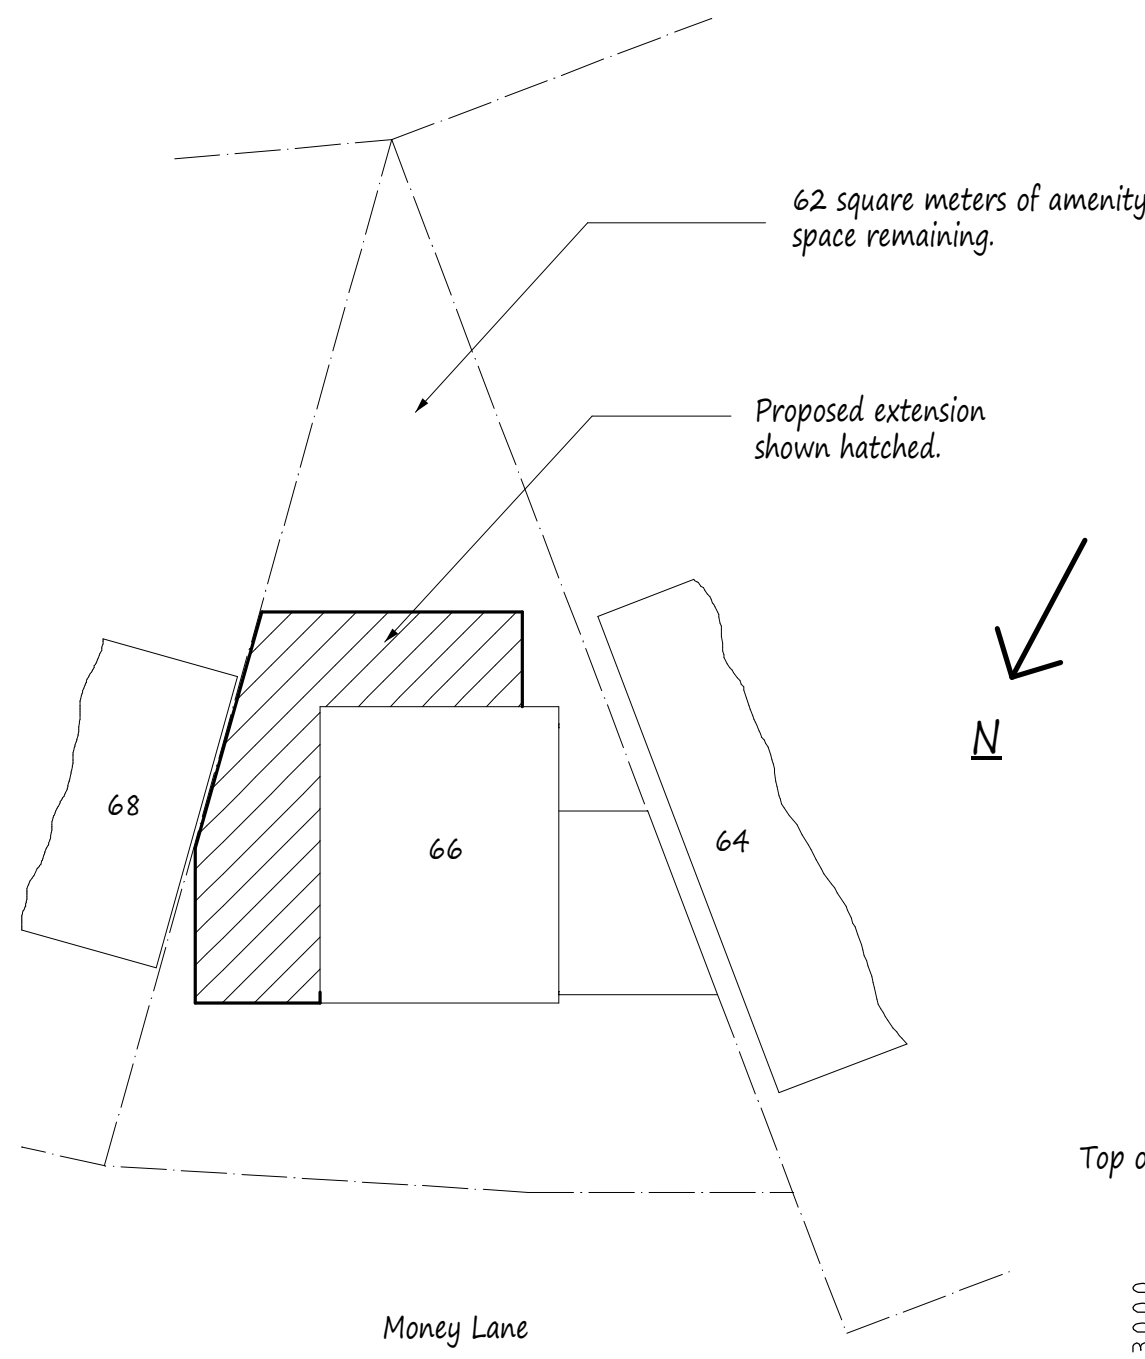

Proposed Ground Floor Plan

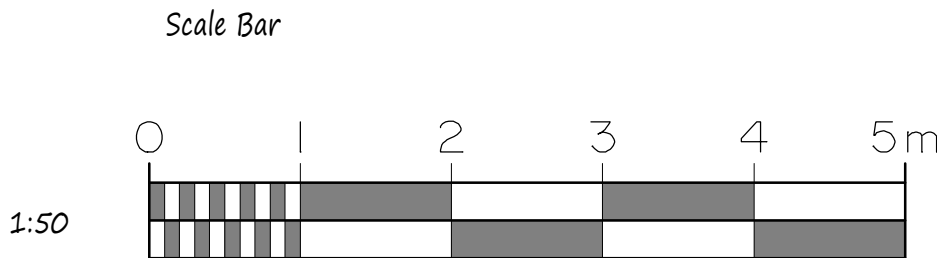

Site Plan scale 1:200

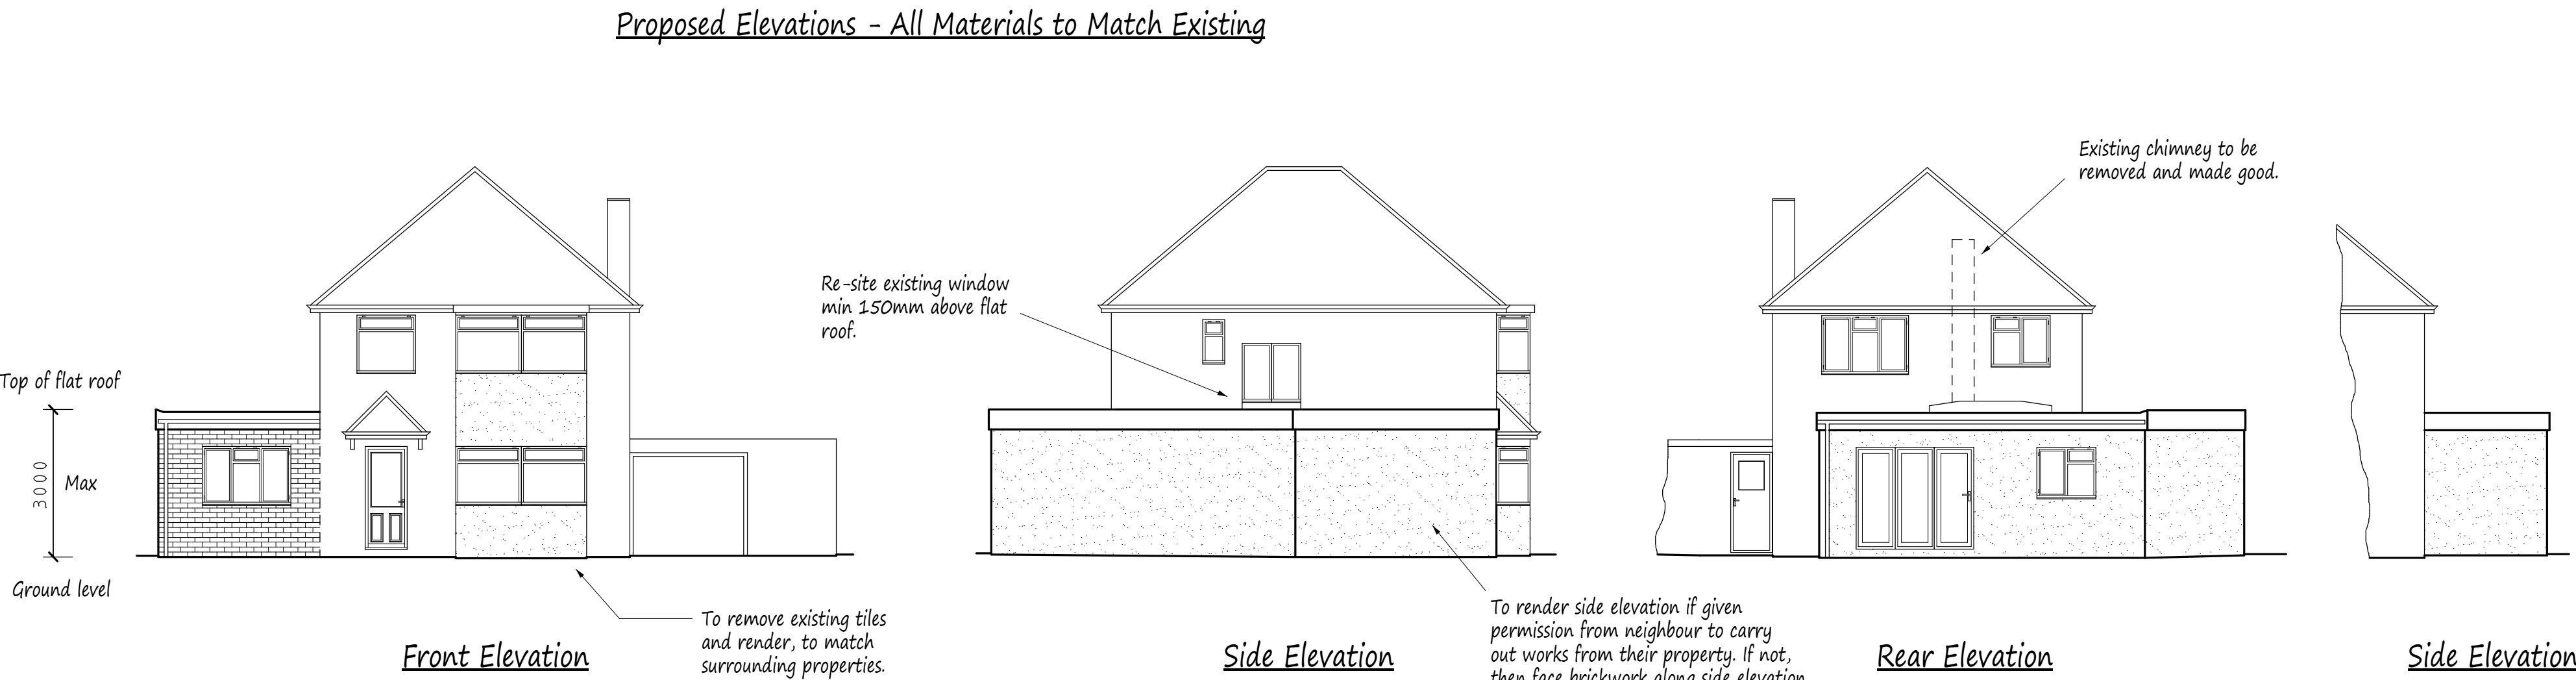

Front Elevation

Side Elevation

Rear Elevation

Side Elevation

NOTES:
All dimensions must be checked on site and not scaled from this drawing.

A		
	Date	Revisions
Copyright		
Pottle & Co Ltd. Building Design & Management Services		
Suite A 128 Manor Way Ruislip Middlesex HA4 8HR		
Tel: 01895 622800 www.pottle.uk.com		
Client Mr. O'Brien		
Job Title 66 Money Lane West Drayton Middlesex		
Drawing Title Proposed Single Storey Side and Rear Extension.		
Scale 1:50. 100. 200		
Date May 2018		Drawn by MDP
Drg No. 4082/01		