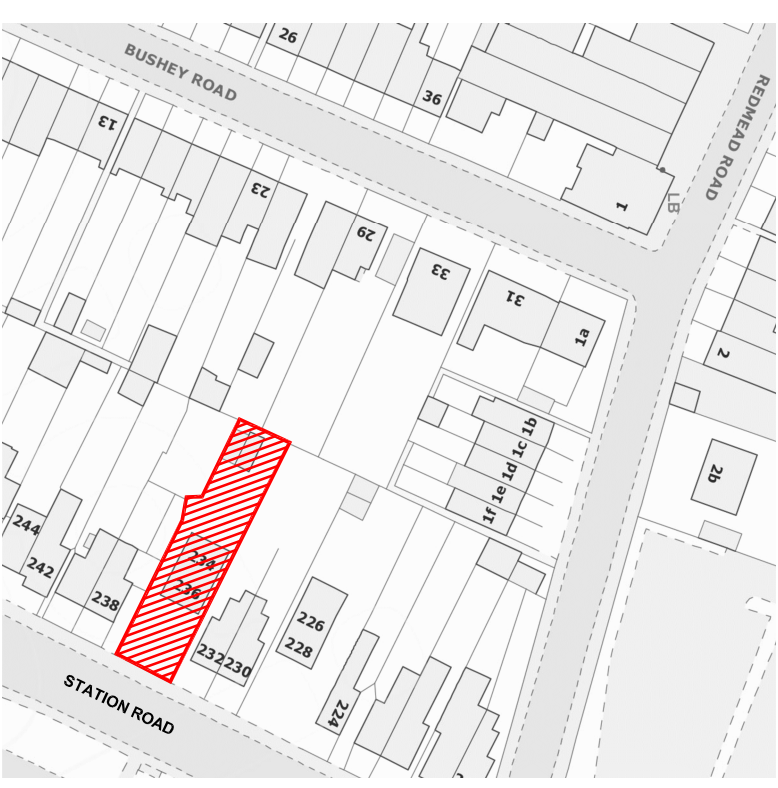
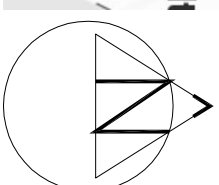
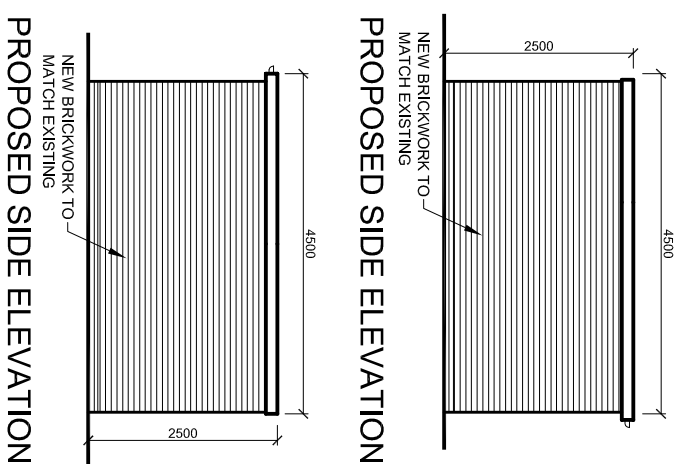
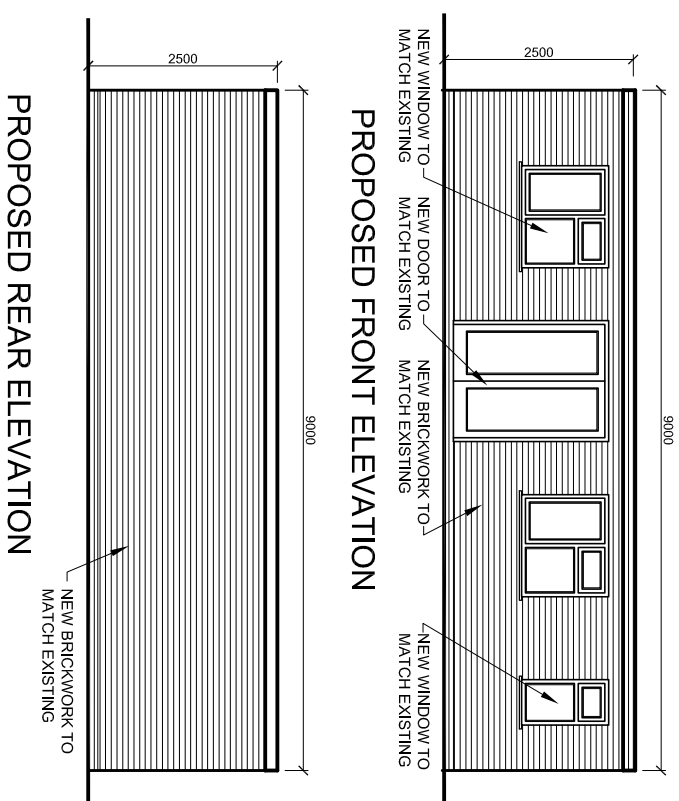
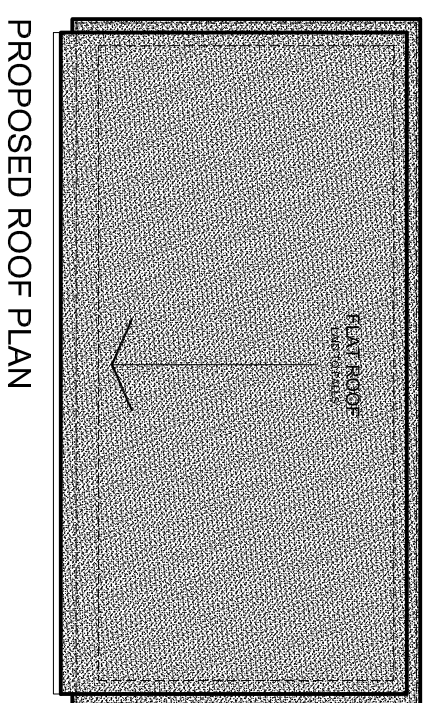
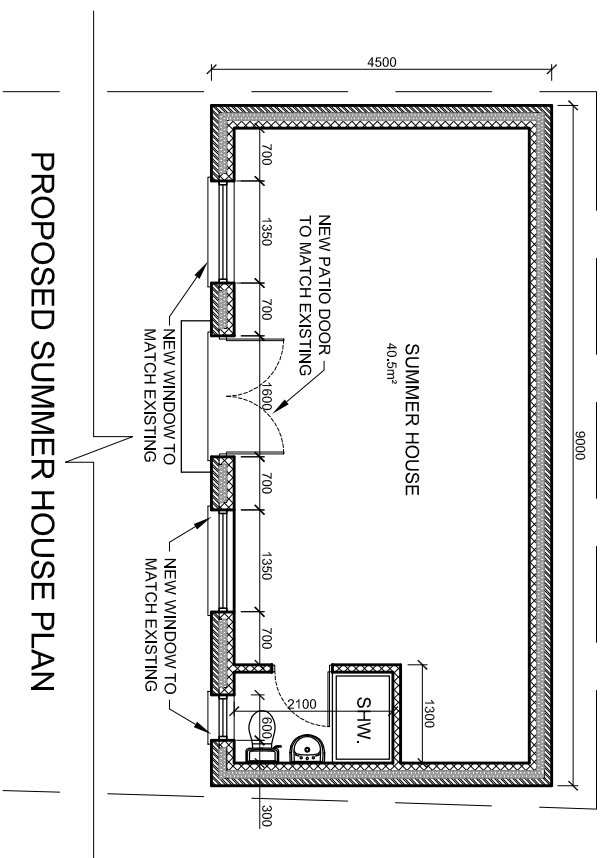
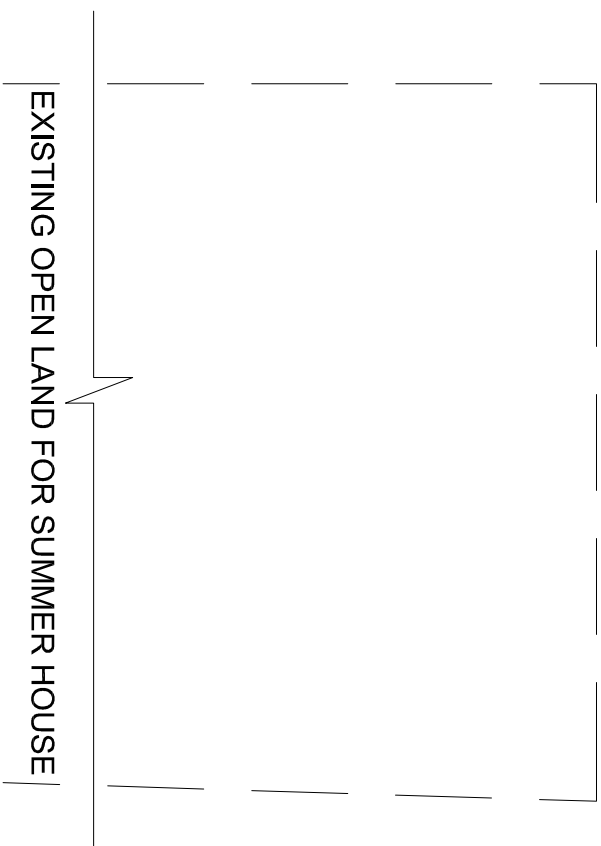
 
 
 
 
 
 


rev.	description	date	chkd.
	 14 Leechcroft Avenue Sildcup Kent DA15 8RS 020 3004 9238 07931 931 035		

Design And Plan
CONSULTANTS

s.nagpal@dapconsultants.co.uk
www.dapconsultants.co.uk

project: 234-236 Station Road
Hayes

drawing title :

Existing and Proposed Floor Plans

drawn: APN		chkd: SS	date:24.08.2018
status: Planning		scale:1:100@A3	
proj no: 973	drg no: 01	rev no:	