



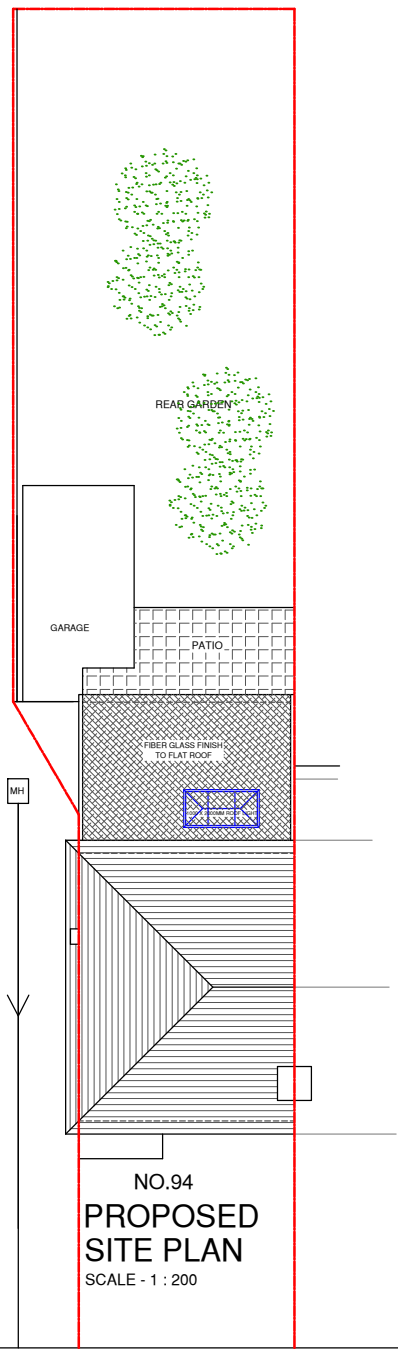


NO.94  
PROPOSED  
SITE PLAN  
SCALE - 1 : 200

PARK LANE

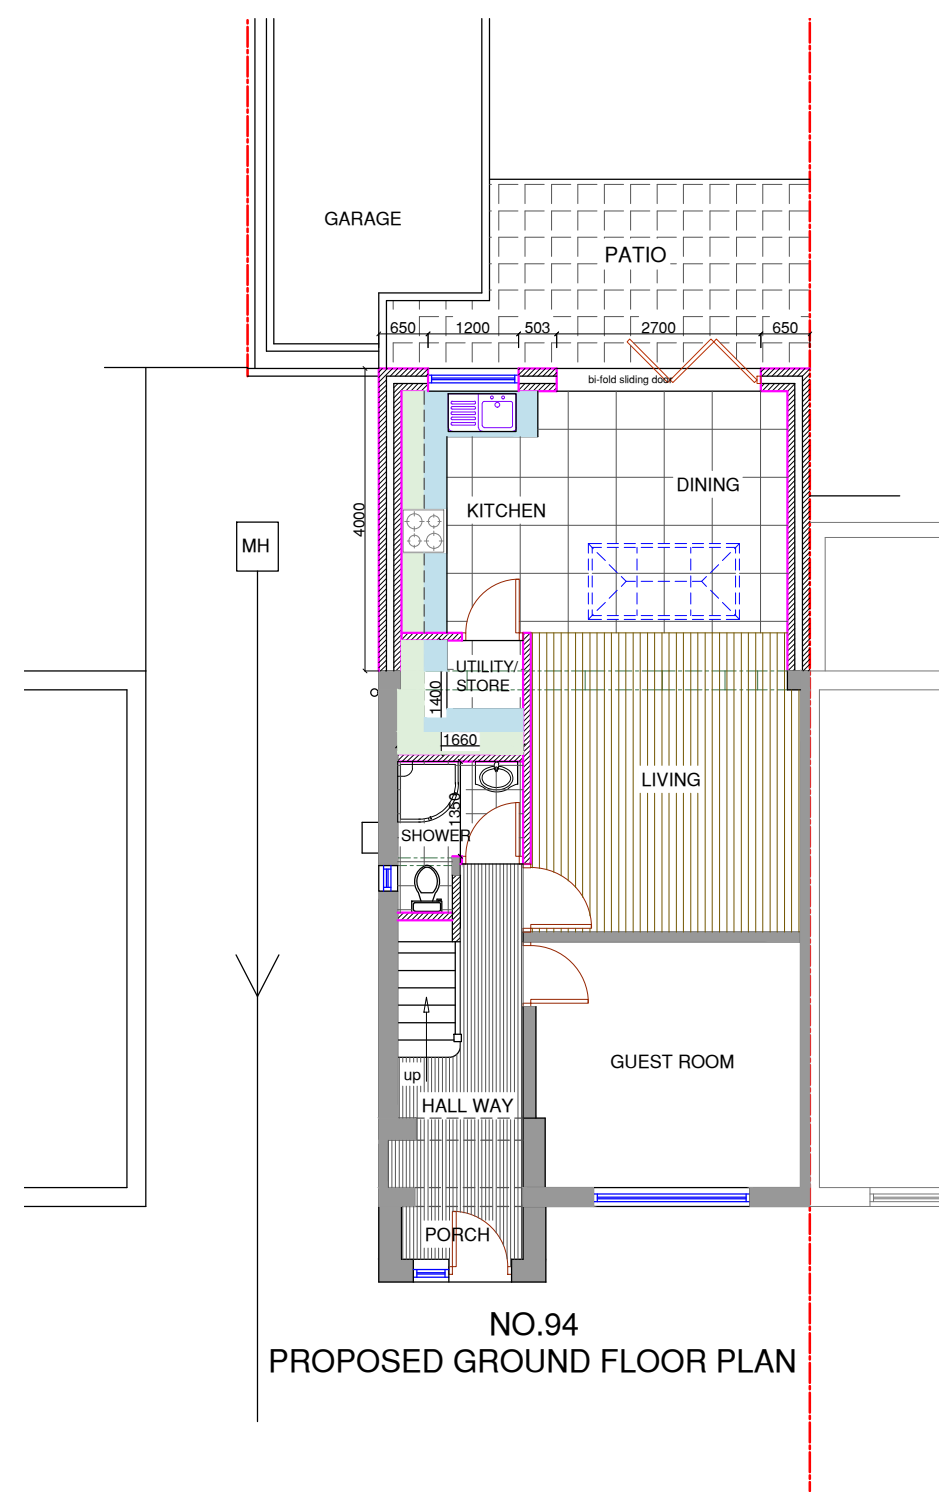


NO.94  
PROPOSED GROUND FLOOR PLAN

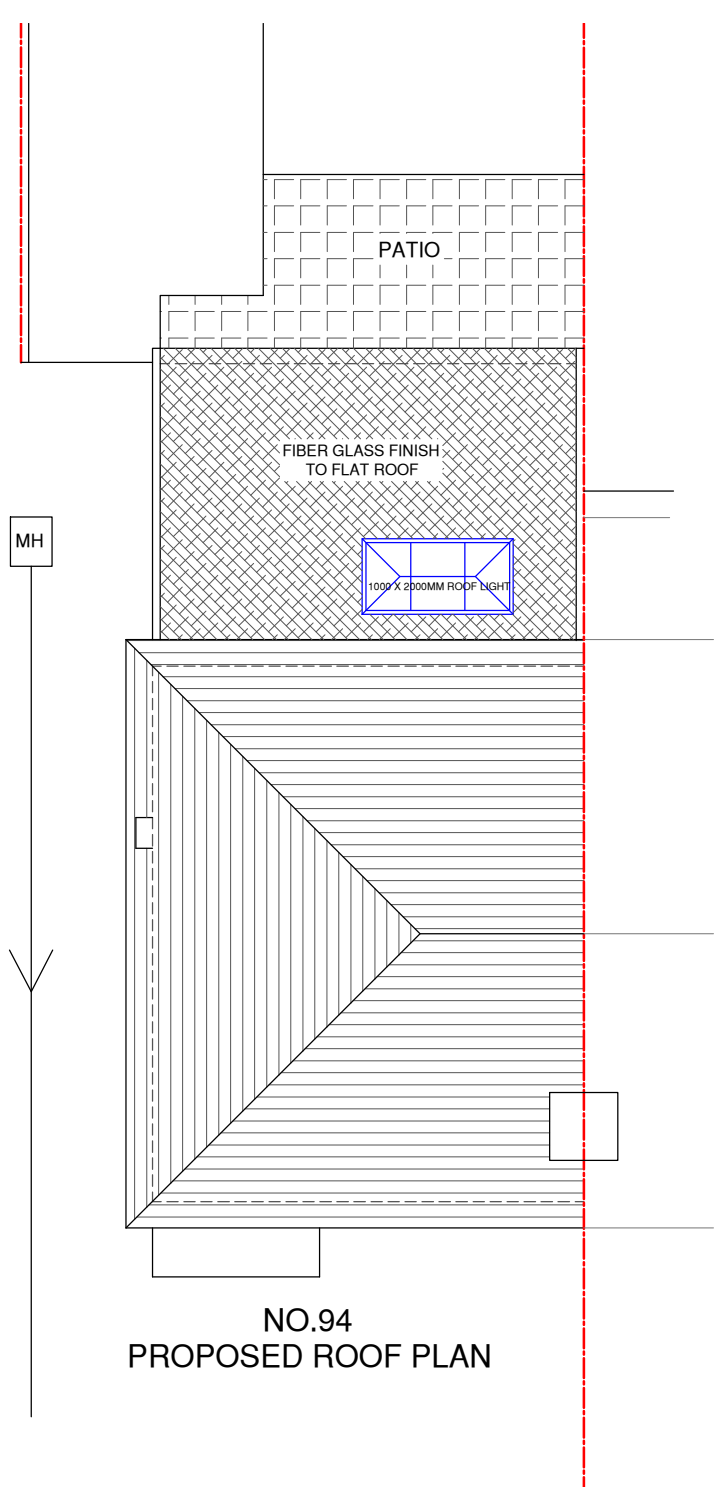


NO.94  
PROPOSED ROOF PLAN

**AREA CALCULATION :**  
- garden area around the original house = 196.05m<sup>2</sup>  
- existing porch = 2.2m<sup>2</sup>  
- existing garage = 16.22m<sup>2</sup>  
- proposed rear extension = 22.81m<sup>2</sup>  
  
- total extensions = 41.23m<sup>2</sup>  
less than 50 % of the garden area under  
permitted development.

 

NOTES :

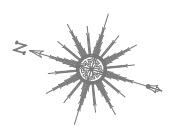

| Date                                                        | Revisions      |
|-------------------------------------------------------------|----------------|
|                                                             |                |
| Client MS. ASHA DEVI                                        |                |
| Job Title<br>94 PARK LANE<br>UXBRIDGE, MIDDLESEX<br>UB4 8AE |                |
| Drawing Title<br>PROPOSED SITE AND FLOOR<br>PLANS           |                |
| Scale: 1 : 100/ 200( A3 )                                   |                |
| Date: JUNE 2018                                             |                |
| Checked by:                                                 | Drawn by: R.S. |
| Drg No.<br>TP /345/03                                       | Rev.           |