



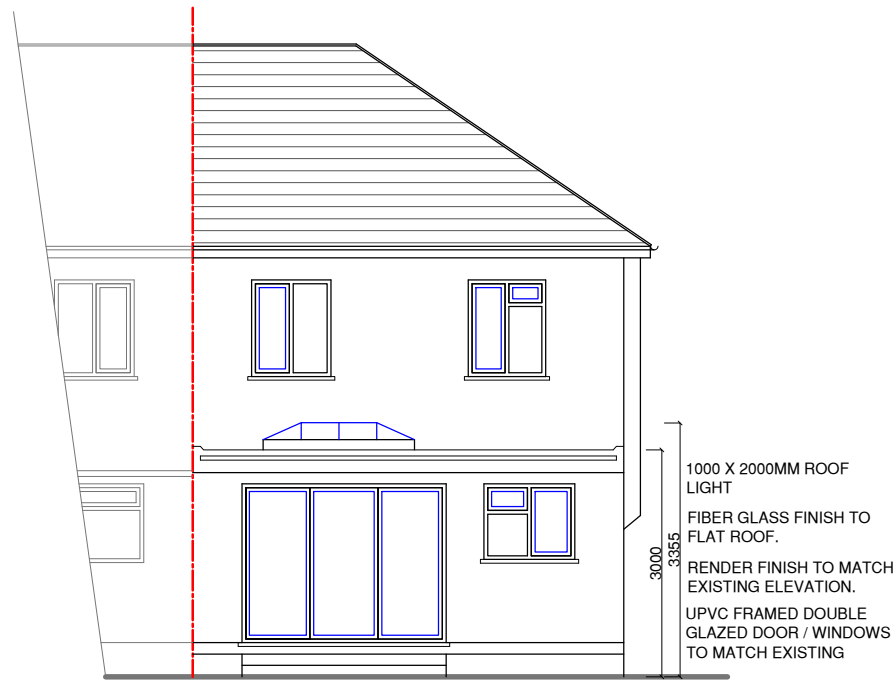


NO.96 NO.94
PROPOSED REAR ELEVATION


1000 X 2000MM ROOF
LIGHT
FIBER GLASS FINISH TO
FLAT ROOF.
RENDER FINISH TO MATCH
EXISTING ELEVATION.

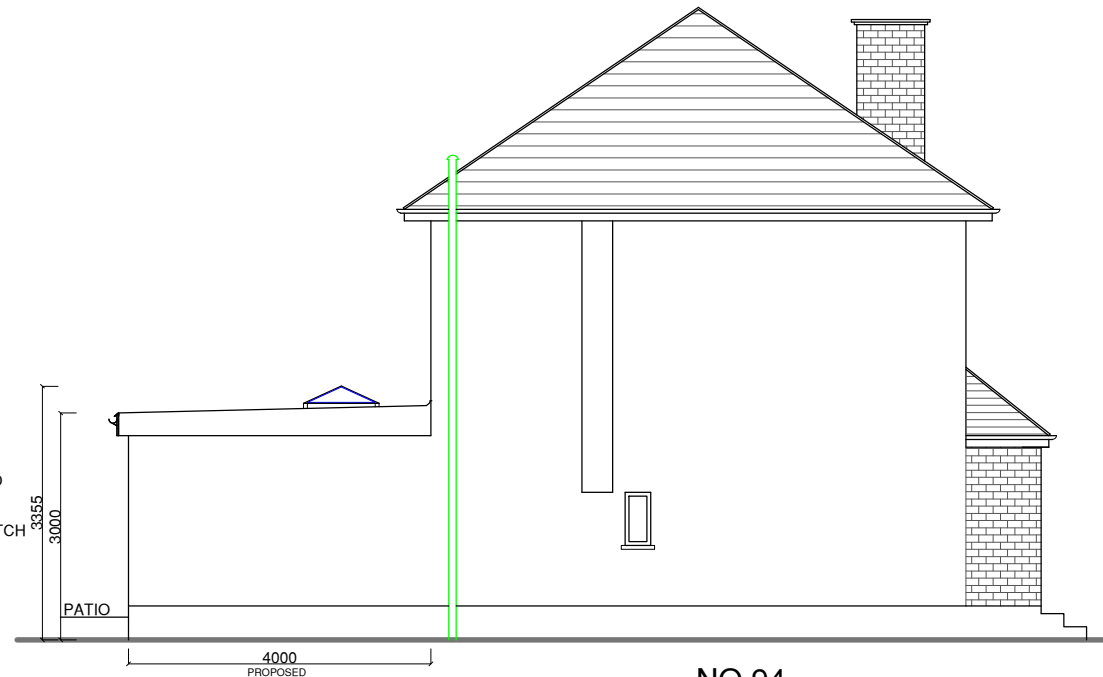


NO.94
PROPOSED SIDE ELEVATION

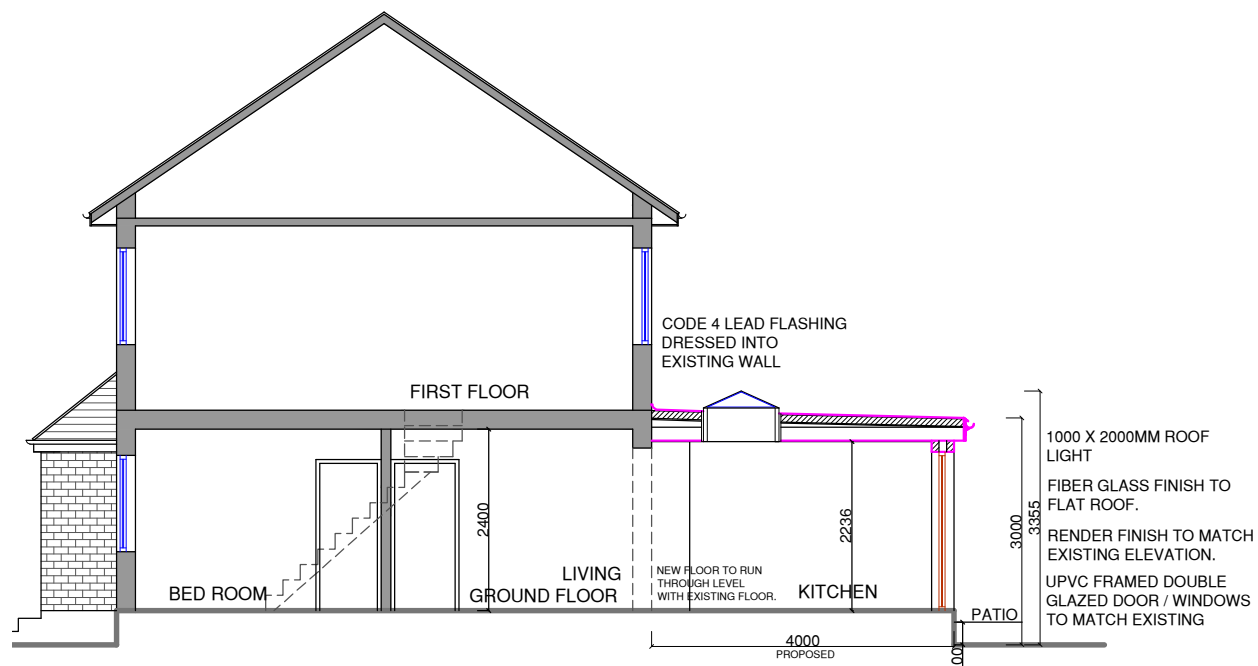

PROPOSED SECTION A-A

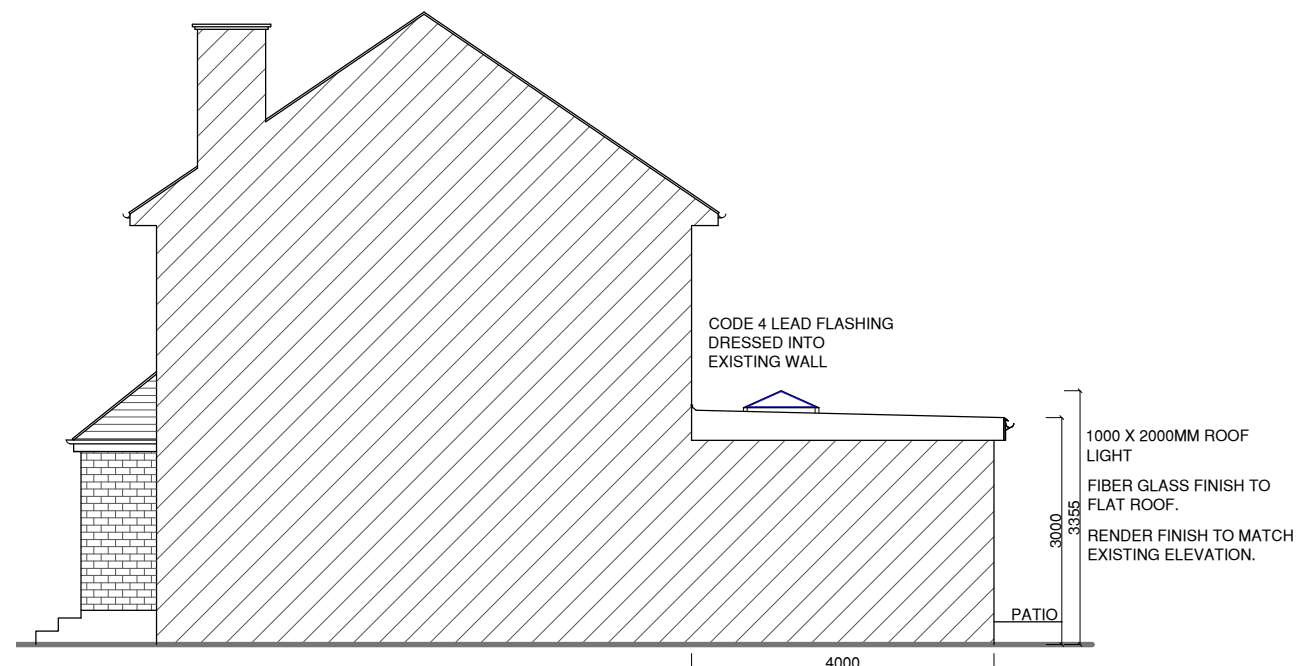

NO.94
PROPOSED SIDE ELEVATION

 

NOTES :

Date Revisions

Client MS. ASHA DEVI

Job Title
94 PARK LANE
UXBRIDGE, MIDDLESEX
UB4 8AE

Drawing Title
PROPOSED ELEVATIONS
AND SECTION

Scale: 1 : 100(A3)

Date: JUNE 2018

Checked by: Drawn by: R.S.

Drg No.
TP /345/04

Rev.