
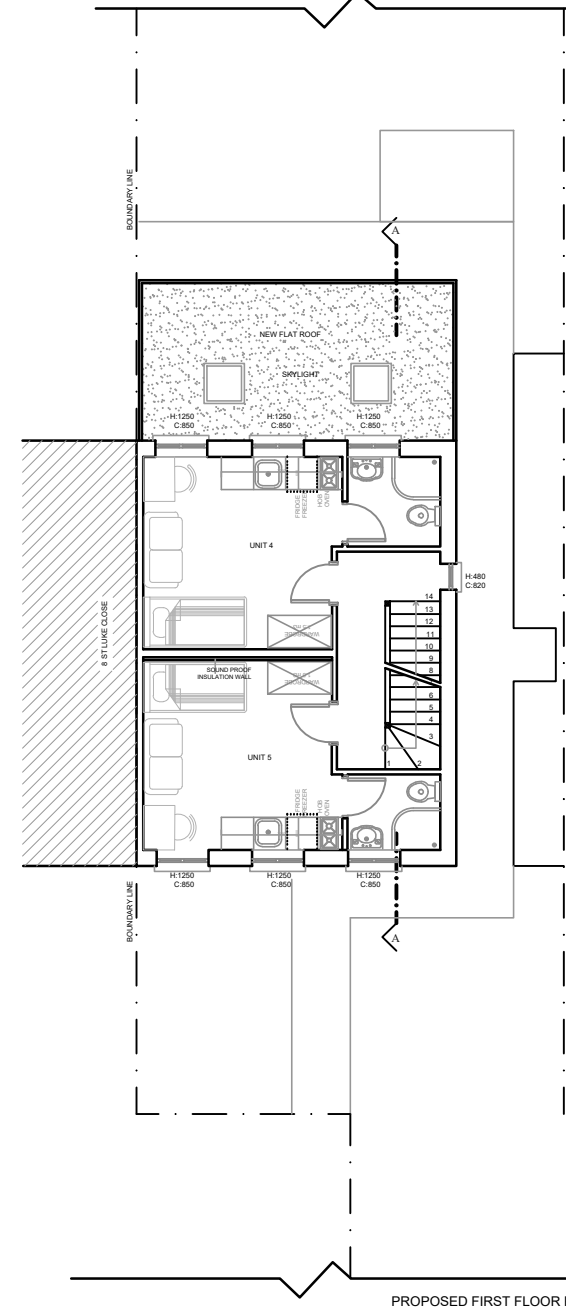


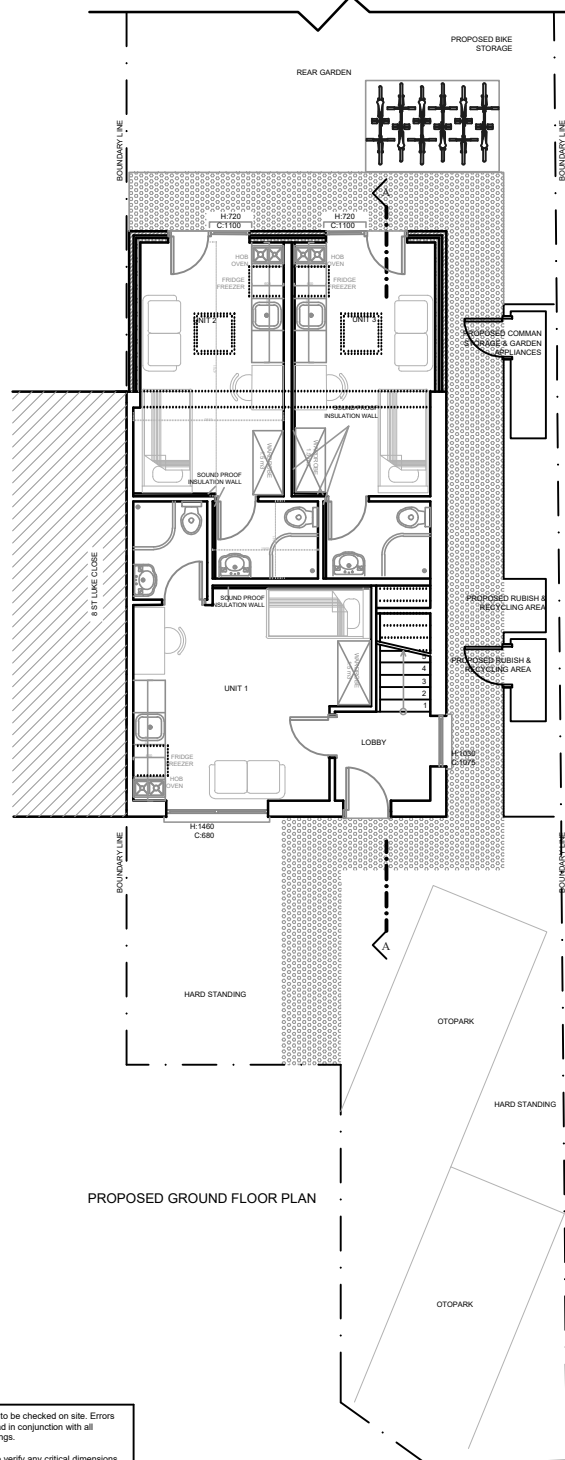

1. DO NOT SCALE DRAWINGS. All dimensions to be checked on site. Errors to be reported immediately to architect. To be read in conjunction with all relevant architects services and engineers drawings.
2. Contractors, sub - contractors and suppliers to verify any critical dimensions on site prior to fabrication of any building element. Any discrepancies to be reported to the architect.
3. This drawing to be read in conjunction with all relevant specifications, engineers and specialists consultants information and any discrepancies reported prior to installation.

Key - Plans / Sections	Project 6 ST LUKE CLOSE			Layer Architecture Flat 3 15A Vivian Avenue London NW4 3JT E info@layerarchitecture.com W www.layerarchitecture.com T +44 (0) 7463337625			
	Title PROPOSED GROUND & FIRST FLOOR PLAN						
	Scale 1:100 @ A3	Drawing No SL.03	Rev	Job No CAGRI SERHAT UYSAK	Status Date: 06/02/21	Tender	