

Dimensions to be verified on site
DO NOT SCALE FROM THIS DRAWING.
Any areas indicated on this drawing are for guidance only.No responsibility is taken for their accuracy.

This drawing is the property of **Design Workshop Consultant Ltd** Copyright is reserved by them and the drawing is issued on the condition that it is not copied, reproduced, retained or disclosed to any unauthorized person, either wholly or in part without the consent in writing of **Design Workshop Consultant Ltd**

Site Address:

54, Nine Elms Avenue
Cowley
UB8 3TL

Title:





Existing Ground Floor, First Floor
Plans & Elevations


Scale: 1:100

Paper Size: A3

Rev	Date	Comments
-----	------	----------

Drawn By:	VP
Job Ref:	21107D
Date:	Sep 2021
Drawing No.	LW - 01

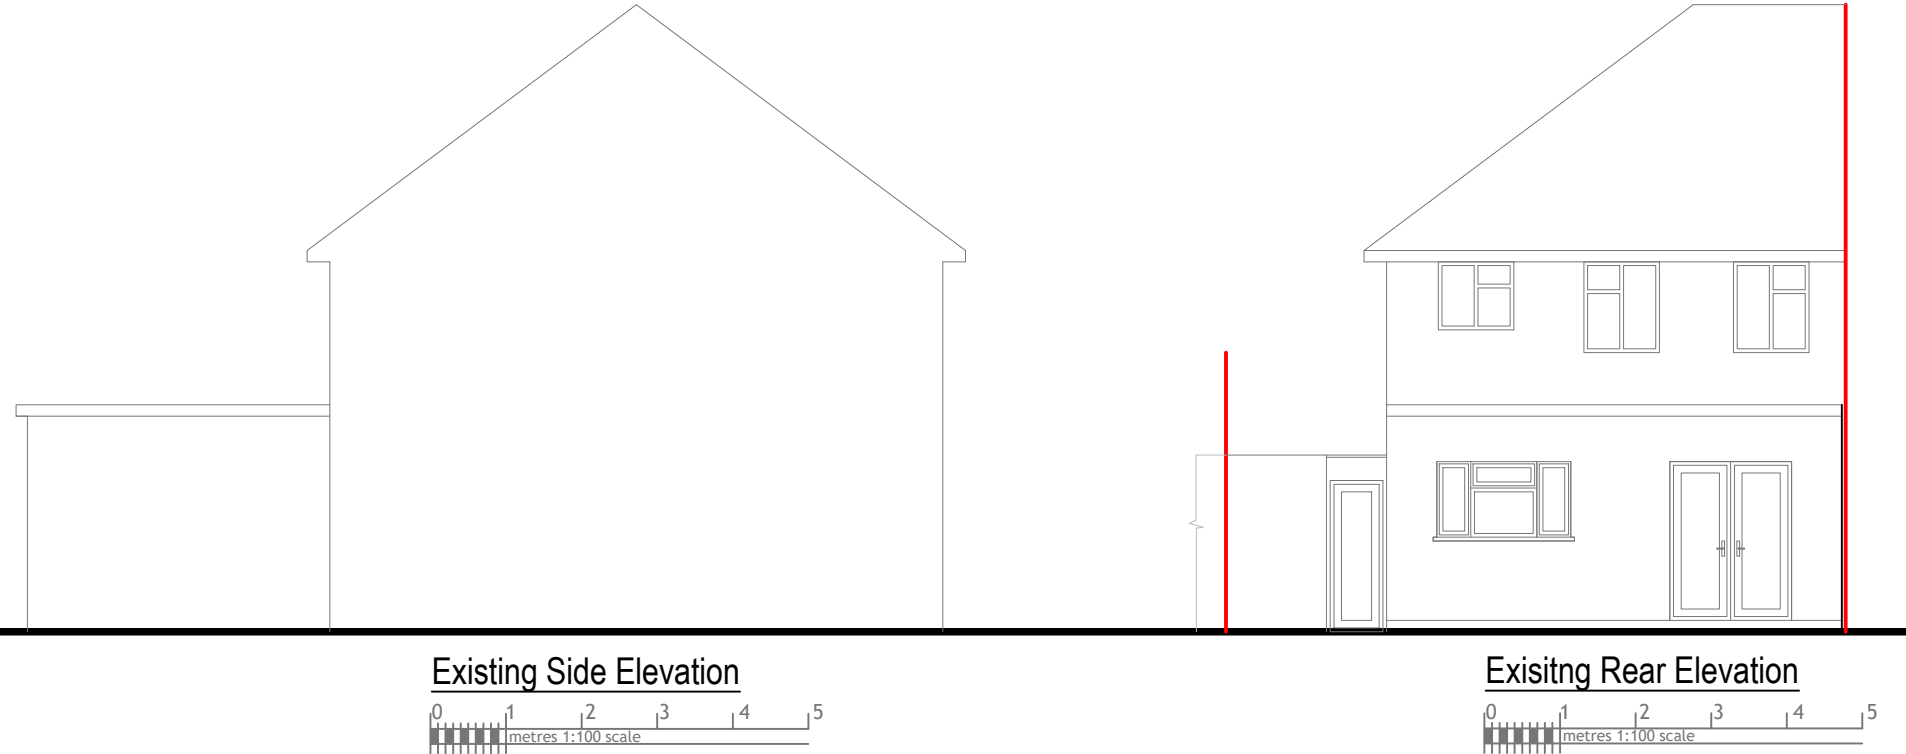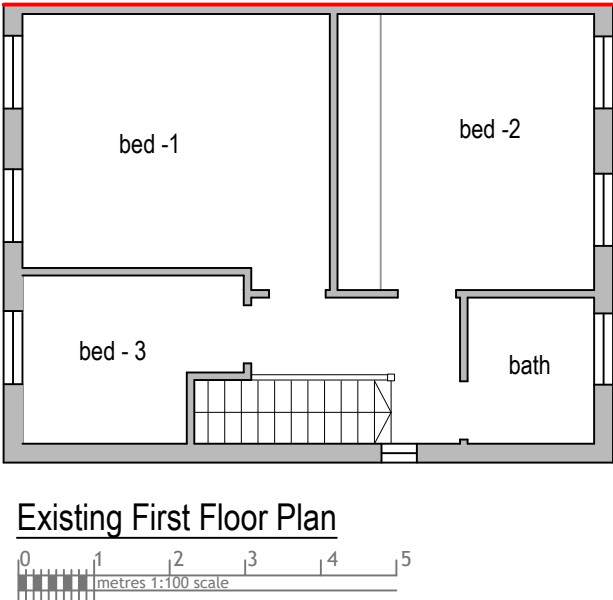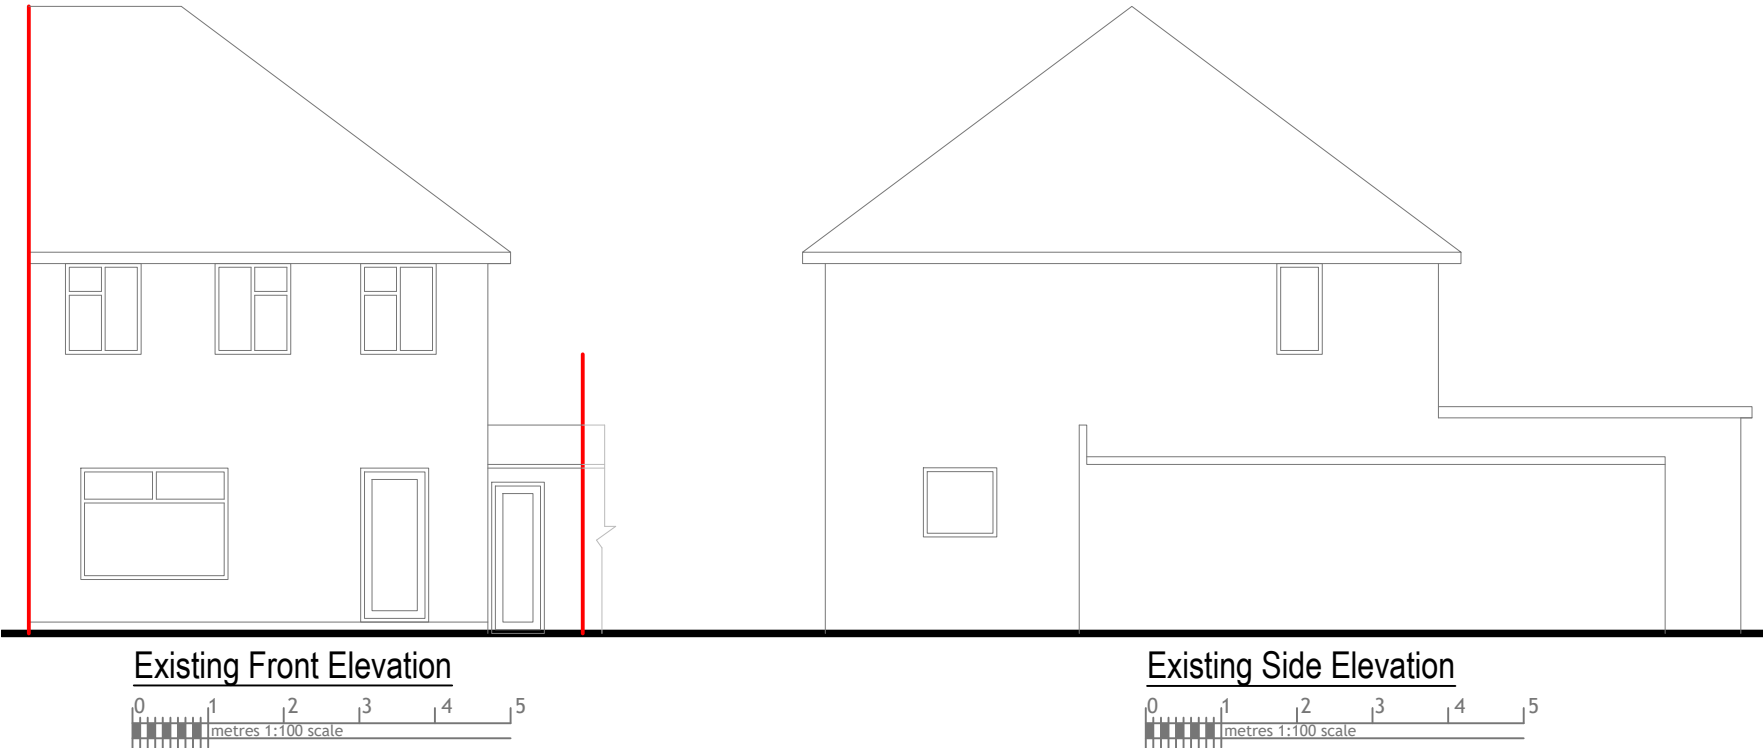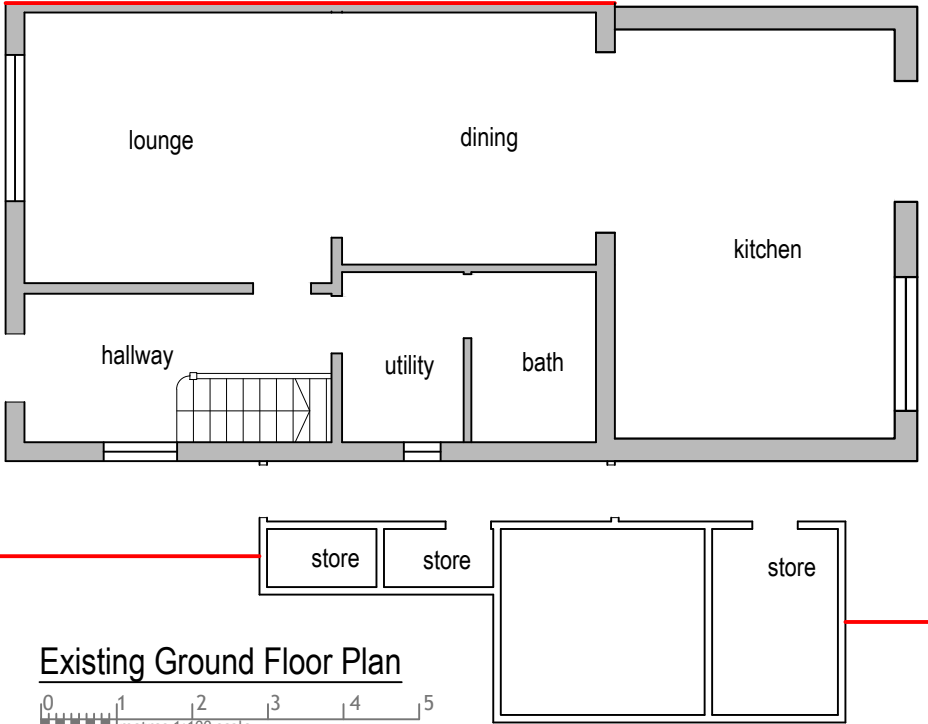

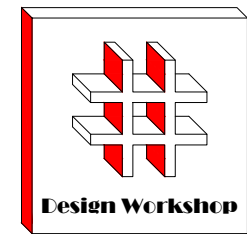

Dimensions to be verified on site
DO NOT SCALE FROM THIS DRAWING.
Any areas indicated on this drawing are for guidance only.No responsibility is taken for their accuracy.

This drawing is the property of **Design Workshop Consultant Ltd** Copyright is reserved by them and the drawing is issued on the condition that it is not copied, reproduced, retained or disclosed to any unauthorized person, either wholly or in part without the consent in writing of **Design Workshop Consultant Ltd**

Site Address:

54, Nine Elms Avenue
Cowley
UB8 3TL

Title:


Proposed First Floor & Loft Plans

Scale: 1:50


Paper Size: A3

Rev	Date	Comments

Drawn By: VP
Job Ref: 21107D
Date: Sep 2021
Drawing No. LW - 02

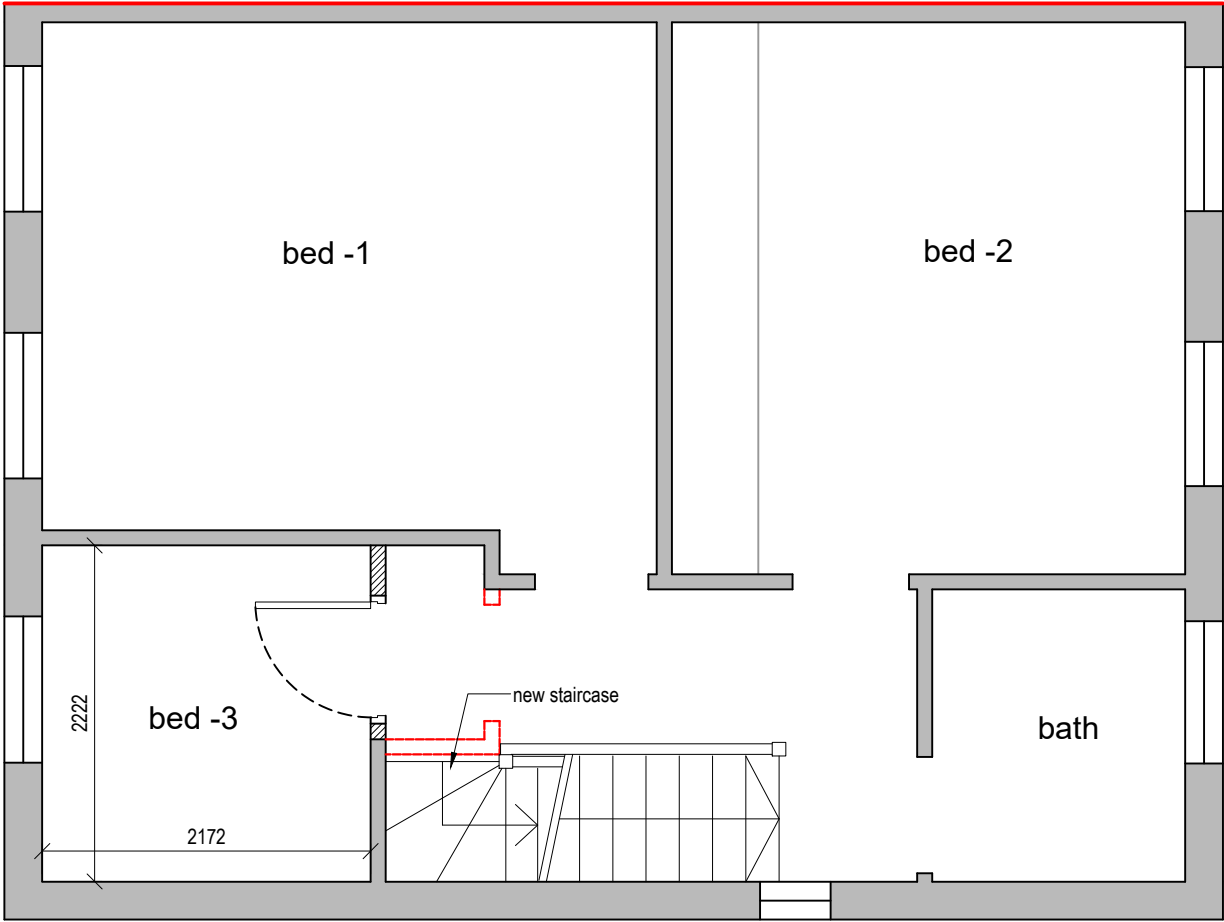


Proposed First Floor Plan

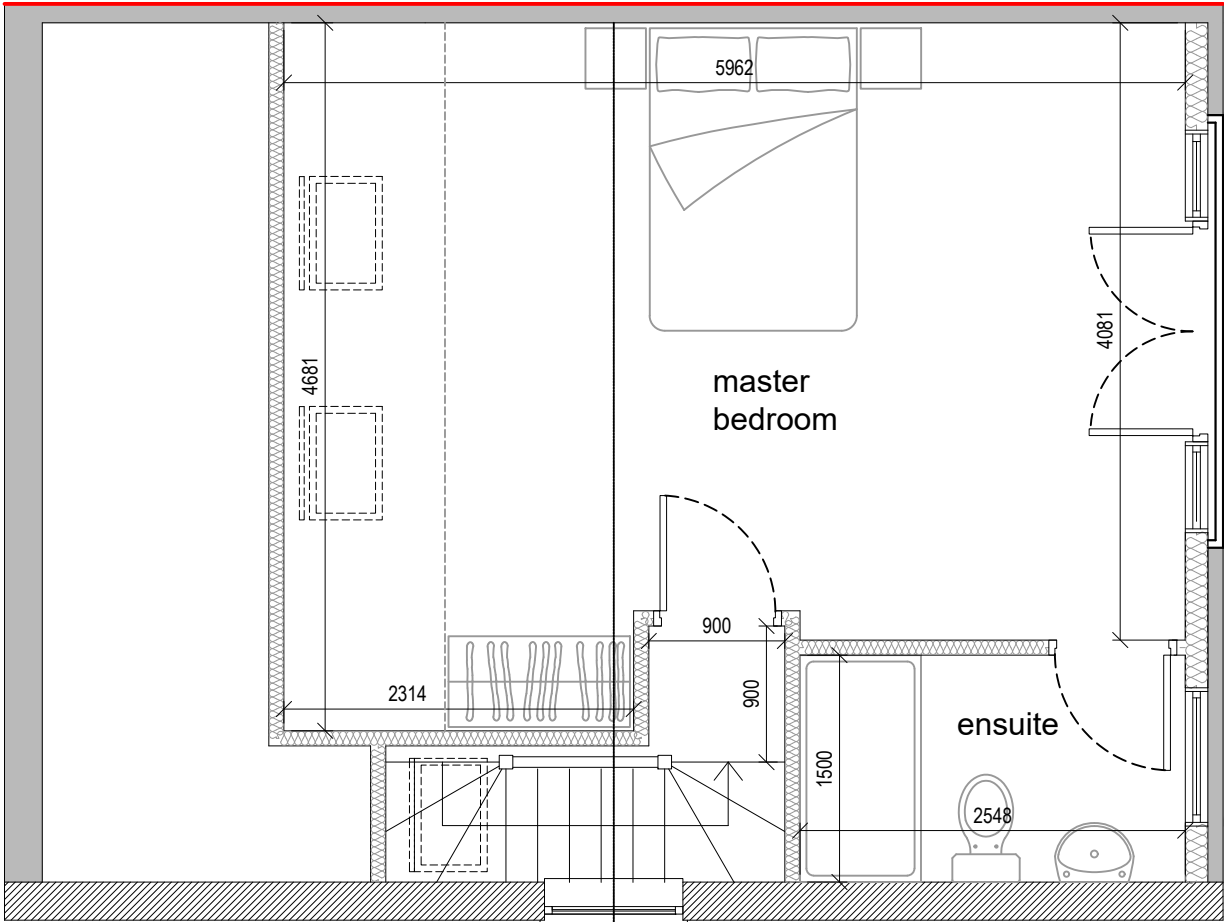

Proposed Loft Plan



Note:
Position and dimension of
new staircase to the loft be
varified on site before
installing

 

This drawing is the property of **Design Workshop Consultant Ltd** Copyright is reserved by them and the drawing is issued on the condition that it is not copied, reproduced, retained or disclosed to any unauthorized person, either wholly or in part without the consent in writing of **Design Workshop Consultant Ltd**

Site Address:

54, Nine Elms Avenue
Cowley
UB8 3TL


Title:

Block & Location Plans

Scale: 1:500, 1:1250

Paper Size:	A3
-------------	----

Rev	Date	Comments

 

Drawn By:	VP
Job Ref:	21107D
Date:	Sep 2021
Drawing No.	BC - 04

