





ENTRANCE ELEVATION

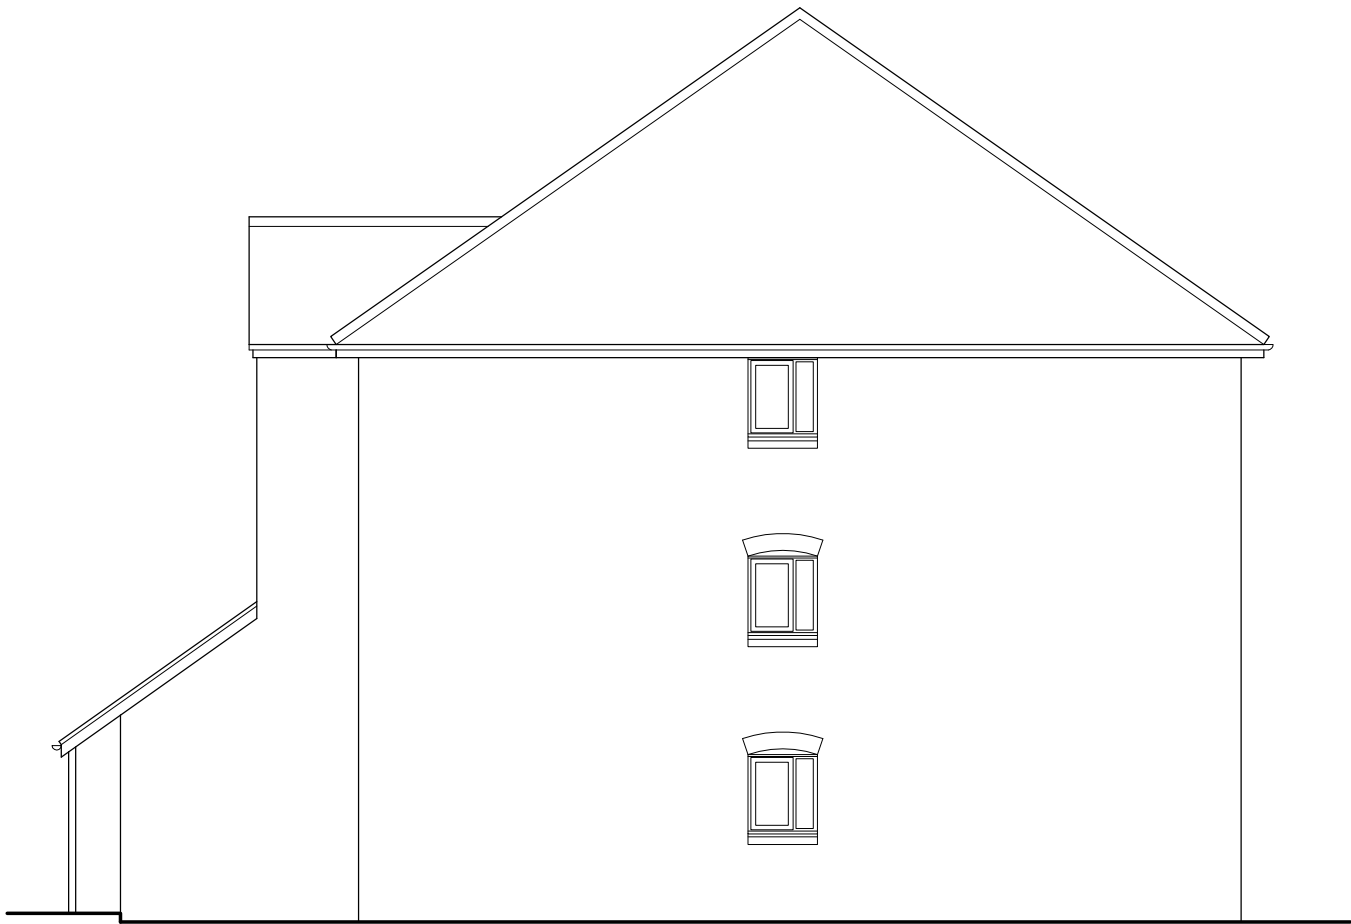


SIDE ELEVATION



REAR ELEVATION

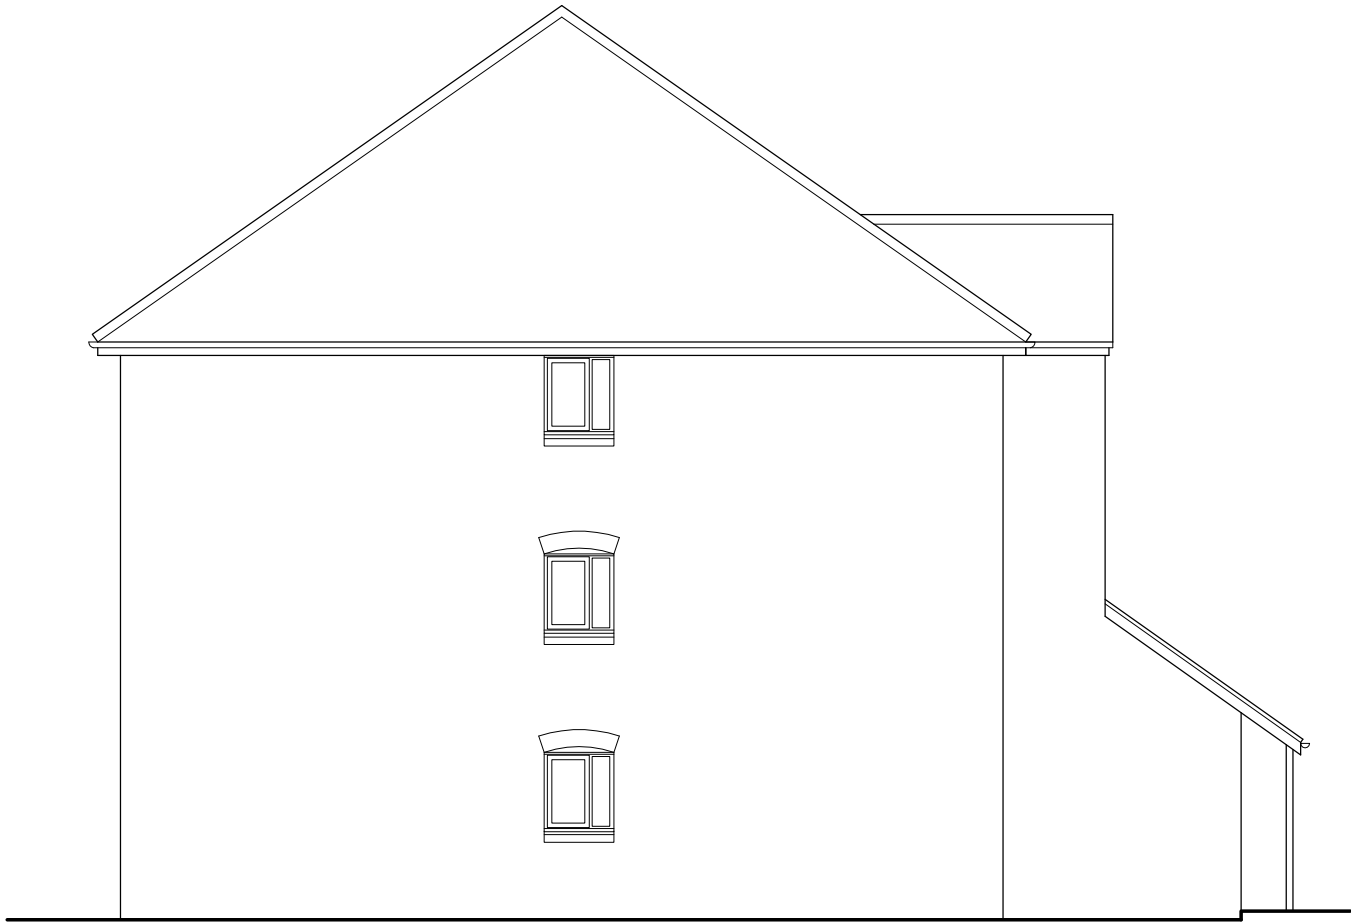

SIDE ELEVATION

 

NOTES

MATERIALS

Existing windows: double-glazed with timber frames, stained Black or Dark Brown, with outward opening side -hung casements.

Existing doors: double-glazed timber doors and screens, stained Black or Dark Brown.

THIS DRAWING APPLIES TO THE FOLLOWING BLOCKS :

4 - 9 BITTERN CLOSE

10 - 15 BITTERN CLOSE

23 - 28 BITTERN CLOSE

29 - 34 BITTERN CLOSE

2 - 12 CYGNET WAY

14 - 24 CYGNET WAY

1 - 11 MANDARIN WAY

11 - 16 SAWBILL CLOSE

2 - 12 SHEARWATER WAY

REVISION DATE

Do not scale this drawing.
All dimensions to be checked by the Contractor before construction proceeds.
© Randall Shaw Billingham

RANDALL SHAW BILLINGHAM
Architects Energy Consultants Planners
54 Harcombe Road London N16 0SA
e-mail : rsb@randallshaw.co.uk
tel : 020 7254 7472

JOB TITLE
**PEABODY
WILLOW TREE LANE ESTATE
WINDOW REPLACEMENT**


DWG TITLE

ELEVATIONS AS EXISTING
SHEET 1 OF 2

SCALE 1: 100 @ A3 DWN. bs

DATE 4/ 18 CHK. kr

DWG NO. 231/ 641 REV. .

 

ENTRANCE ELEVATION

NOTES

MATERIALS

Existing windows: double-glazed with timber frames, stained Black or Dark Brown, with outward opening side -hung casements.

Existing doors: double-glazed timber doors and screens, stained Black or Dark Brown.

THIS DRAWING APPLIES TO THE FOLLOWING BLOCKS :

4 - 9 BITTERN CLOSE

10 - 15 BITTERN CLOSE

23 - 28 BITTERN CLOSE

29 - 34 BITTERN CLOSE

2 - 12 CYGNET WAY

14 - 24 CYGNET WAY

1 - 11 MANDARIN WAY

11 - 16 SAWBILL CLOSE

2 - 12 SHEARWATER WAY

REVISION	DATE
----------	------

Do not scale this drawing.
All dimensions to be checked by the Contractor before construction proceeds.
© Randall Shaw Billingham

RANDALL SHAW BILLINGHAM
Architects Energy Consultants Planners
54 Harcombe Road London N16 0SA
e-mail : rsb@randallshaw.co.uk
tel : 020 7254 7472

JOB TITLE
**PEABODY
WILLOW TREE LANE ESTATE
WINDOW REPLACEMENT**


DWG TITLE

ELEVATIONS AS EXISTING
SHEET 2 OF 2

SCALE	1: 50 @ A3	DWN.	bs
-------	------------	------	----


DATE	4/ 18	CHK.	kr
------	-------	------	----

DWG NO.	231/ 642	REV.	.
---------	----------	------	---

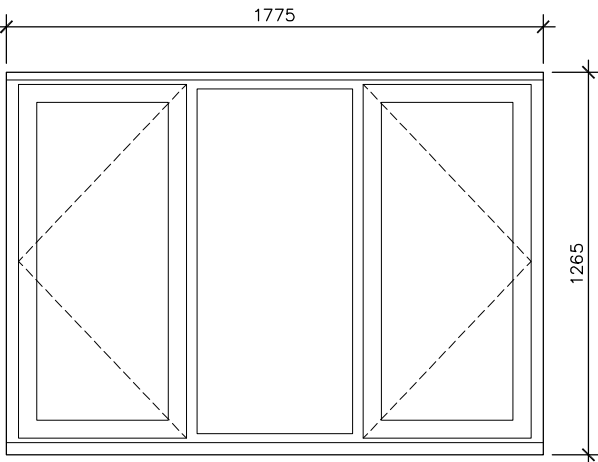


W1

No. : 6
Location : Entrance elevation
Material : Timber, stained Black/ Dark Brown
Opening : Side-hung casements
+ fixed light
Glazing : Double glazed
Glass : Clear

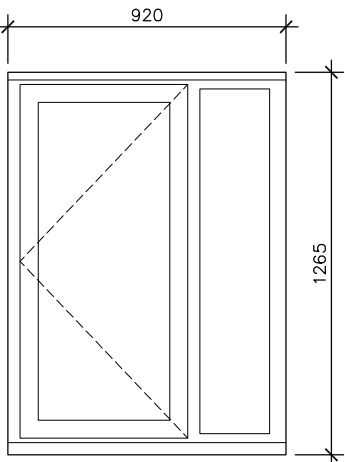


W2

No. : 6
Location : Entrance elevation
Material : Timber, stained Black/ Dark Brown
Opening : Side-hung casement
+ fixed light
Glazing : Double glazed
Glass : Clear

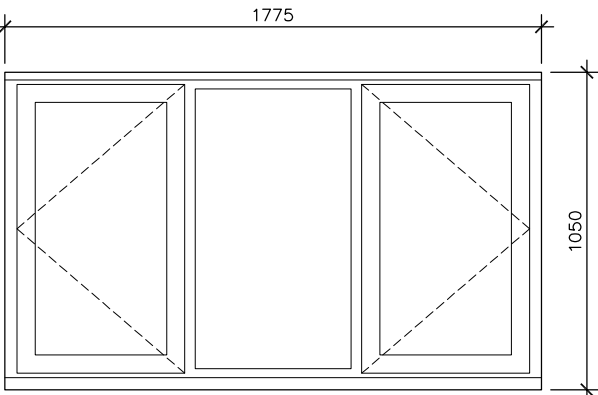


W3

No. : 10
Location : Rear elevation
Material : Timber, stained Black/ Dark Brown
Opening : Side-hung casements
+ fixed light
Glazing : Double glazed
Glass : Clear

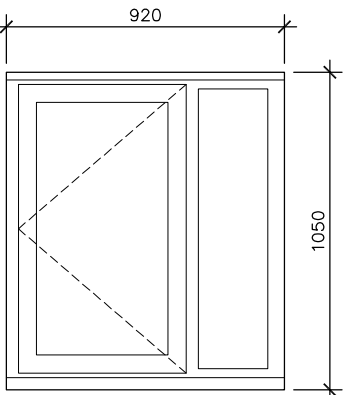


W4

No. : Varies -
6 (10 blocks),
3 (4 blocks), or
0 (1 block)
Location : Side elevations
Material : Timber, stained Black/ Dark Brown
Opening : Side-hung casement
+ fixed light
Glazing : Double glazed
Glass : Frosted

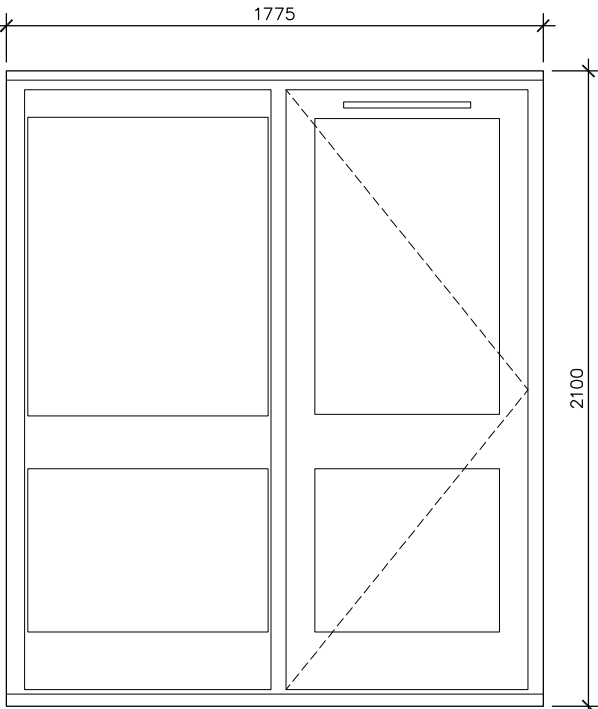

W5

No. : 2
Location : Rear elevation
Material : Timber, stained Black/ Dark Brown
Opening : Outward opening door
+ fixed lights
Glazing : Double glazed
Glass : Clear

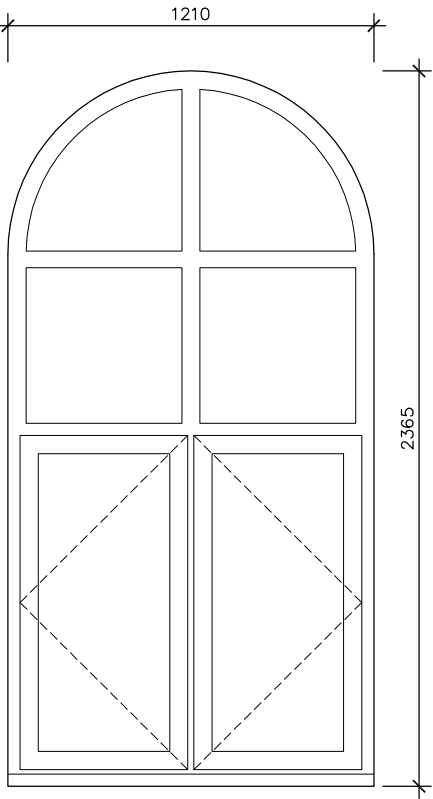

W6

No. : 1
Location : Rear elevation
Material : Timber, stained Black/ Dark Brown
Opening : Sde-hung casements
+ fixed lights
Glazing : Double glazed
Glass : Clear

NOTES

Existing windows: double-glazed with timber frames, stained Black or Dark Brown, with outward opening side -hung casements.

Existing doors: double-glazed timber doors and screens, stained Black or Dark Brown.

Elevations from outside

Dimensions are brick opening sizes, measured externally.

No access to upper floors -
Dimensions estimated - accurate to + or - 25mm.

REVISION DATE

THIS DRAWING APPLIES TO THE FOLLOWING BLOCKS :

4 - 9 BITTERN CLOSE

10 - 15 BITTERN CLOSE

23 - 28 BITTERN CLOSE

29 - 34 BITTERN CLOSE

22 - 32 CURLEW WAY

2 - 12 CYGNET WAY

14 - 24 CYGNET WAY

1 - 11 EGRET WAY

13 - 23 EGRET WAY

1 - 11 MANDARIN WAY

1 - 11 PINTAIL WAY

11 - 16 SAWBILL CLOSE

2 - 12 SHEARWATER WAY

28 - 38 SHEARWATER WAY

7 - 17 WHIMBREL WAY

Do not scale this drawing.
All dimensions to be checked by the Contractor before construction proceeds.
© Randall Shaw Billingham

RANDALL SHAW BILLINGHAM
Architects Energy Consultants Planners
54 Harcombe Road London N16 0SA
e-mail : rsb@randallshaw.co.uk
tel : 020 7254 7472

JOB TITLE
PEABODY
WILLOW TREE LANE ESTATE
WINDOW REPLACEMENT

DWG TITLE

EXISTING WINDOW + DOOR TYPES


SCALE 1: 25 @ A3 DWN. bs

DATE 4/ 16 CHK. kr

DWG NO. 231/ 653 REV. .




ENTRANCE ELEVATION

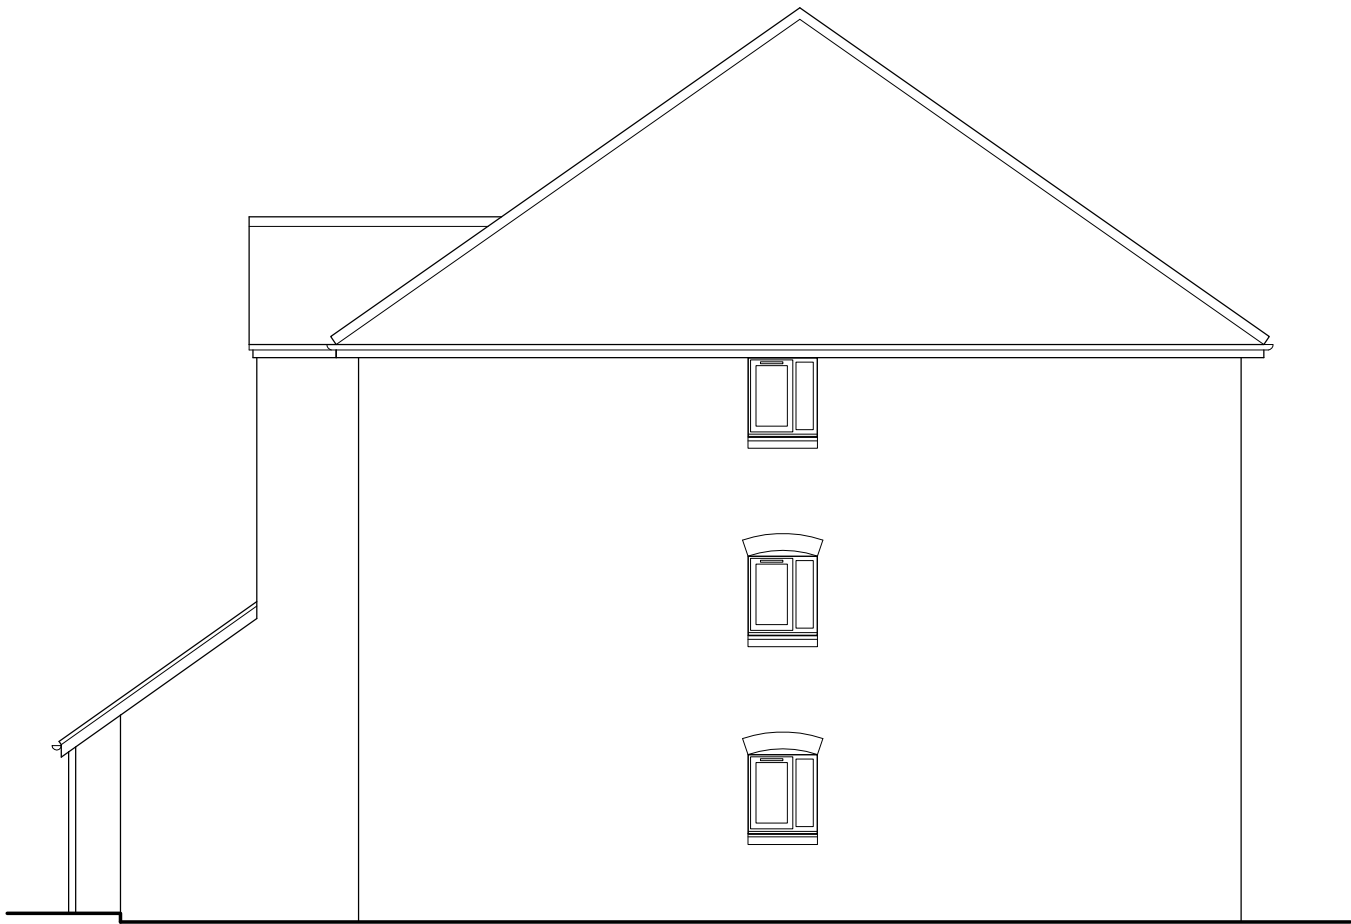

SIDE ELEVATION



REAR ELEVATION

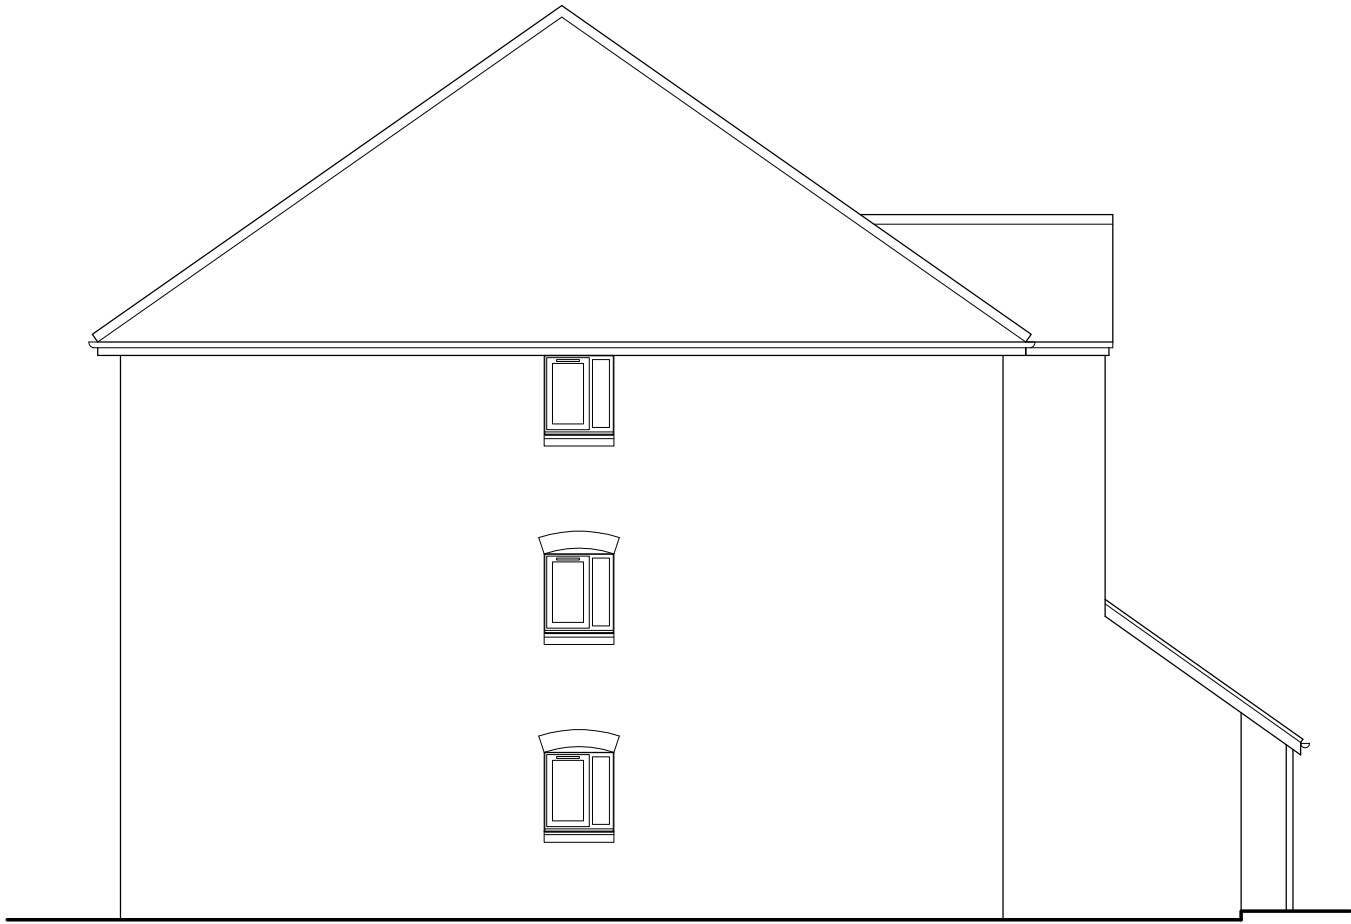

SIDE ELEVATION

NOTES

MATERIALS

Proposed windows:
double-glazed with outward
opening side -hung casements,
and PVCu frames, with applied
woodgrain foil finish, colour
Rosewood.

Existing doors: double-glazed
PVCu doors and screens, with
applied woodgrain foil finish,
colour Rosewood.

THIS DRAWING APPLIES TO
THE FOLLOWING BLOCKS :

4 - 9 BITTERN CLOSE

10 - 15 BITTERN CLOSE

23 - 28 BITTERN CLOSE

29 - 34 BITTERN CLOSE

2 - 12 CYGNET WAY

14 - 24 CYGNET WAY

1 - 11 MANDARIN WAY

11 - 16 SAWBILL CLOSE

2 - 12 SHEARWATER WAY

REVISION DATE

Do not scale this drawing.
All dimensions to be checked by the Contractor
before construction proceeds.
© Randall Shaw Billingham

RANDALL SHAW BILLINGHAM
Architects Energy Consultants Planners
54 Harcombe Road London N16 0SA
e-mail : rsb@randallshaw.co.uk
tel : 020 7254 7472

JOB TITLE
**PEABODY
WILLOW TREE LANE ESTATE
WINDOW REPLACEMENT**


DWG TITLE

ELEVATIONS AS PROPOSED
SHEET 1 OF 2

SCALE 1: 100 @ A3 DWN. bs

DATE 4/ 18 CHK. kr

DWG NO. 231/ 661 REV. .

 

ENTRANCE ELEVATION

NOTES

MATERIALS

Proposed windows:
double-glazed with outward
opening side -hung casements,
and PVCu frames, with applied
woodgrain foil finish, colour
Rosewood.

Existing doors: double-glazed
PVCu doors and screens, with
applied woodgrain foil finish,
colour Rosewood.

THIS DRAWING APPLIES TO
THE FOLLOWING BLOCKS :

4 - 9 BITTERN CLOSE

10 - 15 BITTERN CLOSE

23 - 28 BITTERN CLOSE

29 - 34 BITTERN CLOSE

2 - 12 CYGNET WAY

14 - 24 CYGNET WAY

1 - 11 MANDARIN WAY

11 - 16 SAWBILL CLOSE

2 - 12 SHEARWATER WAY

REVISION DATE

Do not scale this drawing.
All dimensions to be checked by the Contractor
before construction proceeds.
© Randall Shaw Billingham

RANDALL SHAW BILLINGHAM
Architects Energy Consultants Planners
54 Harcombe Road London N16 0SA
e-mail : rsb@randallshaw.co.uk
tel : 020 7254 7472

JOB TITLE
PEABODY
WILLOW TREE LANE ESTATE
WINDOW REPLACEMENT


DWG TITLE

ELEVATIONS AS PROPOSED
SHEET 2 OF 2

SCALE 1: 50 @ A3 DWN. bs


DATE 4/ 18 CHK. kr

DWG NO. 231/ 662 REV. .

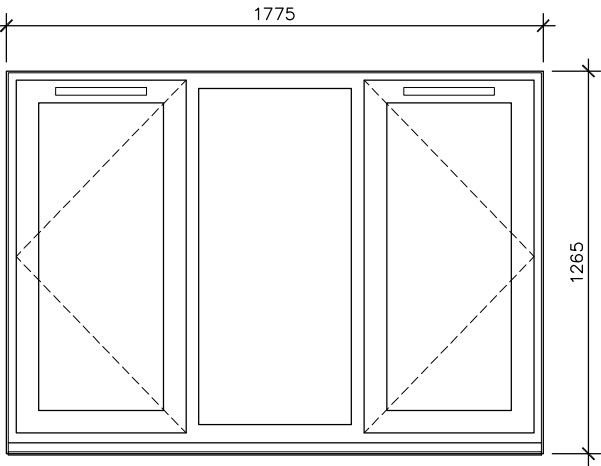


W1

No. : 6
Location : Entrance elevation
Material : PVCu, with woodgrain foil finish, colour Rosewood
Opening : Side-hung casements + fixed light
Glazing : Double glazed
Glass : Clear

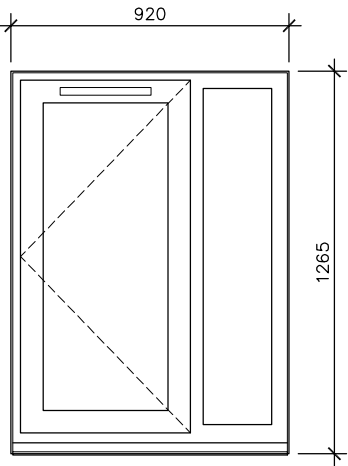


W2

No. : 6
Location : Entrance elevation
Material : PVCu, Rosewood foil finish
Opening : Side-hung casement + fixed light
Glazing : Double glazed
Glass : Clear

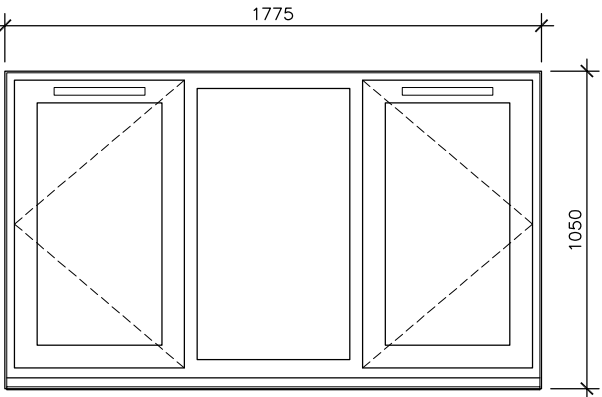


W3

No. : 10
Location : Rear elevation
Material : PVCu, with woodgrain foil finish, colour Rosewood
Opening : Side-hung casements + fixed light
Glazing : Double glazed
Glass : Clear

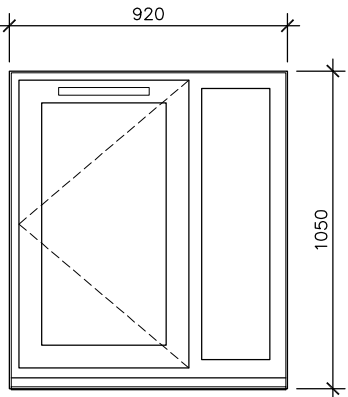


W4

No. : Varies - 6 (10 blocks), 3 (4 blocks), or 0 (1 block)
Location : Side elevations
Material : PVCu, Rosewood foil finish
Opening : Side-hung casement + fixed light
Glazing : Double glazed
Glass : Clear

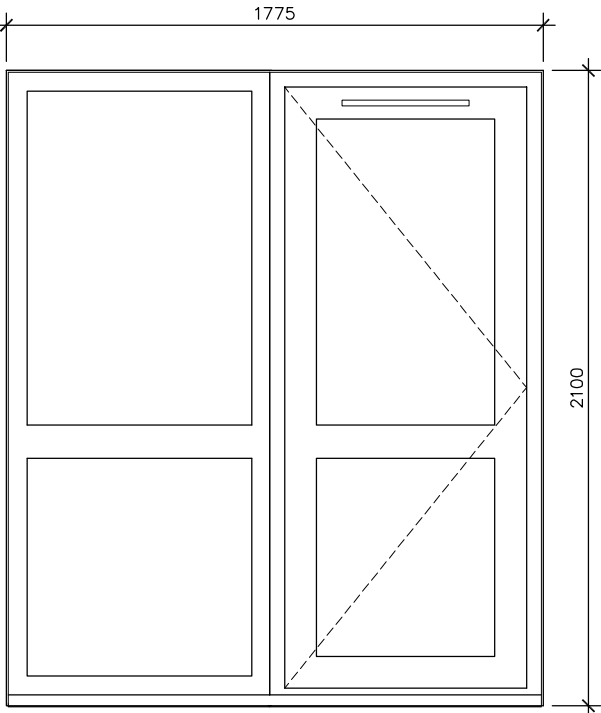

W5

No. : 2
Location : Rear elevation
Material : PVCu, with woodgrain foil finish, colour Rosewood
Opening : Outward opening door + fixed lights
Glazing : Double glazed
Glass : Clear

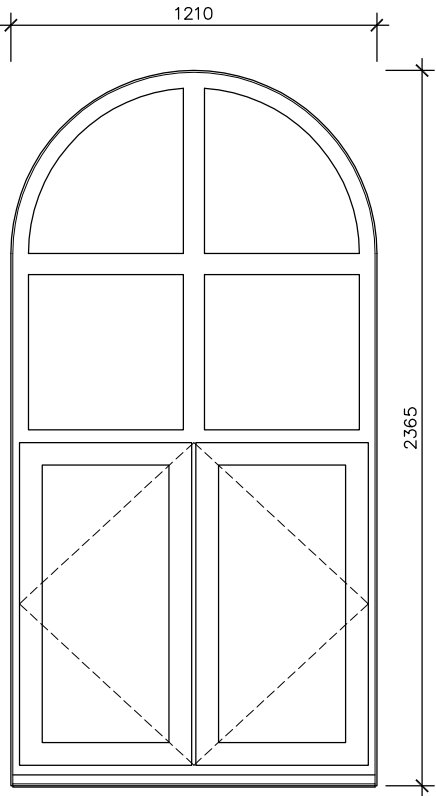

W6

No. : 1
Location : Rear elevation
Material : PVCu, with woodgrain foil finish, colour Rosewood
Opening : Sde-hung casements + fixed lights
Glazing : Double glazed
Glass : Clear

NOTES	
MATERIALS	
Proposed windows: double-glazed with outward opening side and top-hung casements, with PVCu frames, colour : White or with applied woodgrain foil finish, colour Rosewood (13 Eider Way).	
Window sections from Eurocell 70mm window and door system, with intermediate 7021 outer frames and internal beading, or equal approved.	
Elevations from outside	
Dimensions are brick opening sizes, measured externally.	
No access to upper floors - Dimensions estimated - accurate to + or - 25mm.	
REVISION	DATE

THIS DRAWING APPLIES TO THE FOLLOWING BLOCKS :
4 - 9 BITTERN CLOSE
10 - 15 BITTERN CLOSE
23 - 28 BITTERN CLOSE
29 - 34 BITTERN CLOSE
22 - 32 CURLEW WAY
2 - 12 CYGNET WAY
14 - 24 CYGNET WAY
1 - 11 EGRET WAY
13 - 23 EGRET WAY
1 - 11 MANDARIN WAY
1 - 11 PINTAIL WAY
11 - 16 SAWBILL CLOSE
2 - 12 SHEARWATER WAY
28 - 38 SHEARWATER WAY
7 - 17 WHIMBREL WAY

Do not scale this drawing.
All dimensions to be checked by the Contractor before construction proceeds.
© Randall Shaw Billingham

RANDALL SHAW BILLINGHAM
Architects Energy Consultants Planners
54 Harcombe Road London N16 0SA
e-mail : rsb@randallshaw.co.uk
tel : 020 7254 7472

JOB TITLE			
PEABODY WILLOW TREE LANE ESTATE WINDOW REPLACEMENT			
DWG TITLE			
PROPOSED WINDOW + DOOR TYPES			
SCALE	1: 25 @ A3	DWN.	bs
DATE	4/ 16	CHK.	kr
DWG NO.	231/ 673	REV.	.