



Do not scale from drawings
all dimensions to be checked
on site before the start of
any work

Proposed External Finish Materials to Match Existing External Finish Materials

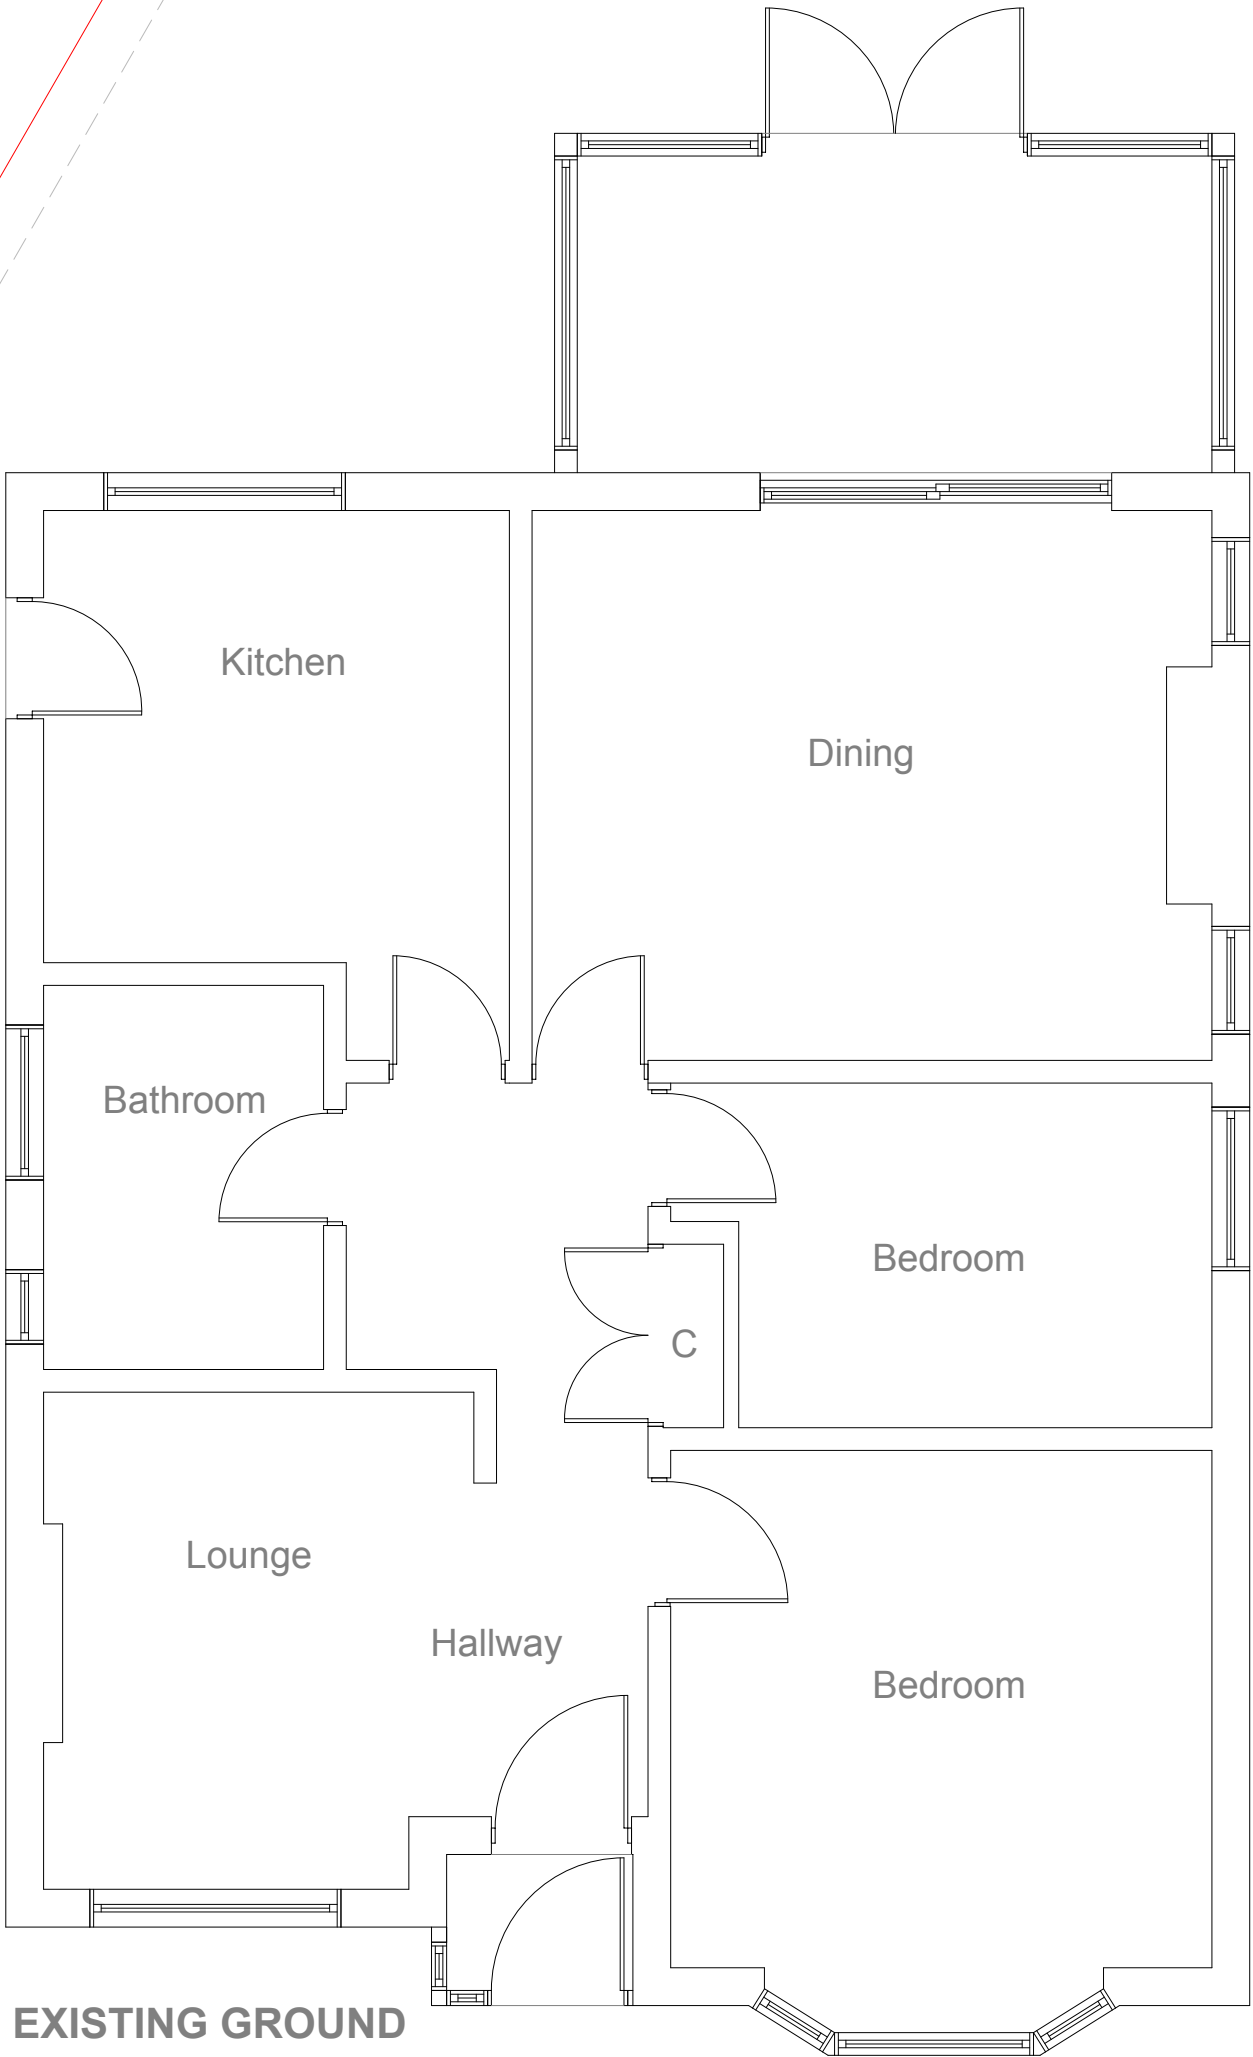

EXISTING GROUND FLOOR PLAN 1:50

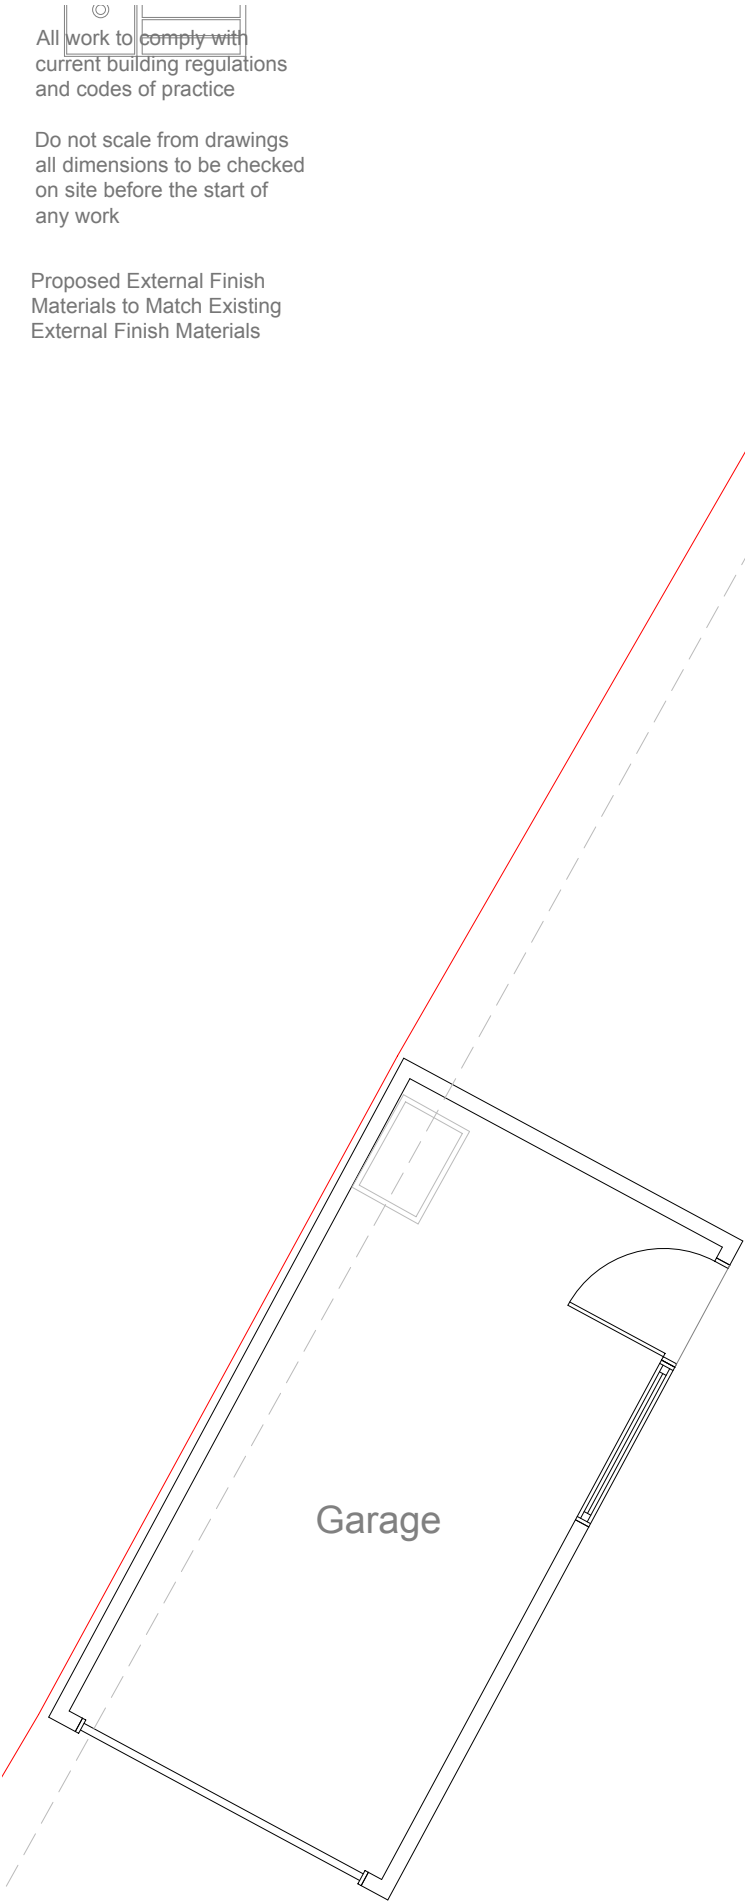

	Project: 39 Rodney Gardens Pinner HA5 2RT	Title: Existing Ground Floor Plan	Scale: 1:50 @ A3									
			Date: 01 / 2020									
			Drawing No.: 3427 - 01/BK									
			Revision <table border="1"> <tr> <td></td><td></td><td></td><td></td><td></td> </tr> <tr> <td></td><td></td><td></td><td></td><td></td> </tr> </table>									

239 Western Road, Southall, Middx, UB2 5HS Tel: 020 8571 1369 info@multicreation.co.uk

All work to comply with
current building regulations
and codes of practice

Do not scale from drawings
all dimensions to be checked
on site before the start of
any work

Proposed External Finish
Materials to Match Existing
External Finish Materials



EXISTING
FRONT ELEVATION 1:100



EXISTING
SIDE ELEVATION 1:100




EXISTING
REAR ELEVATION 1:100



EXISTING
SIDE ELEVATION 1:100

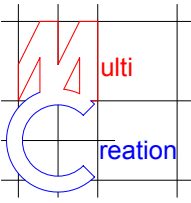

	Project:	Title:	Scale: 1:100 @ A3
	39 Rodney Gardens	Existing Elevations	Date: 01 . 2020
	Pinner		Drawing No.: 3427 - 02/BK
	HA5 2RT		Revision
239 Western Road, Southall, Middx, UB2 5HS Tel: 020 8571 1369 info@multicreation.co.uk			


All work to comply with current building regulations and codes of practice

Do not scale from drawings all dimensions to be checked on site before the start of any work

Proposed External Finish Materials to Match Existing External Finish Materials

Proposed Flank Wall Window to be Obscure Glazed and Non Opening below 1.7m from FFL

Proposed Flank Wall Window to be Obscure Glazed and Non Opening below 1.7m from FFL

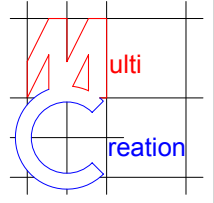

Project:
39 Rodney Gardens
Pinner
HA5 2RT


Title:
Proposed
Ground Floor Plan

Scale: 1:50 @ A3			
Date: 01 . 2020			
Drawing No.: 3427 - 03/BK			
Revision			

239 Western Road, Southall, Middx, UB2 5HS Tel: 020 8571 1369 info@multicreation.co.uk



PROPOSED GROUND
FLOOR PLAN 1:50

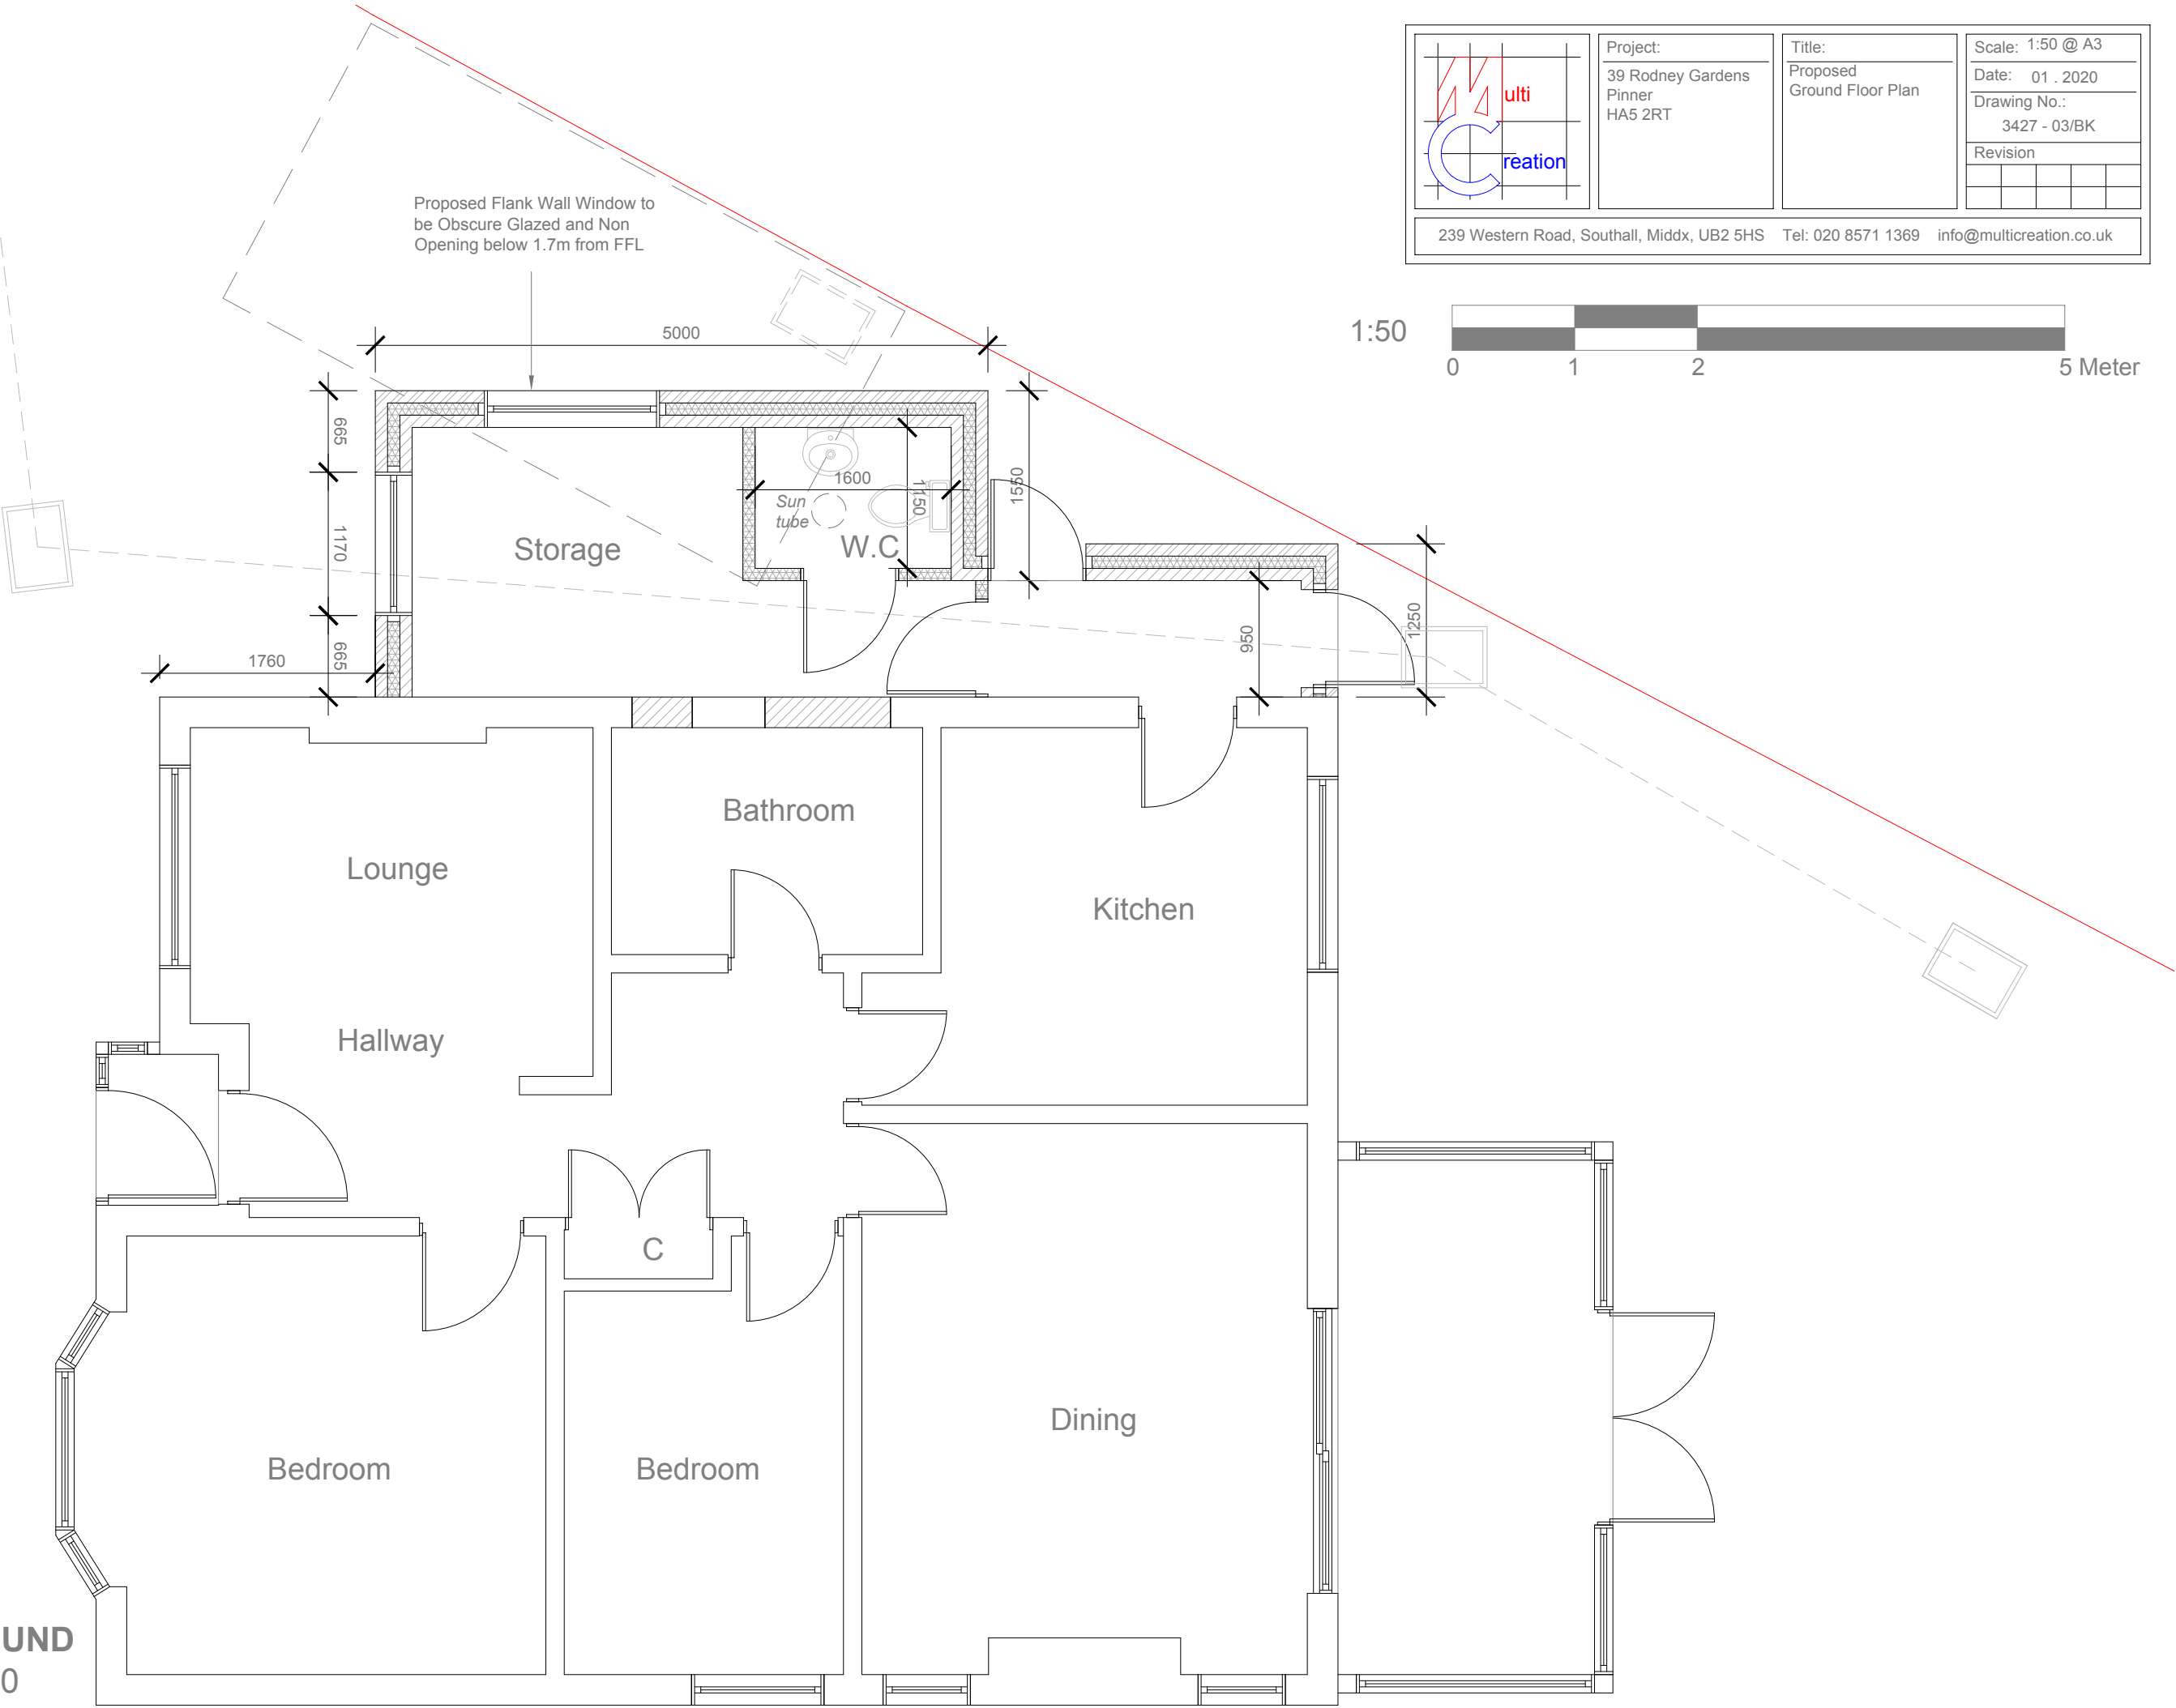


All work to comply with current building regulations and codes of practice

Do not scale from drawings
all dimensions to be checked on site before the start of any work

Proposed External Finish
Materials to Match Existing
External Finish Materials

Proposed Flank Wall Window to be Obscure Glazed and Non Opening below 1.7m from FFL

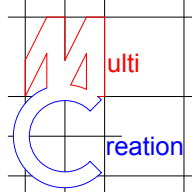

	Project:	Title:	Scale: 1:100 @ A3
	39 Rodney Gardens	Proposed Elevations	Date: 01 . 2020
	Pinner		Drawing No.: 3427 - 04/BK
	HA5 2RT		Revision
239 Western Road, Southall, Middx, UB2 5HS Tel: 020 8571 1369 info@multicreation.co.uk			