
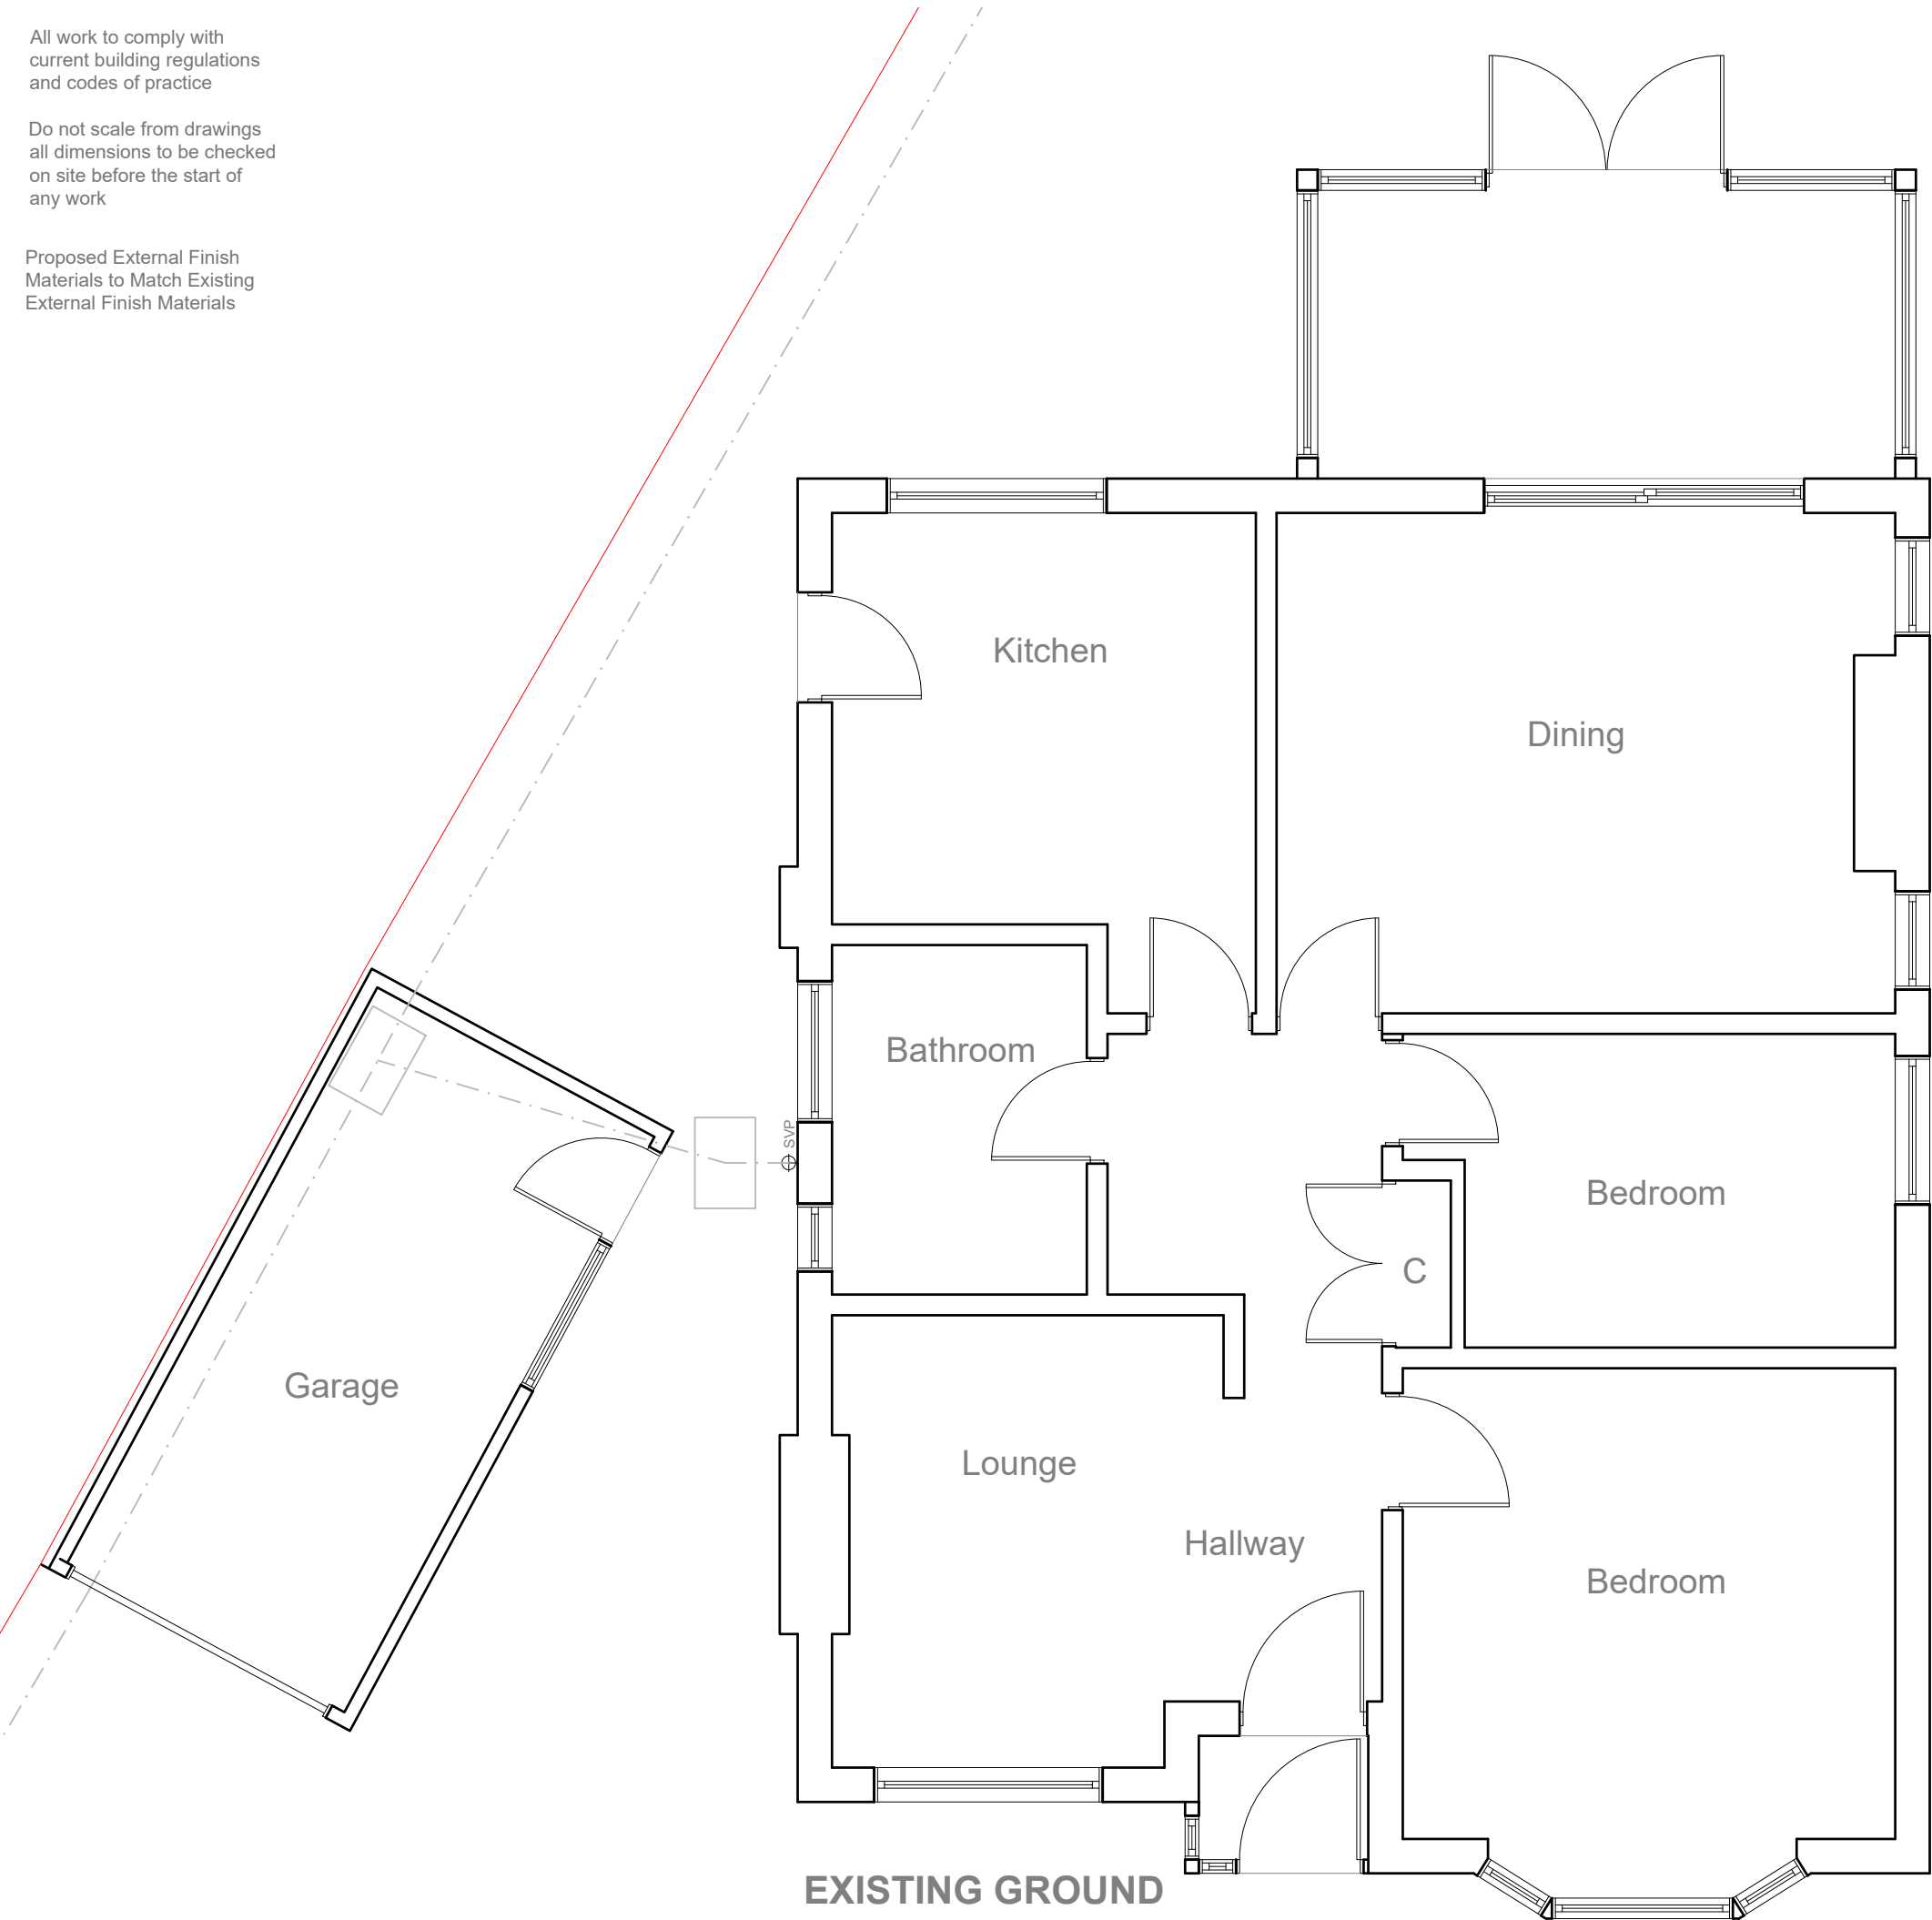


All work to comply with
current building regulations
and codes of practice

Do not scale from drawings
all dimensions to be checked
on site before the start of
any work

Proposed External Finish
Materials to Match Existing
External Finish Materials

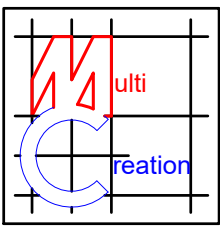

	Project:	Title:	Scale: 1:50 @ A3
	39 Rodney Gardens Pinner HA5 2RT	Existing Ground Floor Plan	Date: 01 . 2020
			Drawing No.: 3427 - 01/BK
			Revision
239 Western Road, Southall, Middx, UB2 5HS Tel: 020 8571 1369 info@multicreation.co.uk			

All work to comply with current building regulations and codes of practice

Do not scale from drawings
all dimensions to be checked on site before the start of any work

Proposed External Finish
Materials to Match Existing
External Finish Materials



EXISTING
FRONT ELEVATION 1:100



EXISTING
SIDE ELEVATION 1:100




EXISTING
REAR ELEVATION 1:100



EXISTING
SIDE ELEVATION 1:100

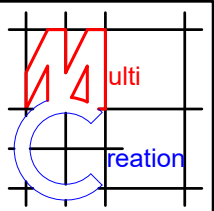

	Project:	Title:	Scale: 1:100 @ A3
	39 Rodney Gardens	Existing Elevations	Date: 01 . 2020
	Pinner		Drawing No.: 3427 - 02/BK
	HA5 2RT		Revision
239 Western Road, Southall, Middx, UB2 5HS Tel: 020 8571 1369 info@multicreation.co.uk			