



PROPOSED GROUND
FLOOR PLAN 1:50

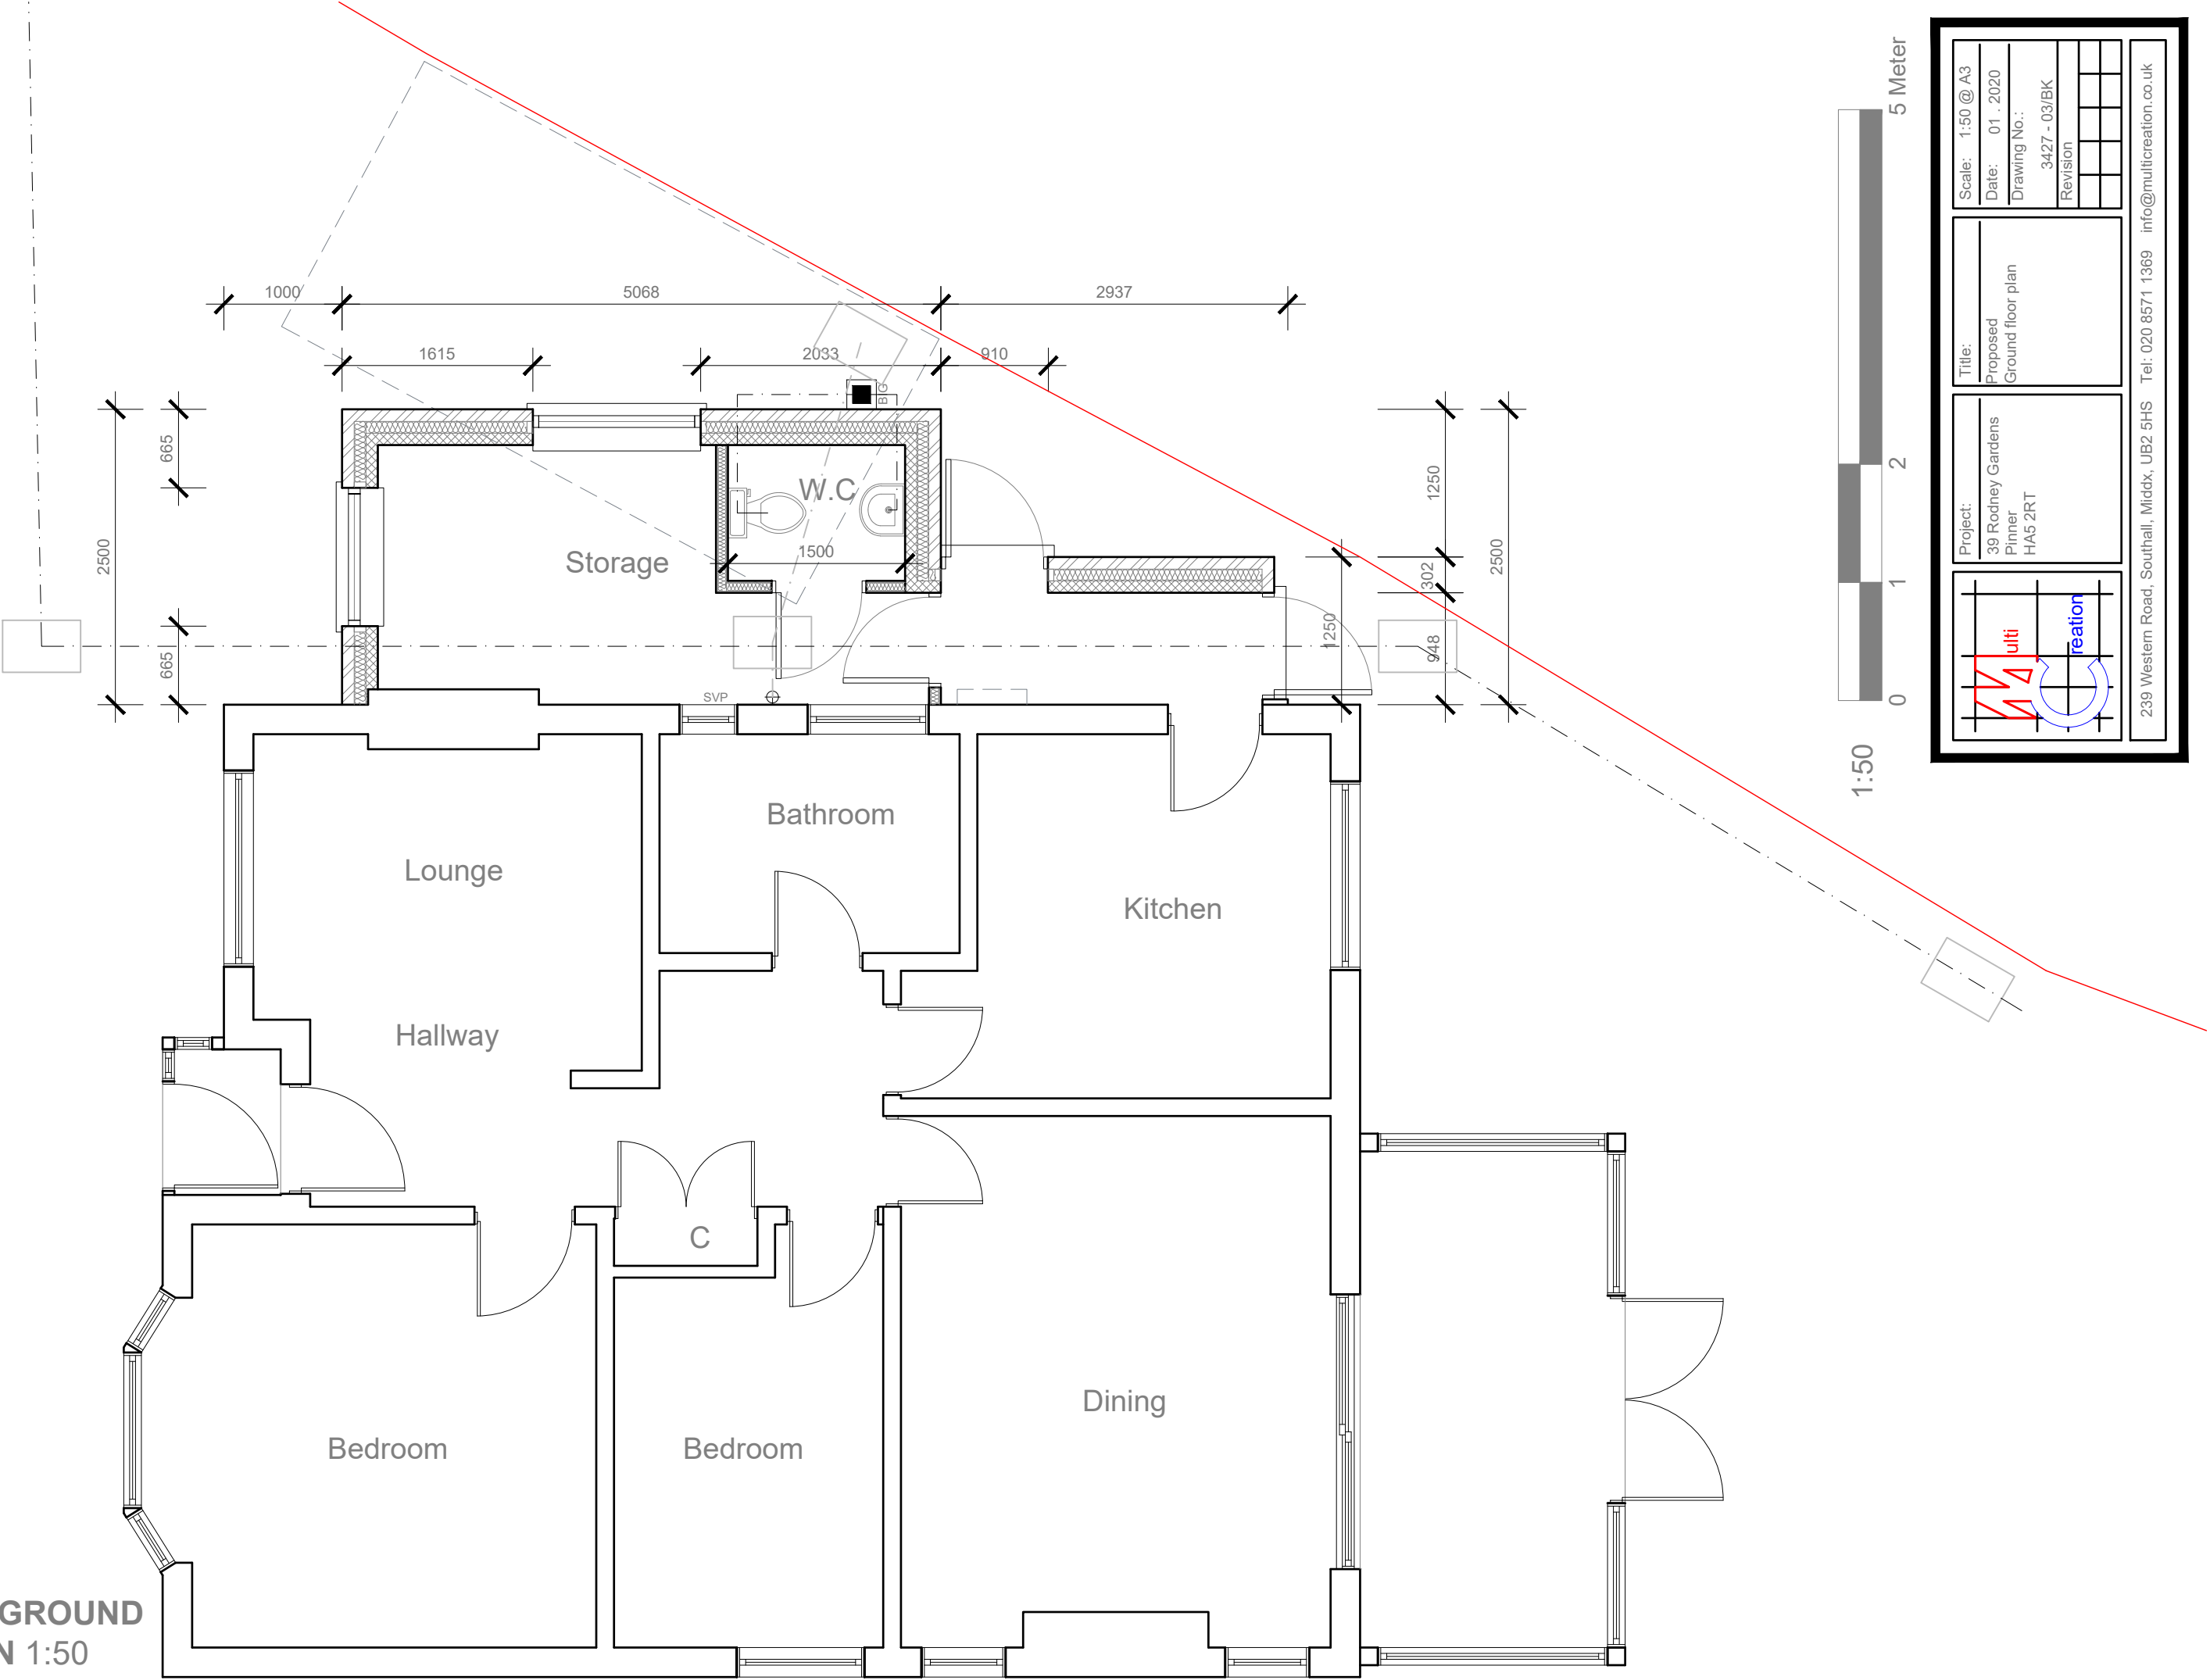

	Project:	Title:	Scale: 1:50 @ A3
	39 Rodney Gardens	Proposed	Date: 01 . 2020
	Pinner	Ground floor plan	Drawing No.:
	HA5 2RT		3427 - 03/BK
		Revision	
239 Western Road, Southall, Middx, UB2 5HS Tel: 020 8571 1369 info@multicreation.co.uk			

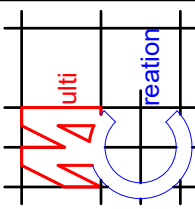

PROPOSED
FRONT ELEVATION 1:100



PROPOSED
SIDE ELEVATION 1:100

Roof pitch and tiles
to match existing

New windows and door
to be double glazed
to match existing

External finish to be Upper
rendered and painted
Lower facing brickwork
to match existing

DPC to be no less than
150mm above ground level



PROPOSED
REAR ELEVATION 1:100



PROPOSED
SIDE ELEVATION 1:100

Warm deck
flat roof
1:40 falls


New windows and door
to be double glazed
to match existing


New flank windows to be non
opening below 1.7m from
FFL and obscure glazed

External finish to be
facing brickwork
to match existing

DPC to be no less than
150mm above ground level

1:100

 

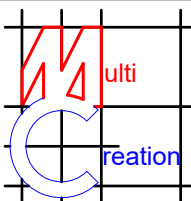	Project:		Title:		Scale: 1:100 @ A3	
	39 Rodney Gardens		Proposed Elevations		Date: 01 . 2020	
	Pinner				Drawing No.: 3427 - 04/BK	
	HA5 2RT				Revision	
					A	
				01/21		

239 Western Road, Southall, Middx, UB2 5HS		Tel: 020 8571 1369		info@multicreation.co.uk	
--	--	--------------------	--	--------------------------	--