


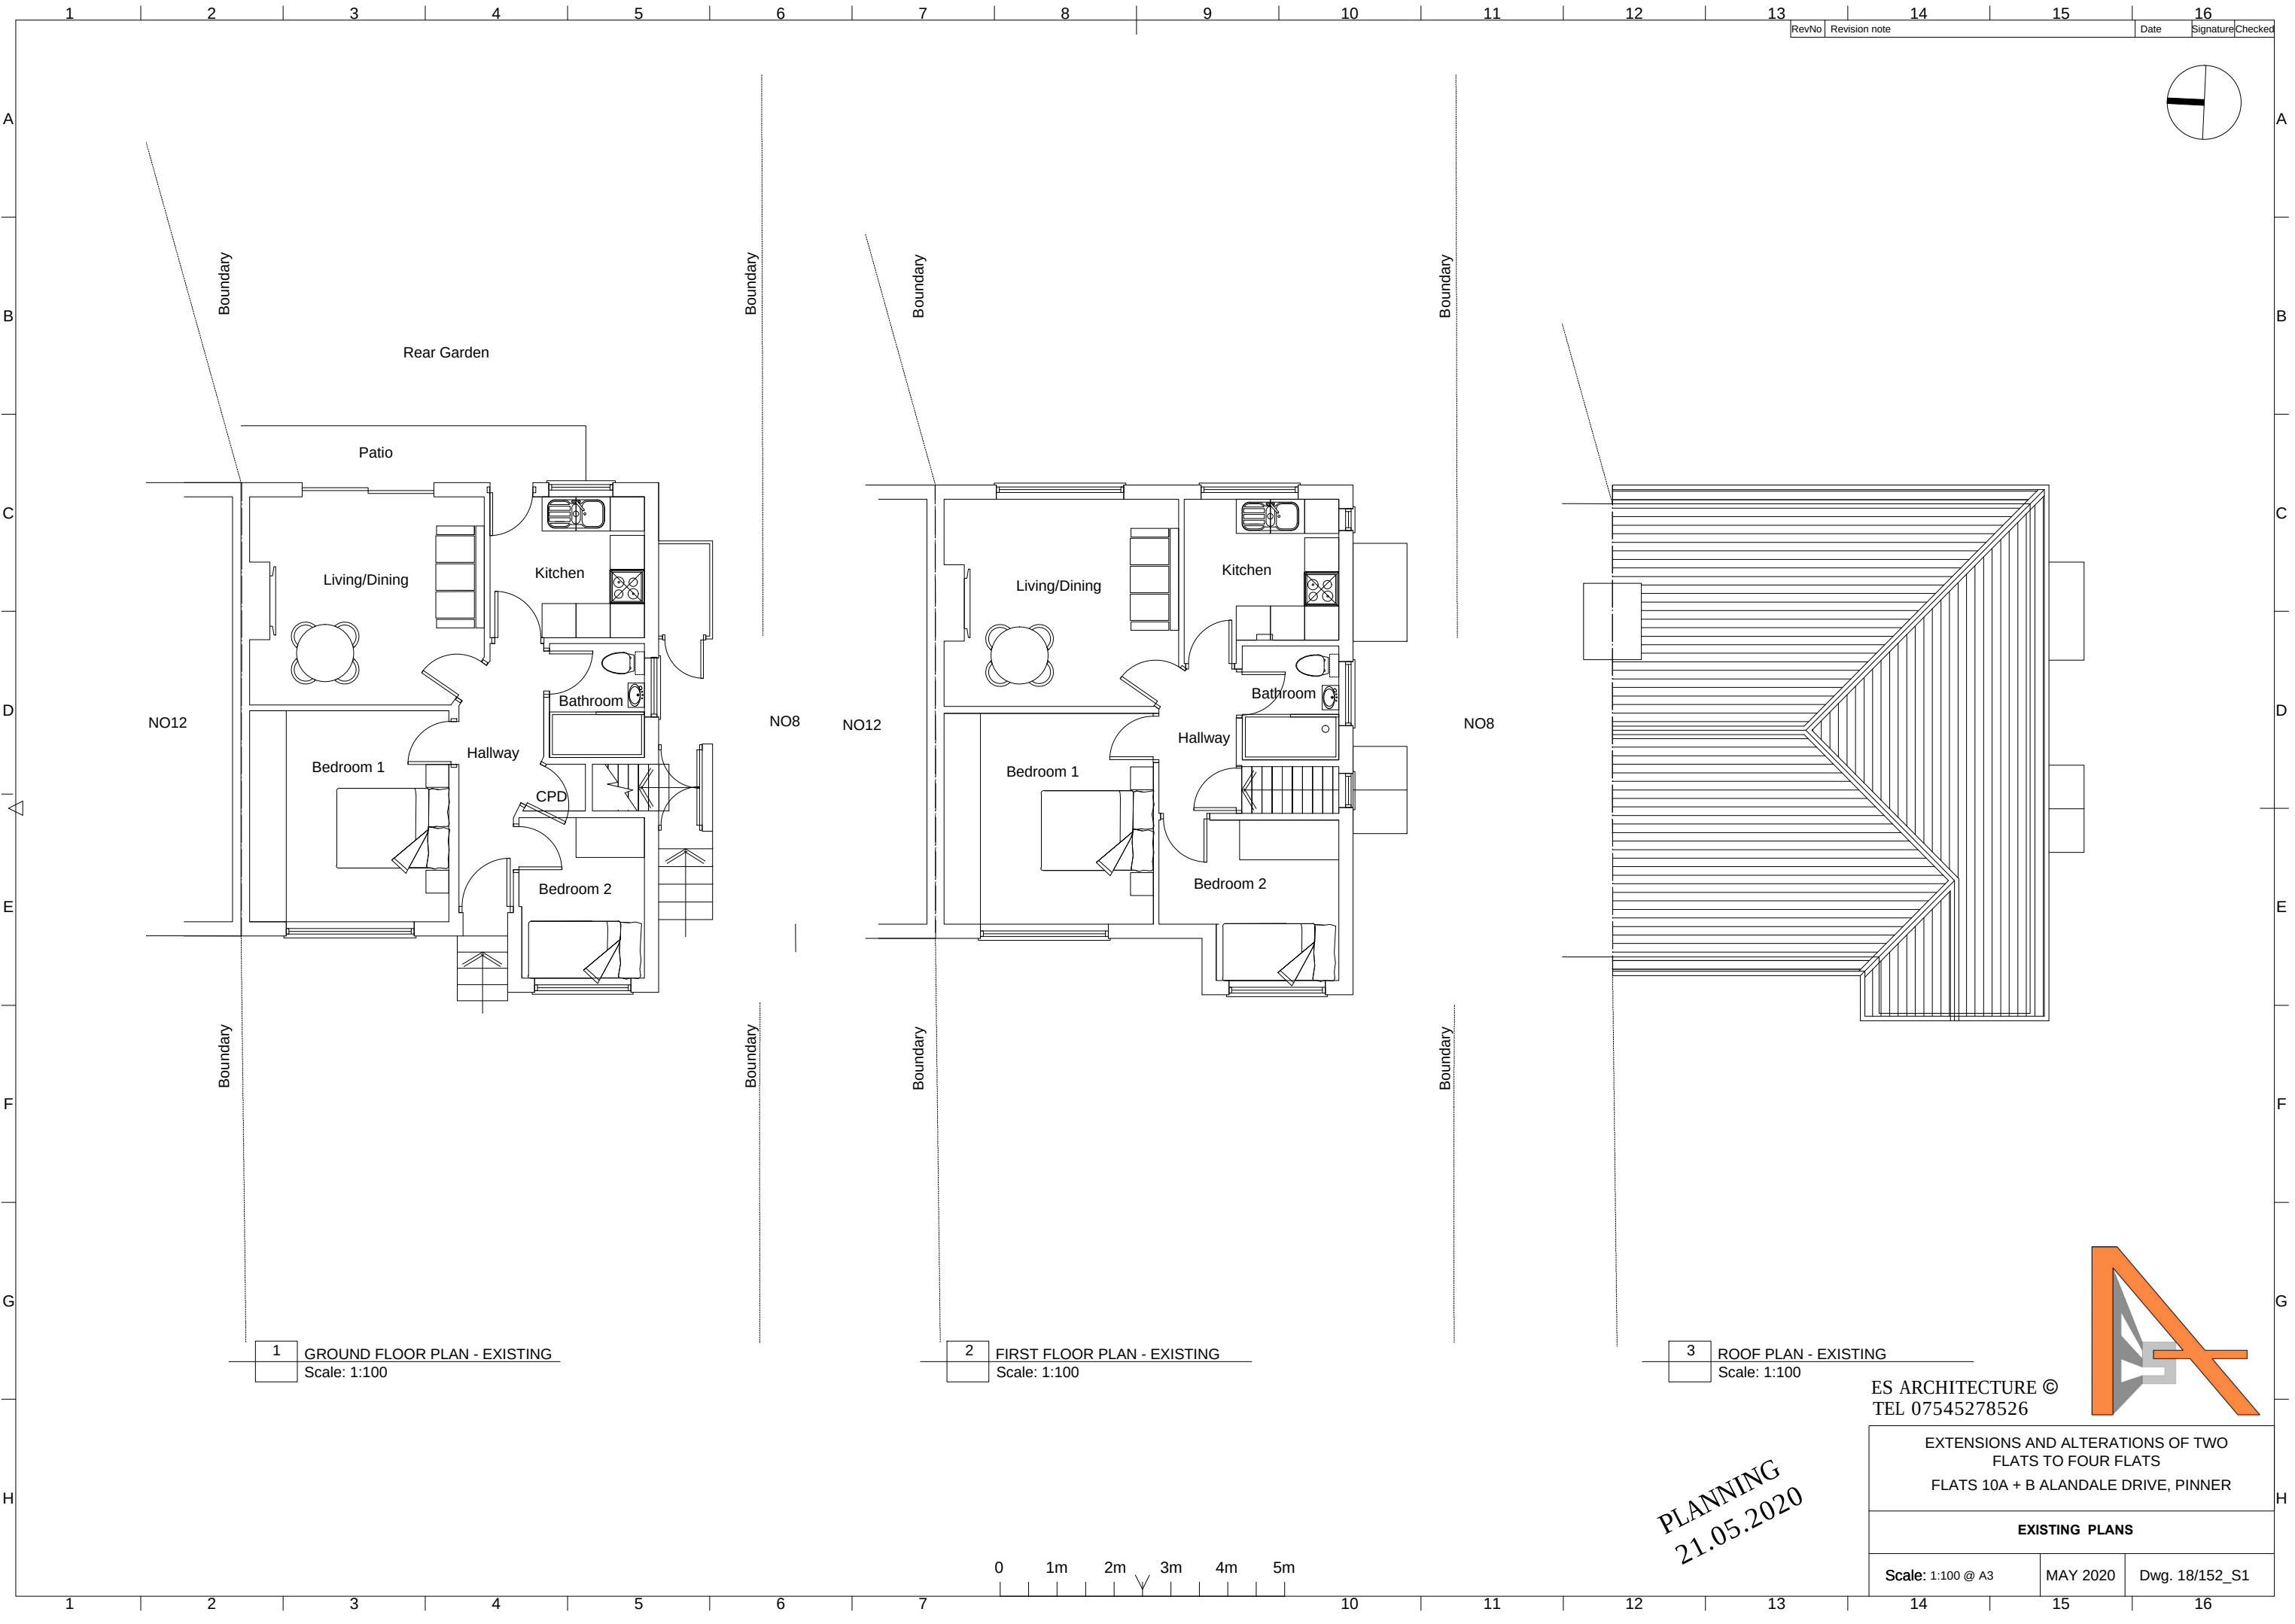


1 GROUND FLOOR PLAN - EXISTING
Scale: 1:100

2 FIRST FLOOR PLAN - EXISTING
Scale: 1:100

3 ROOF PLAN - EXISTING
Scale: 1:100

PLANNING
21.05.2020

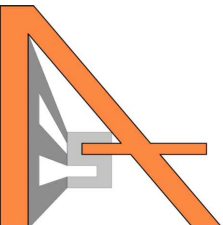

ES ARCHITECTURE ©
TEL 07545278526

EXTENSIONS AND ALTERATIONS OF TWO
FLATS TO FOUR FLATS
FLATS 10A + B ALANDALE DRIVE, PINNER

EXISTING PLANS

Scale: 1:100 @ A3	MAY 2020	Dwg. 18/152_S1
-------------------	----------	----------------