



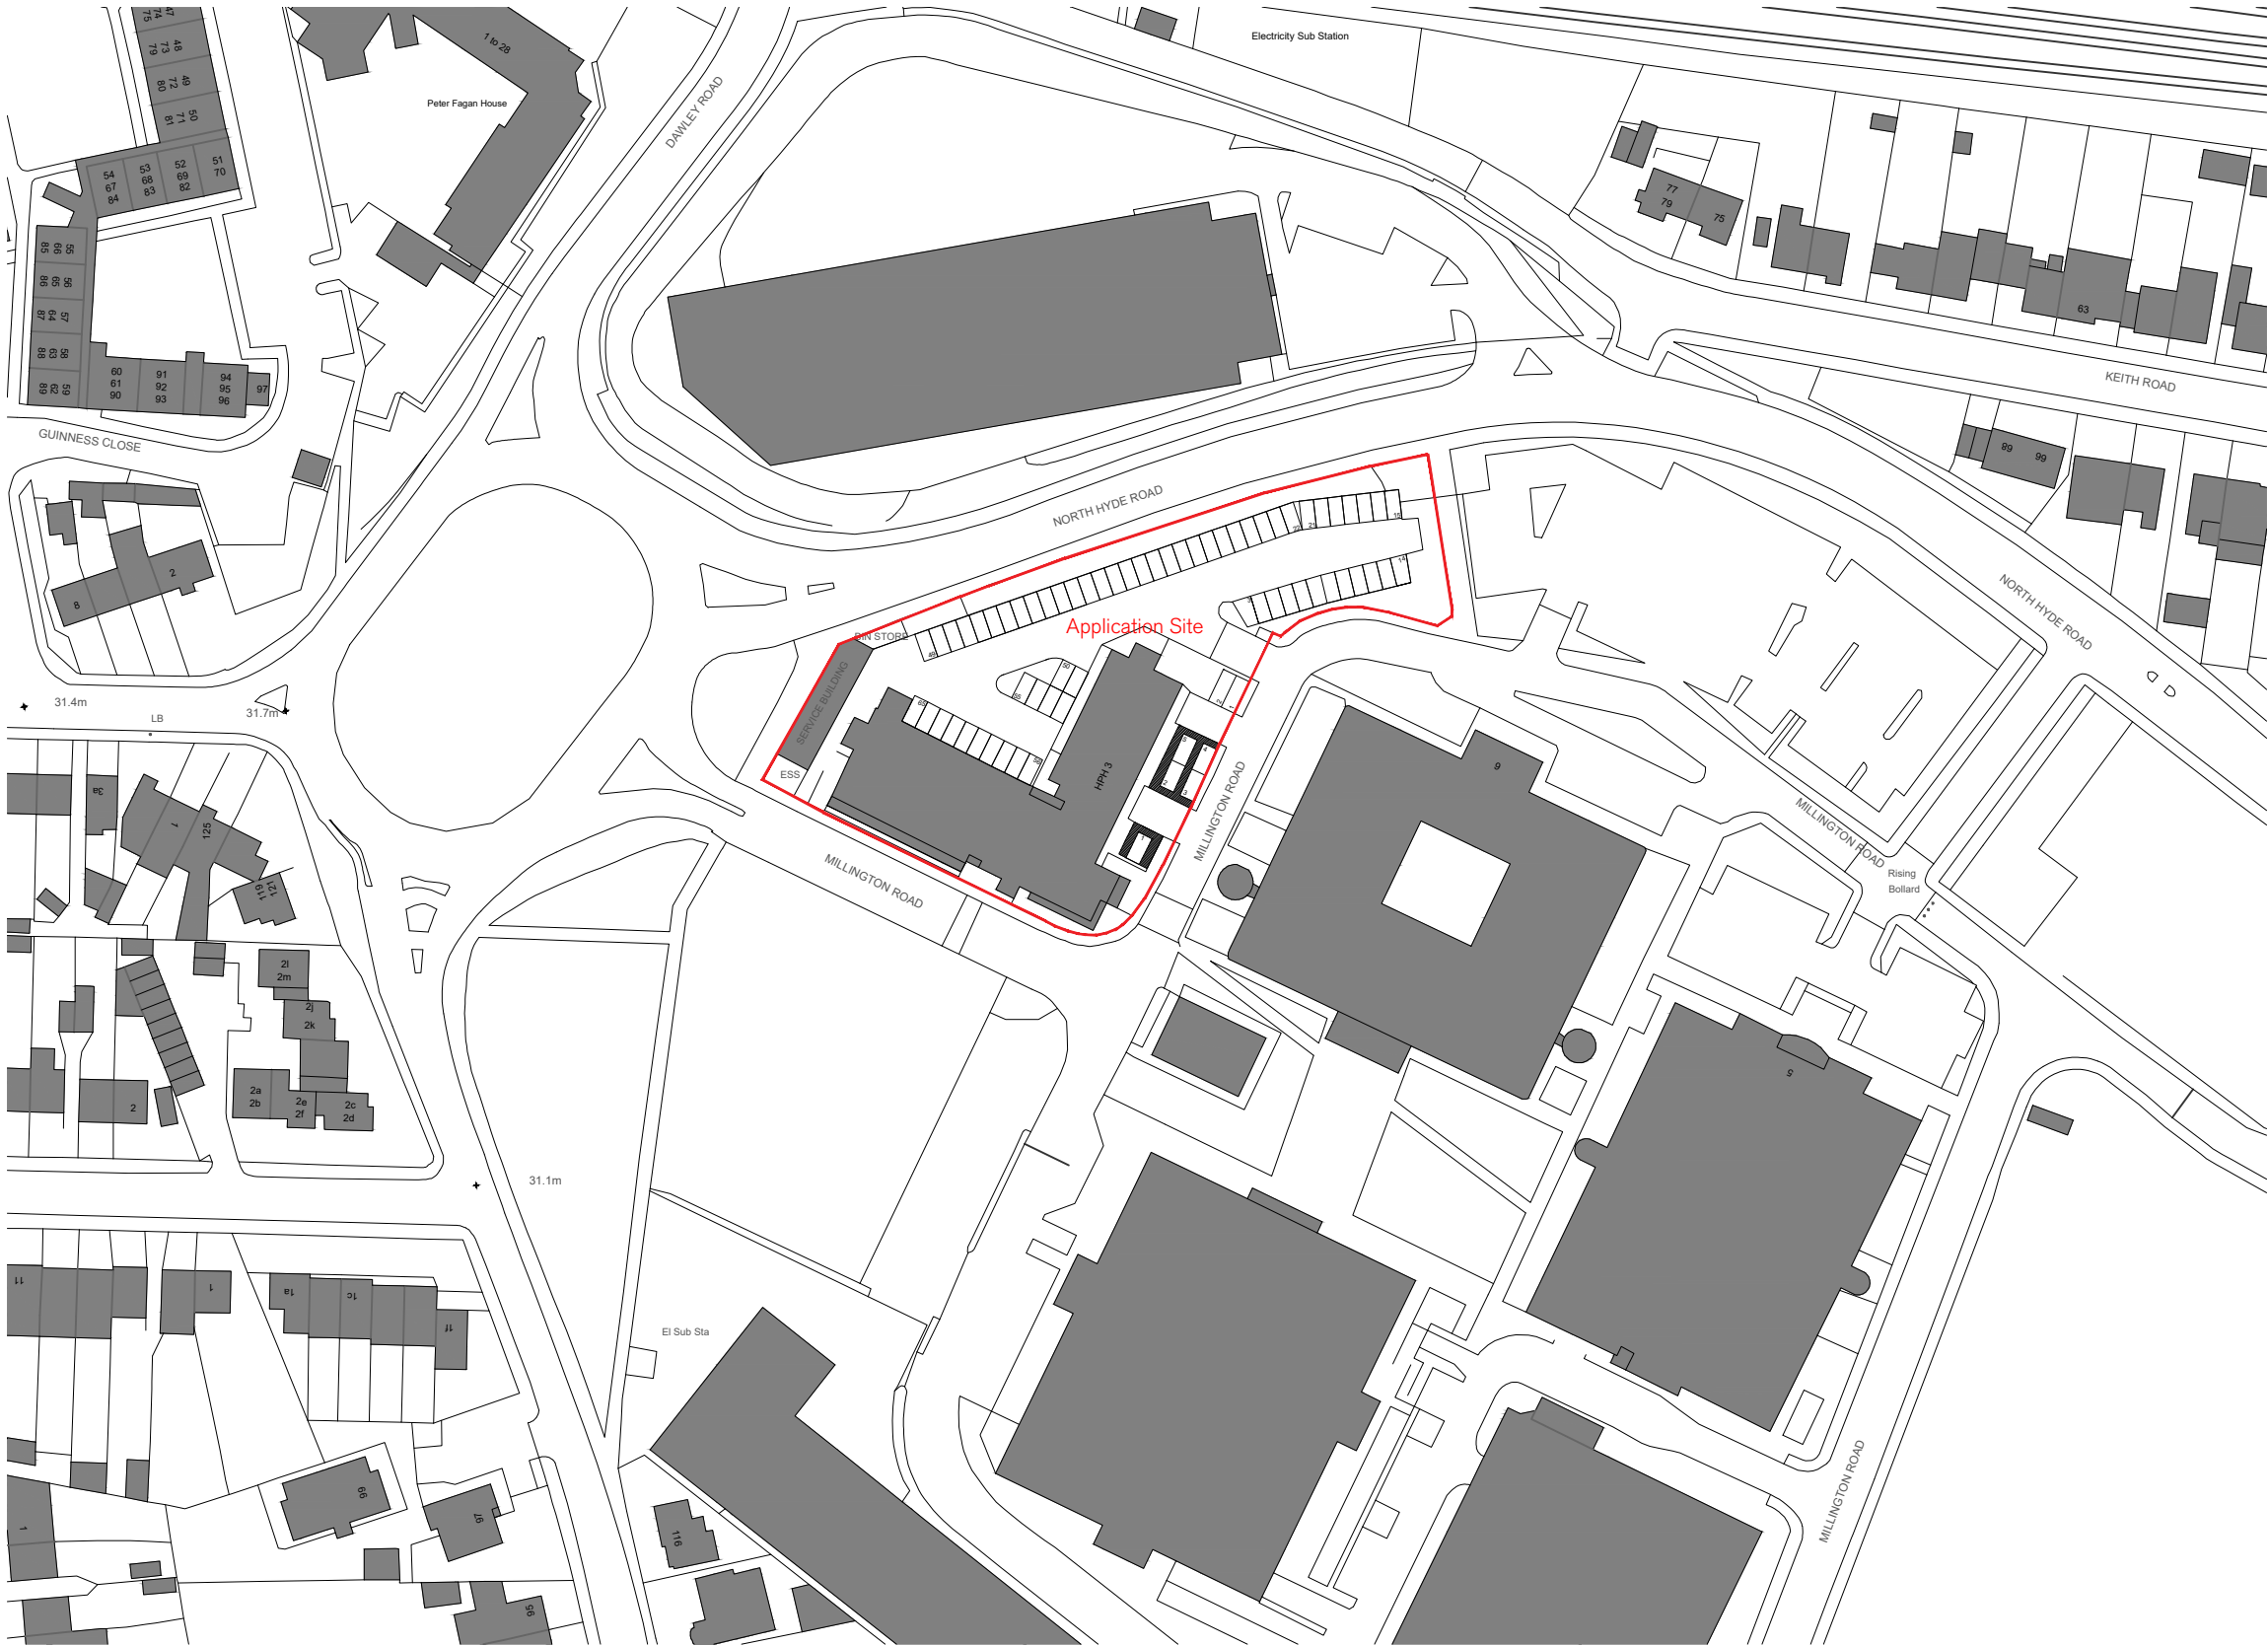

- Note:
- Areas are subject to full measured survey, detailed design, local authority planning consents, building control approval, detailed structural and services design.
 - All areas calculated to RICS Code of Measuring Practice 6th Edition.

Location Plan

1:1250

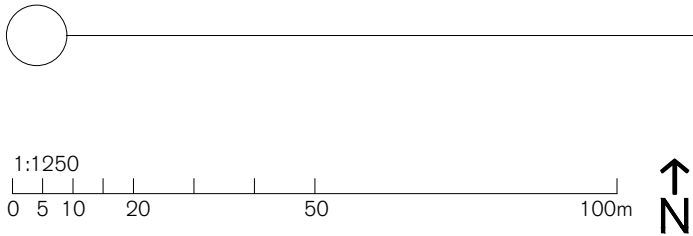


SPRATLEY & PARTNERS . 7 CENTENARY BUSINESS PARK, STATION ROAD,
HENLEY-ON-THAMES, OXFORDSHIRE RG9 1DS . 01491 411277

ISSUED ONLY FOR THE PURPOSE INDICATED. THIS DRAWING TO BE READ IN
CONJUNCTION WITH ALL CONSULTANTS INFORMATION. ALL DIMENSIONS
TO BE CHECKED ON SITE. DO NOT SCALE. THIS DRAWING IS COPYRIGHT.

REV.	ISSUED	DESCRIPTION	DRAWN	CHECKED
A	01.11.16	Road Name Amended	SG	SS
B	06.09.17	Page to A3, block removed	IG	SS
C	28.10.20	Site Boundary amended	HW	SS

PROJECT /DESCRIPTION	DATE	SCALE AT A3	JOB NO
HPH 3 Hyde Park Hayes 11 Millington Road Hayes UB3 4Az Location Plan	Oct '20	1:1250	16.629
CLIENT	DRAWN	CHECKED	REV
-	HW	SS	C

S
& P

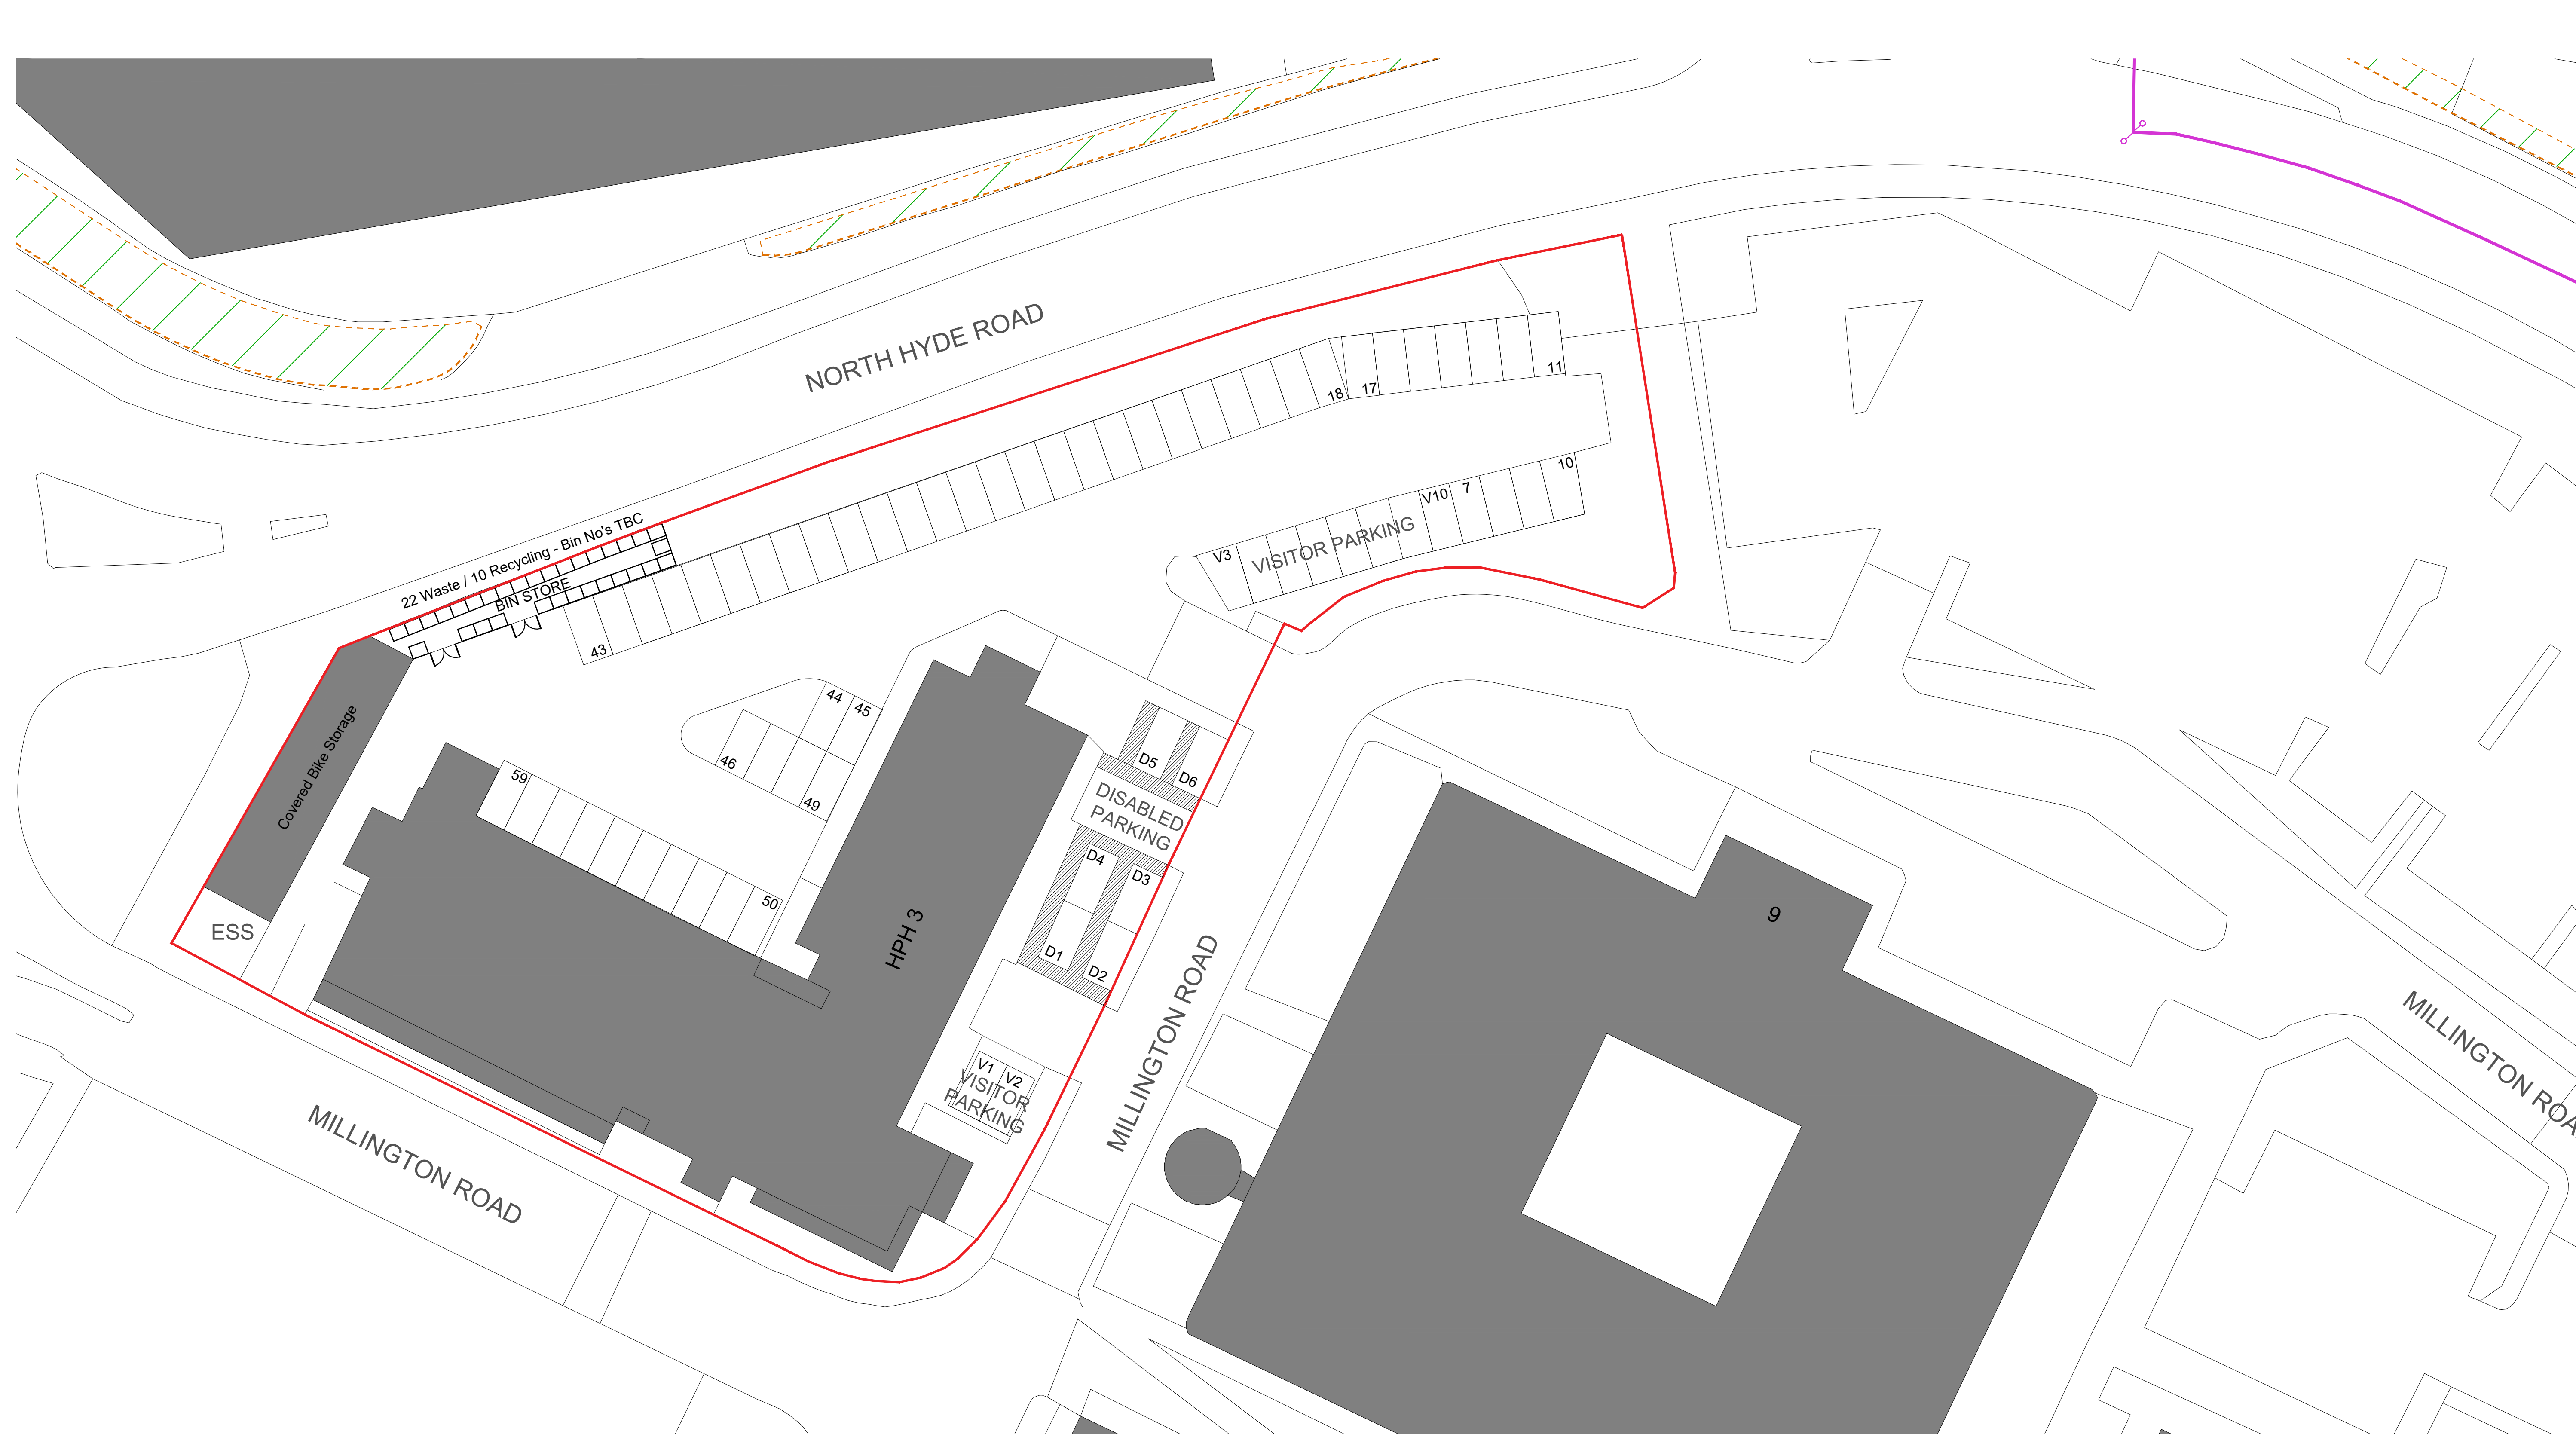

Proposed Site Plan
1:250

- Note:
- Areas are subject to full measured survey, detailed design, local authority planning consents, building control approval, detailed structural and services design.
 - All areas calculated to RICS Code of Measuring Practice 6th Edition.

ACCOMMODATION SCHEDULE

Floor	1 Bed	Studio
Ground	4	14
First	0	16
Second	0	16
Third	0	16
Fourth	0	16
Fifth	0	16
Sixth	0	16
Total	4	110

REV.	ISSUED	DESCRIPTION	DRAWN	CHECKED
A	28.10.20	Site Boundary Amended	HW	SS
-	-	-	-	-
-	-	-	-	-

PROJECT	DESCRIPTION
HPH 3 HYDE PARK HAYES	Proposed Site Plan
11 Millington Road	& Cycle covered storage
Hayes UB34AZ	
CLIENT	

DATE	SCALE AT A1
OCT 2020	1:250
STATUS	
DRAFT	
DRAWN	CHECKED
HW	SS

JOB NO	DRAWING NO
16.629	GA.1205
REV	
-	

