



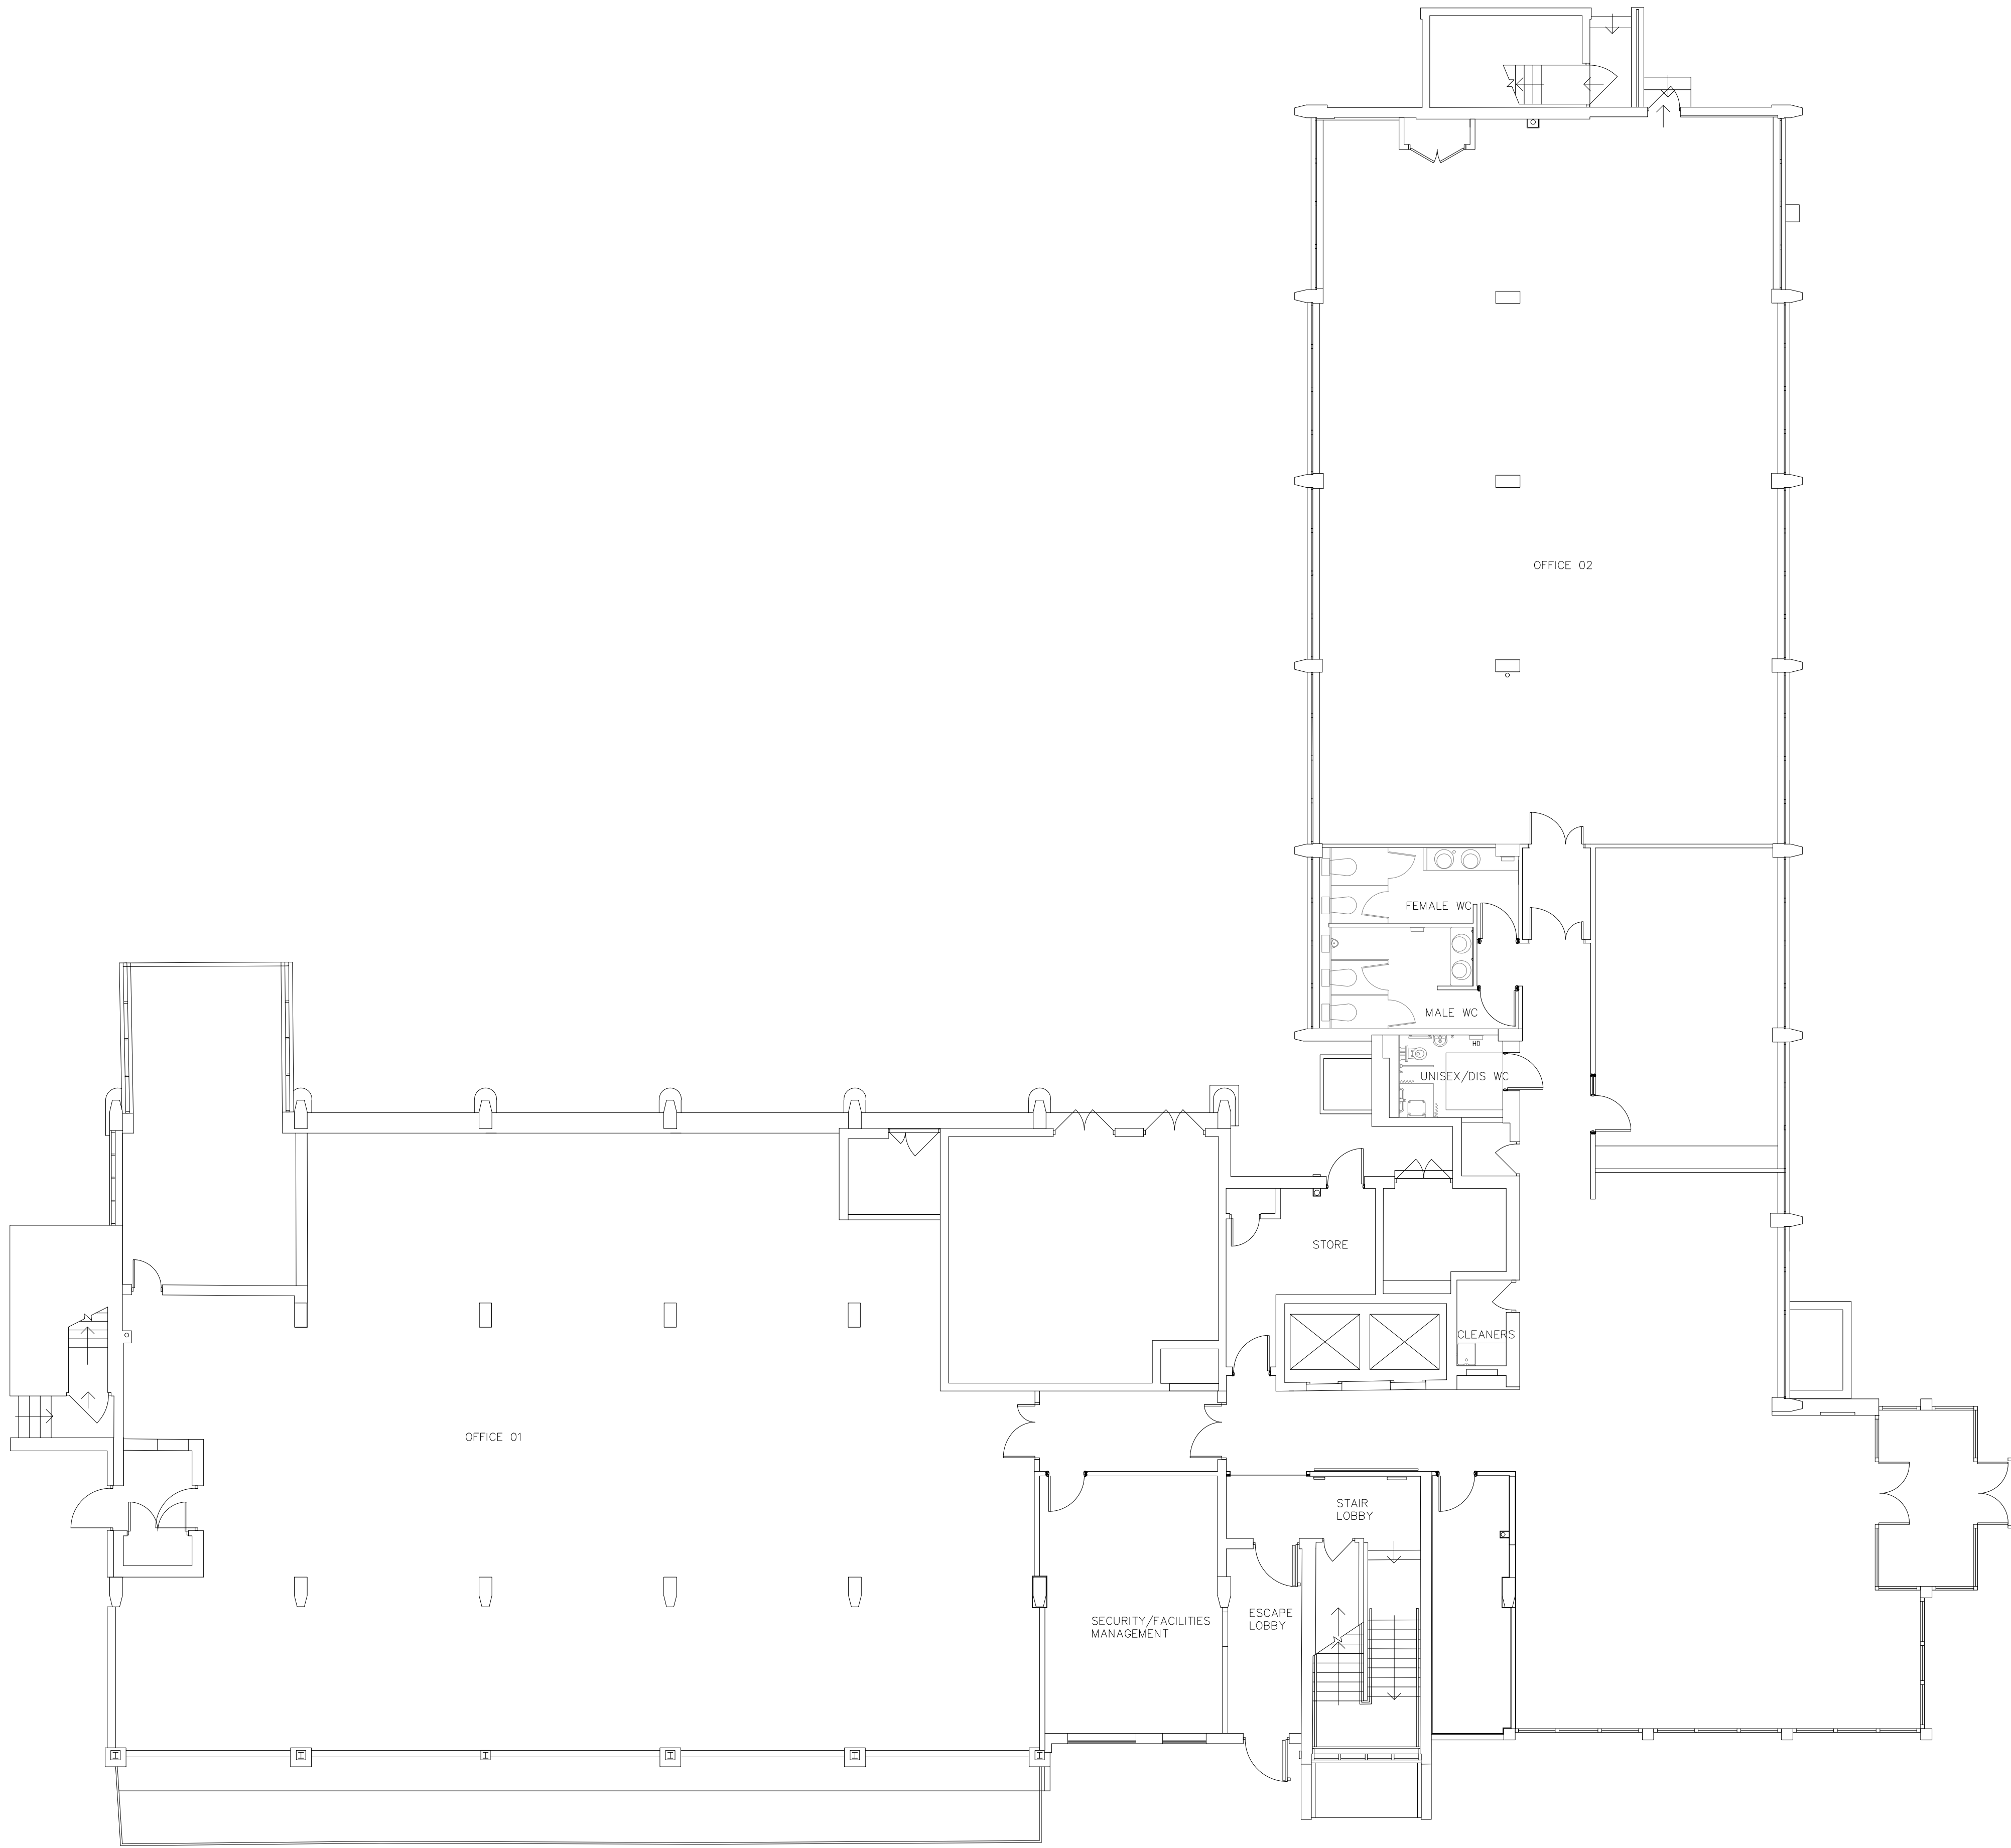

- Note:
- Areas are subject to full measured survey, detailed design, local authority planning consents, building control approval, detailed structural and services design.
 - All areas calculated to RICS Code of Measuring Practice 6th Edition.

 


Existing Ground Floor Plan
1:100

REV.	ISSUED	DESCRIPTION	DRAWN	CHECKED
A	28.10.20	Updated Sheet	HW	SS
-	-	-	-	-
-	-	-	-	-


PROJECT	HPH3 Hyde Park Hayes 11 Millington Road Hayes UB3 4AZ
DESCRIPTION	Ground Floor Existing Plan
CLIENT	

DATE	Oct '20
SCALE AT A1	1:100
STATUS	CONCEPT
DRAWN	HW
CHECKED	SS

JOB NO	16.629
DRAWING NO	GA.1300
REV	A

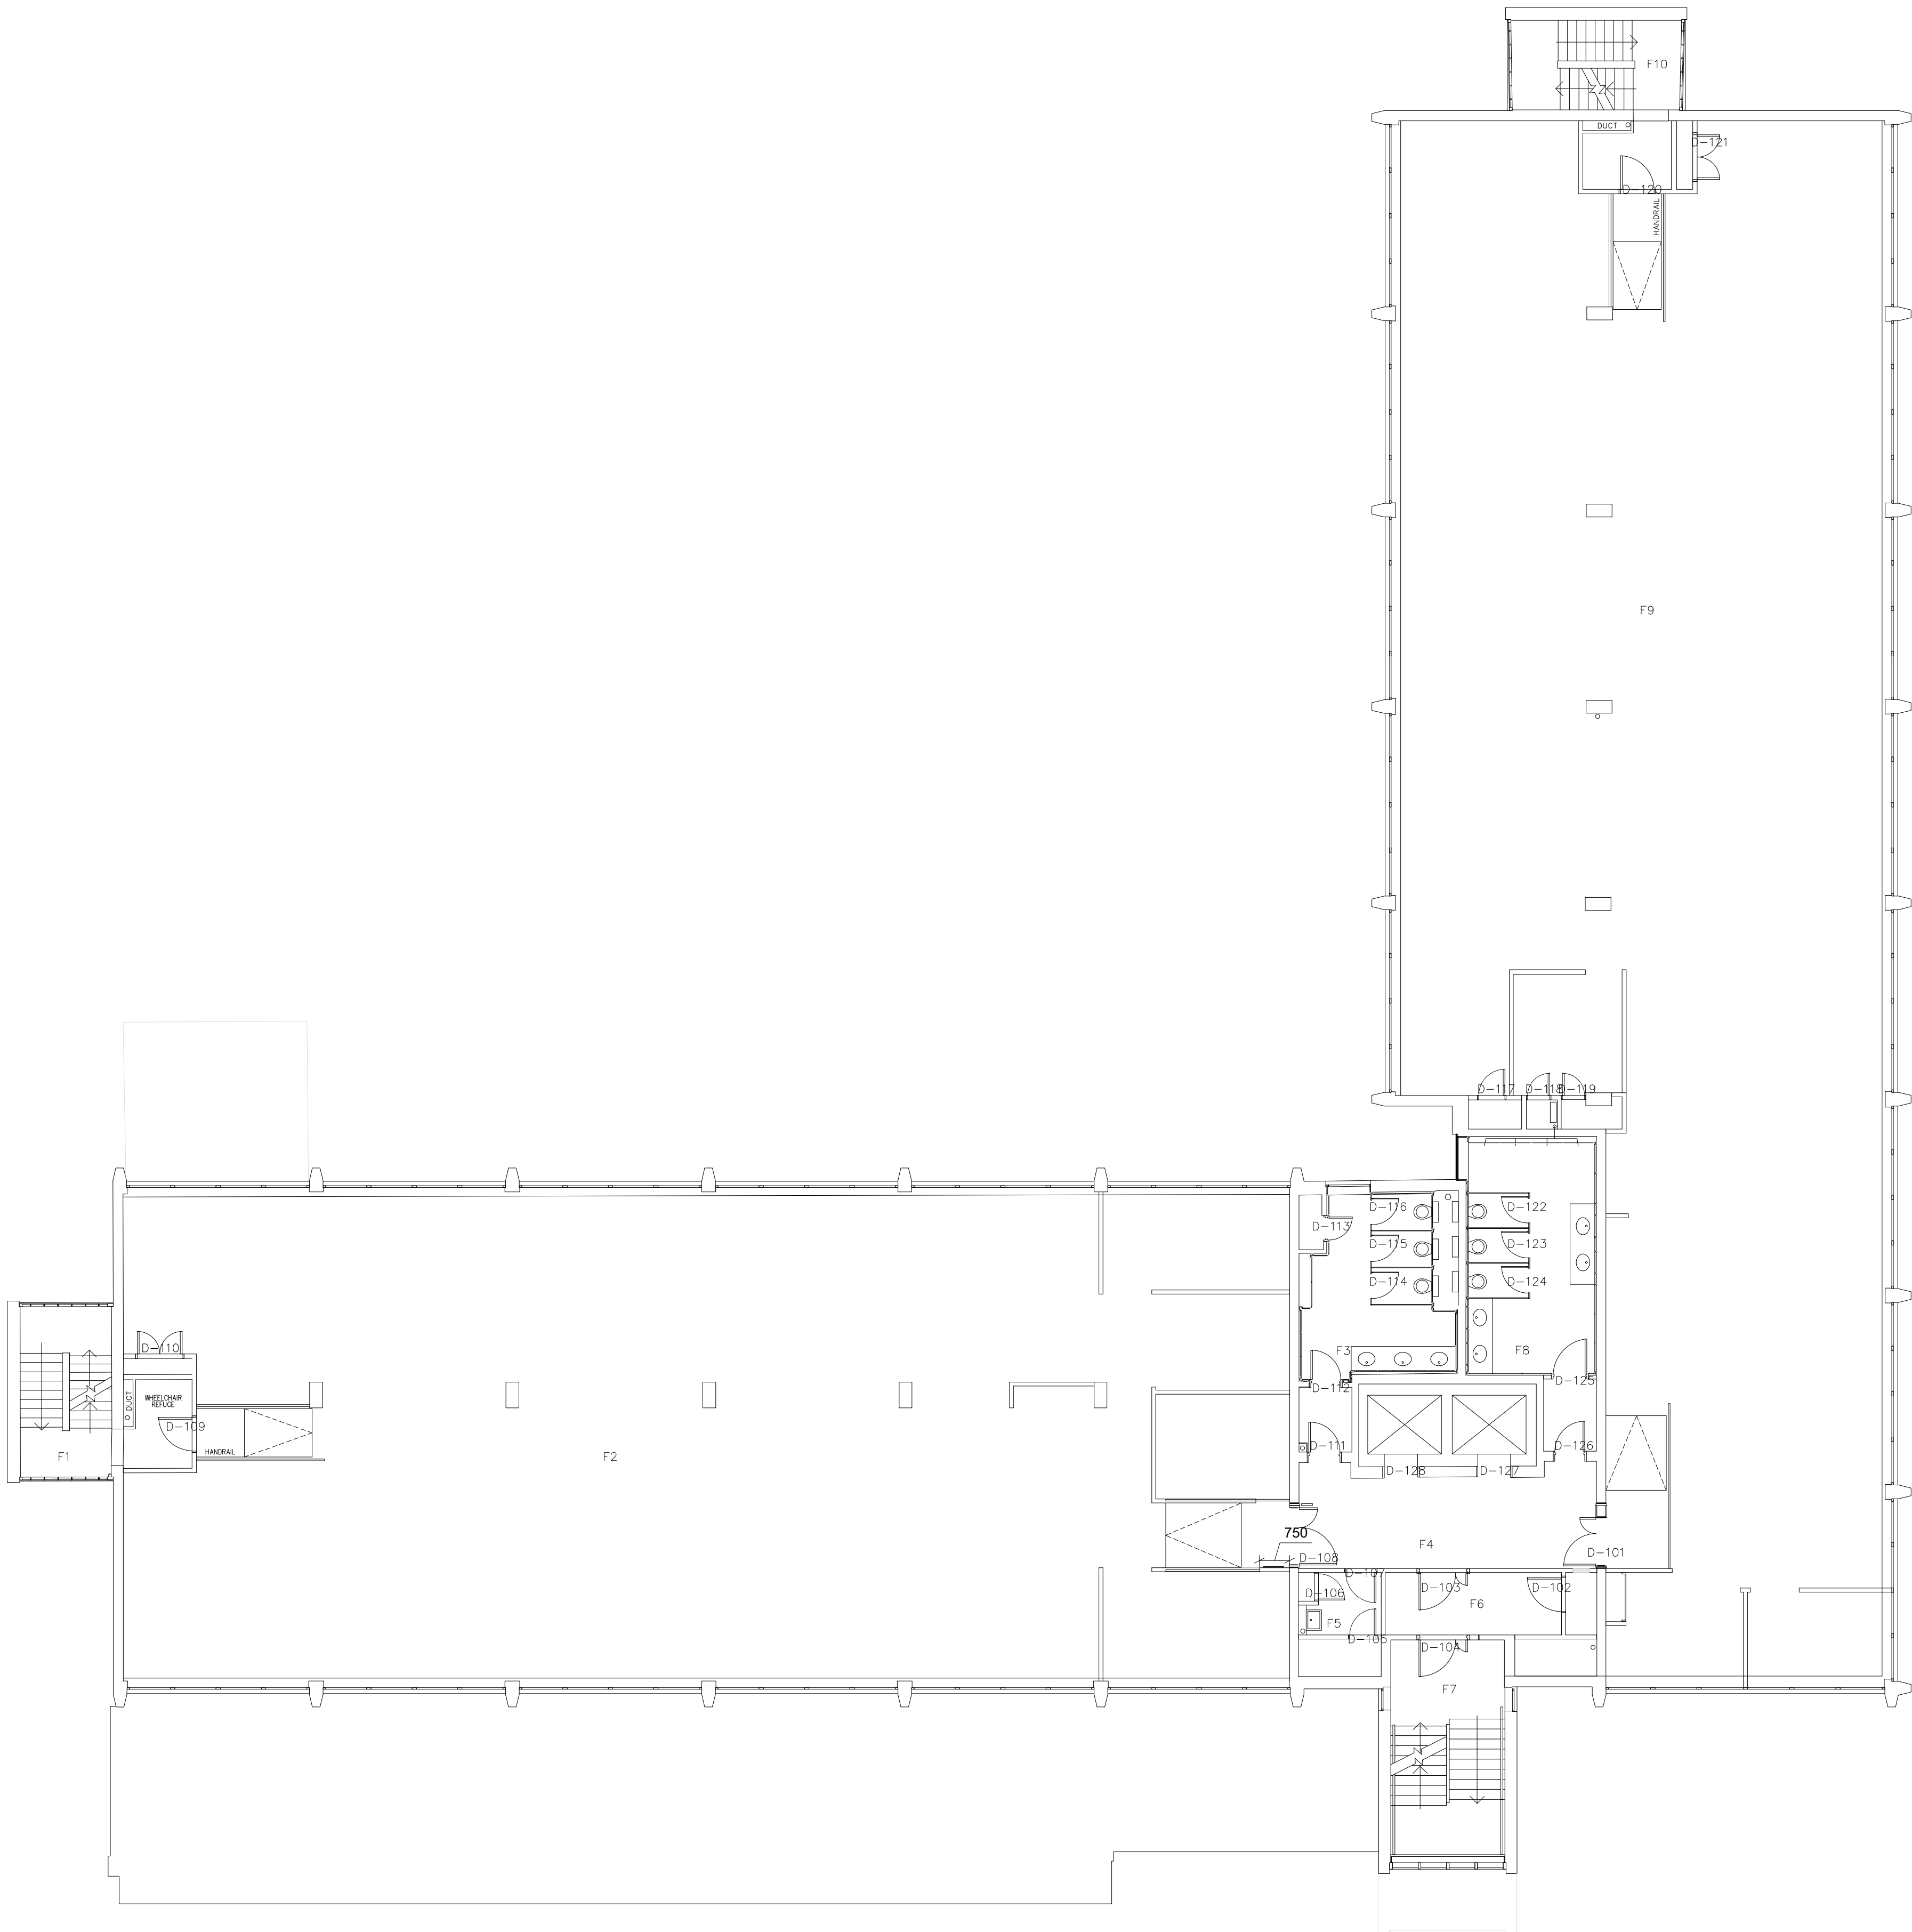

- Note:
- Areas are subject to full measured survey, detailed design, local authority planning consent, building control approval, detailed structural and services design.
 - All areas calculated to RICS Code of Measuring Practice 8th Edition.

 


SPRATLEY & PARTNERS
7 CENTINARY BUSINESS PARK, STATION ROAD, HENLEY-ON-THAMES, OXFORDSHIRE RG9 1DS, 01491 411277
ISSUED ONLY FOR THE PURPOSE INDICATED. THIS DRAWING TO BE READ IN CONJUNCTION WITH ALL CONSULTANTS
INFORMATION. ALL DIMENSIONS TO BE CHECKED ON SITE. DO NOT SCALE. THIS DRAWING IS COPYRIGHT.

Existing First Floor Plan
1:100

REV.	ISSUED	DESCRIPTION	DRAWN	CHECKED
A	28.10.20	Updated Sheet	HW	SS
-	-	-	-	-
-	-	-	-	-


PROJECT	DESCRIPTION	DATE	SCALE AT A1	JOB NO
HPH3 Hyde Park Hayes 11 Millington Road Hayes UB3 4AZ	First Floor Existing Plan	Oct '20	1:100	16.629
CLIENT	DRAWN	CHECKED	REV	DRAWING NO
-	HW	SS	A	GA.1301

S
& P

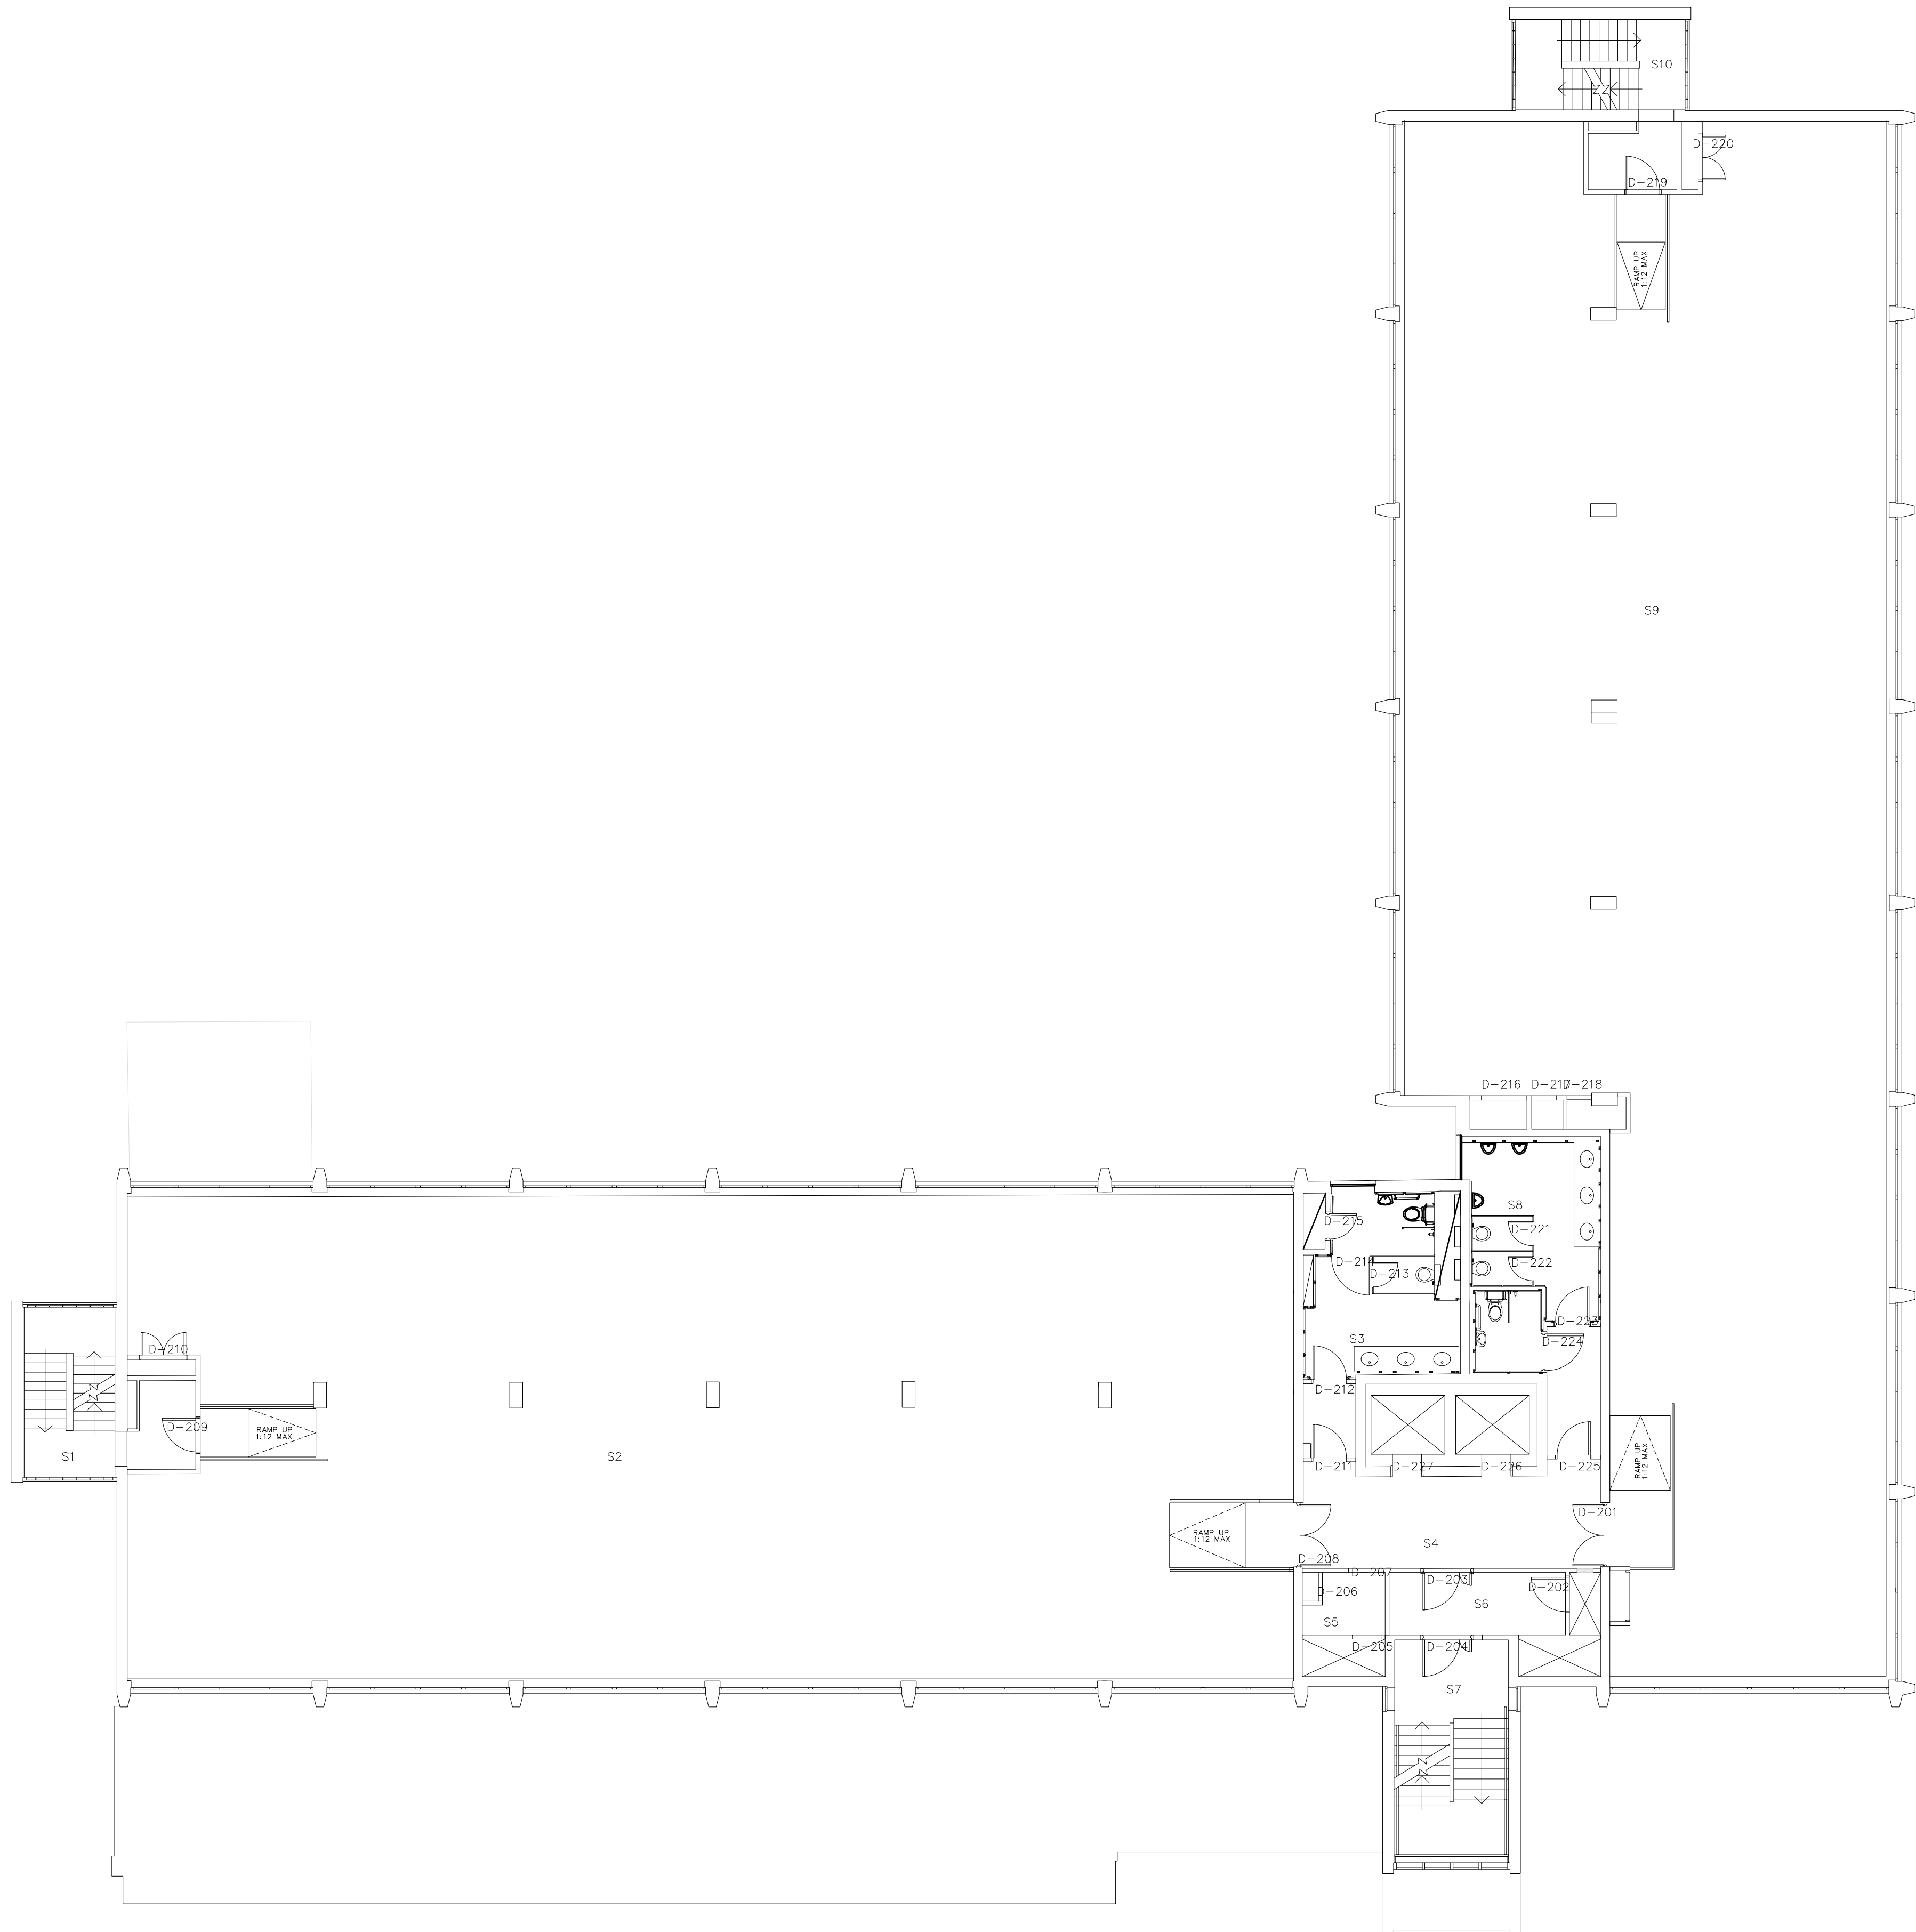

Note:

- Areas are subject to full measured survey, detailed design, local authority planning consents, building control approval, detailed structural and services design.
- All areas calculated to RICS Code of Measuring Practice 6th Edition.

 


Existing Second Floor Plan
1:100

SPRATLEY & PARTNERS
7 CENTINARY BUSINESS PARK, STATION ROAD, HENLEY-ON-THAMES, OXFORDSHIRE RG9 1DS, 01491 411277
ISSUED ONLY FOR THE PURPOSE INDICATED. THIS DRAWING TO BE READ IN CONJUNCTION WITH ALL CONSULTANTS INFORMATION. ALL DIMENSIONS TO BE CHECKED ON SITE. DO NOT SCALE. THIS DRAWING IS COPYRIGHT.

REV.	ISSUED	DESCRIPTION	DRAWN	CHECKED
A	28.10.20	Updated Sheet	HW	SS
-	-	-	-	-
-	-	-	-	-


PROJECT	DESCRIPTION	DATE	SCALE AT A1	JOB NO
HPH3 Hyde Park Hayes	Second Floor	Oct '20	1:100	16.629
11 Millington Road	Existing Plan			
Hayes UB3 4AZ				
CLIENT	DRAWN	CHECKED	REV	
-	HW	SS	A	

S
& P

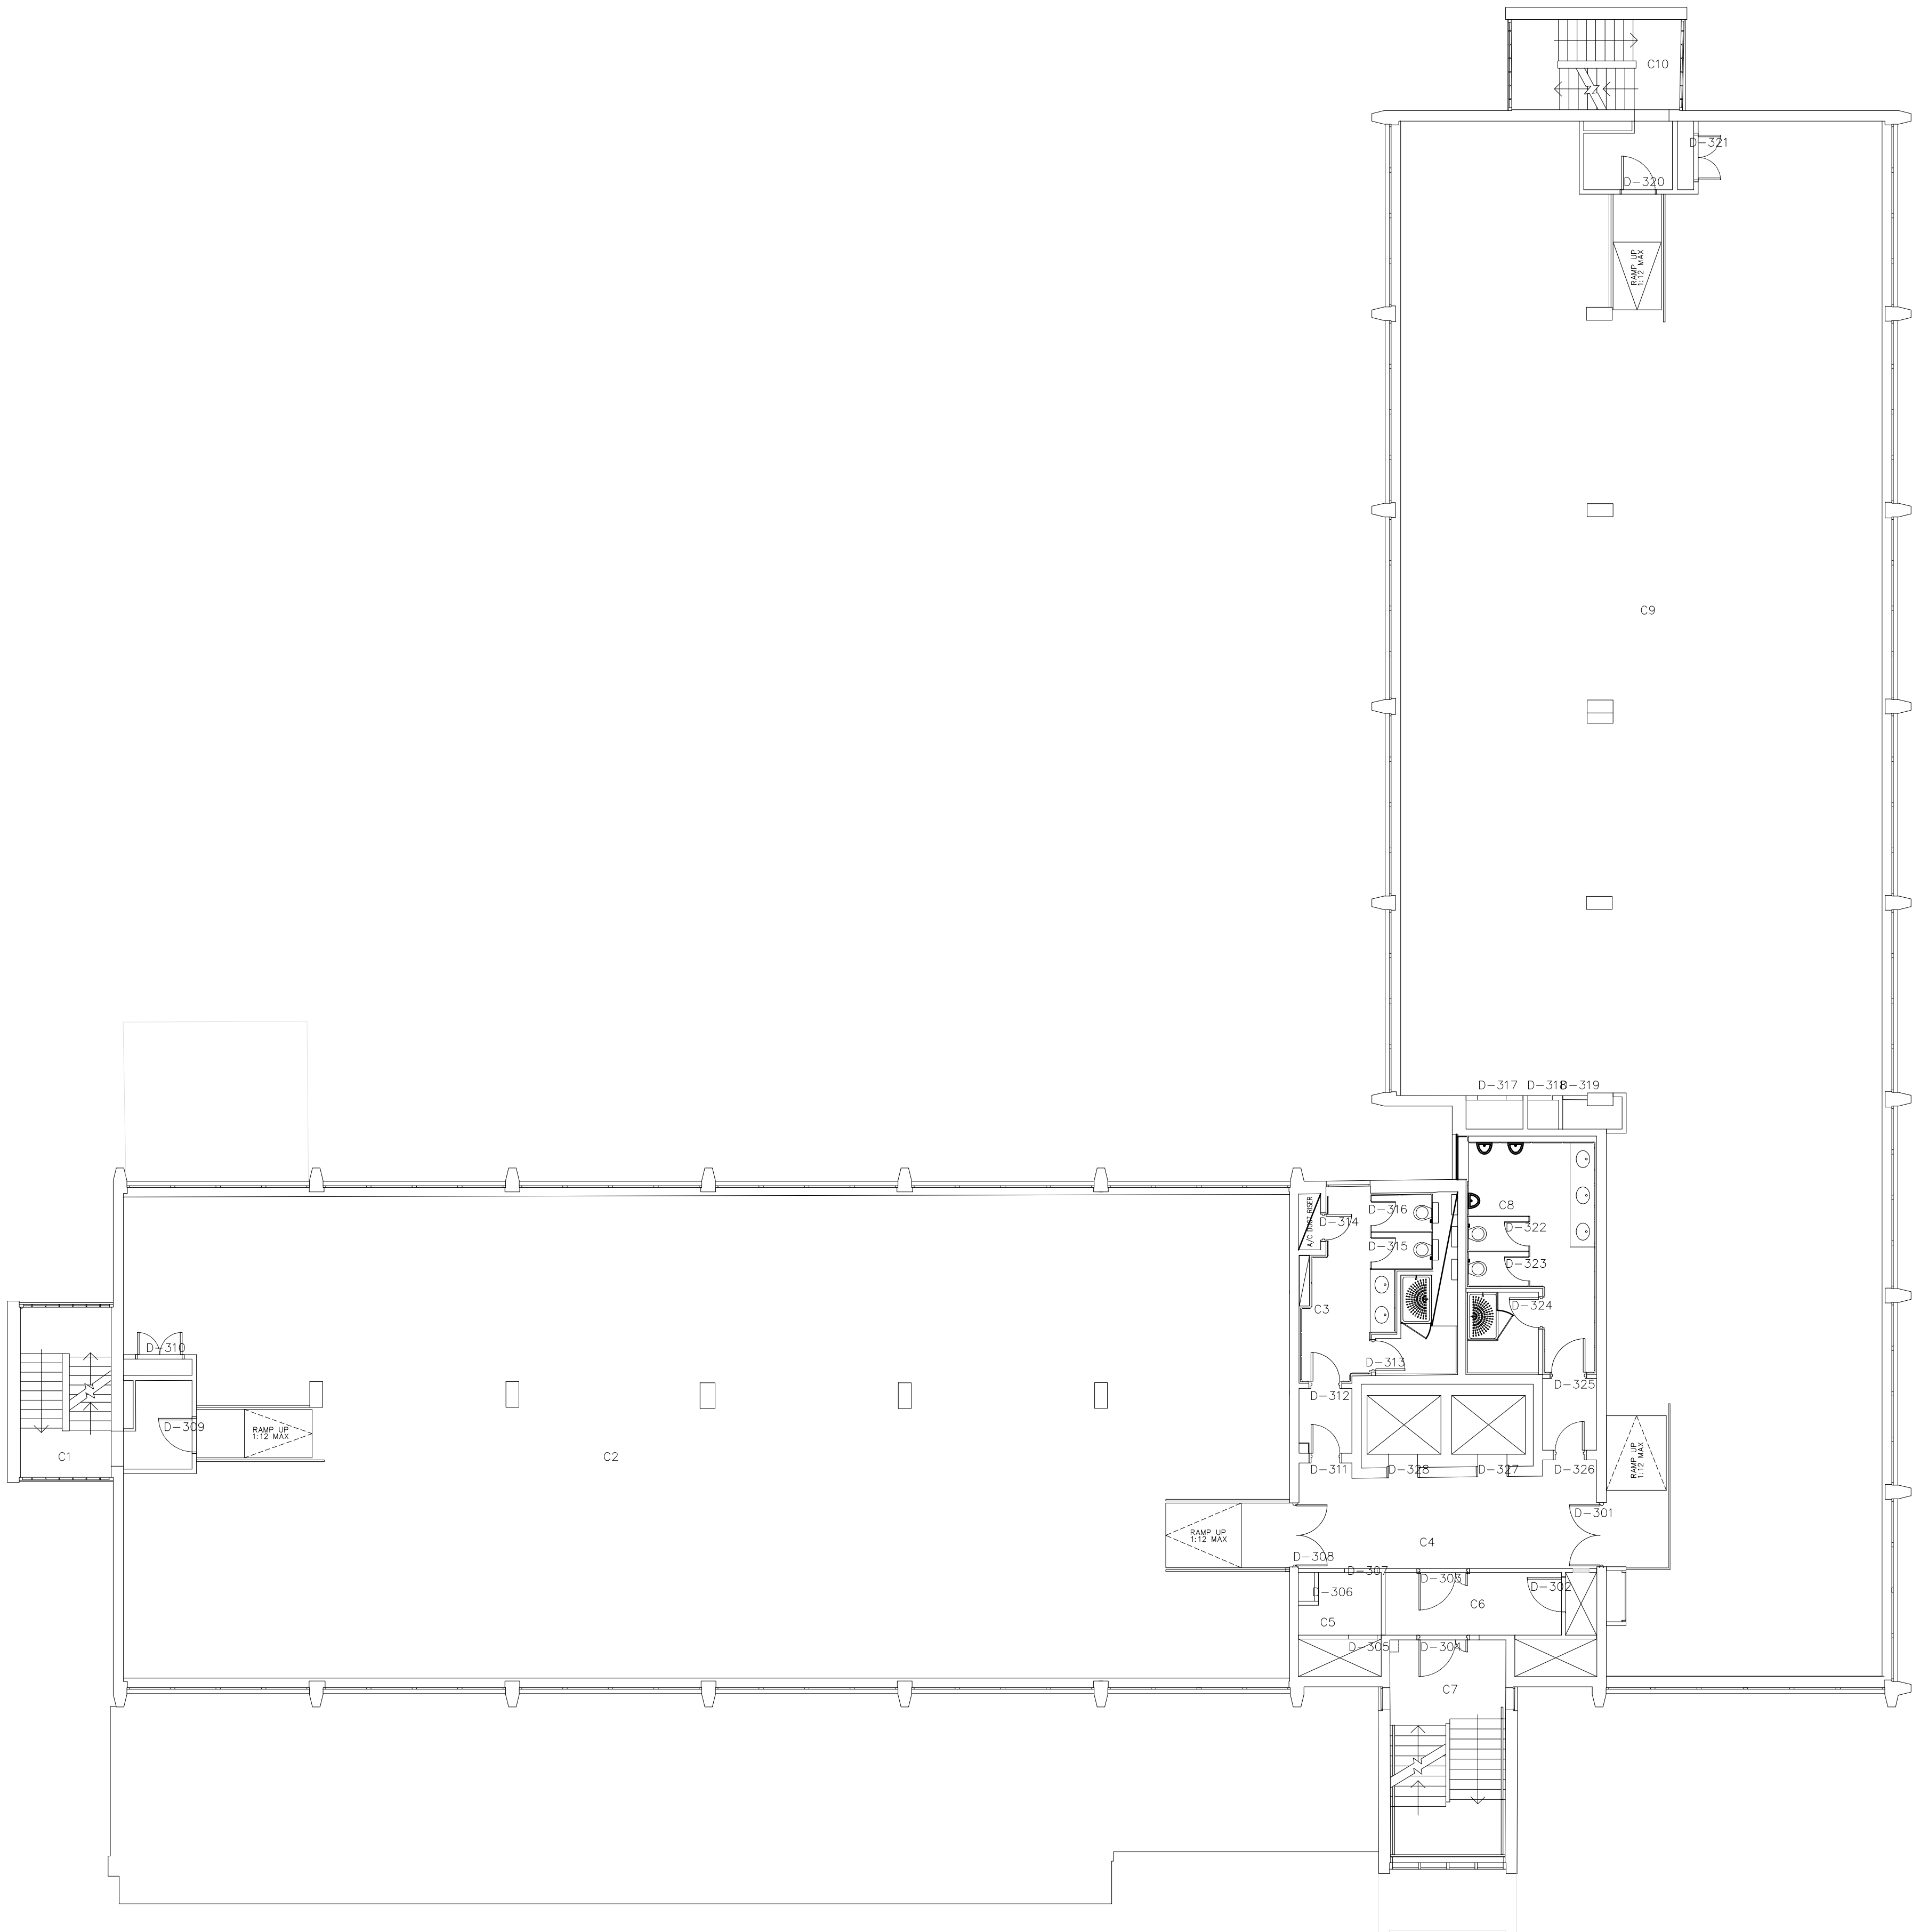

Note:

- Areas are subject to full measured survey, detailed design, local authority planning consents, building control approval, detailed structural and services design.
- All areas calculated to RICS Code of Measuring Practice 6th Edition.

 

Existing Third Floor Plan
1:100


SPRATLEY & PARTNERS
7 CENTINARY BUSINESS PARK, STATION ROAD, HENLEY-ON-THAMES, OXFORDSHIRE RG9 1DS, 01491 411277
ISSUED ONLY FOR THE PURPOSE INDICATED. THIS DRAWING TO BE READ IN CONJUNCTION WITH ALL CONSULTANTS
INFORMATION. ALL DIMENSIONS TO BE CHECKED ON SITE. DO NOT SCALE. THIS DRAWING IS COPYRIGHT.

REV.	ISSUED	DESCRIPTION	DRAWN	CHECKED
A	28.10.20	Updated Sheet	HW	SS
-	-	-	-	-
-	-	-	-	-

PROJECT	DESCRIPTION	DATE	SCALE AT A1	JOB NO
HPH3 Hyde Park Hayes	Third Floor	Oct '20	1:100	16.629
11 Millington Road	Existing Plan			
Hayes UB3 4AZ				
CLIENT		STATUS		DRAWING NO
-		CONCEPT		GA.1303


DRAWN	CHECKED	REV
HW	SS	A

S
& P

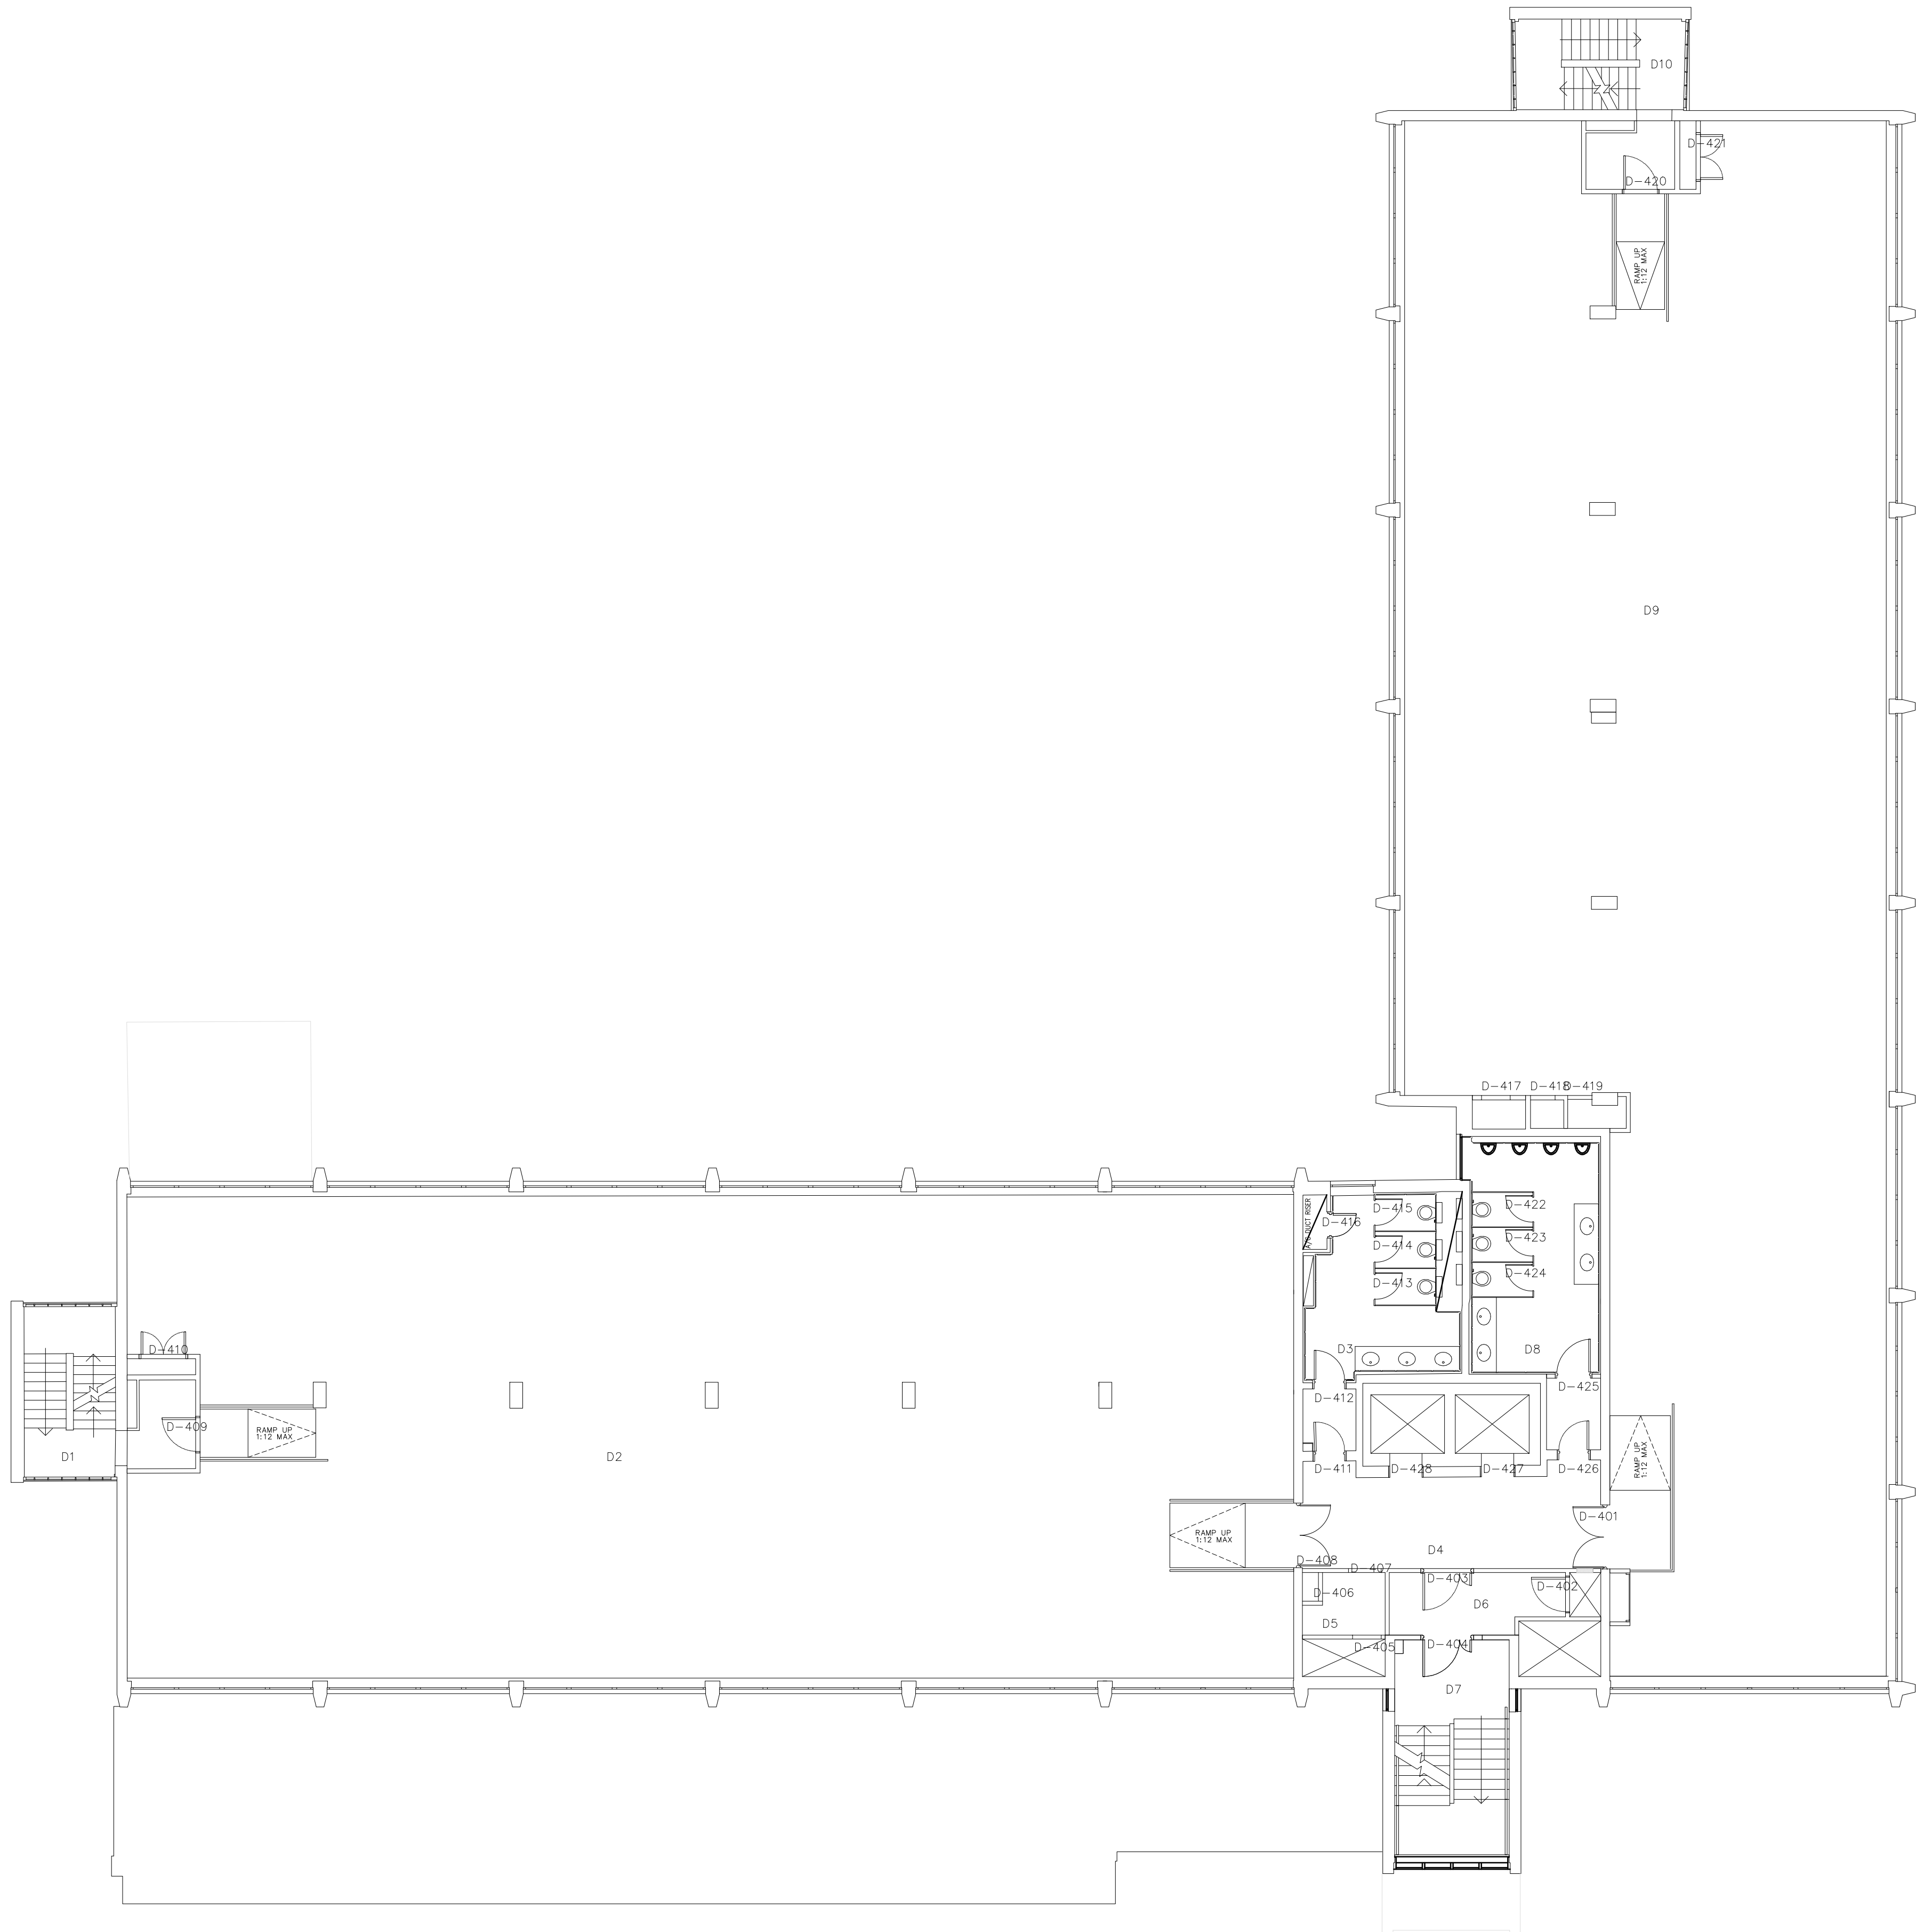

Note:

- Areas are subject to full measured survey, detailed design, local authority planning consents, building control approval, detailed structural and services design.
- All areas calculated to RICS Code of Measuring Practice 8th Edition.

 

Existing Fourth Floor Plan
1:100


SPRATLEY & PARTNERS
7 CENTINARY BUSINESS PARK, STATION ROAD, HENLEY-ON-THAMES, OXFORDSHIRE RG9 1DS, 01491 411277
ISSUED ONLY FOR THE PURPOSE INDICATED. THIS DRAWING TO BE READ IN CONJUNCTION WITH ALL CONSULTANTS INFORMATION. ALL DIMENSIONS TO BE CHECKED ON SITE. DO NOT SCALE. THIS DRAWING IS COPYRIGHT.

REV.	ISSUED	DESCRIPTION	DRAWN	CHECKED
A	28.10.20	Updated Sheet	HW	SS
-	-	-	-	-
-	-	-	-	-

PROJECT	HPH3 Hyde Park Hayes 11 Millington Road Hayes UB3 4AZ
DESCRIPTION	Fourth Floor Existing Plan
DATE	Oct '20
SCALE AT A1	1:100
STATUS	CONCEPT
DRAWN	HW
CHECKED	SS


JOB NO	16.629
DRAWING NO	GA.1304
REV	A

S
& P

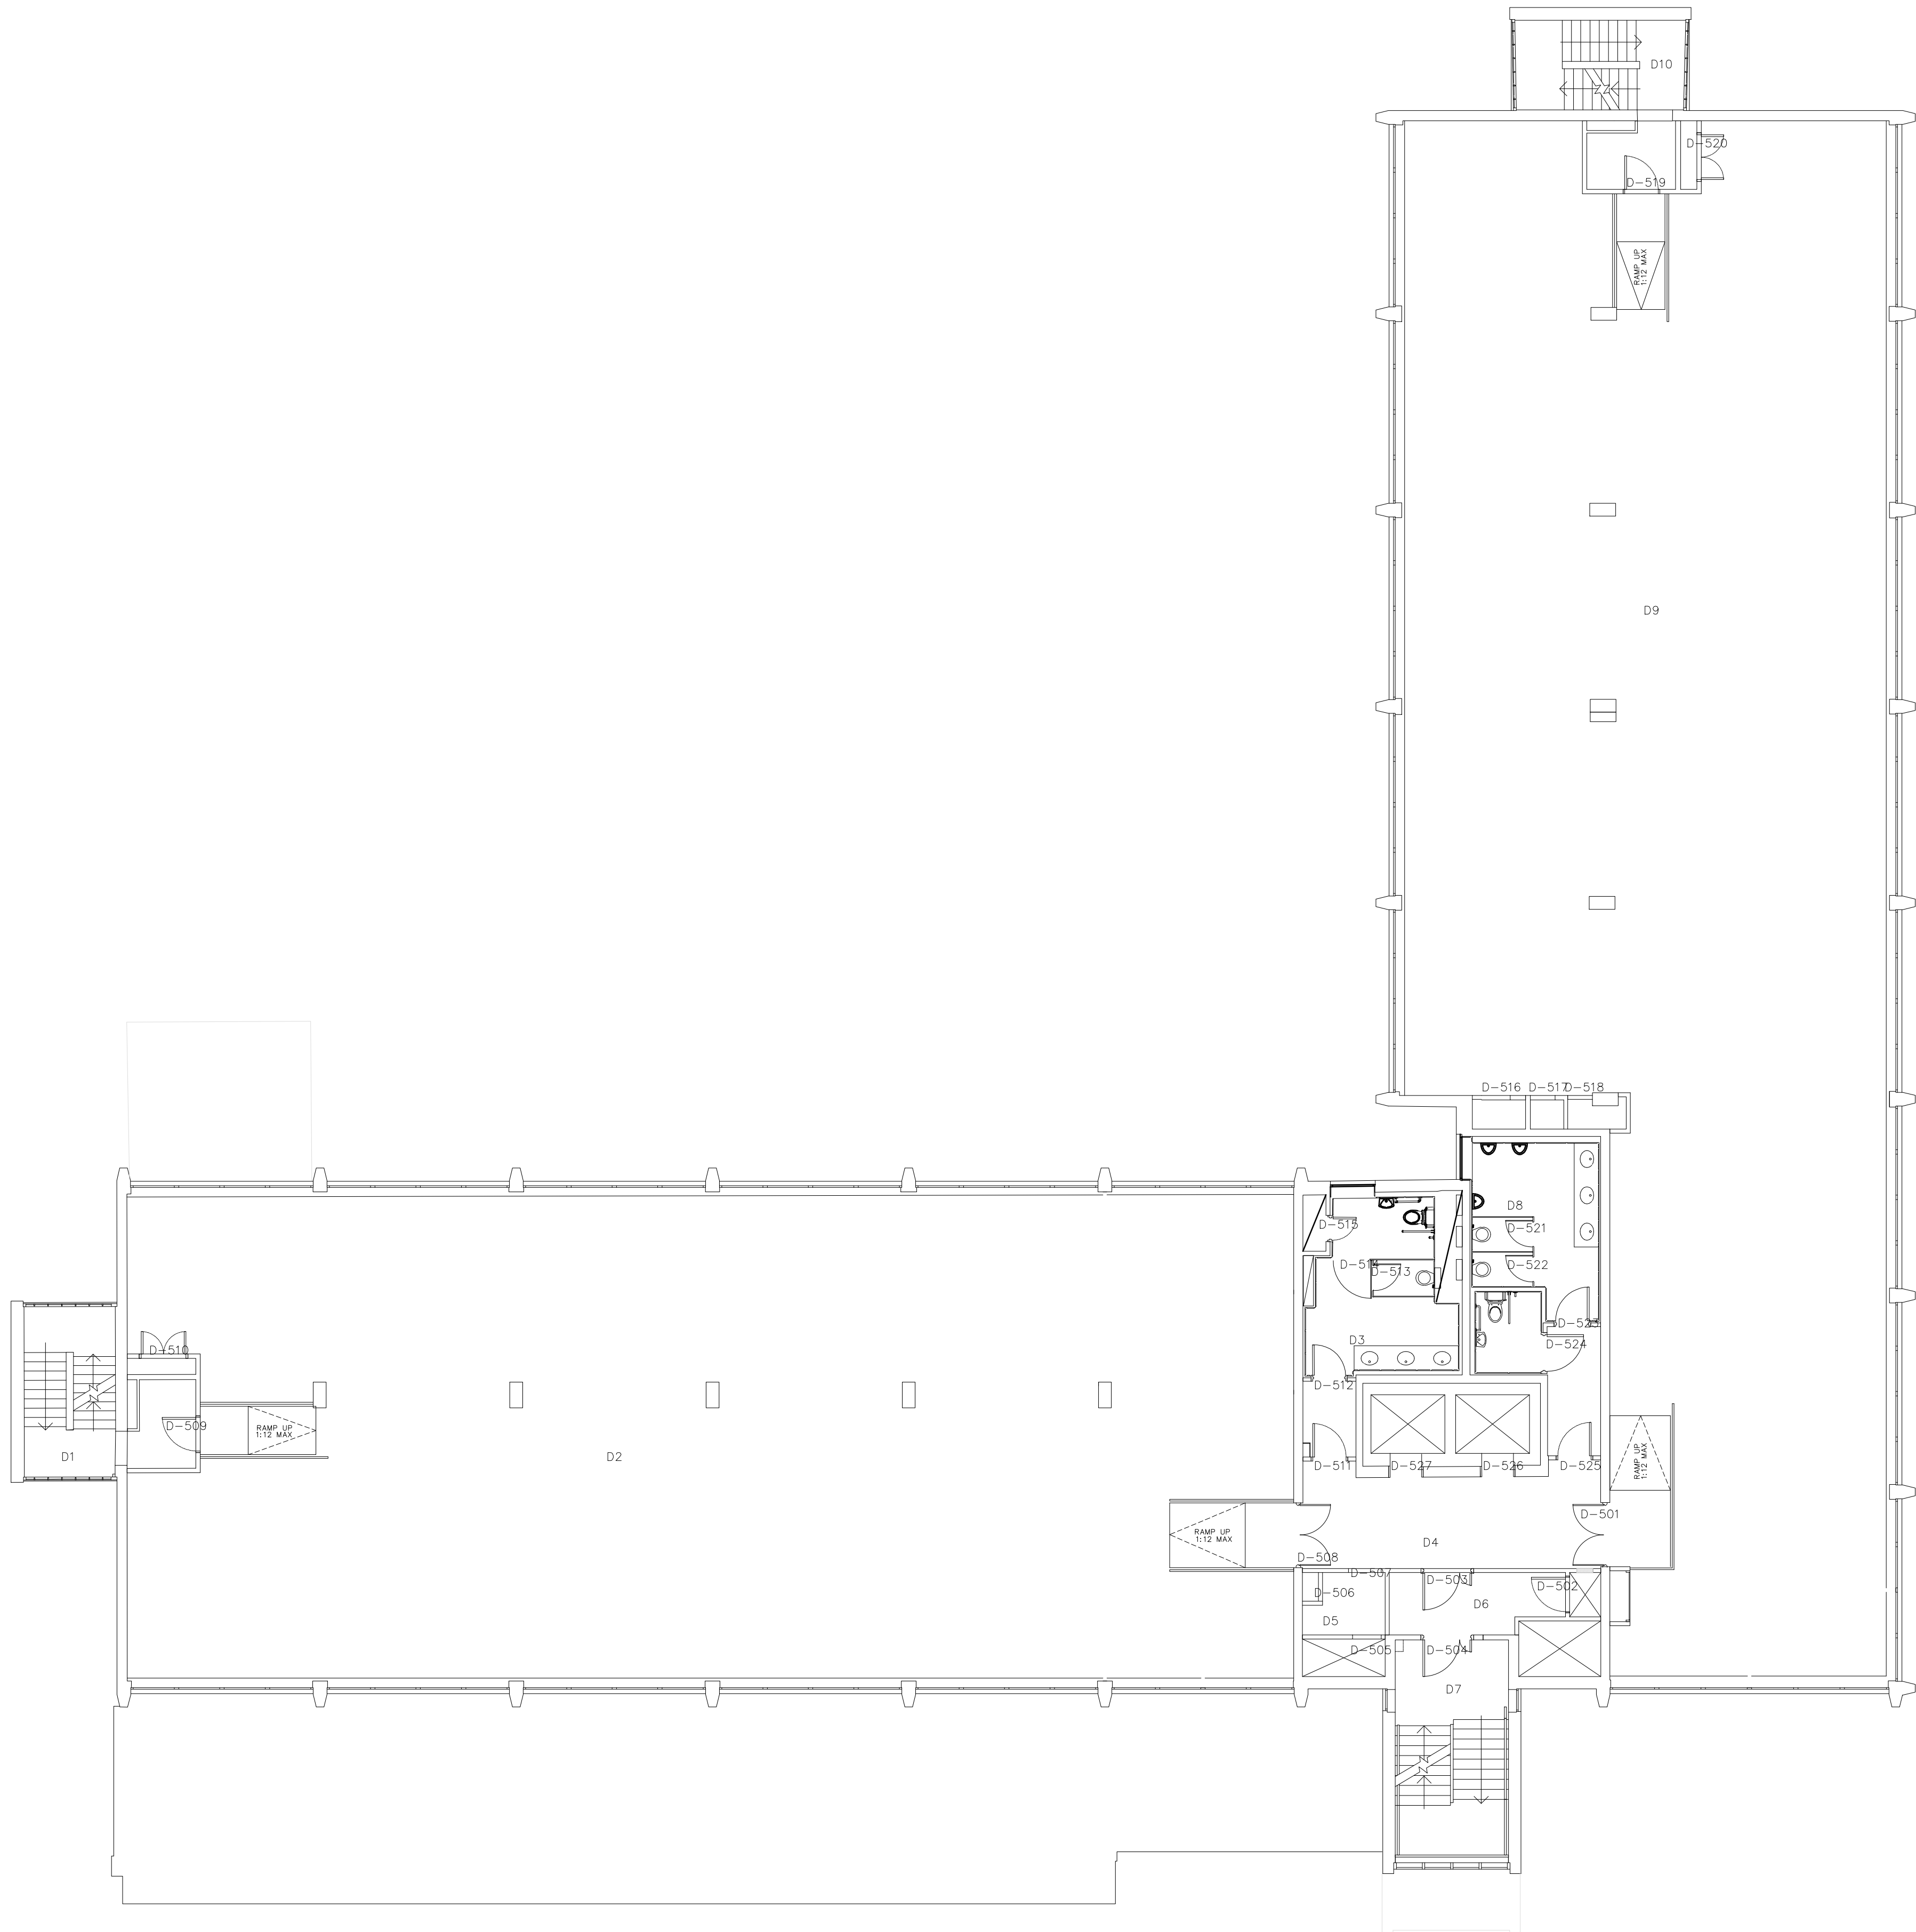

Note:

- Areas are subject to full measured survey, detailed design, local authority planning consents, building control approval, detailed structural and services design.
- All areas calculated to RICS Code of Measuring Practice 8th Edition.

 


SPRATLEY & PARTNERS
7 CENTINARY BUSINESS PARK, STATION ROAD, HENLEY-ON-THAMES, OXFORDSHIRE RG9 1DS, 01491 411277
ISSUED ONLY FOR THE PURPOSE INDICATED. THIS DRAWING TO BE READ IN CONJUNCTION WITH ALL CONSULTANTS INFORMATION. ALL DIMENSIONS TO BE CHECKED ON SITE. DO NOT SCALE. THIS DRAWING IS COPYRIGHT.

Existing Fifth Floor Plan
1:100

REV.	ISSUED	DESCRIPTION	DRAWN	CHECKED
A	28.10.20	Updated Sheet	HW	SS
-	-	-	-	-
-	-	-	-	-

PROJECT	DESCRIPTION	DATE	SCALE AT A1	JOB NO.
HPH3 Hyde Park Hayes	Fifth Floor	Oct '20	1:100	16.629
11 Millington Road	Existing Plan			
Hayes UB3 4AZ				
CLIENT	DRAWN	CHECKED	REV	
-	HW	SS	A	

S
& P

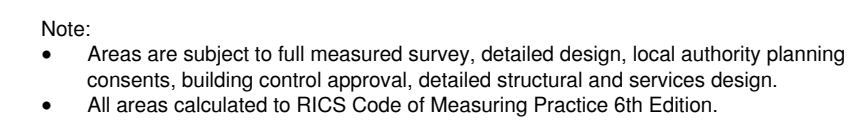

SPRATLEY & PARTNERS
7 CENTENARY BUSINESS PARK, STATION ROAD, HENLEY-ON-THAMES, OXFORDSHIRE RG9 1DS .01491 411277

ISSUED ONLY FOR THE PURPOSE INDICATED. THIS DRAWING TO BE READ IN CONJUNCTION WITH ALL CONSULTANTS INFORMATION. ALL DIMENSIONS TO BE CHECKED ON SITE. DO NOT SCALE. THIS DRAWING IS COPYRIGHT.

REV.	ISSUED	DESCRIPTION	DRAWN	CHECKED
A	28.10.20	Updated Sheet	HW	SS
-	-	-	-	-
-	-	-	-	-


JOB NO
16.629

DRAWING NO
GA.1306

DRAWN	CHECKED
-------	---------


REV

S
& P

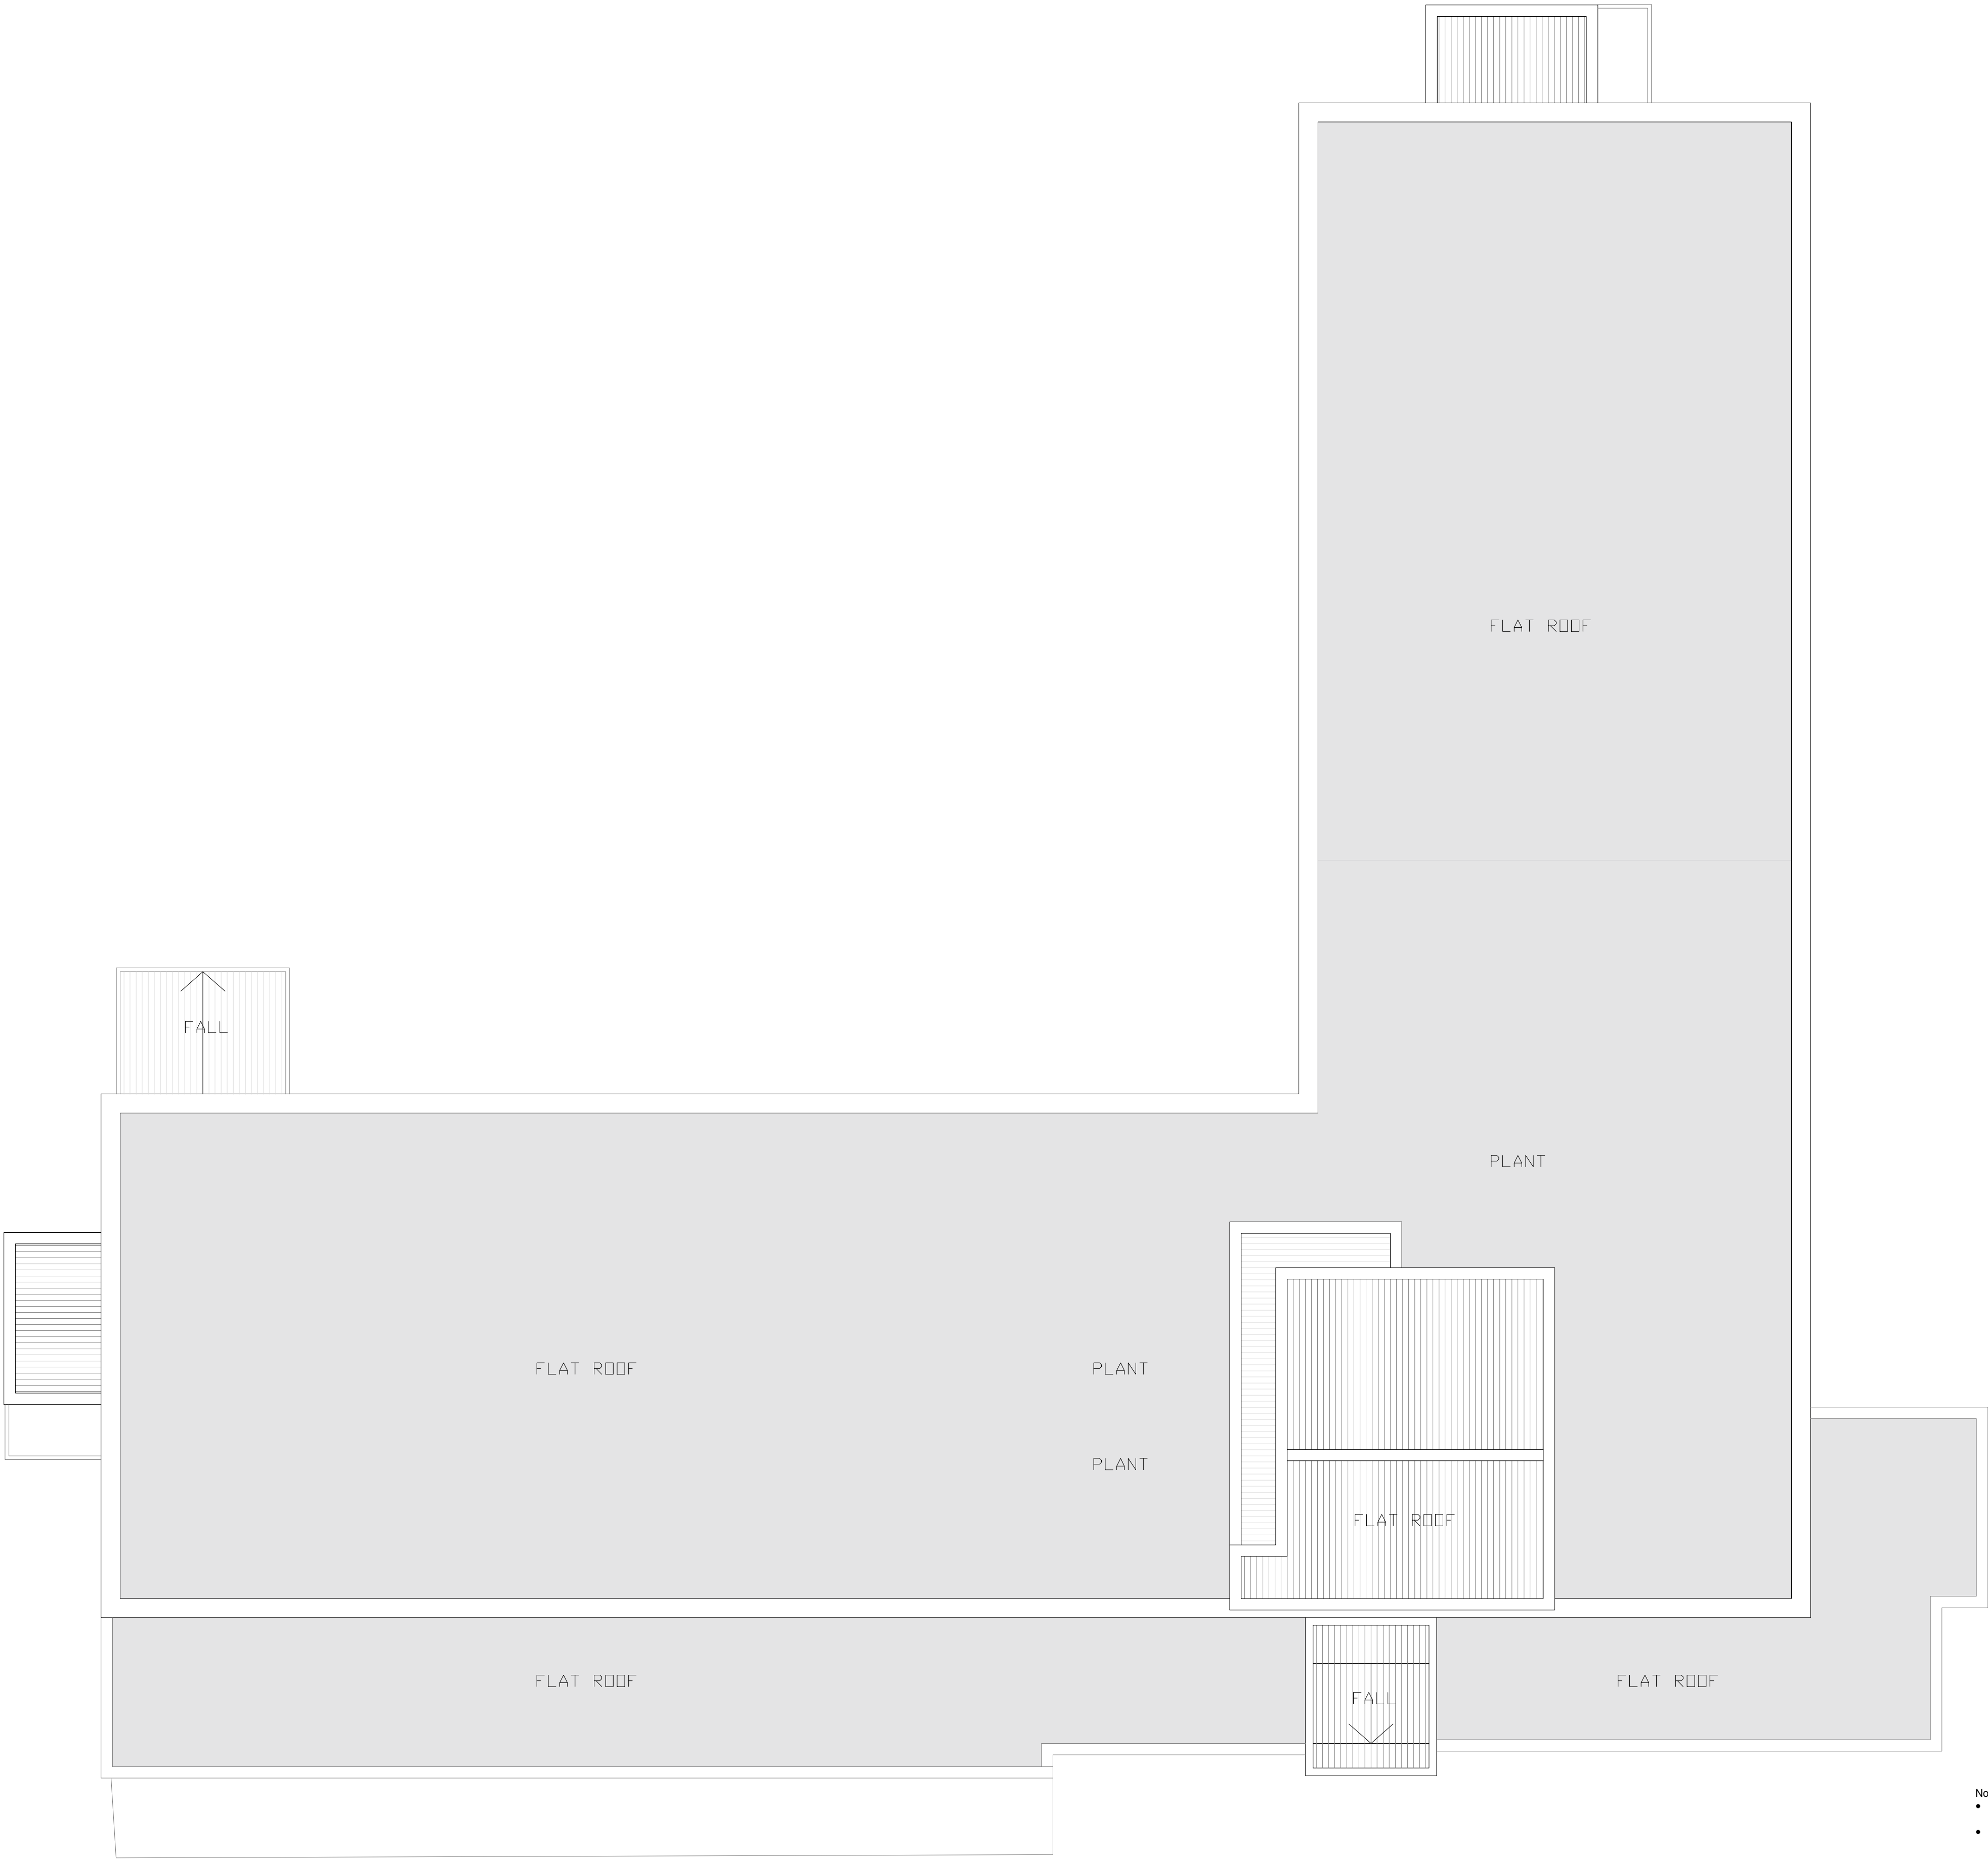

Note:

- Areas are subject to full measured survey, detailed design, local authority planning consents, building control approval, detailed structural and services design.
- All areas calculated to RICS Code of Measuring Practice 8th Edition.

 

SPRATLEY & PARTNERS
7 CENTINARY BUSINESS PARK, STATION ROAD, HENLEY-ON-THAMES, OXFORDSHIRE RG9 1DS, 01491 411277
ISSUED ONLY FOR THE PURPOSE INDICATED. THIS DRAWING TO BE READ IN CONJUNCTION WITH ALL CONSULTANTS INFORMATION. ALL DIMENSIONS TO BE CHECKED ON SITE. DO NOT SCALE. THIS DRAWING IS COPYRIGHT.

Existing Roof Plan
1:100

REV.	ISSUED	DESCRIPTION	DRAWN	CHECKED
A	28.10.20	Updated Sheet	HW	SS
-	-	-	-	-
-	-	-	-	-

PROJECT
HPH3 Hyde Park Hayes
11 Millington Road
Hayes UB3 4AZ

DESCRIPTION
Roof
Existing Plan

DATE
Oct '20
SCALE AT A1
1:100

JOB NO
16.629
DRAWING NO
GA.1307

CLIENT

DRAWN
HW
CHECKED
SS

REV
A

S
& P