


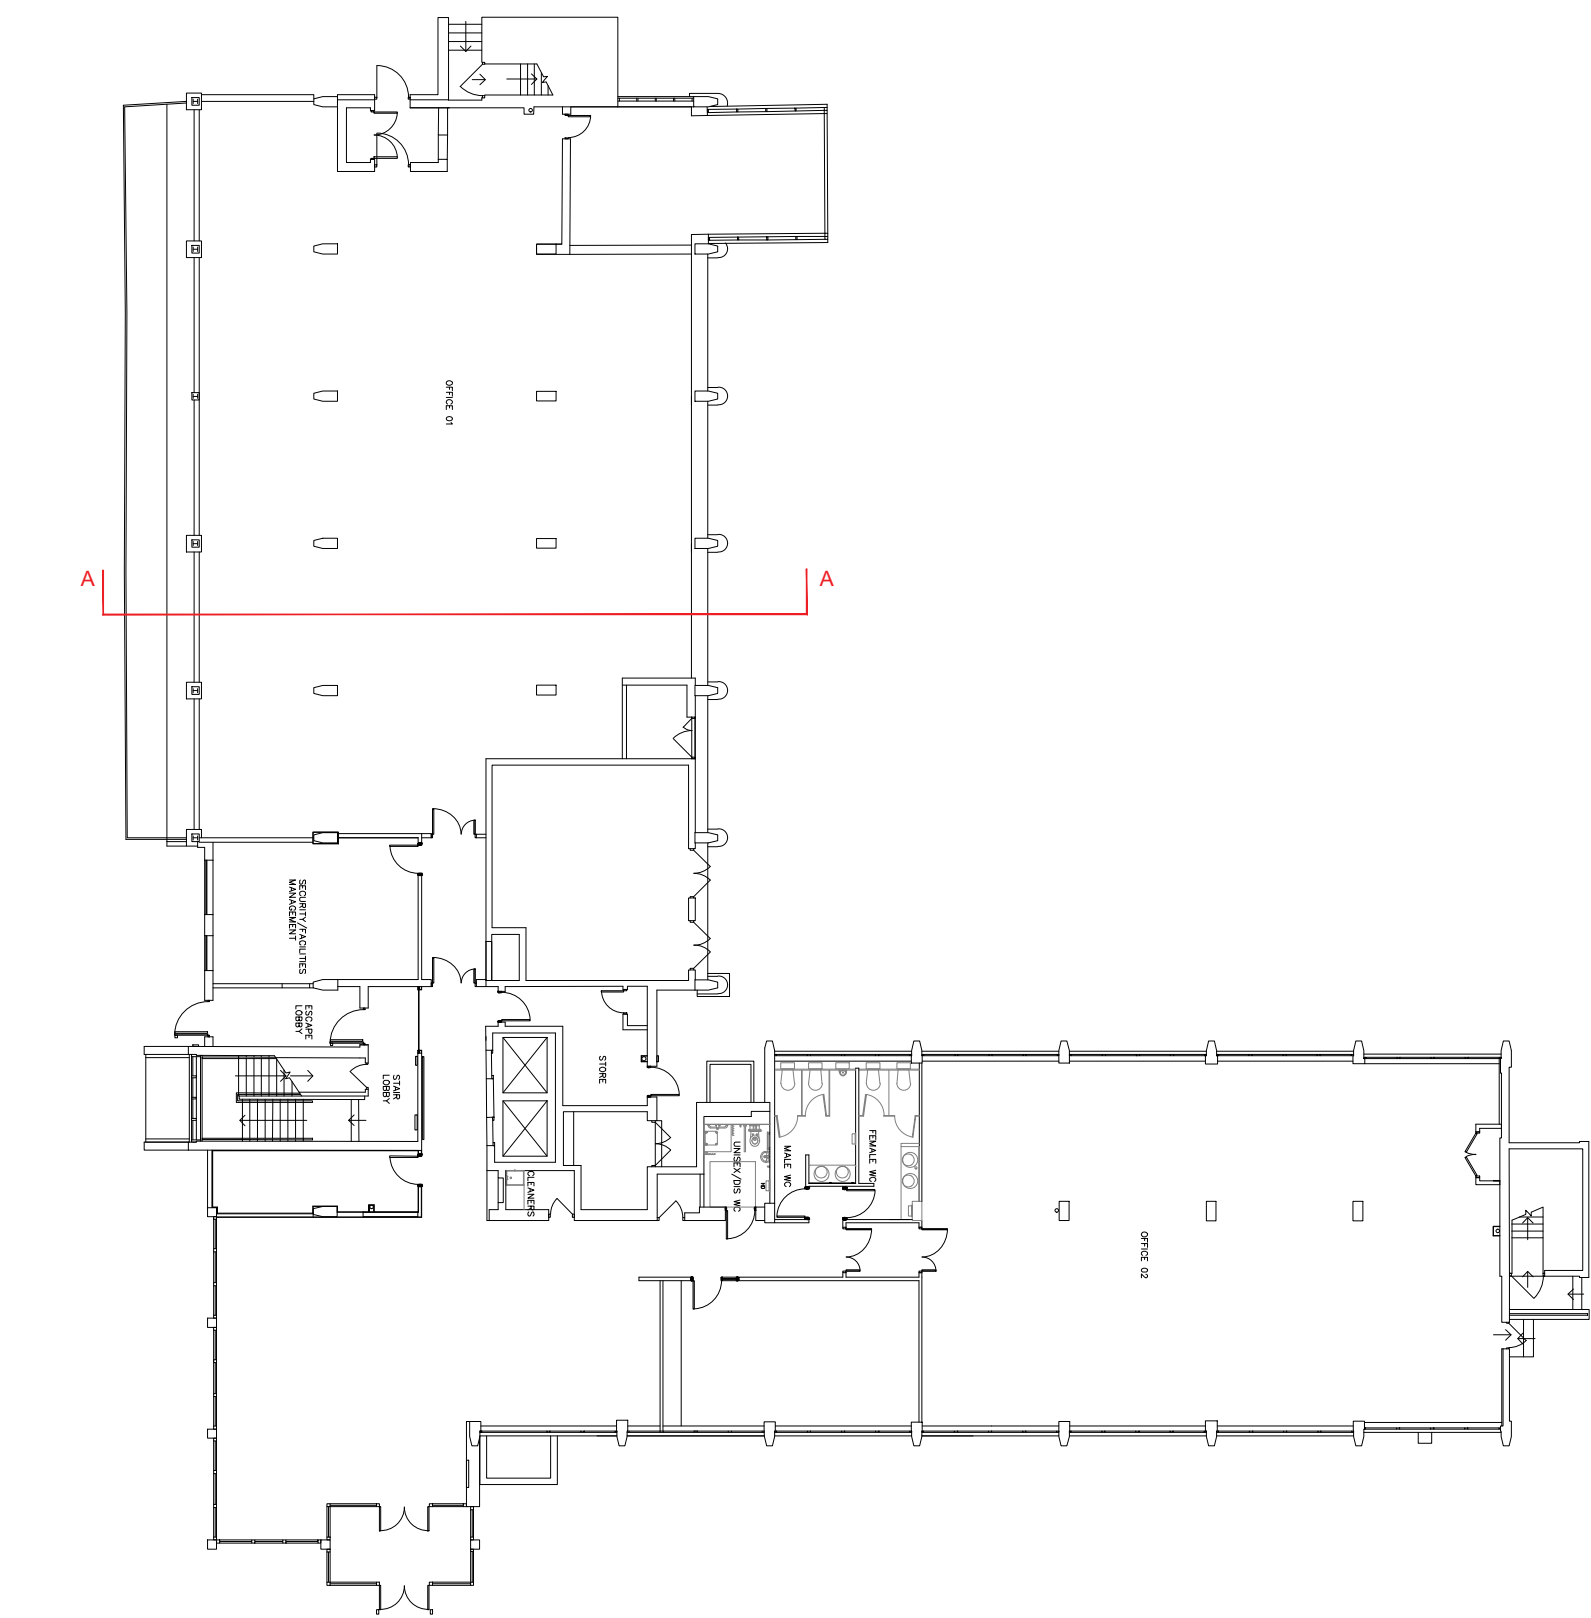

Existing Ground Floor Plan
1:250

Roof

Sixth Floor

Fifth Floor


Fourth Floor

Third Floor

Second Floor

First Floor


Ground Floor

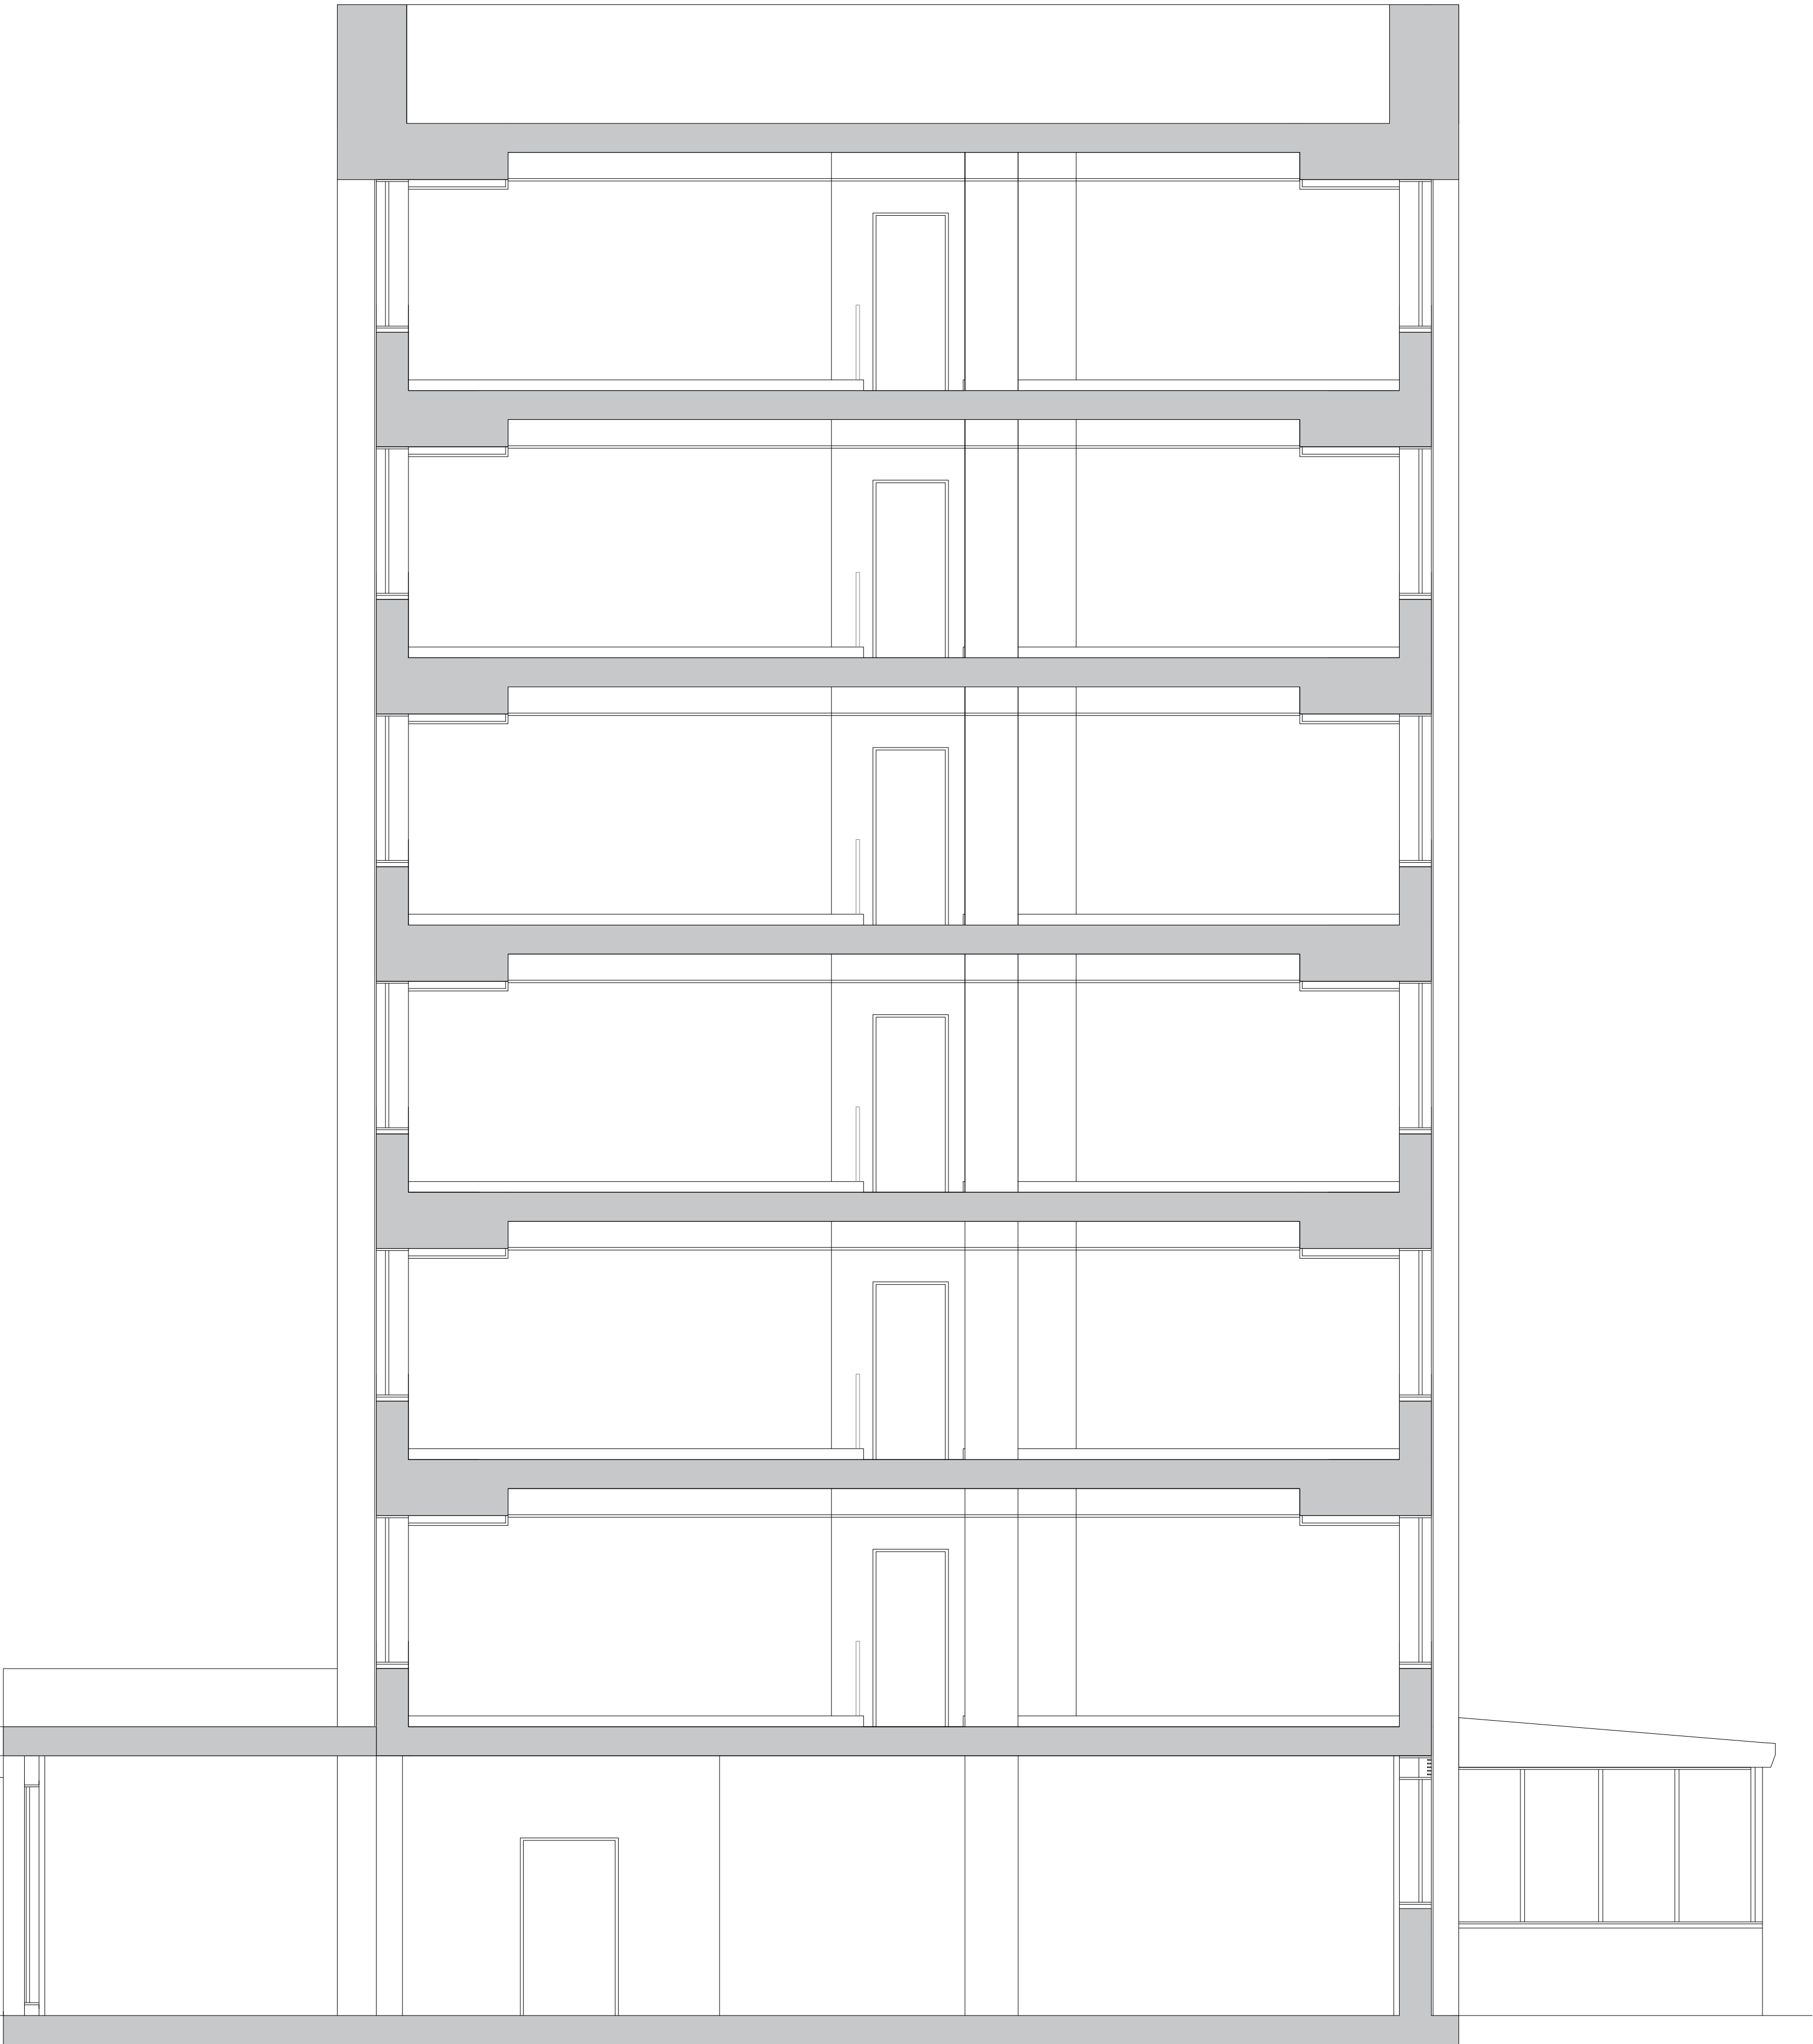

Existing Section
1:100

General Note.
These drawings and notes do not constitute a full specification. They are for general guidance only and should not be scaled.


SUBJECT TO FULL MEASURED SURVEY, DETAILED DESIGN, LOCAL AUTHORITY PLANNING CONSENTS, BUILDING CONTROL APPROVAL, DETAILED STRUCTURAL AND SERVICES DESIGN.

 

SPRATLEY & PARTNERS
7 CENTINARY BUSINESS PARK, STATION ROAD, HENLEY-ON-THAMES, OXFORDSHIRE RG9 1DS, 01491 411277
ISSUED ONLY FOR THE PURPOSE INDICATED. THIS DRAWING TO BE READ IN CONJUNCTION WITH ALL CONSULTANTS INFORMATION. ALL DIMENSIONS TO BE CHECKED ON SITE. DO NOT SCALE. THIS DRAWING IS COPYRIGHT.

REV.	ISSUED	DESCRIPTION	DRAWN	CHECKED	PROJECT	DESCRIPTION	DATE	SCALE AT A1	JOB NO
A	28.10.20	Issue for new submission	HW	SS	HPH3 Hyde Park Hayes 11 Millington Road Hayes UB3 4AZ	Section AA Existing	Oct '20	1:100	16.629
-	-	-	-	-					
-	-	-	-	-					
CLIENT	STATUS	DRAWN	CHECKED	REV					
-	CONCEPT	HW	SS	A					

S
& P

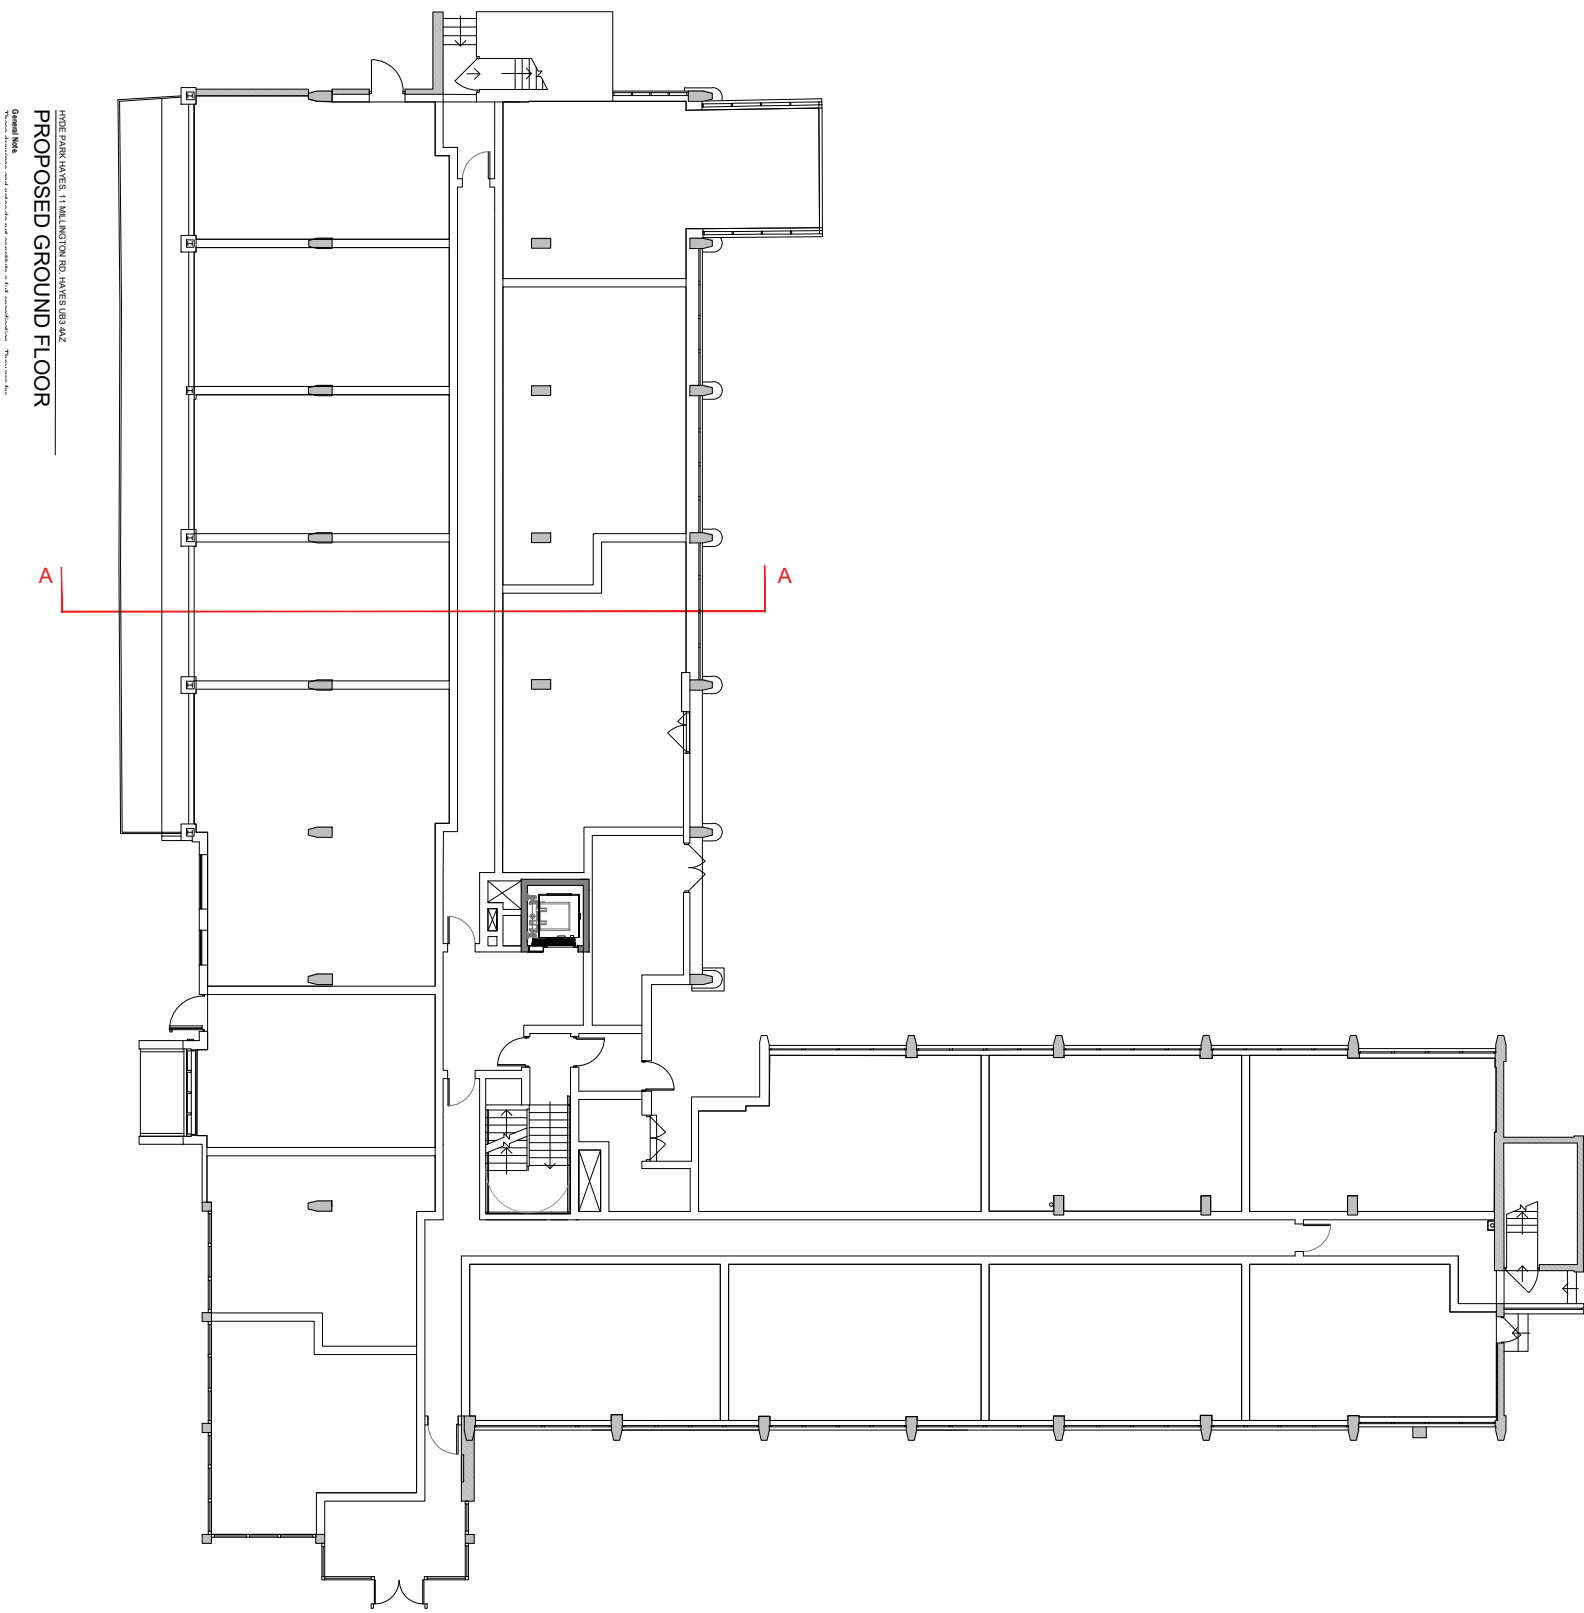

Proposed Ground Floor
1:250

Roof

Sixth Floor

Fifth Floor

Fourth Floor

Third Floor

Second Floor

First Floor

Ground Floor



Proposed Section AA
1:100

REV.	ISSUED	DESCRIPTION	DRAWN	CHECKED
A	28.10.20	Issue for new submission	HW	SS
-	-	-	-	-
-	-	-	-	-

PROJECT	DESCRIPTION
HPH3 Hyde Park Hayes 11 Millington Road Hayes UB3 4AZ	Section AA Proposed
CLIENT	
-	

DATE	SCALE AT A1	JOB NO.
Oct '20	1:100	16.629
STATUS		DRAWING NO.
CONCEPT		GA.1401
DRAWN	CHECKED	REV
HW	SS	A

S
&
P

