

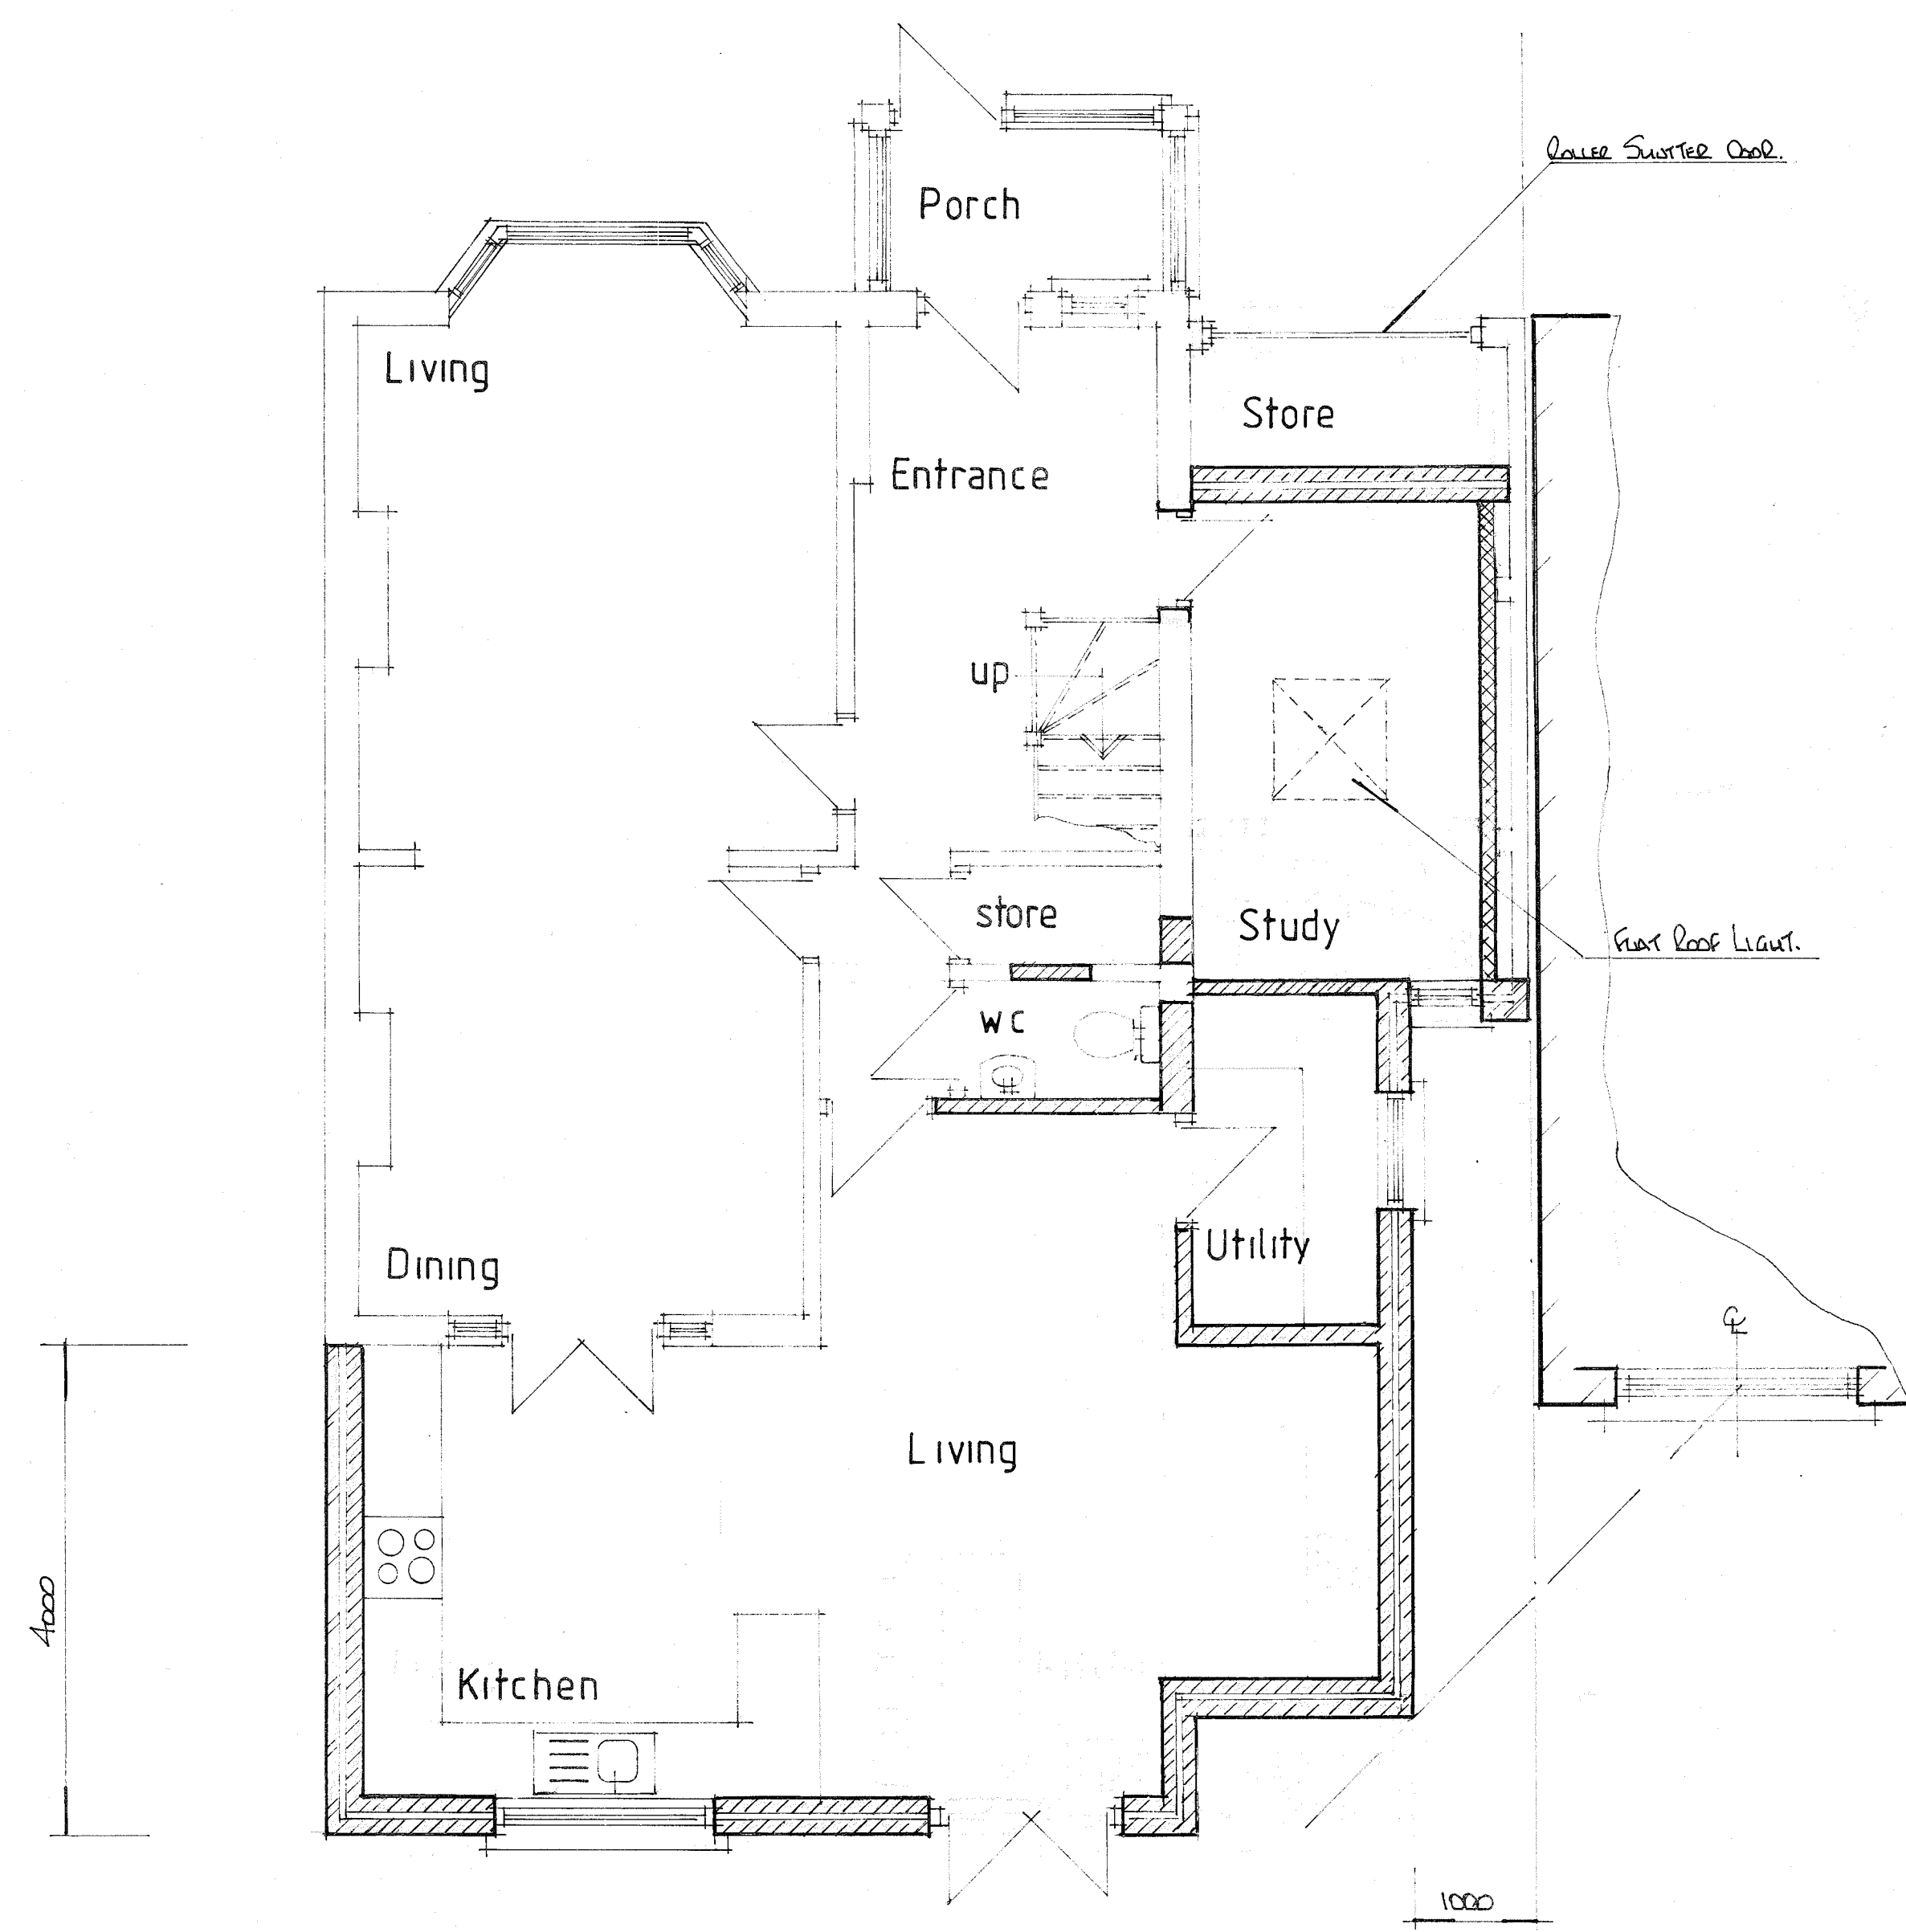
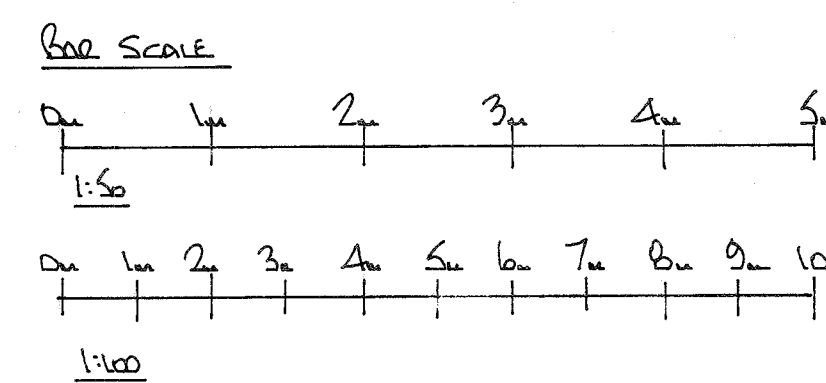


NOTES:
All dimensions must be checked on site and not scaled from this drawing.

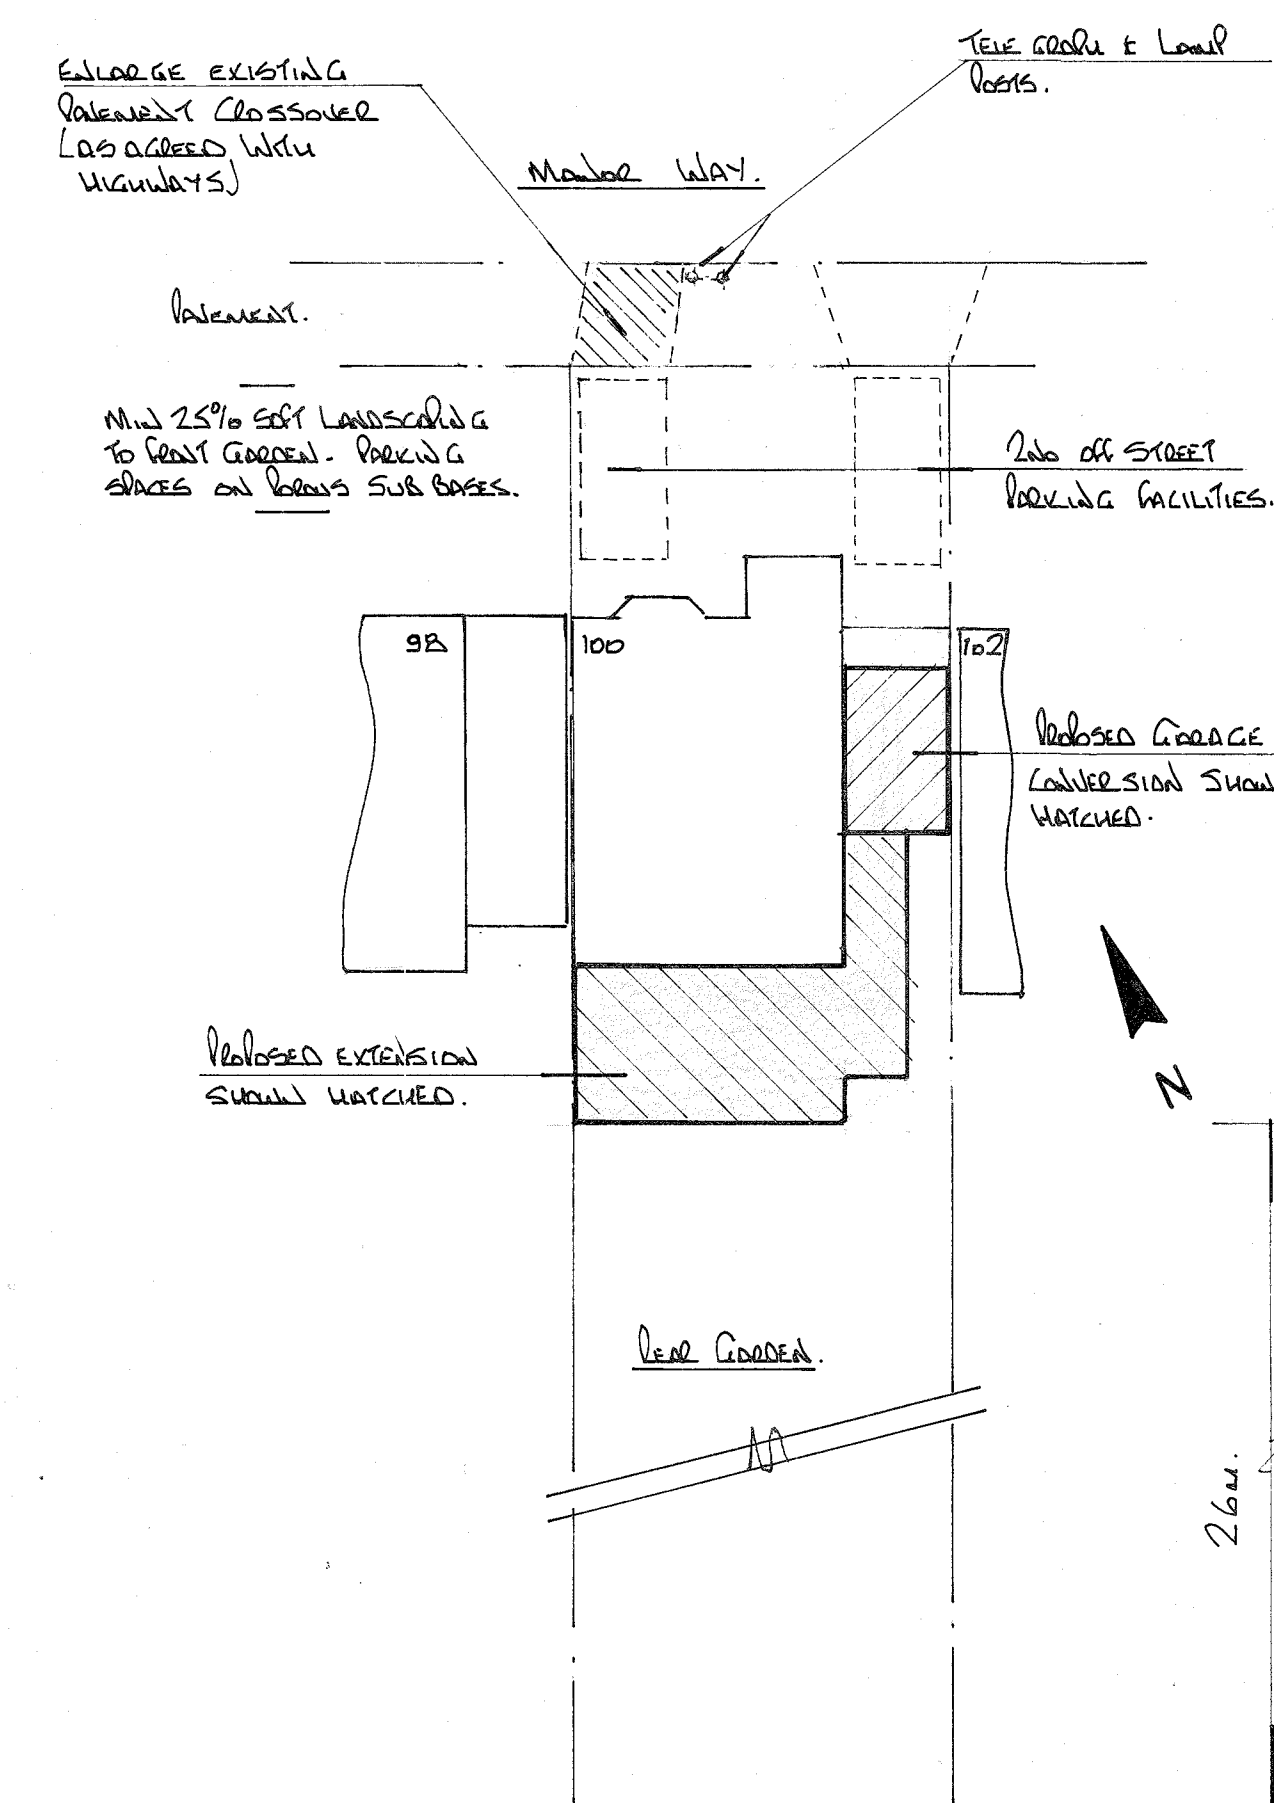

PROPOSED GROUND FLOOR PLAN

ALL MATERIALS TO MATCH EXISTING

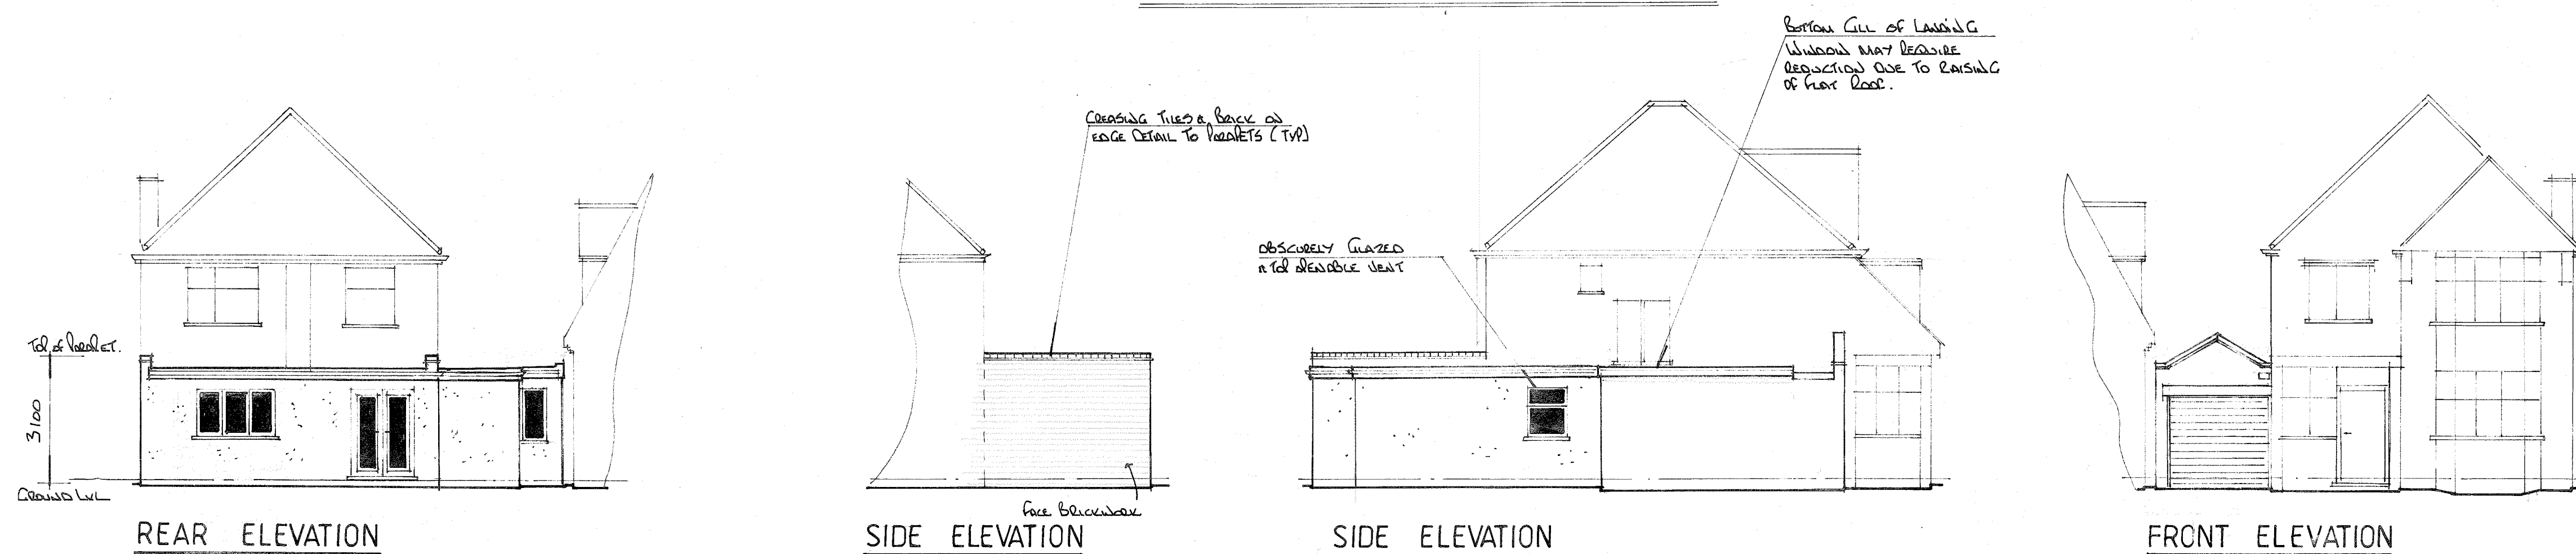

SITE PLAN scale 1:200

THIS DRAWING TO BE READ
IN CONJUNCTION WITH DRG
No 4177/01

B	APRIL 2009	REV'D TO SWF PLANNING
A	MAR 2009	REV'D TO SWF HIGHWAYS REV'D NEW
	Date	Revisions

©copyright

Pottle & Co Ltd
Planning & Building Consultants

Suite A, 128 Manor Way
Ruislip, Middlesex, HA4 8HR

Tel: 01895 622800
www.pottle.uk.com

Client	
--------	--

MR MRS BELL

Job Title	
-----------	--

100 MANOR WAY
RUISLIP
MIDDLESEX

Drawing Title

PROPOSED SINGLE
STOREY SIDE / REAR
EXTENSION AND GARAGE
CONVERSION

Scale 1:50,000,000

Date January 2019

Drawn by GEL

Drg No. 4177 / 02

Rev	A
-----	---