



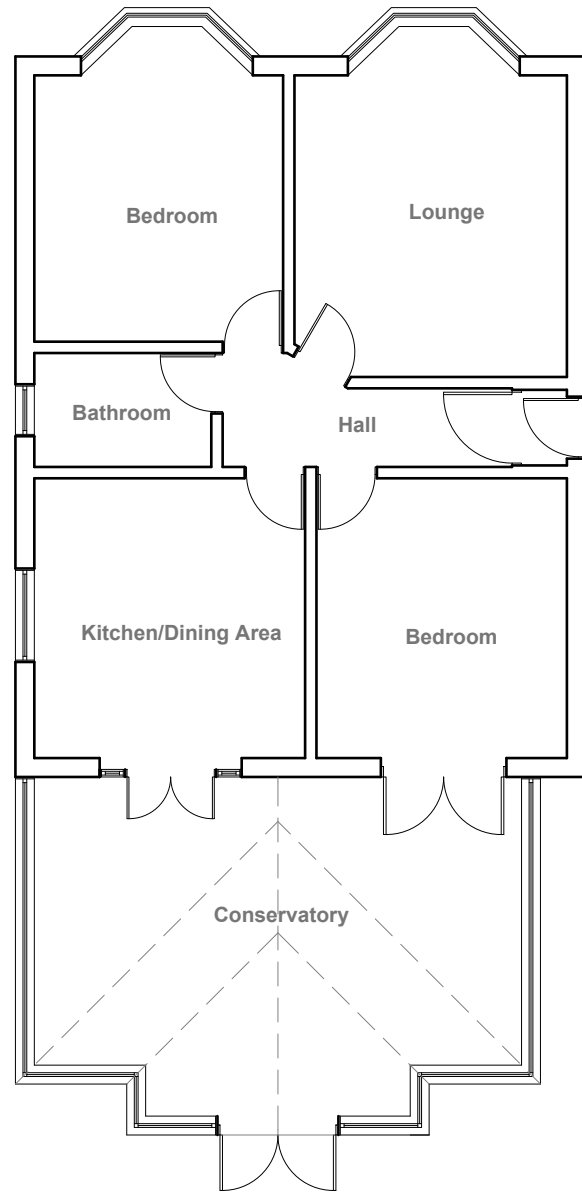

Existing Ground Floor Plan
Scale 1:100




Existing Front Elevation
Scale 1:100

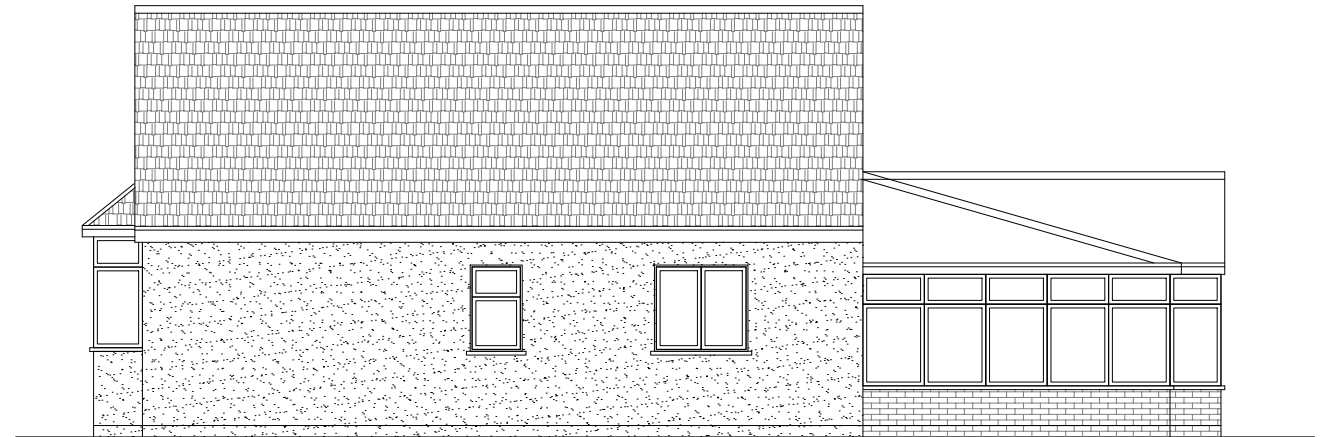

Existing Side Elevation
Scale 1:100



Existing Rear Elevation
Scale 1:100

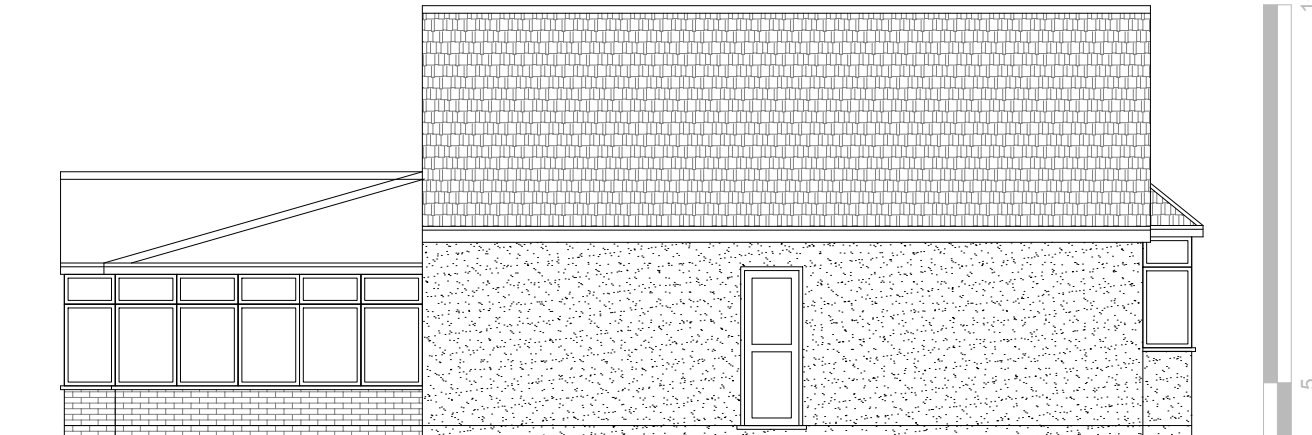

Existing Side Elevation
Scale 1:100



GENERAL NOTES:
1. ALL DIMENTIONS ARE IN MILLIMETER.
2. VERIFY ALL DIMENSIONS AND CONDITIONS BEFORE BUILDING OR STARTING CONSTRUCTION. NOTIFY THE DESIGNER IMMEDIATELY OF ANY DISCREPANCY OR VARIATION.
3. ALL WORK TO COMPLY WITH CURRENT BUILDING REGULATIONS AND CODES OF PRACTICE

Title:


Existing Ground Floor Plan & Elevations

Site Address
11 Mellow Lane West
Hillingdon
Middx
UB10 0QU


Scale: 1:100 @A3
Date: 25/07/2018
Drawing No.: 2018/69 -01
Drawn By: FP

Revision Date:
e:mail -
faluckpatel@yahoo.com
(M) +44 (0) 7871 466 254

Faluck Patel

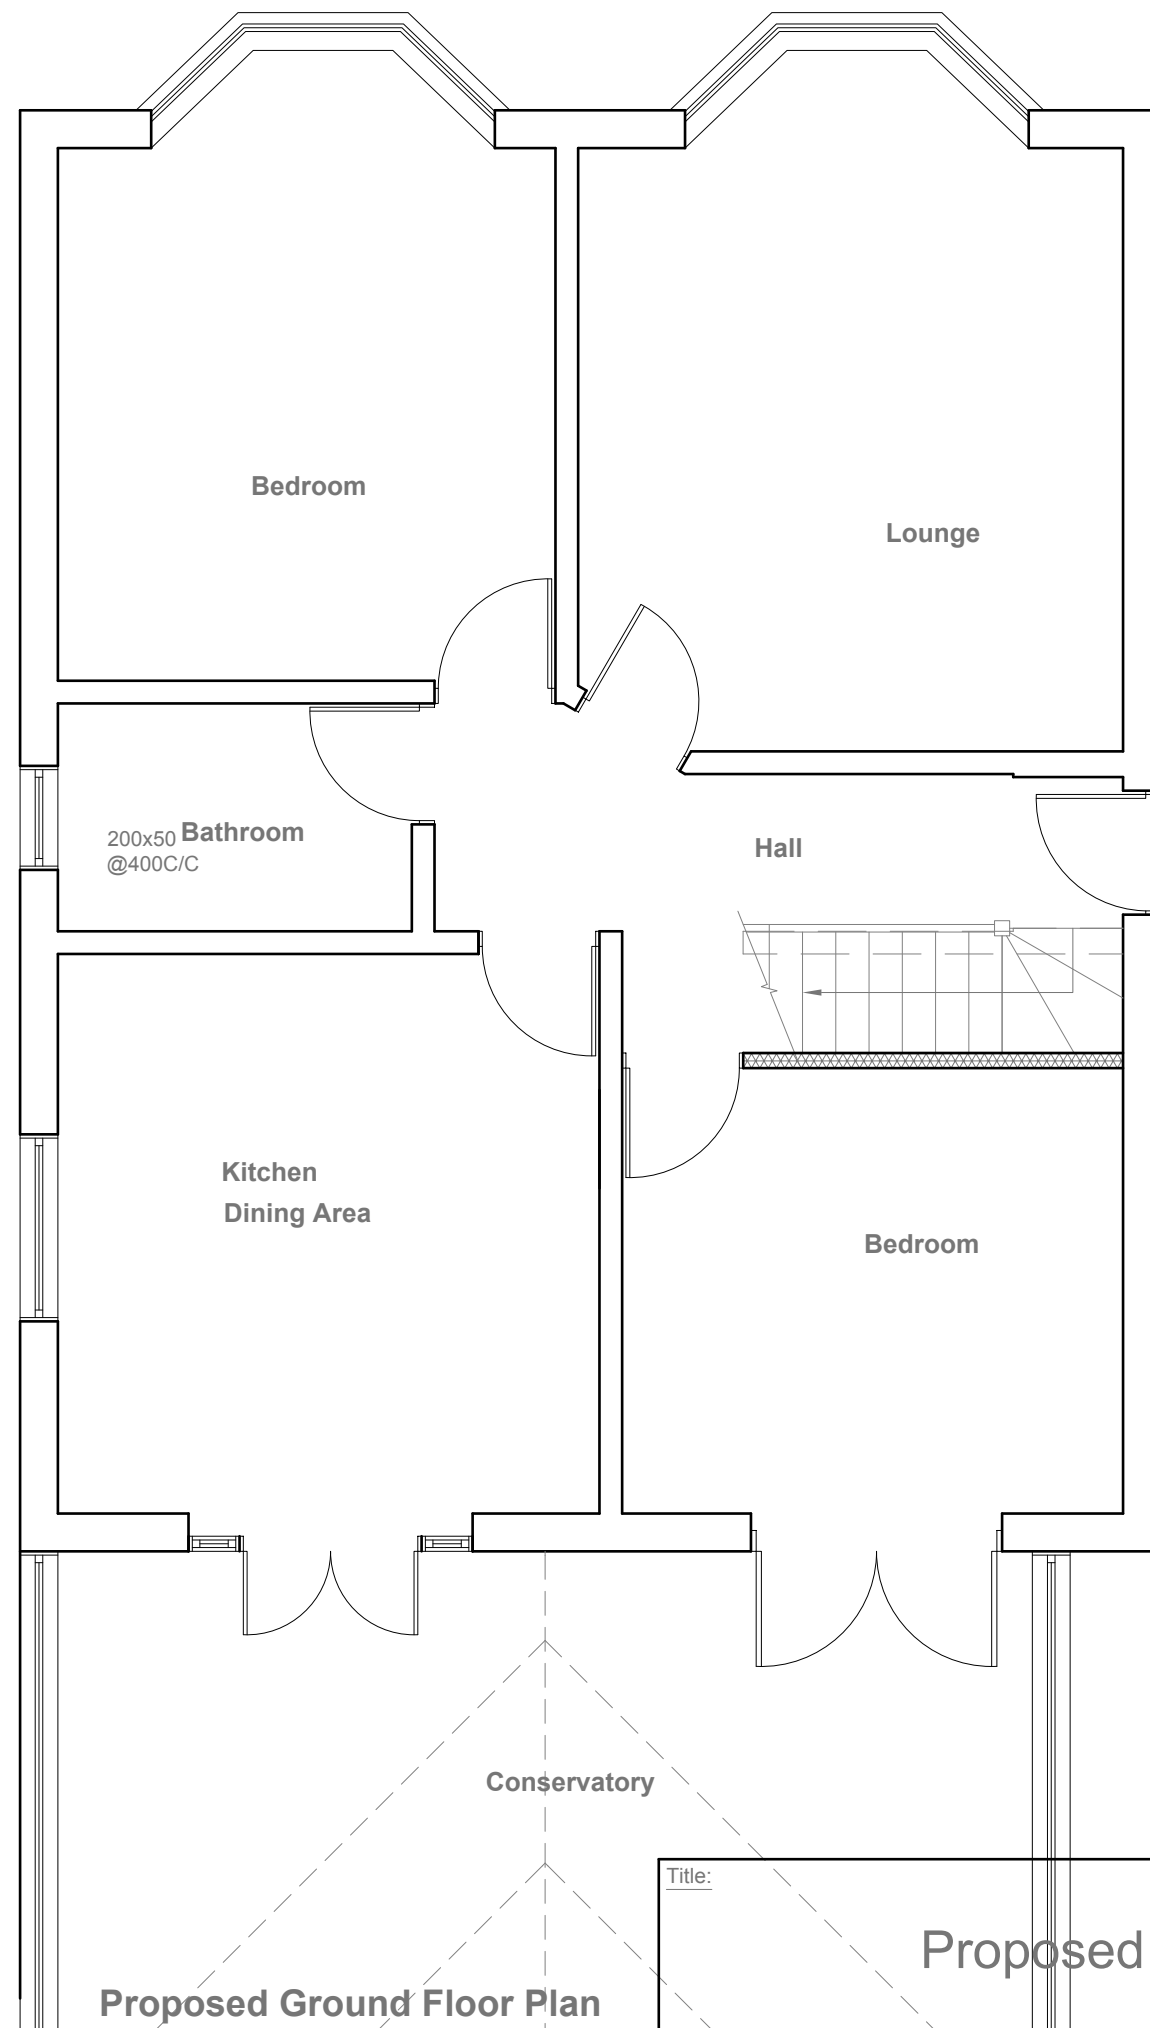

Proposed Flank Wall Window to be Obscure Glazed and Non Opening below 1.7m from FFL

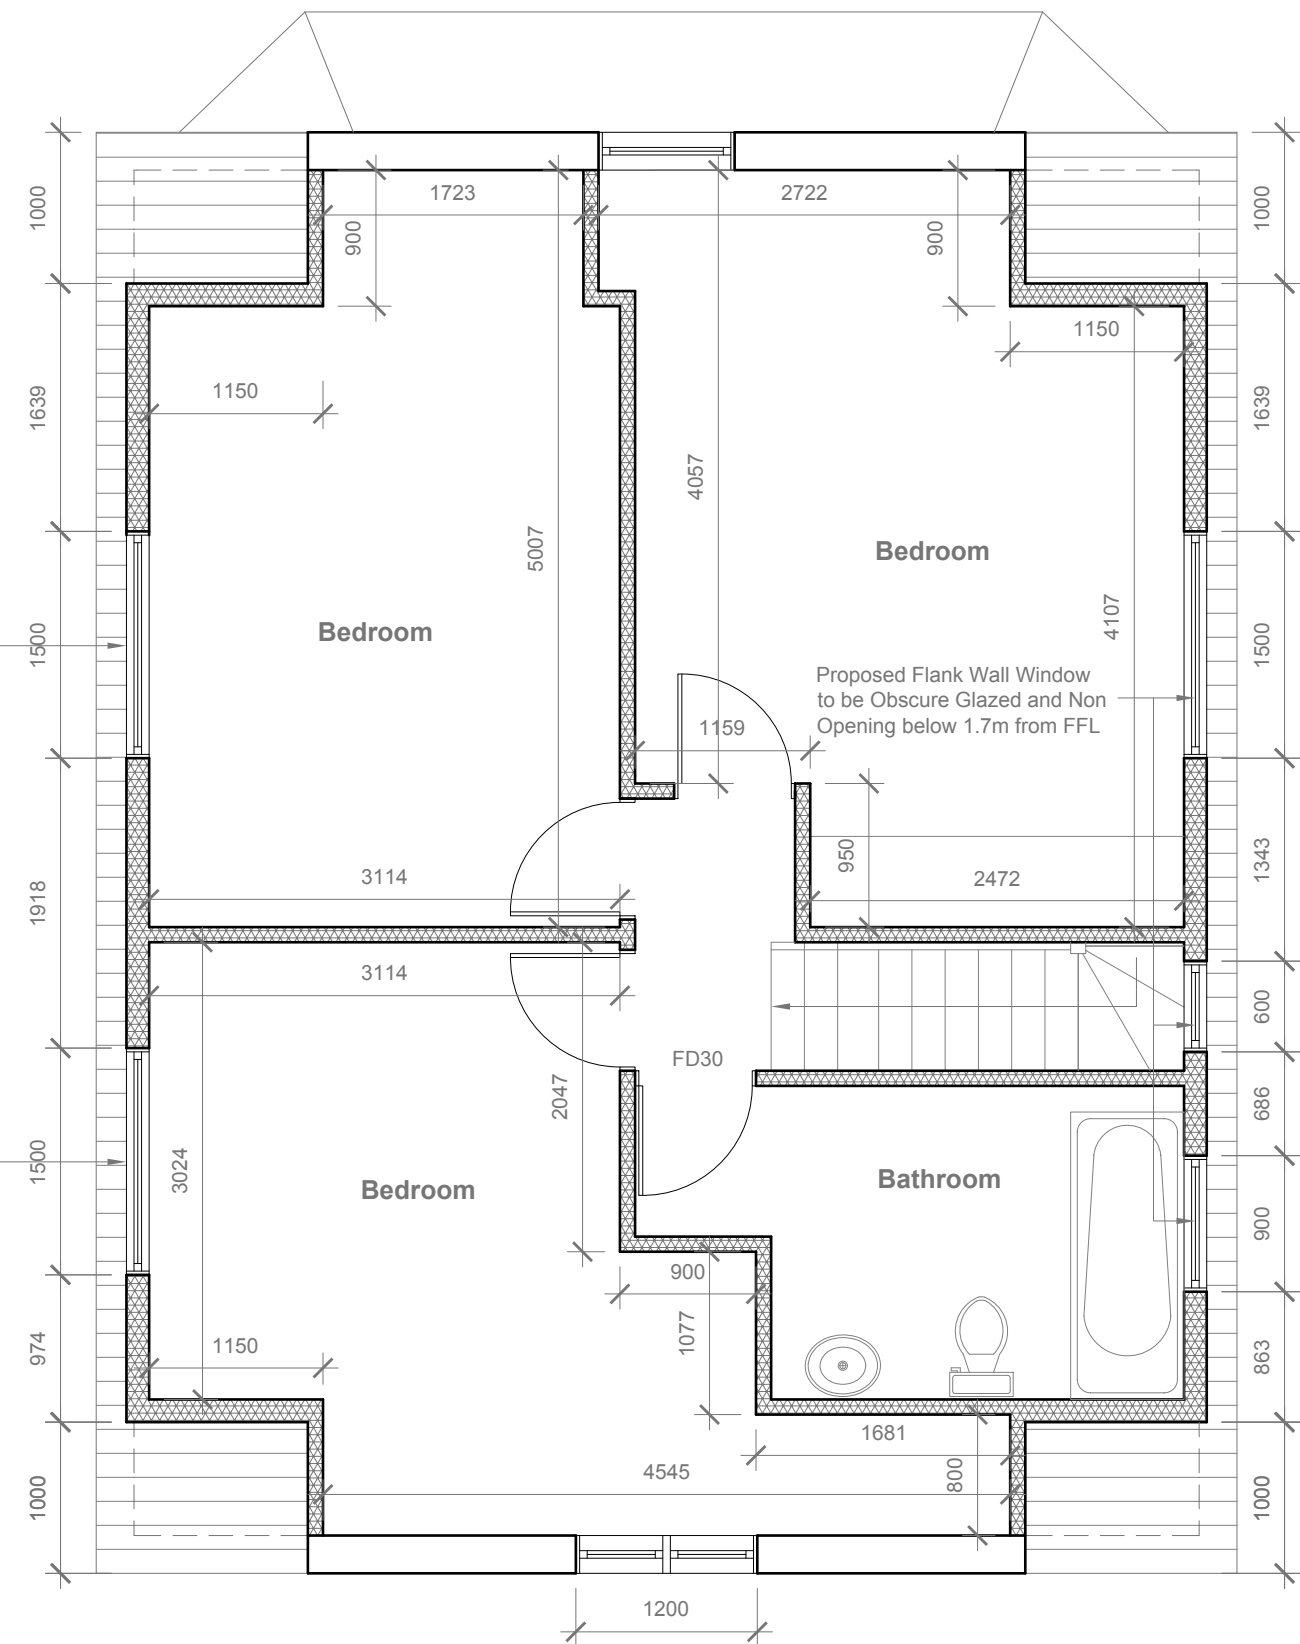

Title: Proposed Ground Floor & Loft Plans	Site Address	Scale: 1:50 @A3	Revision Date:	Faluck Patel
	11 Mellow Lane West	Date: 25/07/2018		
	Hillingdon	Drawing No.: 2018/69 -02		
	Middx	Drawn By: FP		
	UB10 0QU		e:mail - faluckpatel@yahoo.com (M) +44 (0) 7871 466 254	

Proposed External Finish
Materials to Match Existing
External Finish Materials


Proposed Flank
Wall Window to
be Obscure
Glazed and Non
Opening below
1.7m from FFL

Dormer Volume

$$= 2 (W \times H \times L / 2)$$
$$= 2 (7.531 \times 2.250 \times 2.908 / 2)$$
$$= 2 (49.27 / 2)$$
$$= 2 (24.63)$$
$$= 49.27 \text{ Cu.Mt.} < 50.00 \text{ Cu.Mt.}$$




Proposed Front Elevation
Scale 1:100

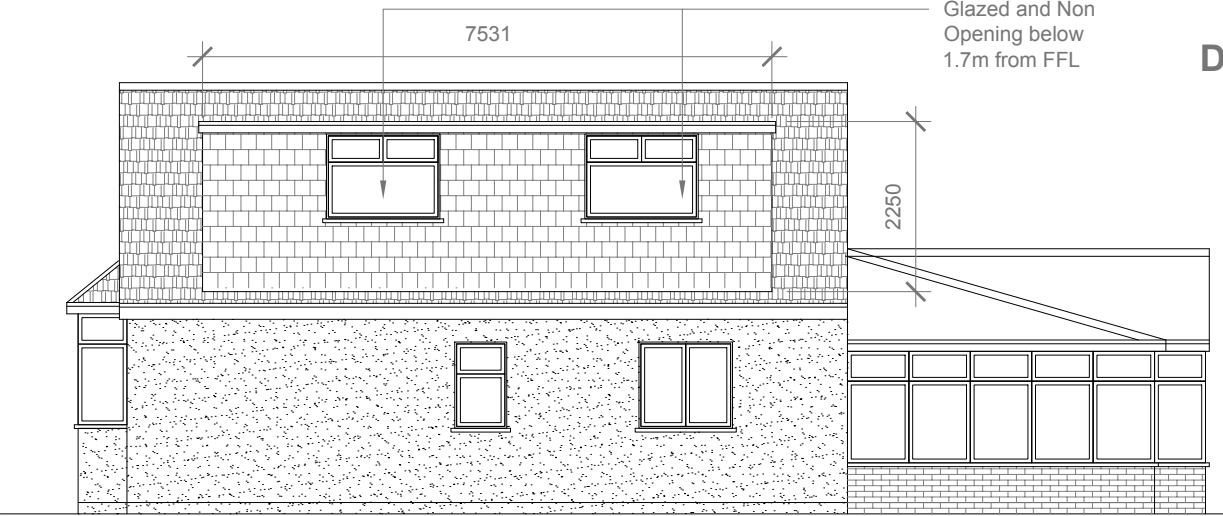

Proposed Side Elevation
Scale 1:100



Proposed Rear Elevation
Scale 1:100

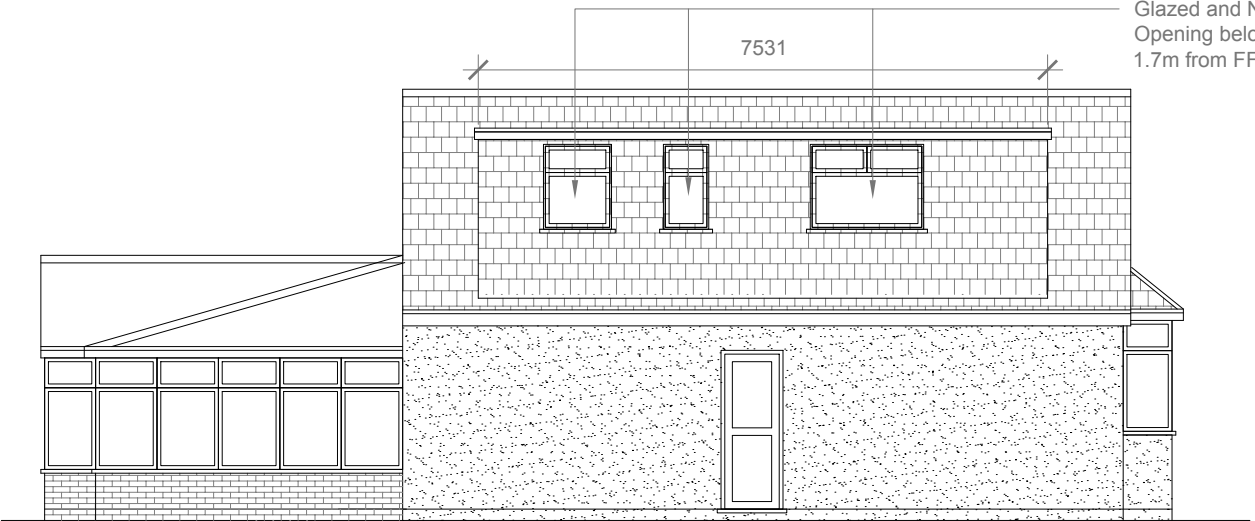

Proposed Side Elevation
Scale 1:100

Proposed Flank
Wall Window to
be Obscure
Glazed and Non
Opening below
1.7m from FFL



- GENERAL NOTES:
1. ALL DIMINTIONS ARE IN MILLIMETER.
 2. VERIFY ALL DIMENSIONS AND CONDITIONS BEFORE BUILDING OR STARTING CONSTRUCTION. NOTIFY THE DESIGNER IMMEDIATELY OF ANY DISCREPANCY OR VARIATION.
 3. ALL WORK TO COMPLY WITH CURRENT BUILDING REGULATIONS AND CODES OF PRACTICE

Title:

Proposed Elevations

Site Address	Scale: 1:100 @A3	Revision Date:
11 Mellow Lane West	Date: 25/07/2018	
Hillingdon	Drawing No.:	
Middx	2018/69 -03	
UB10 0QU	Drawn By:	
	FP	e:mail - faluckpatel@yahoo.com (M) +44 (0) 7871 466 254

**Faluck
Patel**