

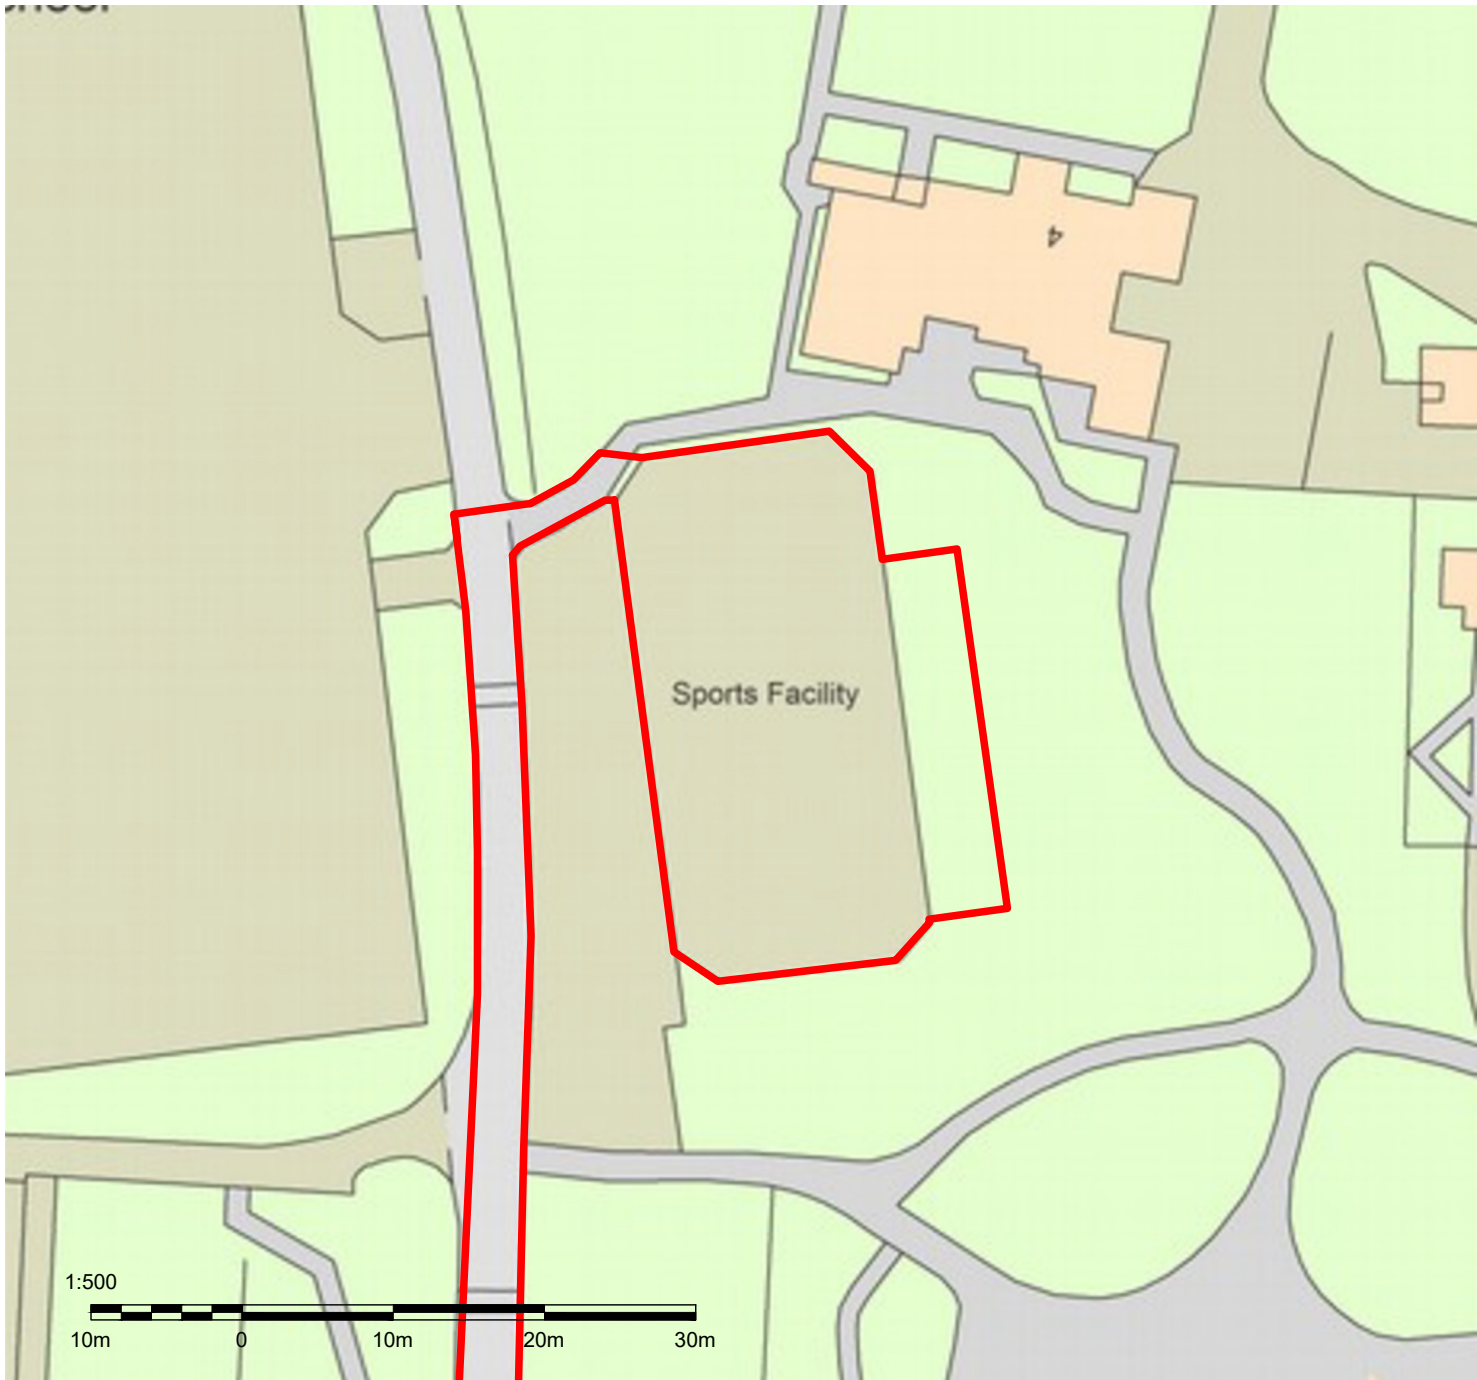


01 SITE PLAN
1:500

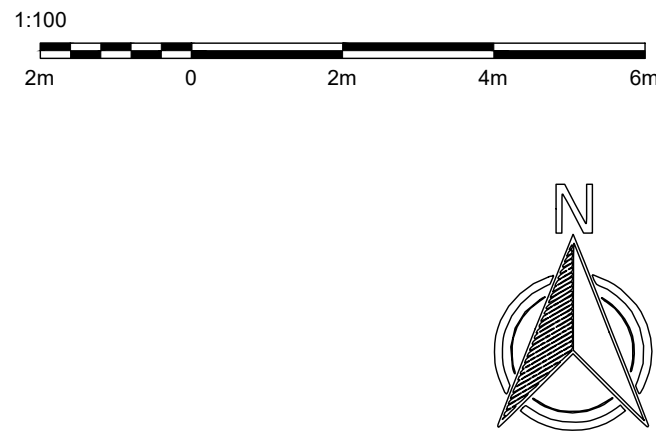

02 COURTS PLAN
1:100

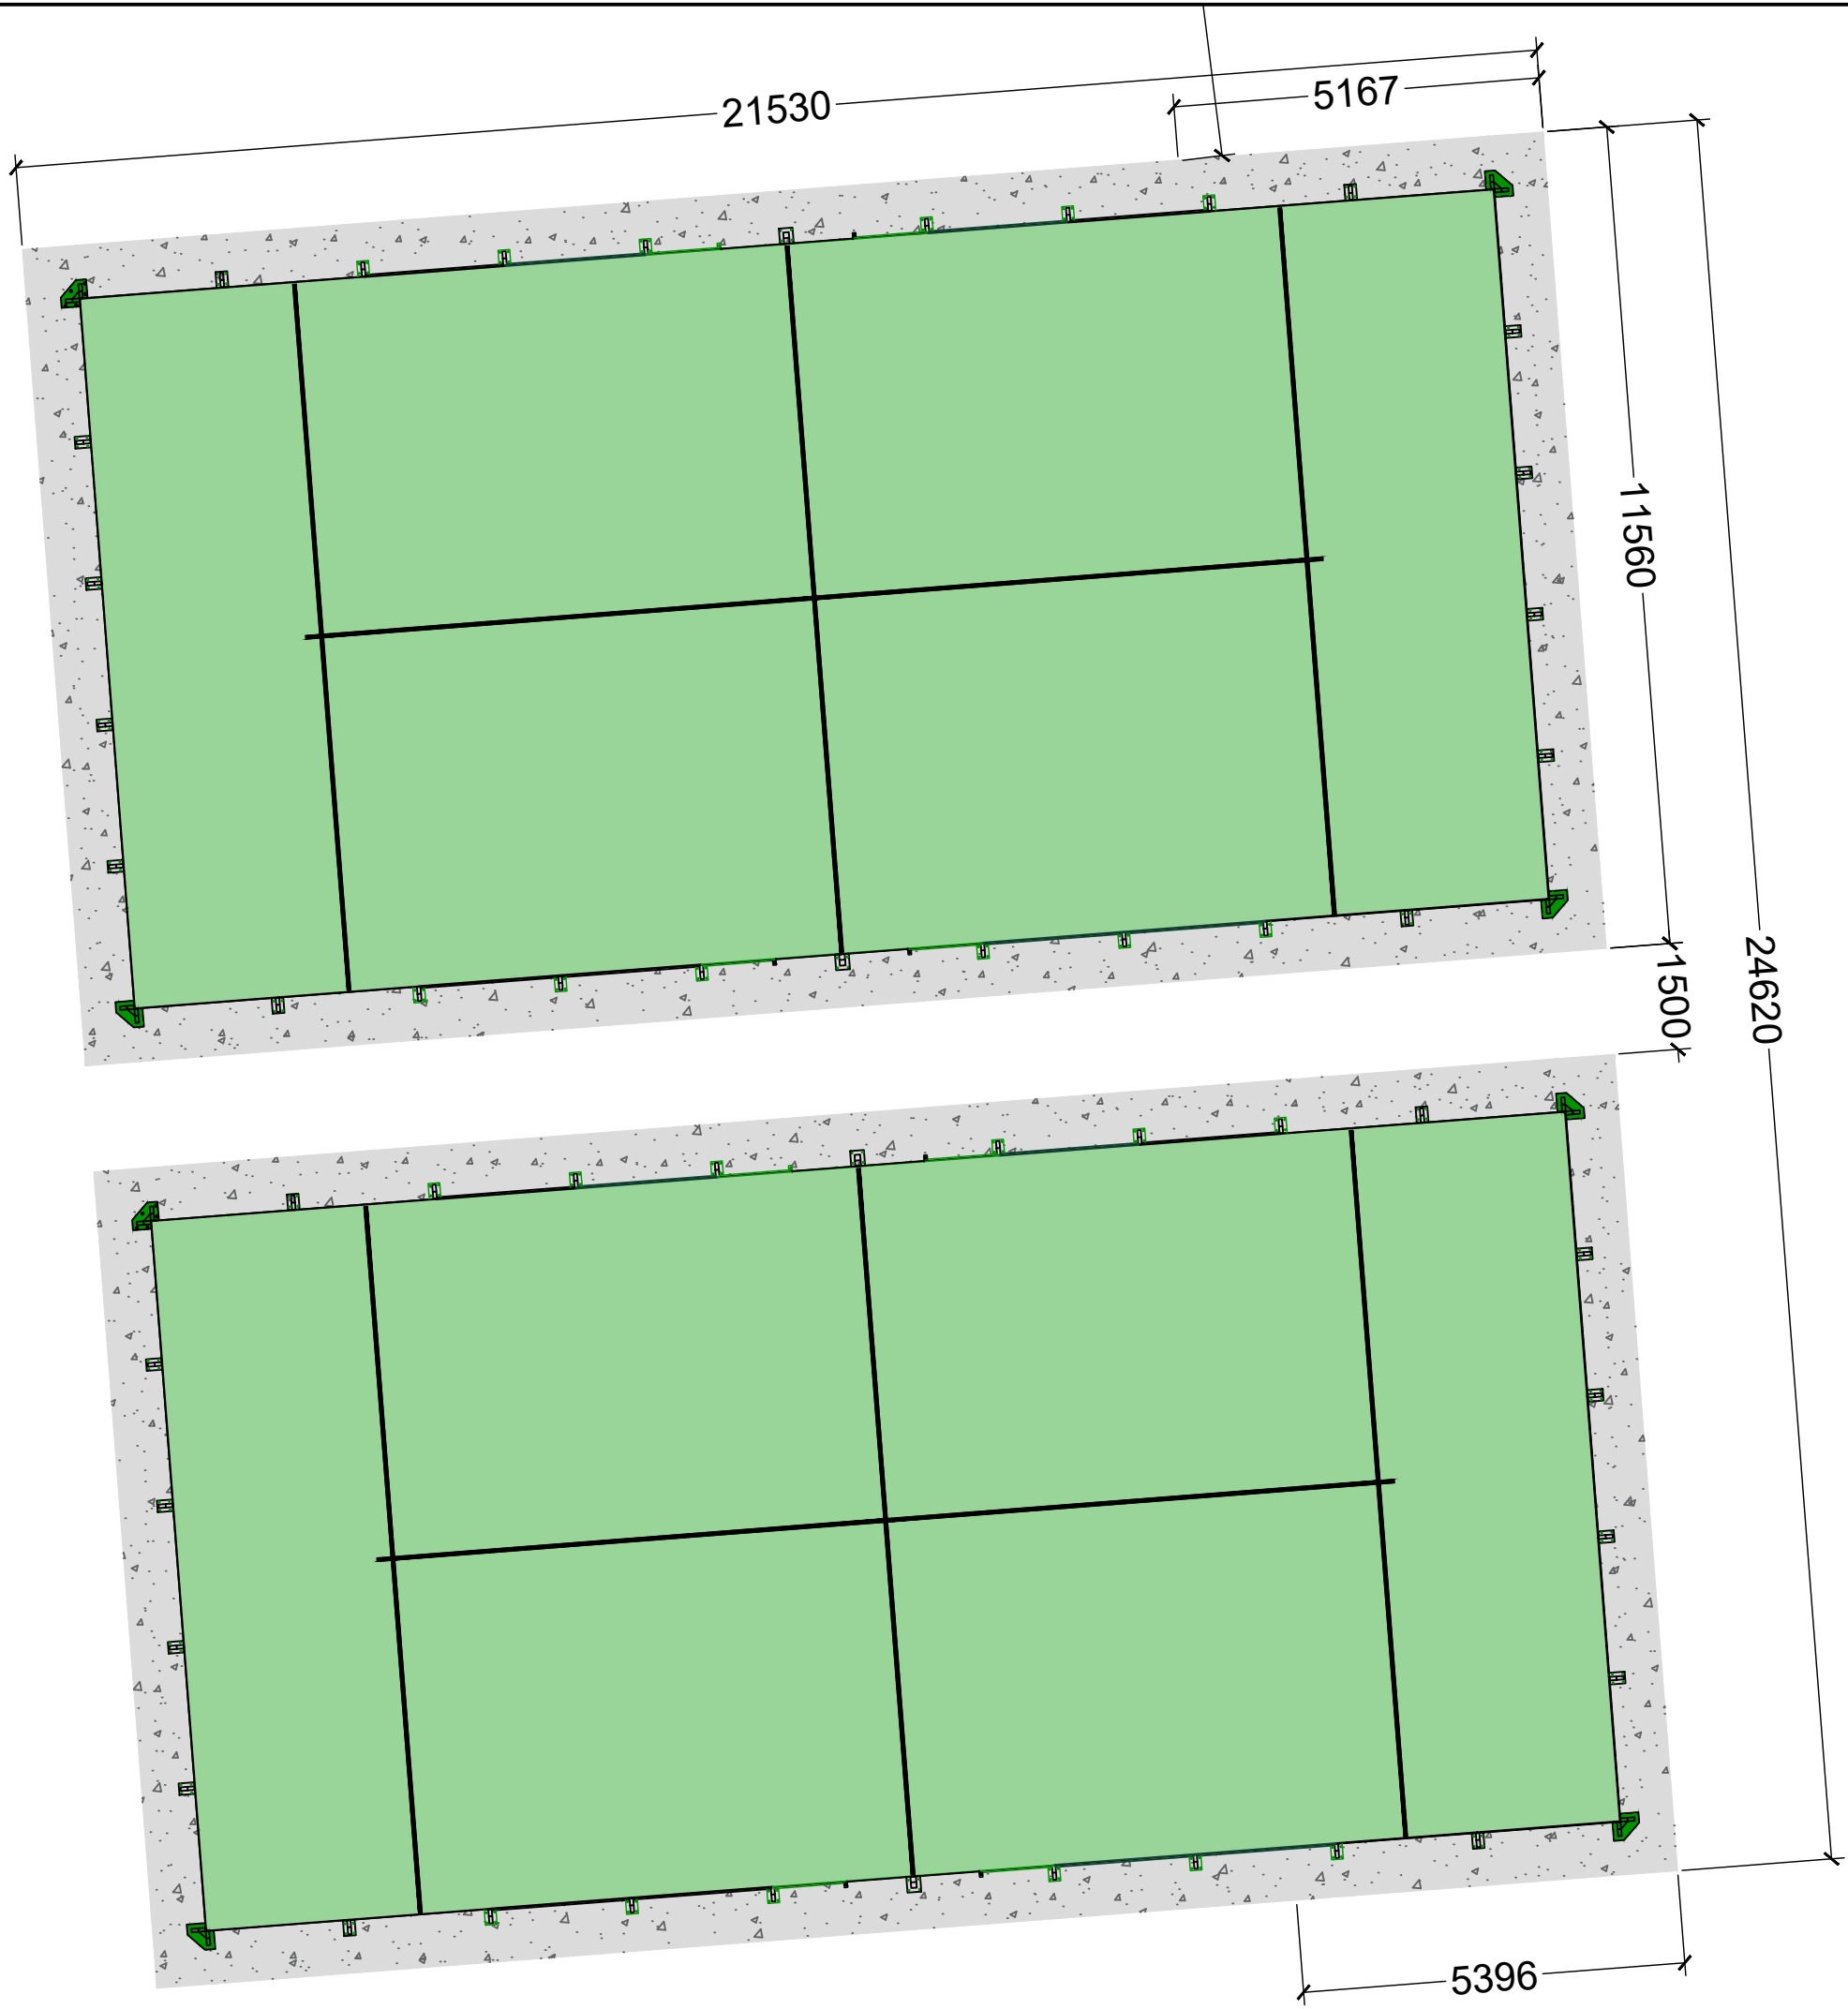


KEY


- Courts carpet
- Concrete foundation

NOTES

03 EAST & WEST ELEVATION
1:100

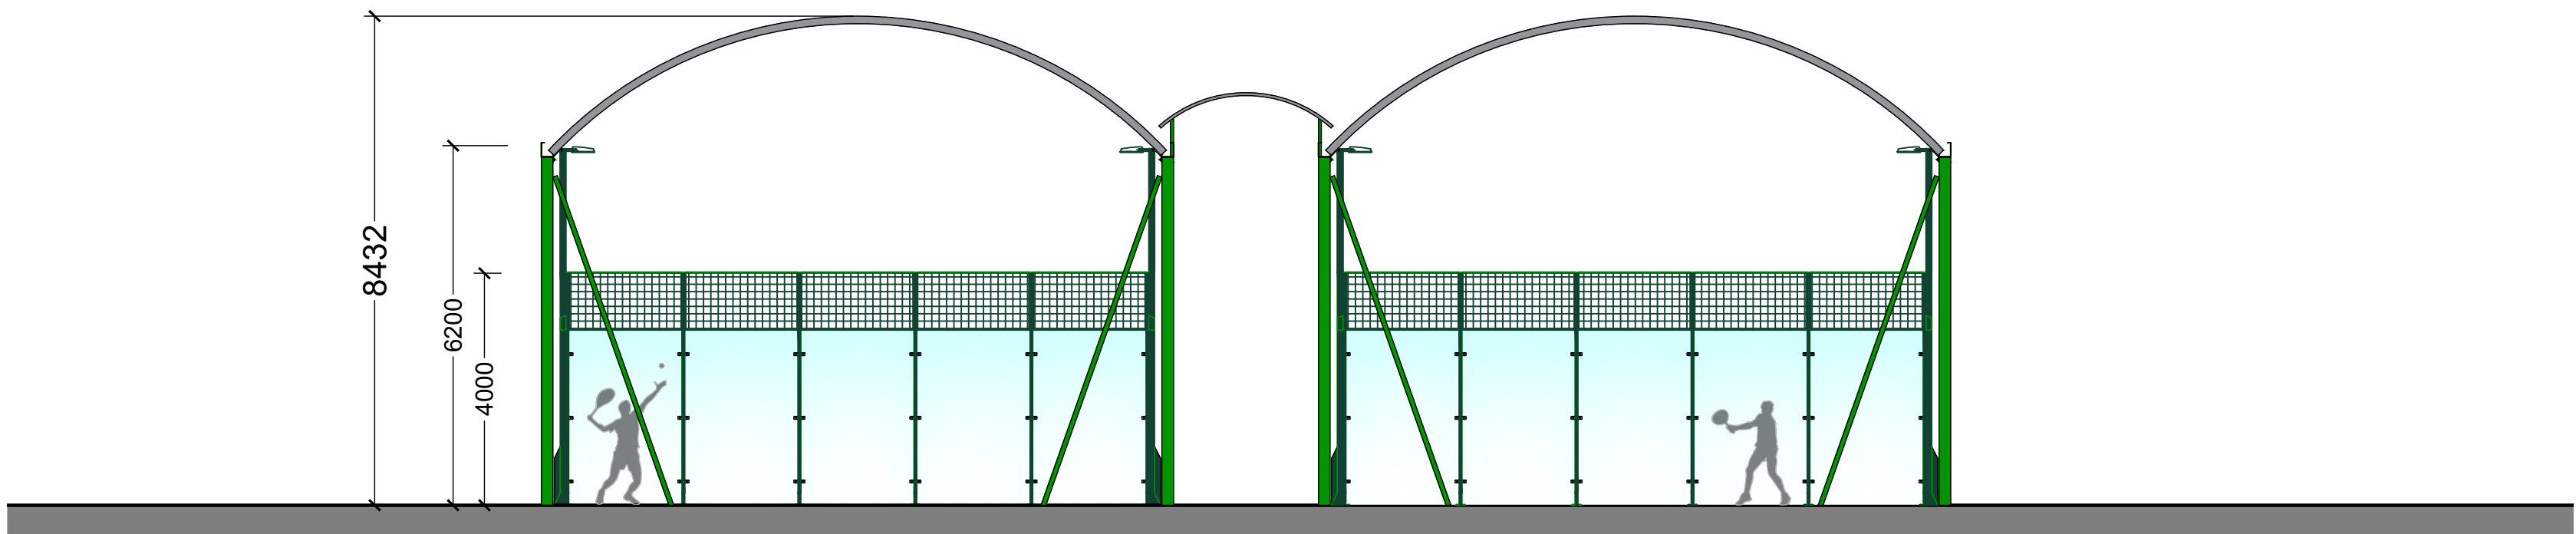

04 NORTH & SOUTH ELEVATION
1:100

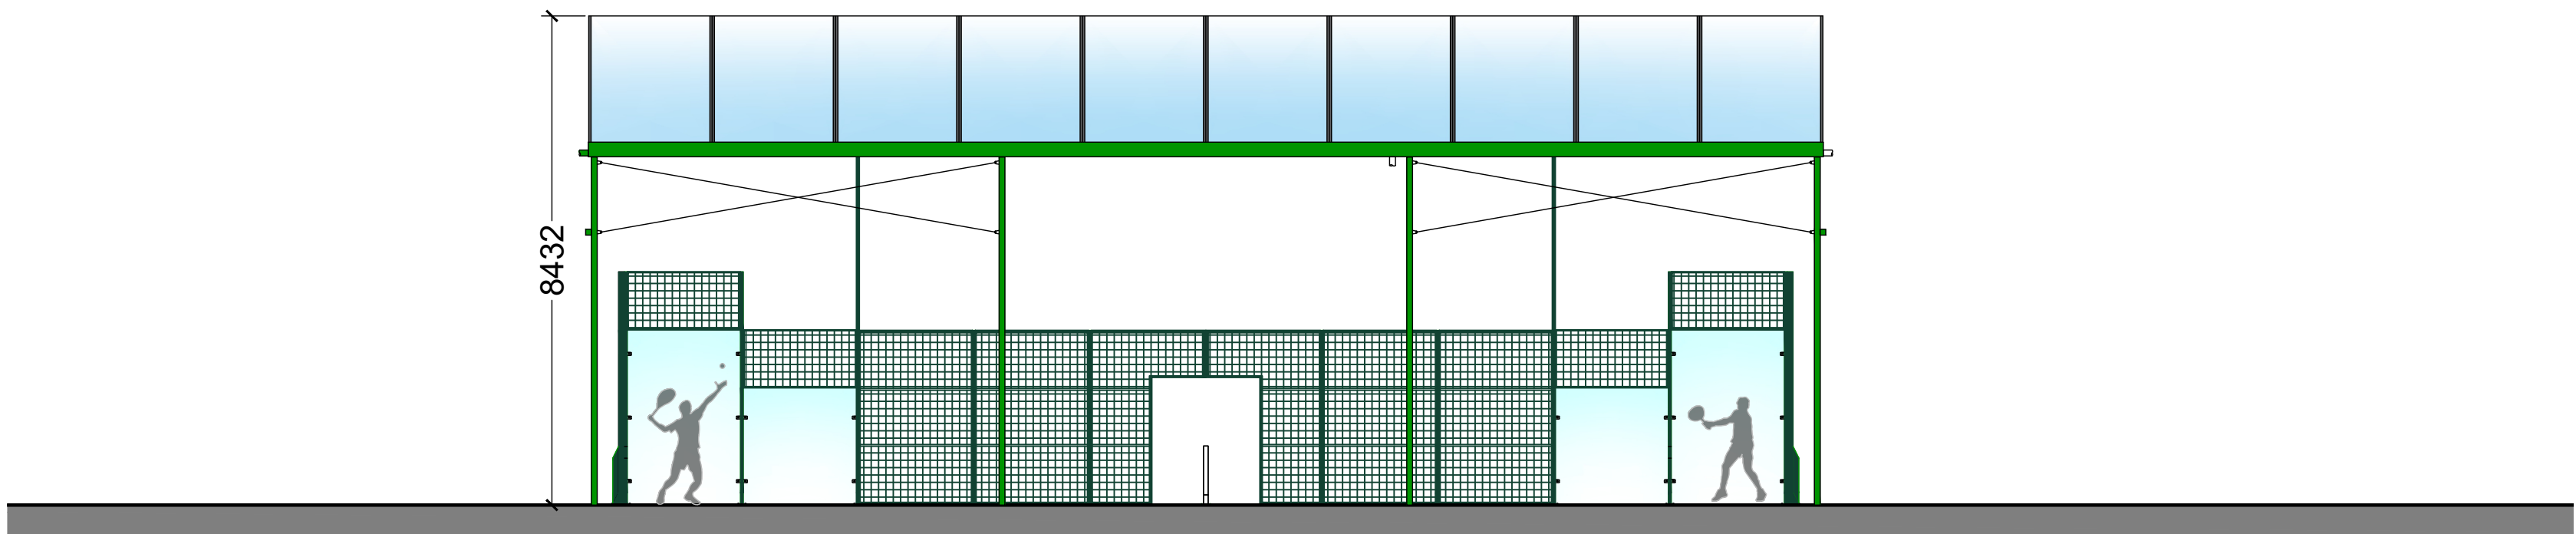

REV:	DESCRIPTION:	BY:	DATE:
STATUS: FULL PLANNING APPLICATION			
CLIENT: ST Helens School			
SITE: Northwood			
TITLE: PROPOSED ELEVATIONS			
SCALE: 1:100 @A1	DATE: 31.07.25	DRAWN: AC	CHECKED: DC
PROJECT No:	DRAWING No: 004	REVISION: A	

PADELTECH

Head office
Unit 7, 4-5 Lochside Way, Edinburgh, EH12 9DT
+44(0)131 581 8683

Southern office
Suite 3, Lake View House, Wilton Drive, Tournament Fields,
Warwick, CV34 6RG
+44(0)1926 679 586