


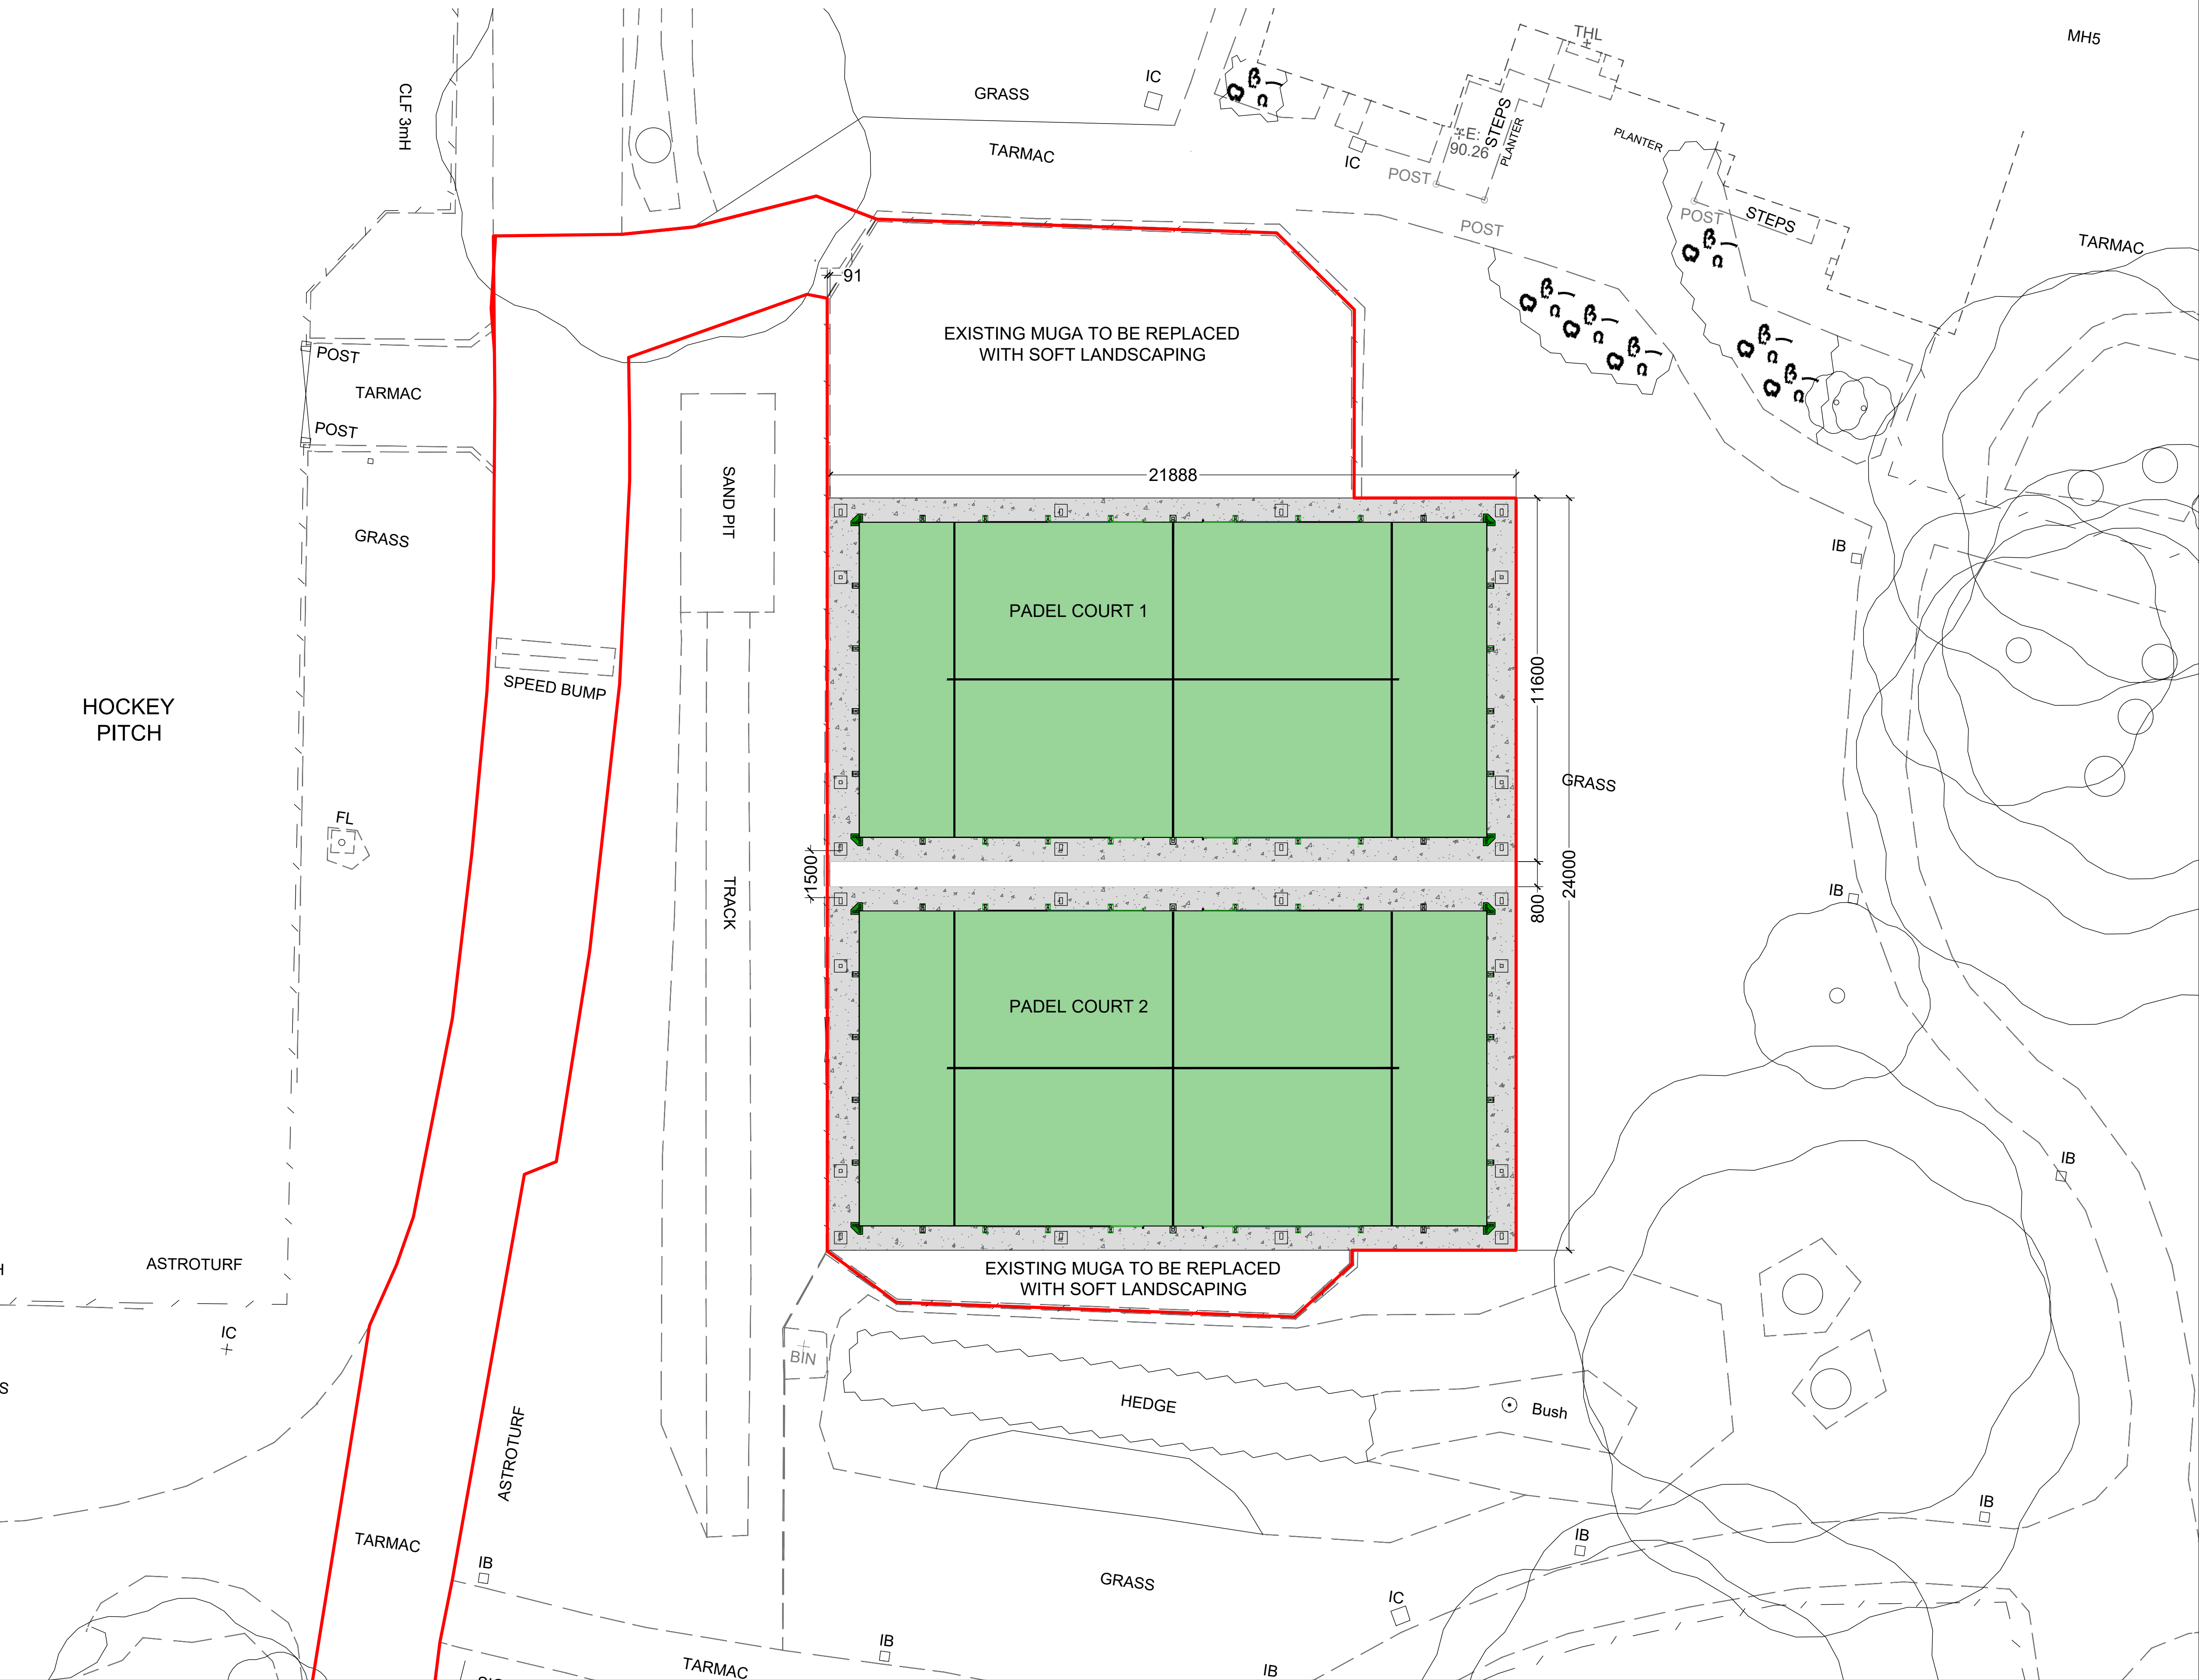

KEY	
	Courts carpet
	Concrete foundation
	Application site boundary

NOTES

B	Updated with Topo	AC	13.04
REV:	DESCRIPTION:	BY:	DATE:
STATUS: FULL PLANNING APPLICATION			
CLIENT: ST Helens School			
SITE: Northwood			
TITLE: PROPOSED SITE PLAN			
SCALE: 1:100 @A1	DATE: 31.07.25	DRAWN: AC	CHECKED: DC
PROJECT No: 2502-51	DRAWING No: 003	REVISION: B	

PADELTECH

Head office
Unit 7, 4-5 Lochside Way, Edinburgh, EH12 9DT
+44(0)131 581 8683
Southern office
Suite 3, Lake View House, Wilton Drive, Tournament Fields,
Warwick, CV34 6RG
+44(0)1926 679 586