



SITE BOUNDARY

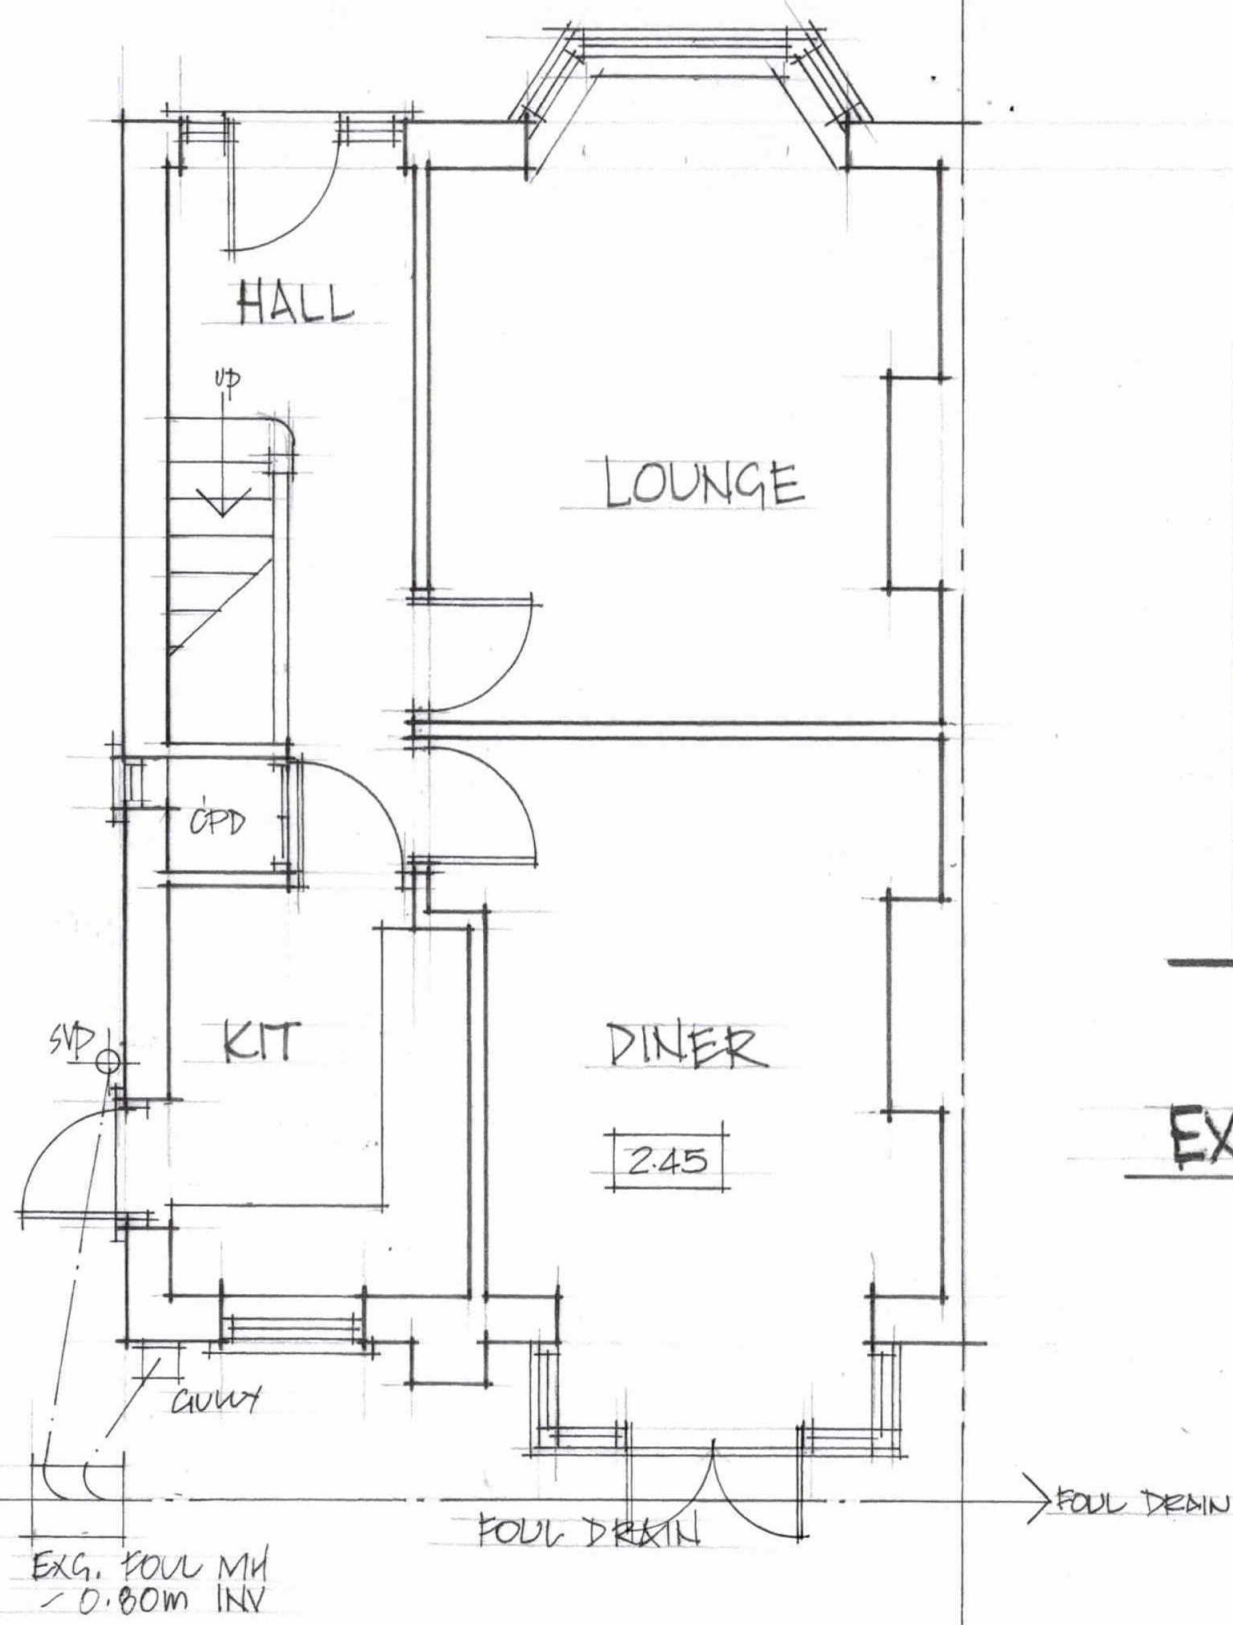

EXISTING GROUND FLOOR PLAN - 1:50

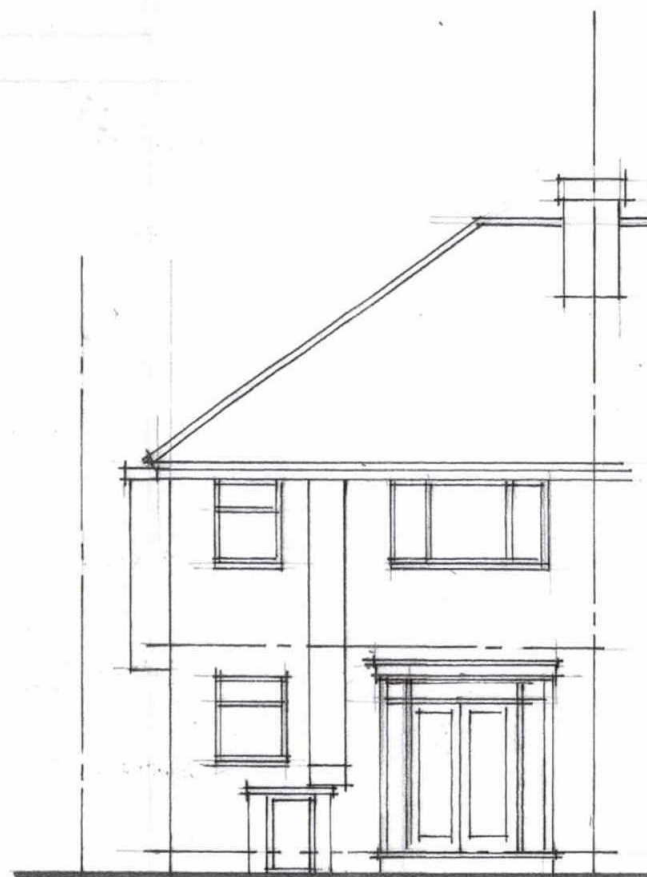


EXG. REAR ELEVATION

1:100



SCALE BAR - 1:50

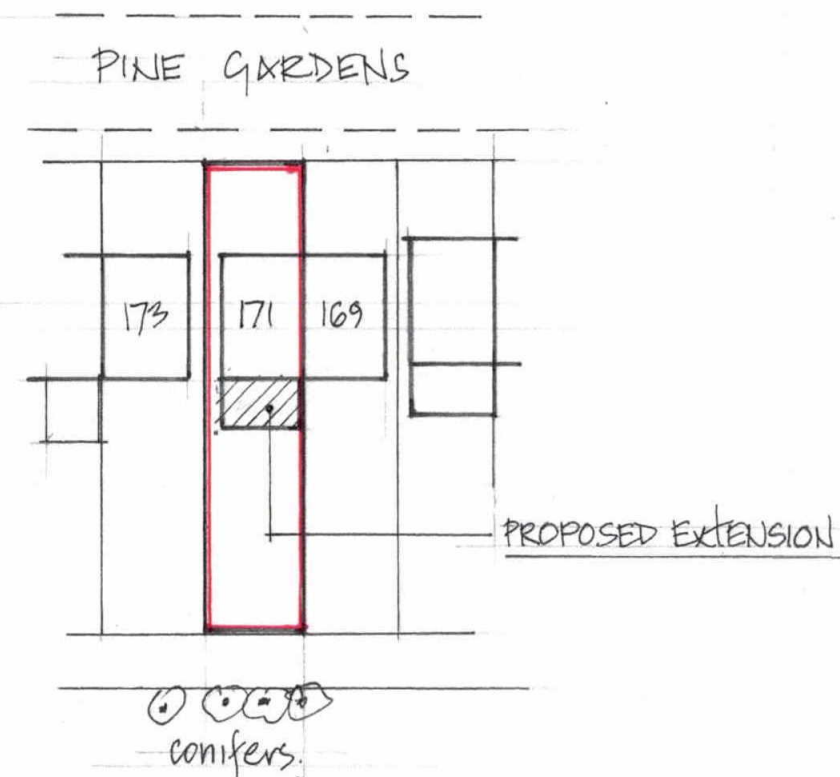

BLOCK PLAN - 1:500

A3

SURVEY AS EXISTING
171 PINE GARDENS,
RUISLIP, HA4 9TE.
(L.B. HILLINGDON)

MR. A. CHIU
SCALE: 1:50 1:100
DRG: 0408/1

M. BURNAND.
TEL: 07436 115850