



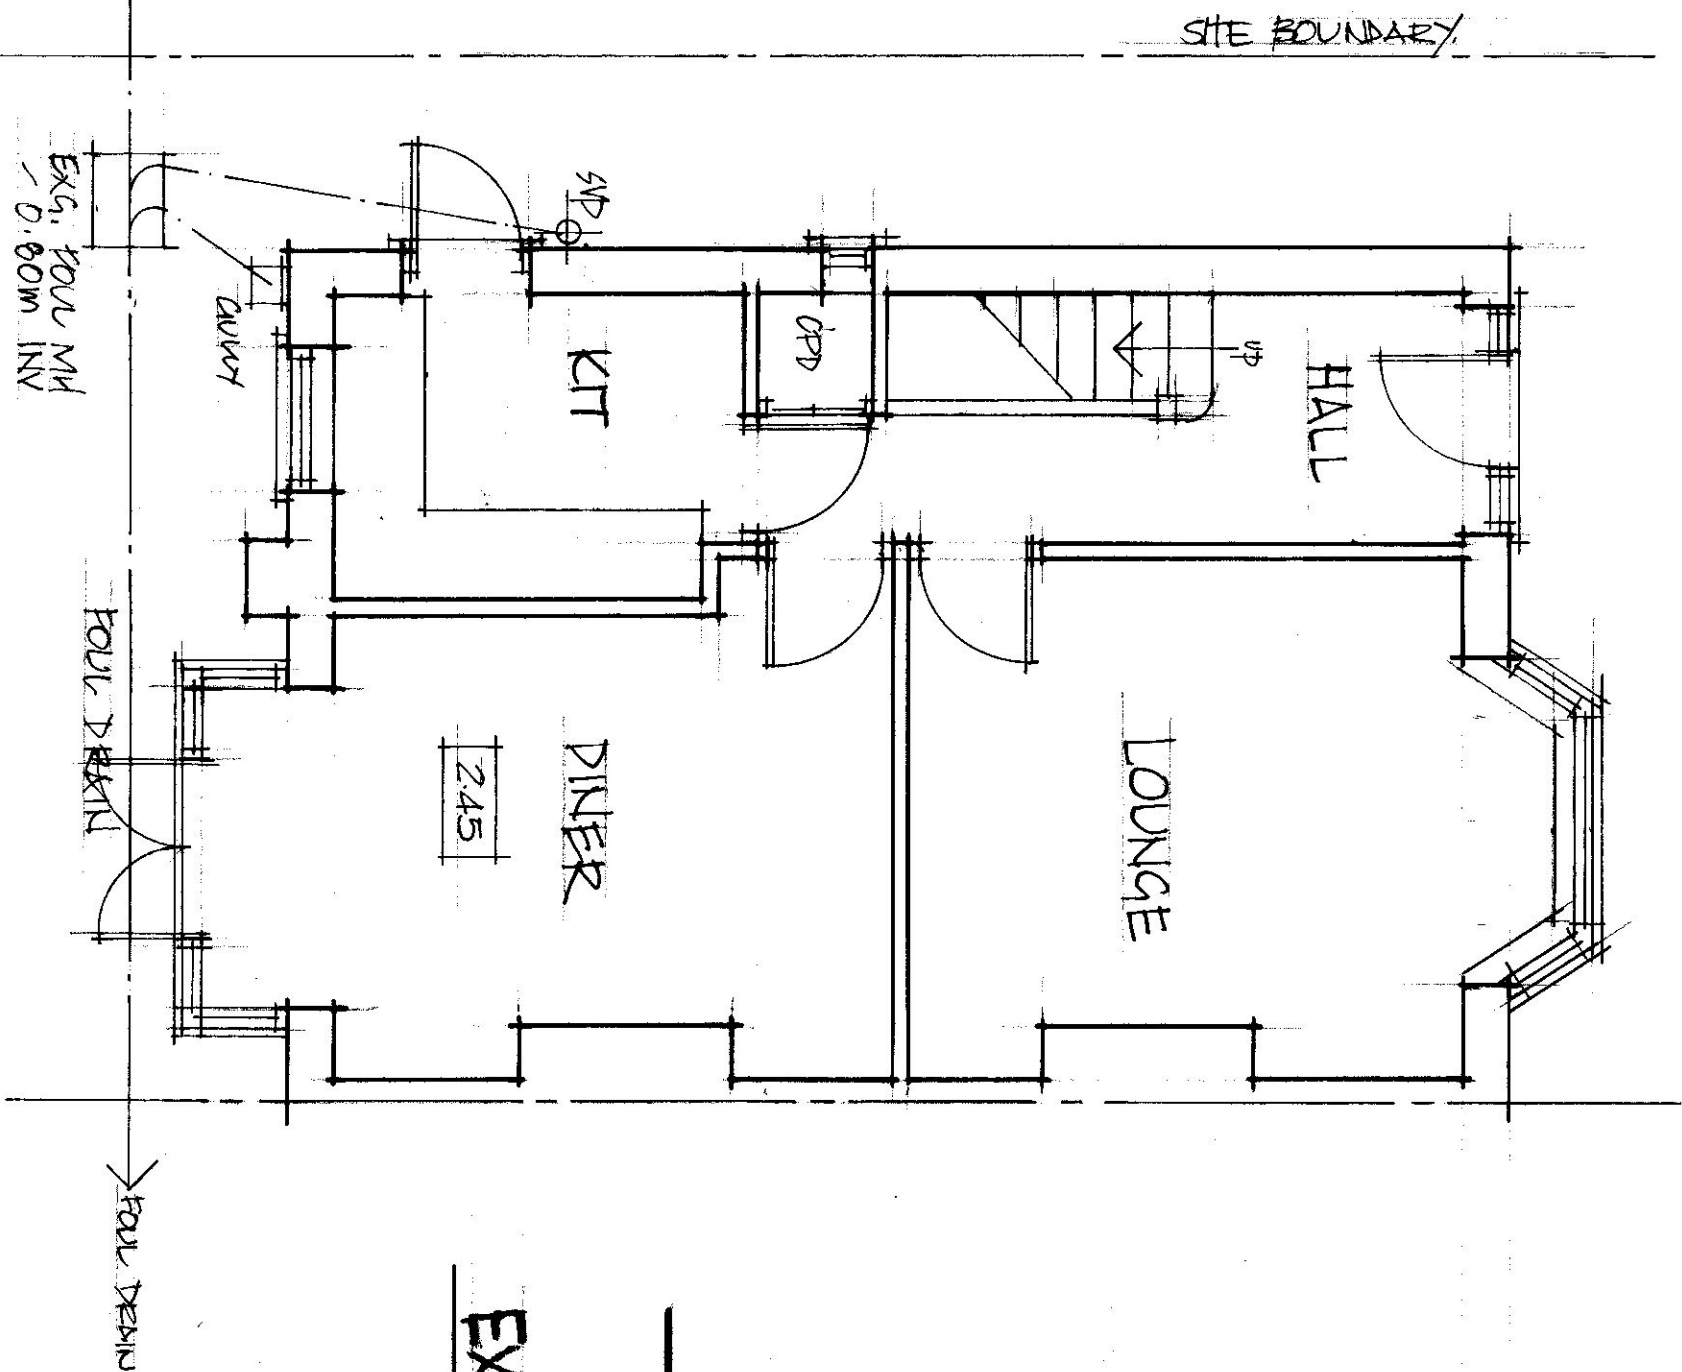

EXISTING GROUND FLOOR PLAN - 1:50

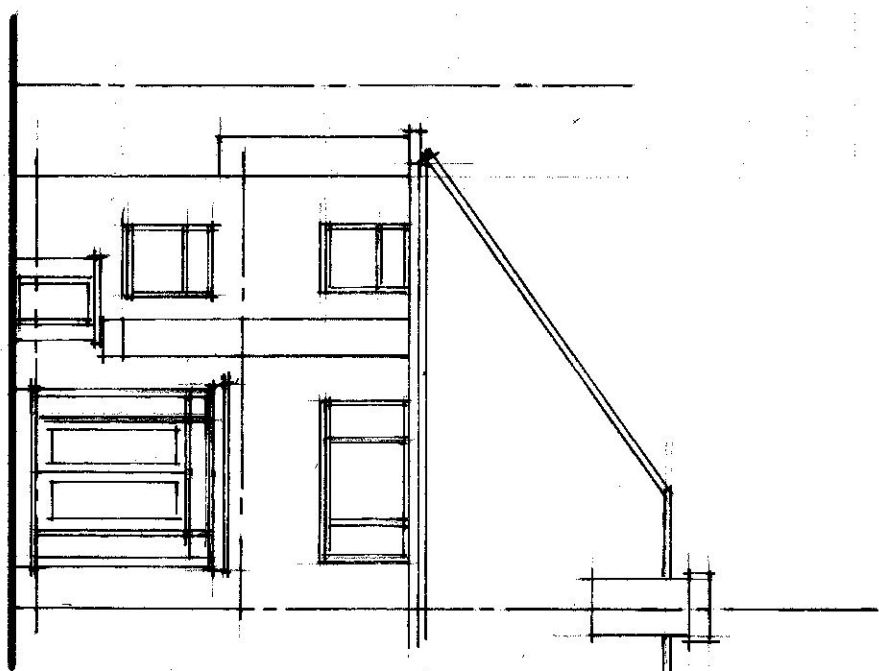


EXG. REAR ELEVATION

1:100



SCALE BAR - 1:50

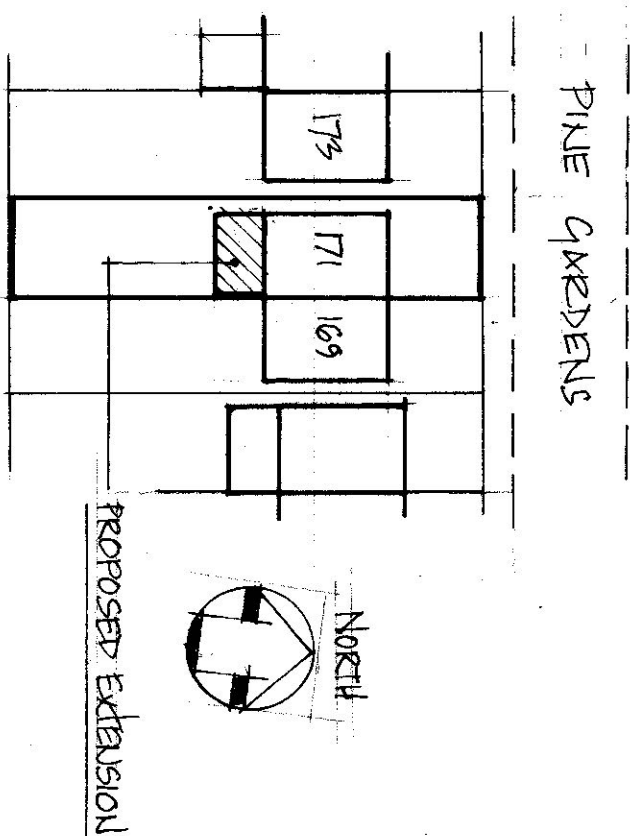

BLOCK PLAN - 1:500


conifers

PROPOSED EXTENSION



SURVEY AS EXISTING 171 PINE GARDENS REULSLIP, HAASTE (L.B. HILLINGDON)	MR. A. CHIU SCALE: 1:50 1:100 DRG: 0408/1	M. BURMAN TEL: 07436 115850
--	--	---

SITE BOUNDARY

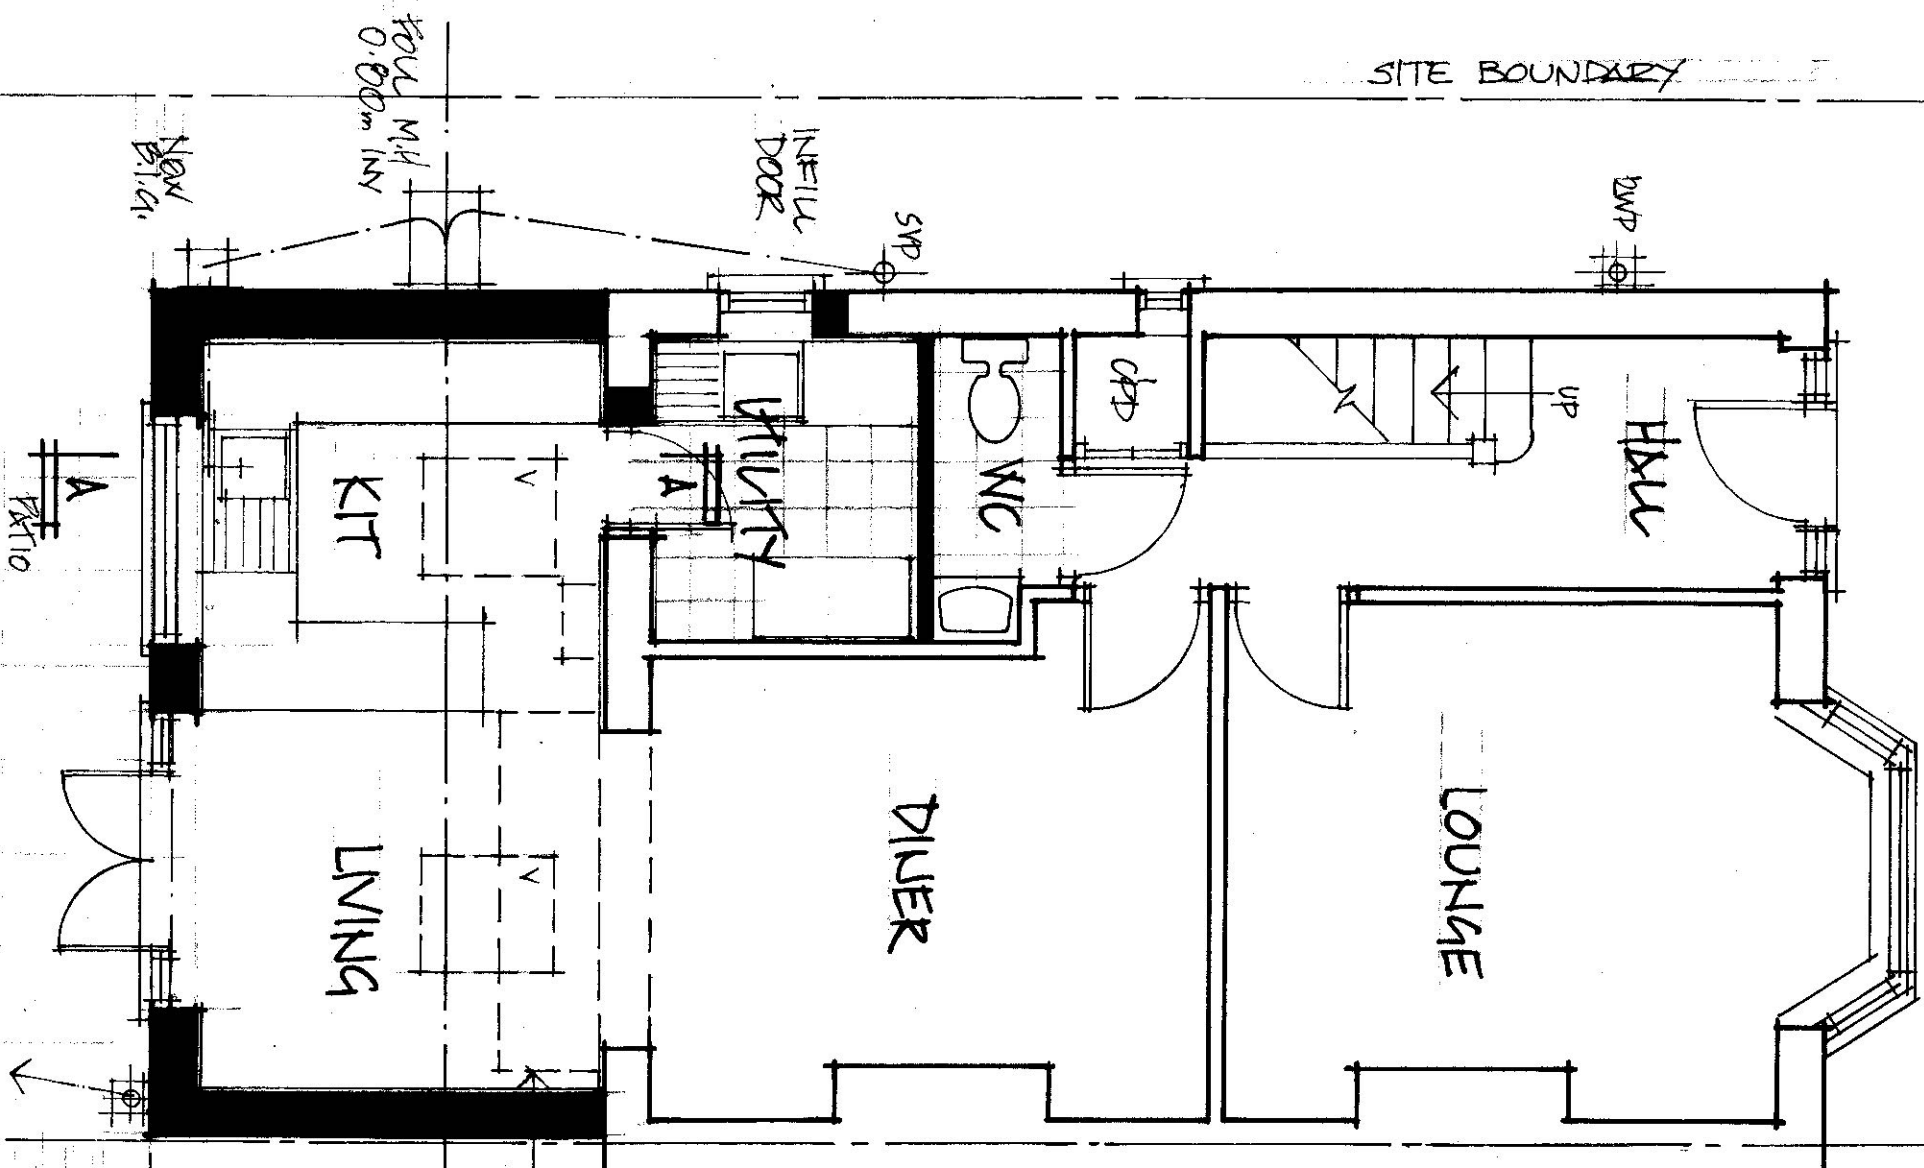

DOUBLE WATER
EACH SIDE OF
NEWX' ROOF
WINDOWS.

SUPPORT OVER
EXG. BEAR
OPENINGS TO BE
EXPOSED TO
CHECK ADEQUACY
REPAIRS IF
REQ'D.

FLOOR LEVEL OF
EXTENSION TO
MAIN EXH.
HOUSE LEVEL.


REMOVE EXG
5/5/02 BY

3.0M %/A11

RWP + GULLY,
DRAIN TO EX. S/W
DEKIN OR SOXANIST
MIN. 5.0 m FROM BUDG

SECTION 'A'

150

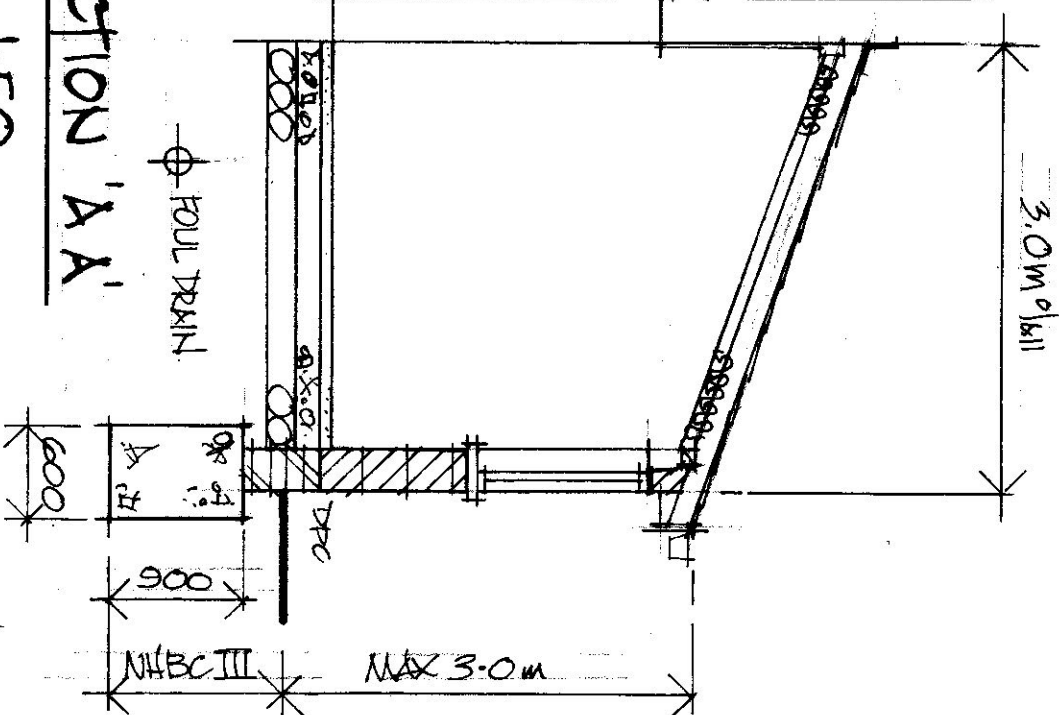

W.C., UTILITY, & KITCHEN BE PROVIDED MECH. VENT. DUCTED TO EXTERIOR AIR, 30 L/SEC. DIS-CHARGE + CONNECT TO LIGHT SWITCH.

CODE 4 LEAD FLASHING
MIN. 150 mm UPSTAND.
MATCHING CONC. TILES
ON TREATED TIMBER
EXTENDS ON BRICK/PYRE
FELT ON 175 x 50 RAFTERS
@ 400 c/c. - 100 mm
'CELOTEX' 664000
BETWEEN RAFTERS +
MIN. 35 mm UNDER
RAFTERS, 10 FOL
BACKED P'BD + SKIM
TO CEILING.

100 x 50 WALL PLATES
AS REQ'D.

LPVC FASMA + SOFFIT
Ks Bead.

FOUNDATIONS NOT TO
EXCEED ON SITE
BOUNDARY.

WORKS REQUIRE THE
KABINETMENT OF
NEIGHBOURS IN ACCORD.
PARTY WITH ACT 1996.

WORKS LIKELY TO REQUIRE
THAMES WATER 'BUILD
OVER' AGREEMENT.

DRAGS TO BE READ IN
CONJUNCTION WITH
SPECIFICATION NOTES.

SCALE BAR - 1:50



PEAR EXTENSION+ALTS.

MR. A. CHIU

SCALE: 1:50


RUISLIP HA4 9TE

DRG: 0408/2 A


TEL: 07436115850

PROPOSED GROUND FLOOR PLAN - 1:50


13

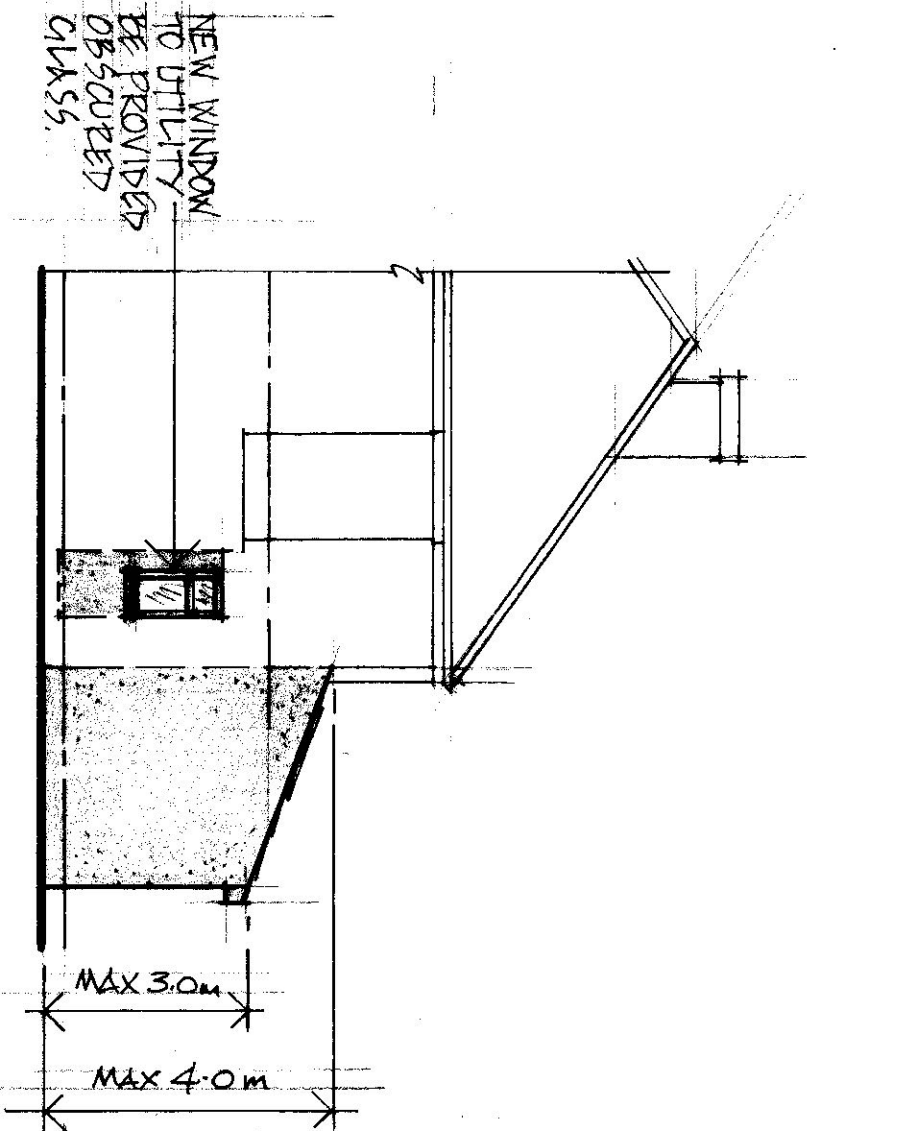

SIDE - 1:100

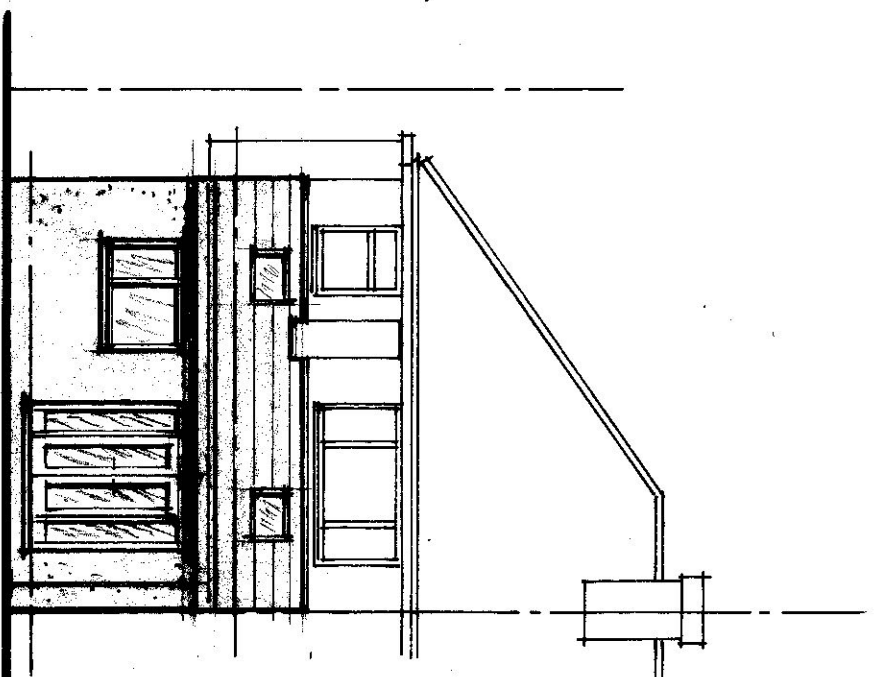

REAR - 1:100

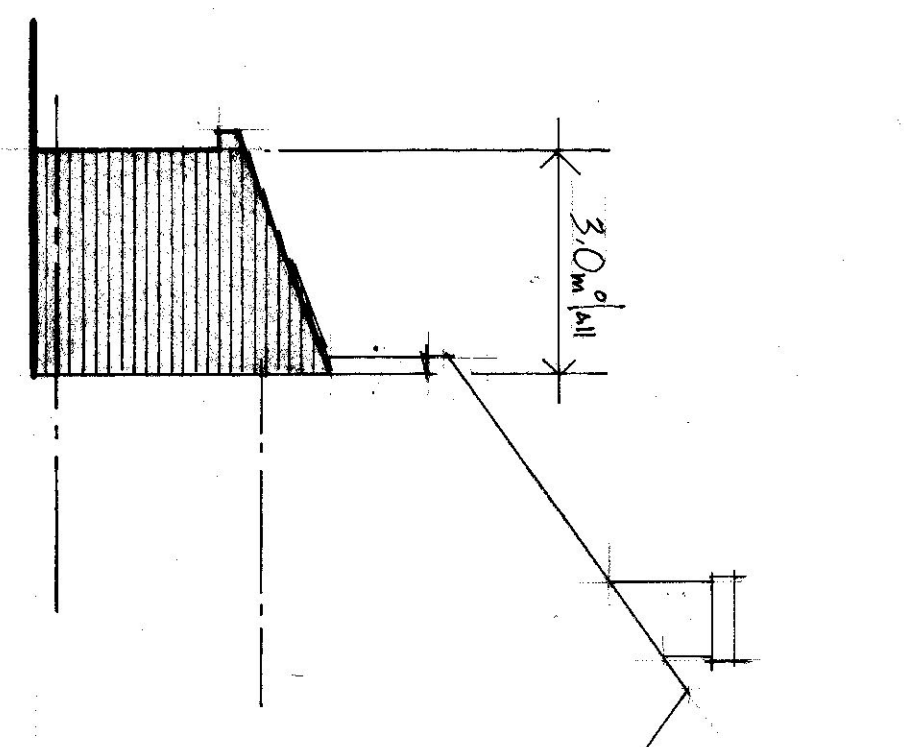

SIDE - 1:100

EXTERNAL FINISHES TO
NEW WORKS TO MATCH
EXISTING STRUCTURE

NEW ROOF WINDOWS
NOT PROJECTING MORE
THAN 150mm ABOVE RAKE/
SLOPE OF ROOF

PROPOSED ELEVATIONS - 1:100



SCALE BAR - 1:50

REAR EXTENSION + ALTS.		MR. A. CHIU		M. BURKAND.	
171 PINE GARDENS		SCALE: 1:100			
RUISLIP H&A 9TE		DRG: 0408/3A		TEL: 07436 115850	