



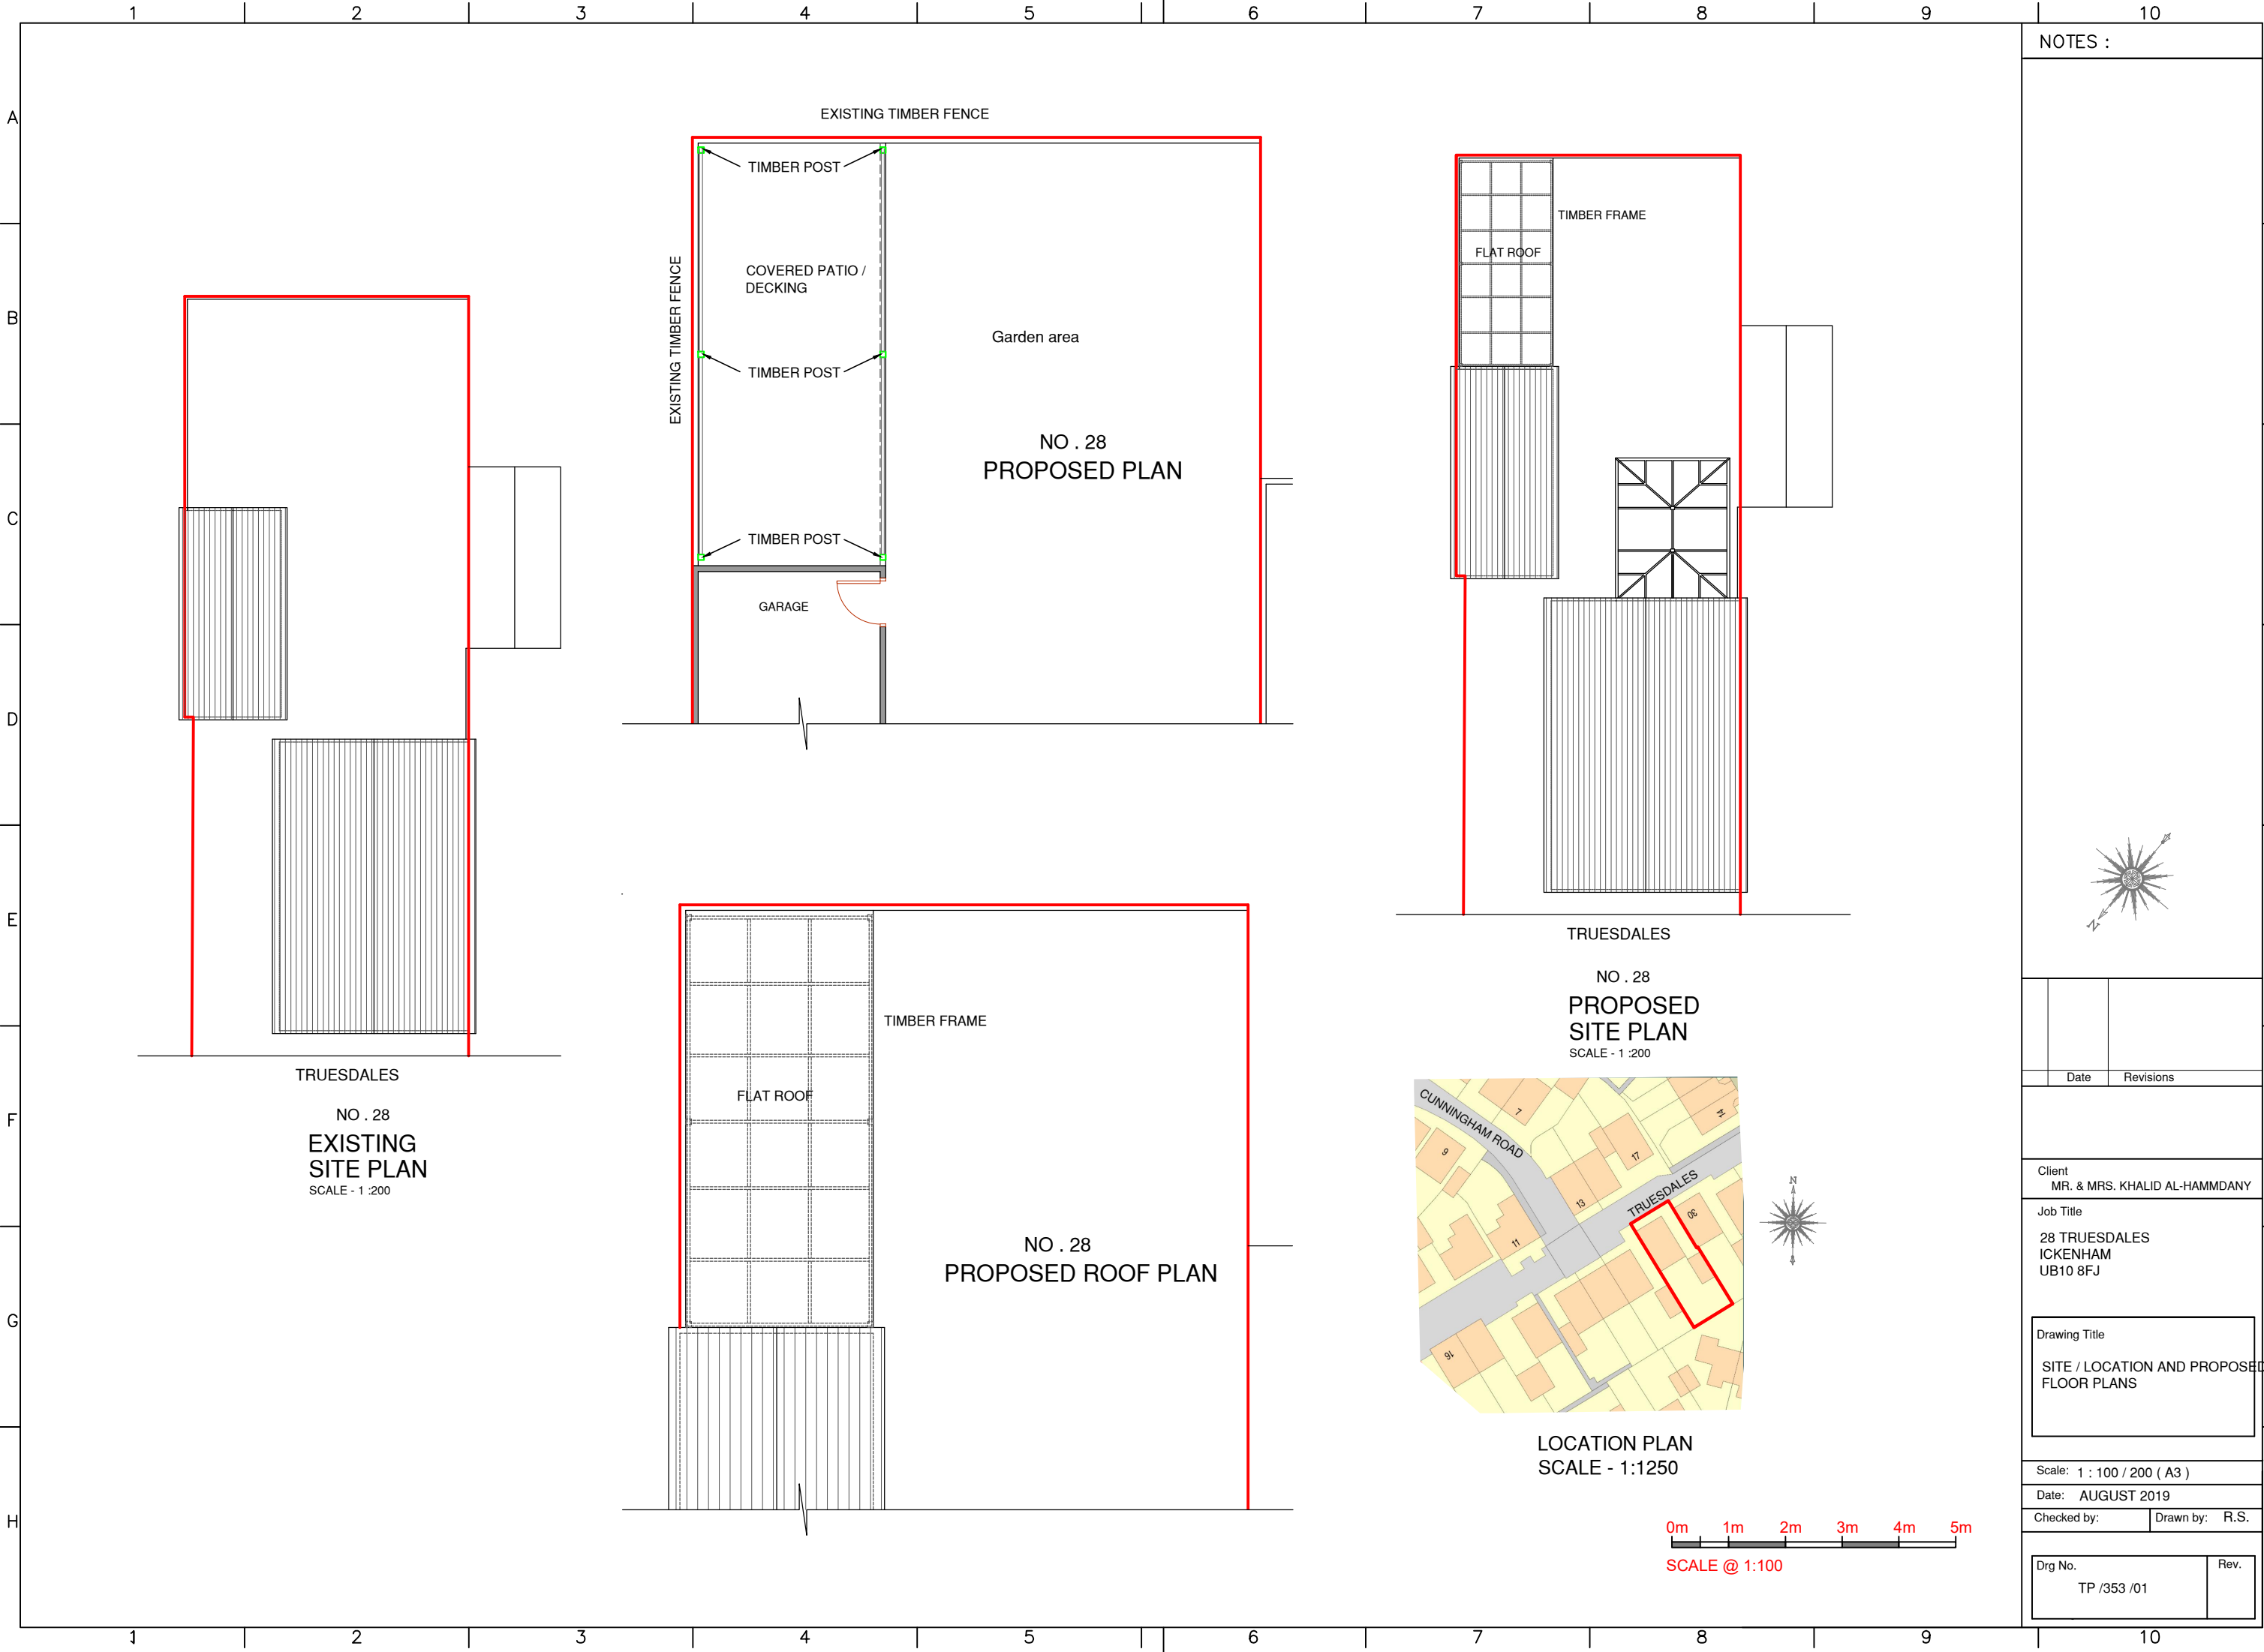

NOTES :

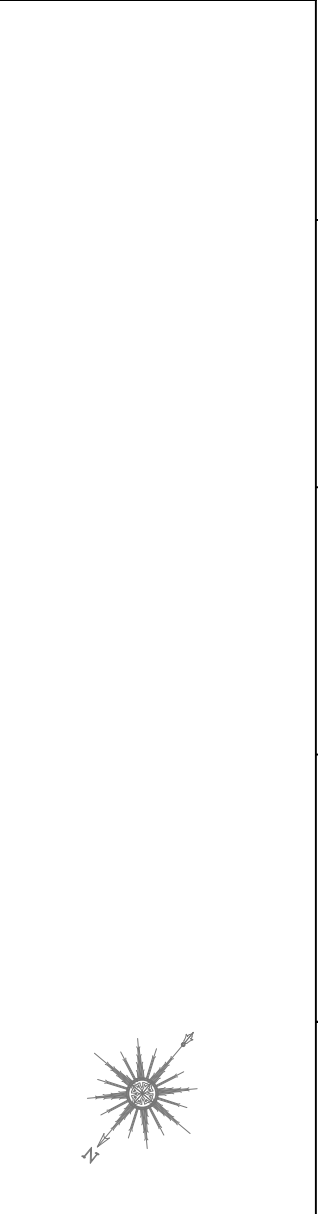

Date	Revisions

Client
MR. & MRS. KHALID AL-HAMMDANY

Job Title
28 TRUESDALES
ICKENHAM
UB10 8FJ

Drawing Title
SITE / LOCATION AND PROPOSED
FLOOR PLANS

Scale: 1 : 100 / 200 (A3)
Date: AUGUST 2019

Checked by: Drawn by: R.S.

Drg No. TP /353 /01	Rev.
------------------------	------