


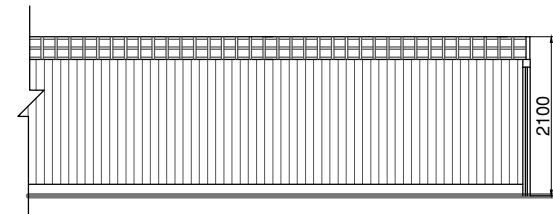


EXISTING WEST ELEVATION




EXISTING SOUTH ELEVATION




EXISTING PICTURE

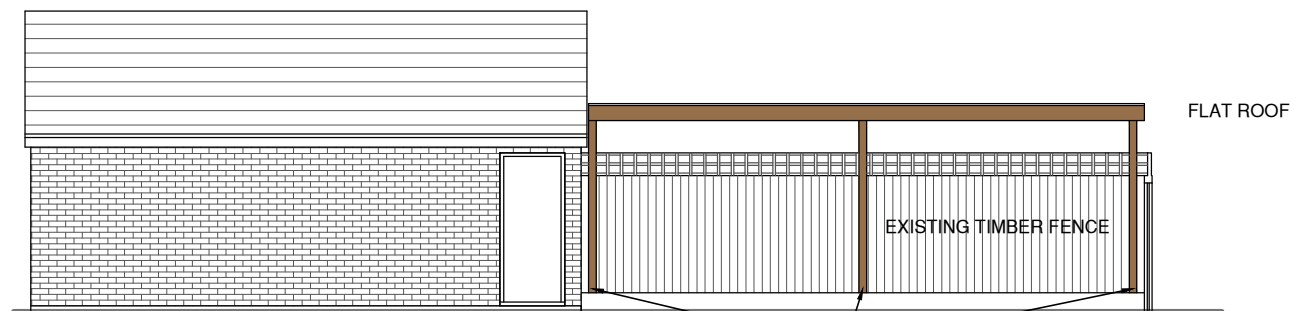

PROPOSED WEST ELEVATION

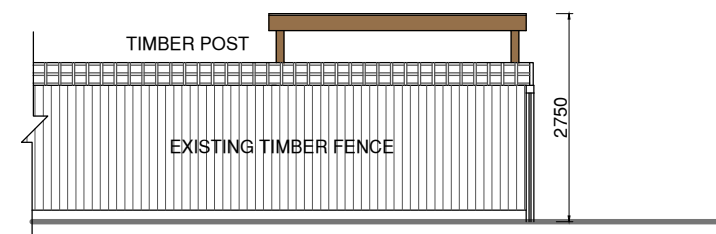


PROPOSED SOUTH ELEVATION

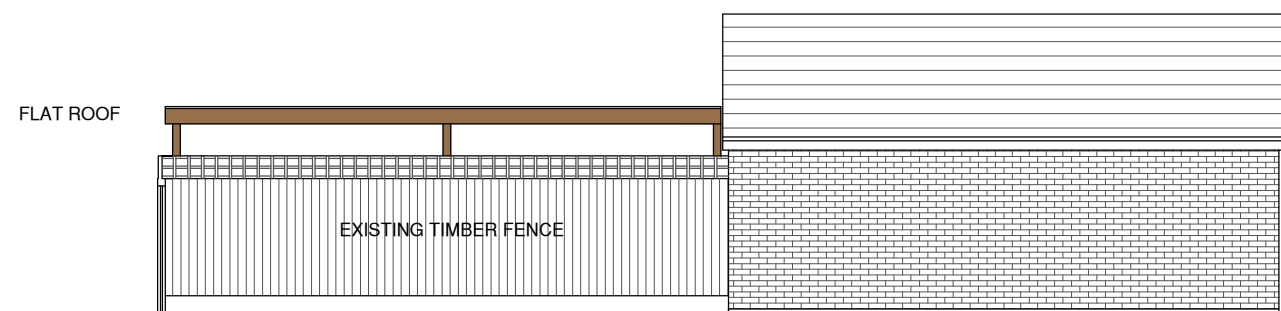

NO . 28

PROPOSED EAST ELEVATION

 

SCALE @ 1:100

	Date	Revisions
--	------	-----------

Client	MR. & MRS. KHALID AL-HAMMDANY
--------	-------------------------------

Job Title

28 TRUESDALES
ICKENHAM
UB10 8FJ

Drawing Title

EXISTING AND PROPOSED
ELEVATIONS

Scale: 1 : 100 (A3)

Date: AUGUST 2019

Checked by:	Drawn by: R.S.
-------------	----------------

Drg No. TP /353 /02	Rev.
------------------------	------