



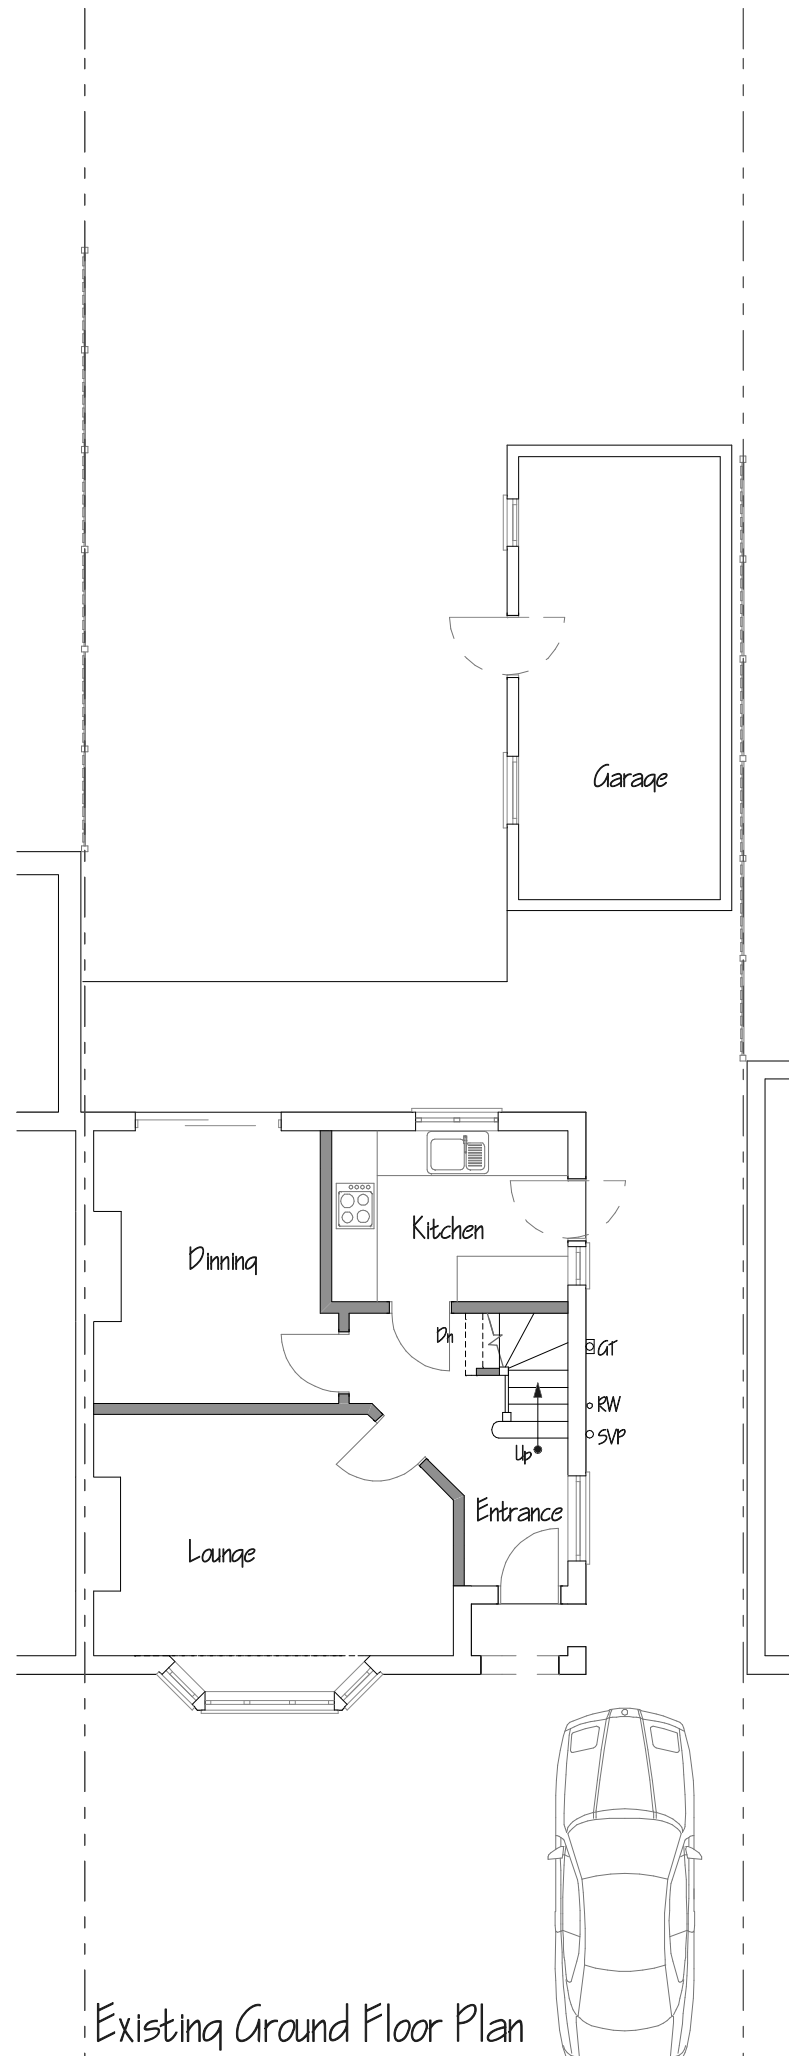


Existing Ground Floor Plan

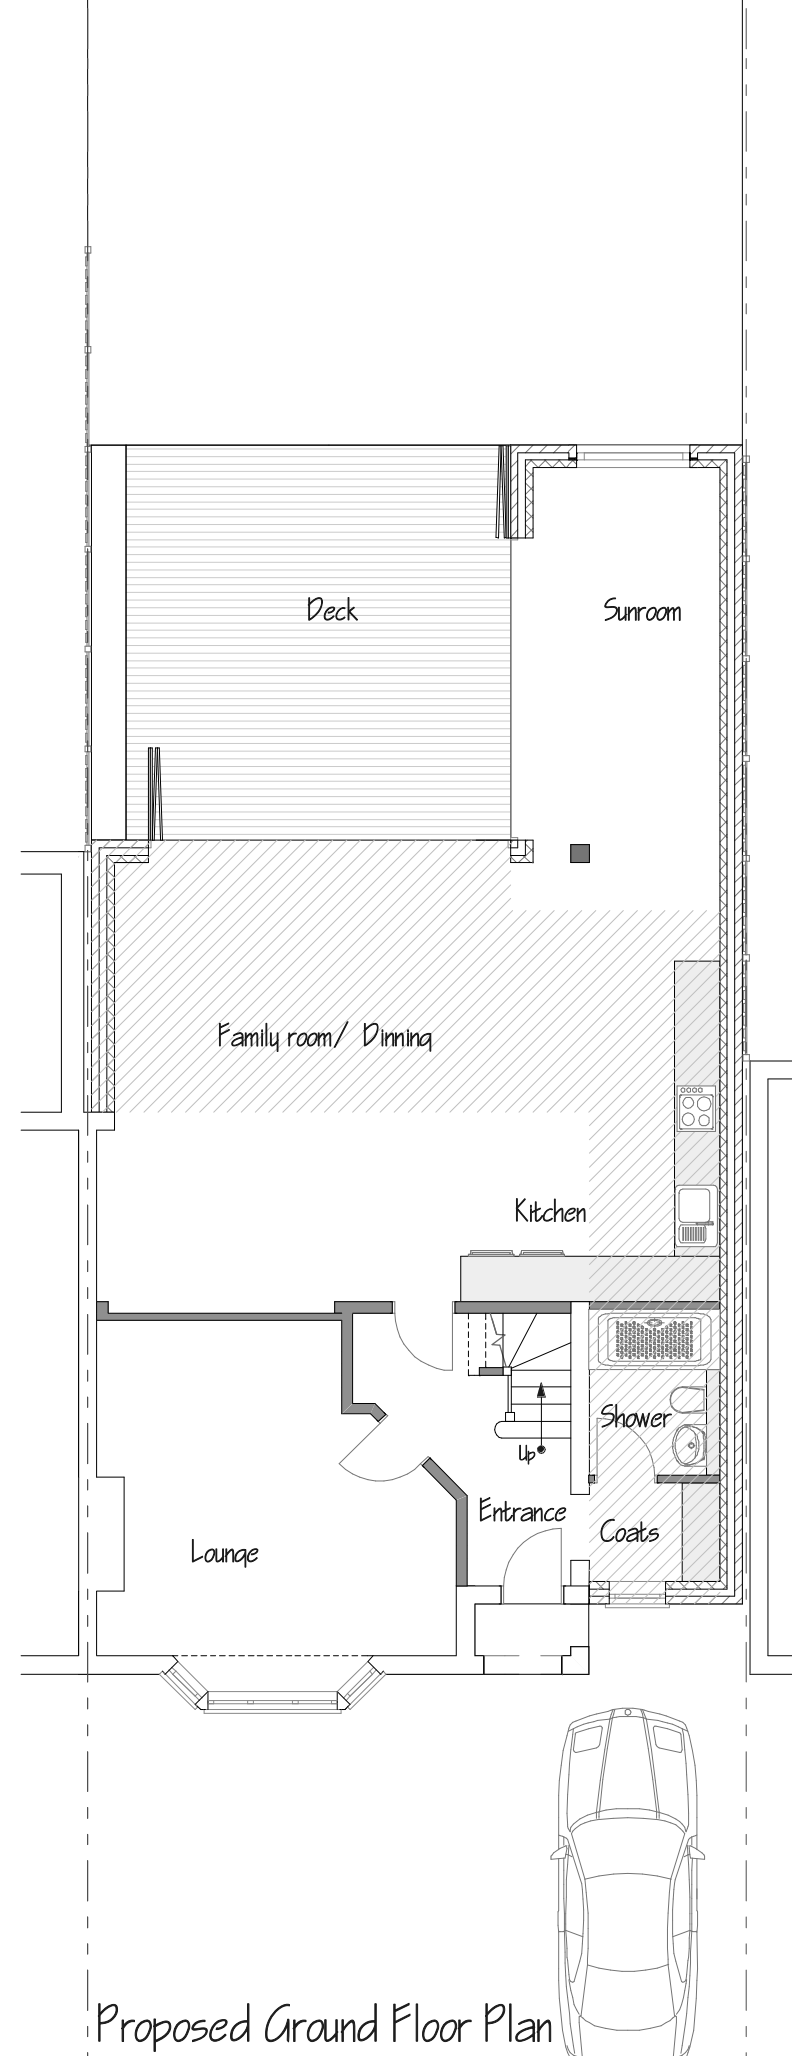

Proposed Ground Floor Plan




Existing Front Elevation

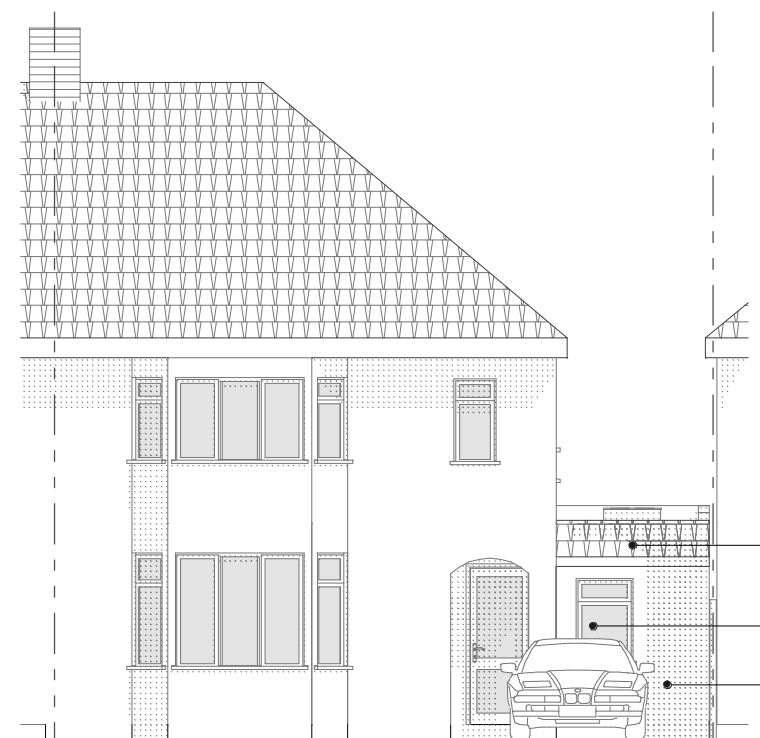

Proposed Front Elevation

- Roof tiles to match existing
- White U.pvc D.G. windows match existing
- Off white render

26/10/17
Removed first floor side extension
as per planning officer's comments

 

Project:
31 West Mead, Ruislip, HA4 0TW

Existing & Proposed Floor Plans & Elevations

A R Projects Ltd
Architectural Services


drawn: Hs
scale: 1:100
date: May 2017

drawing no: **PI-18-09-02**


Rev: **A**

81 Spring Grove Cresent Middlesex TW3 4DA M: 07971878910




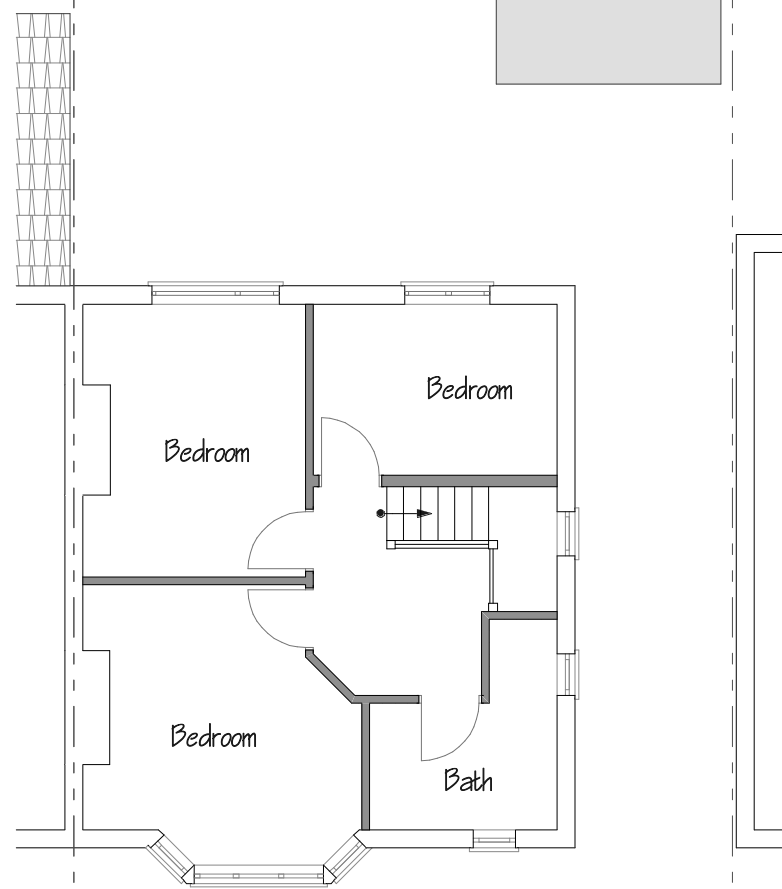


Existing First Floor Plan

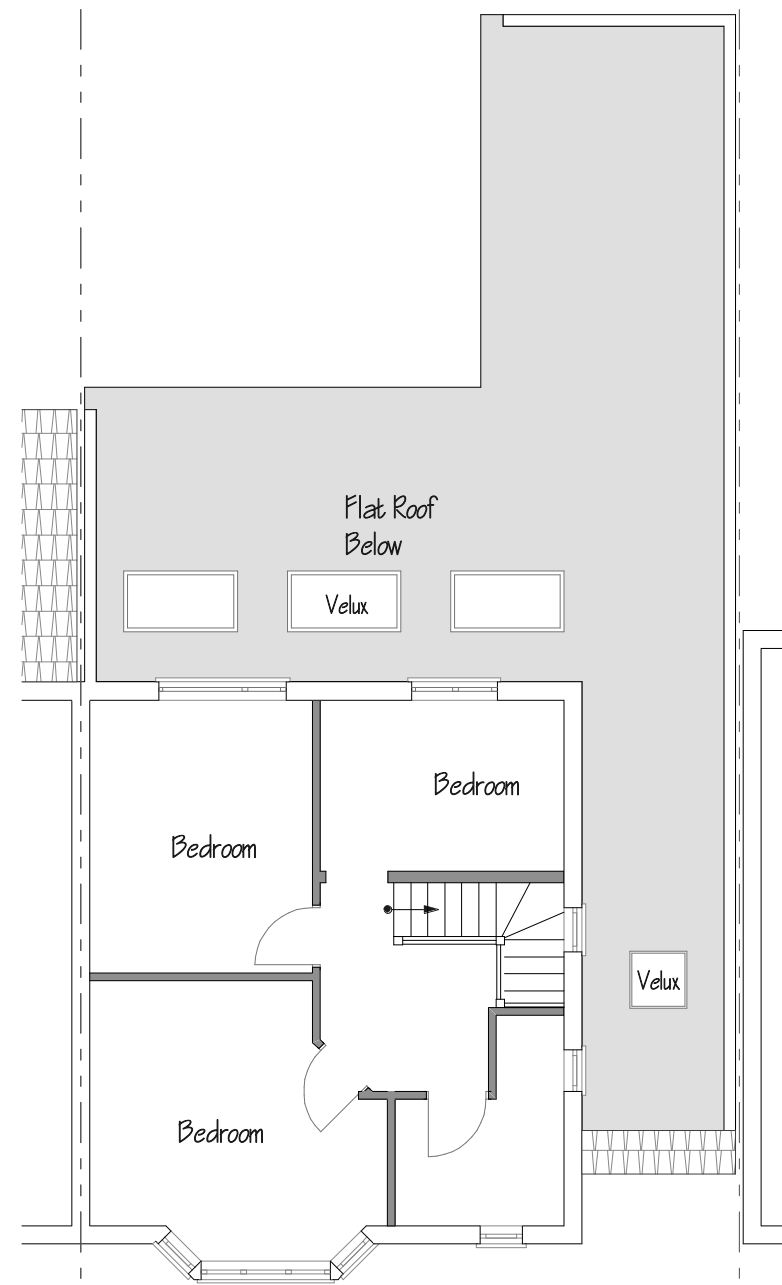

Proposed First Floor Plan

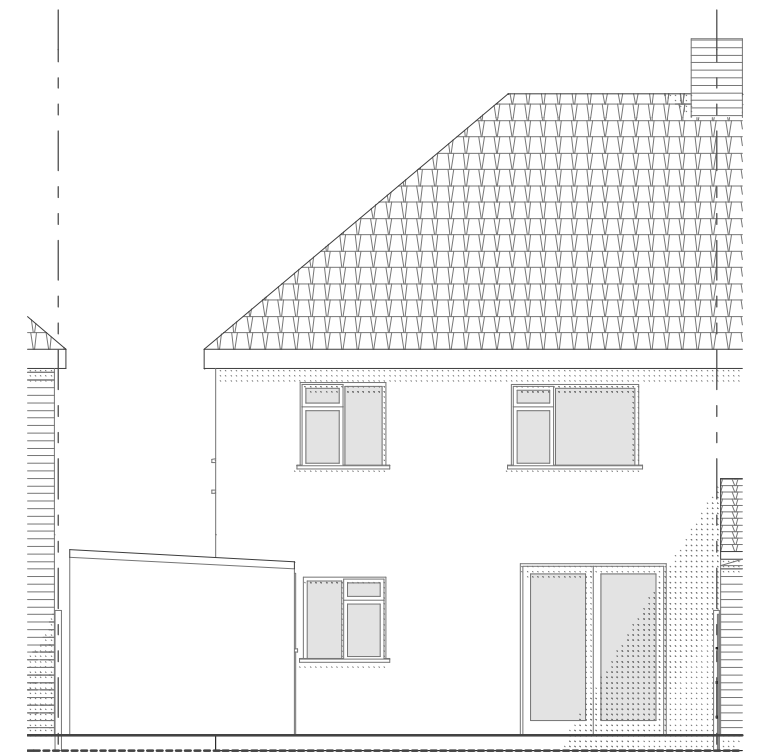


Existing Rear Elevation.

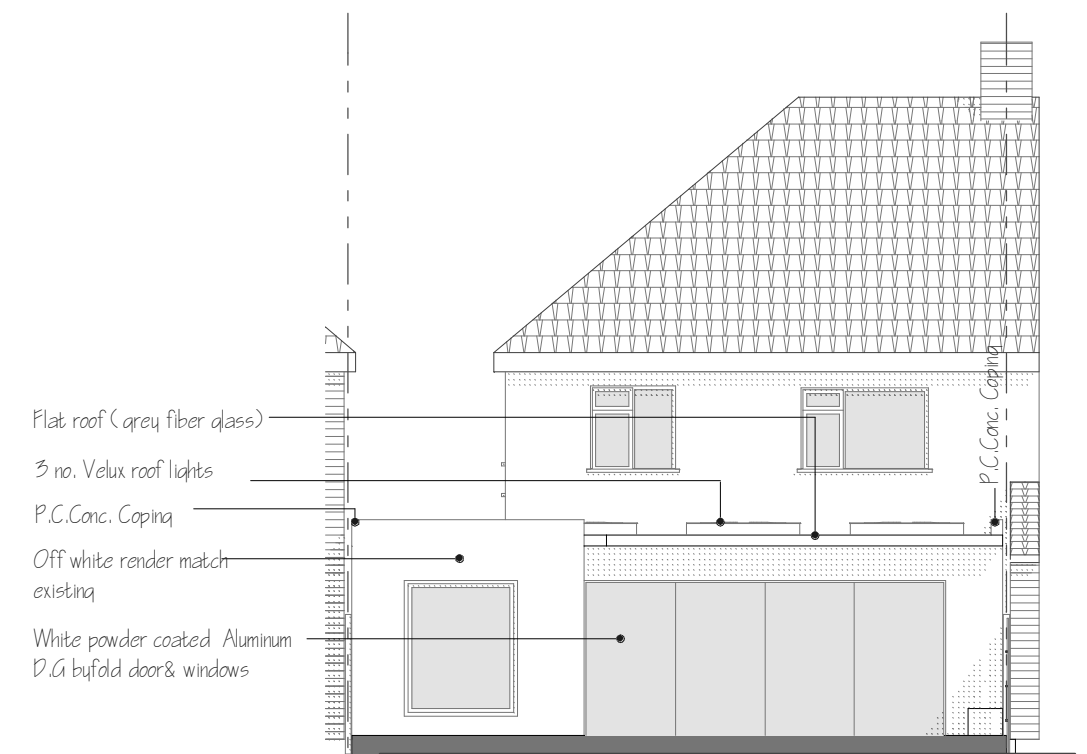


Proposed Rear Elevation.

26/10/17
Removed first floor side extension
as per planning officer's comments

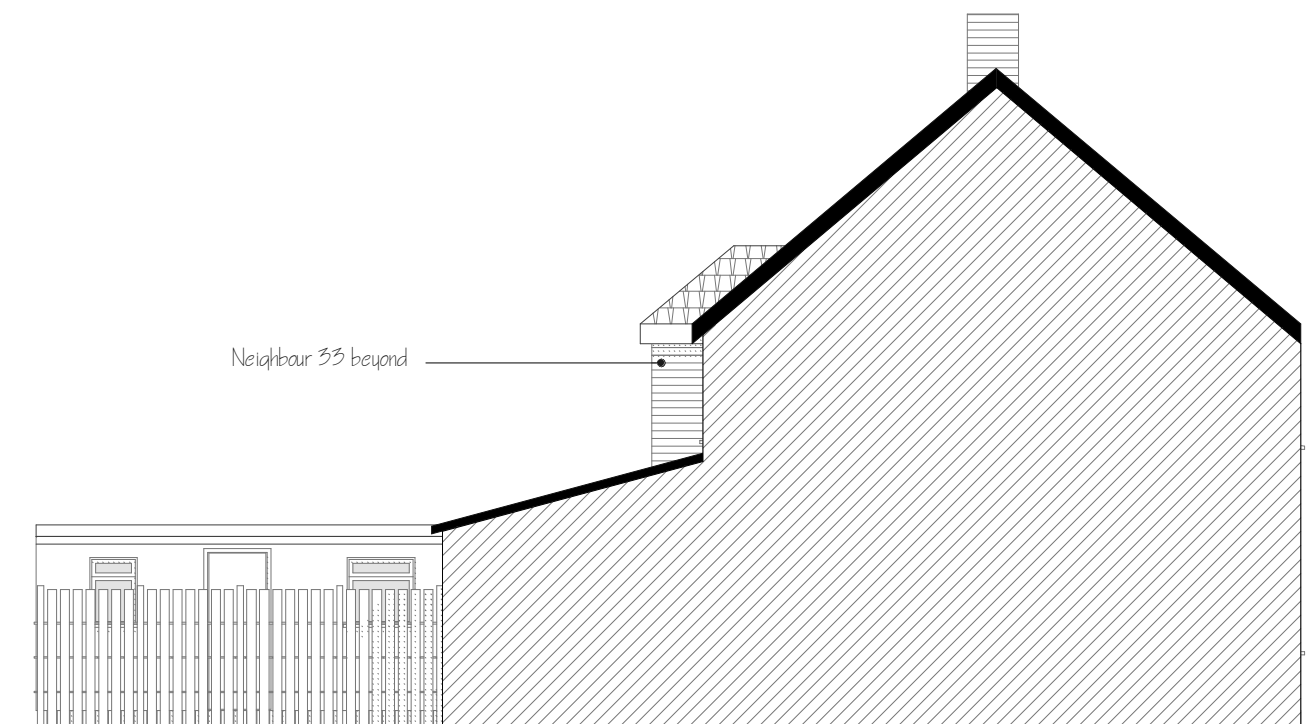


Existing Side Elevation (Neighbour No.29) .

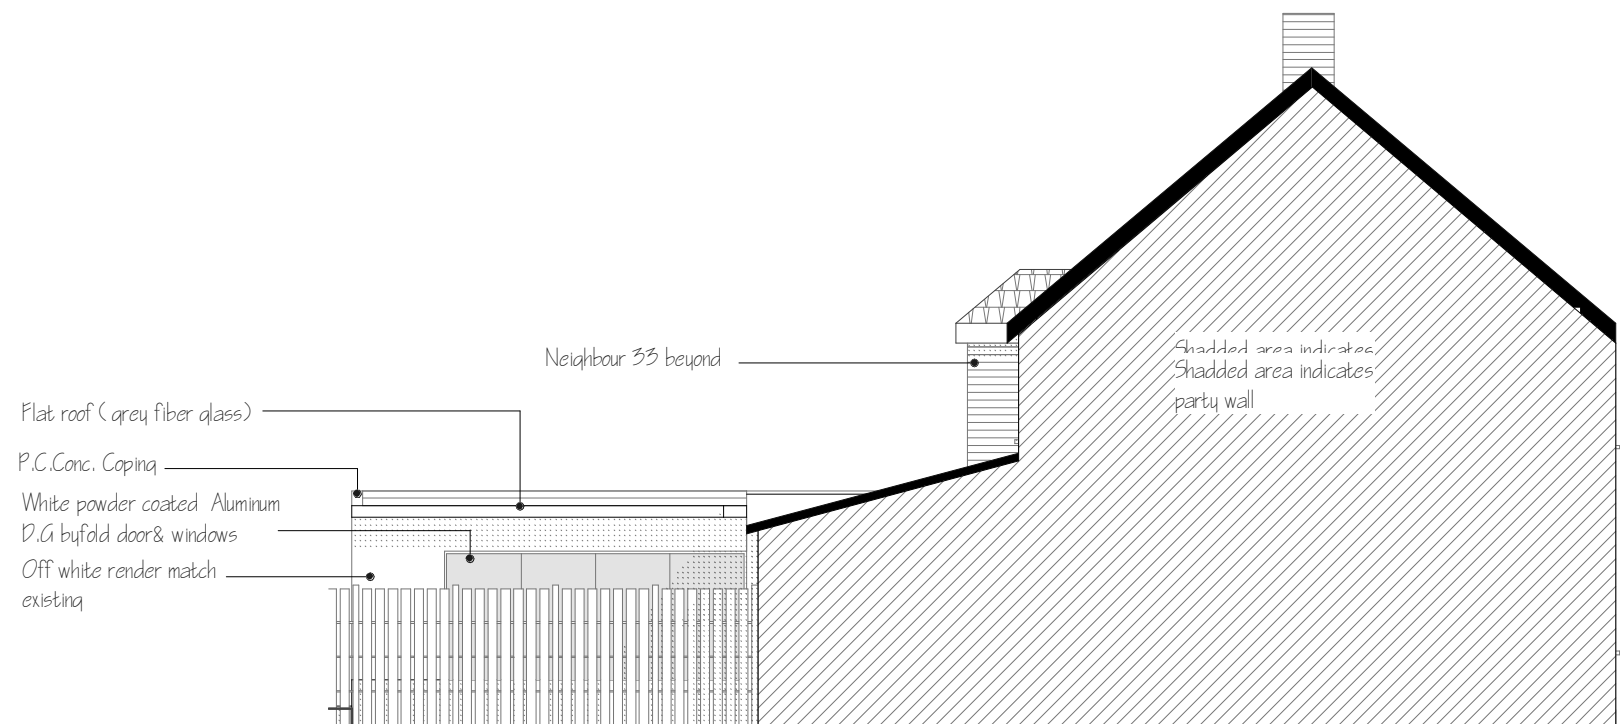

Proposed Side Elevation (Neighbour No.29) .



Existing Side Elevation (Neighbour No.33) .

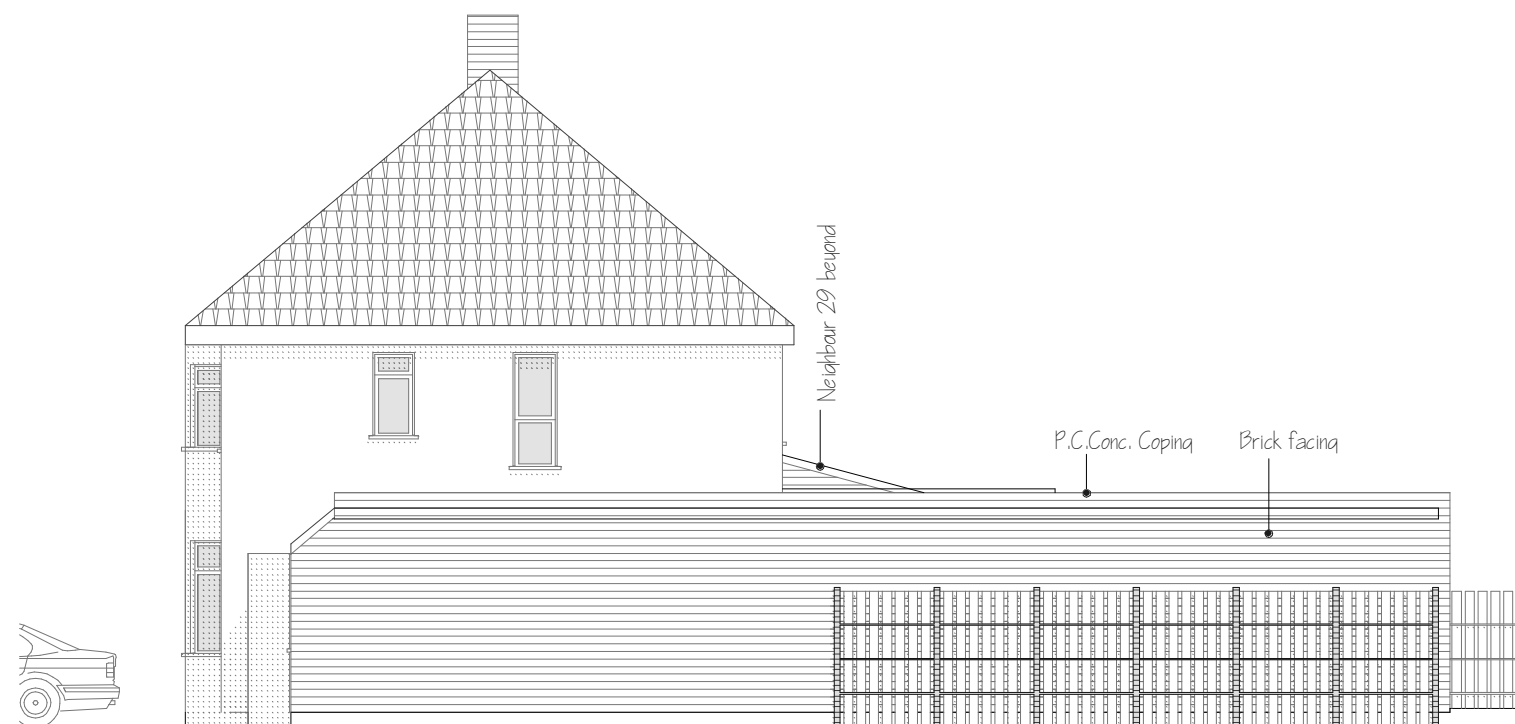

Proposed Side Elevation (Neighbour No.33) .

26/10/17
Removed first floor side extension
as per planning officer's comments

