




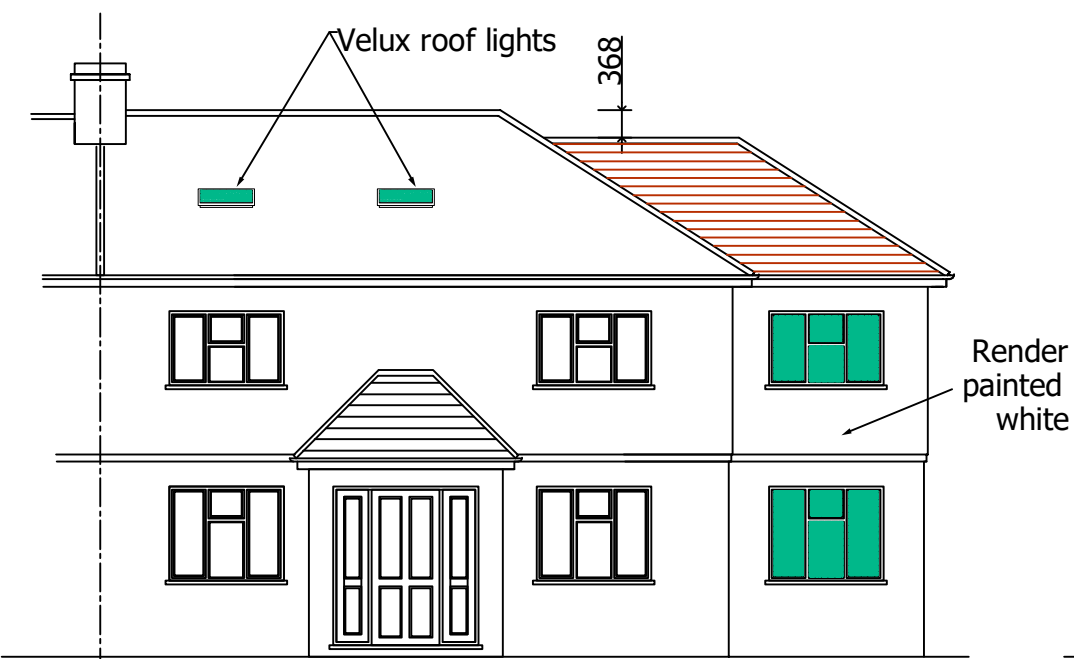


Proposed Front Elevation

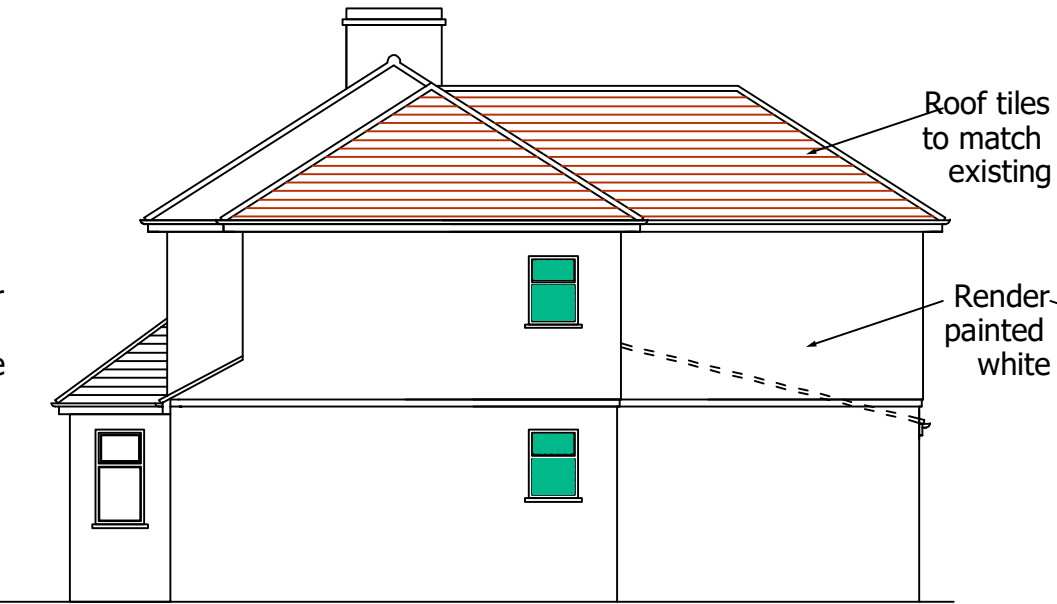


Proposed End Elevation

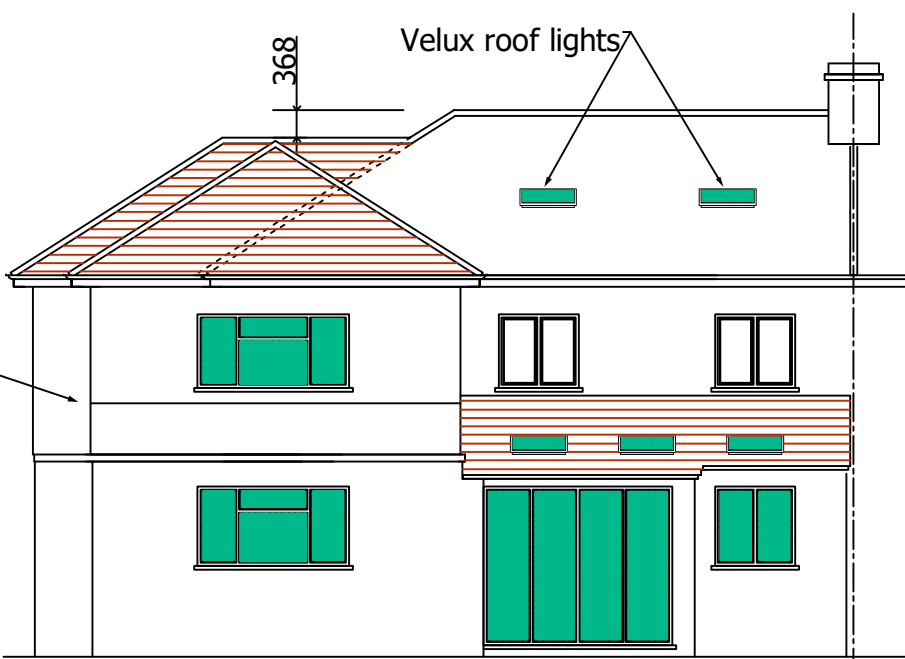


Proposed Rear Elevation

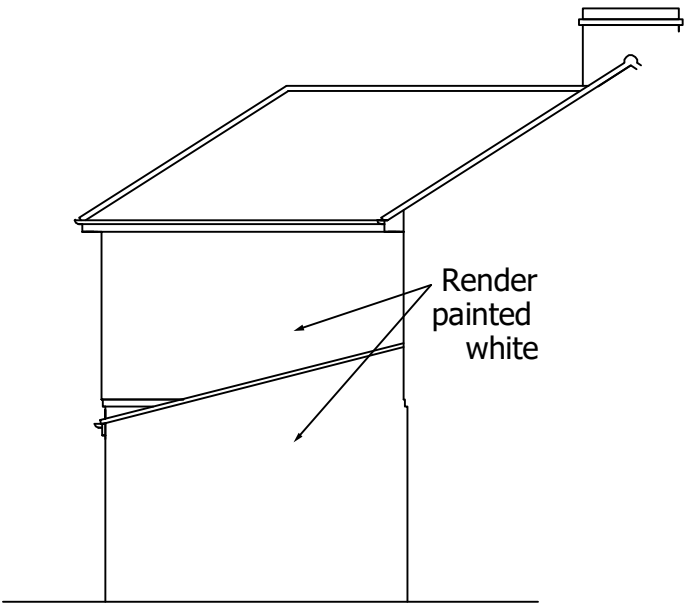

Proposed End Elevation

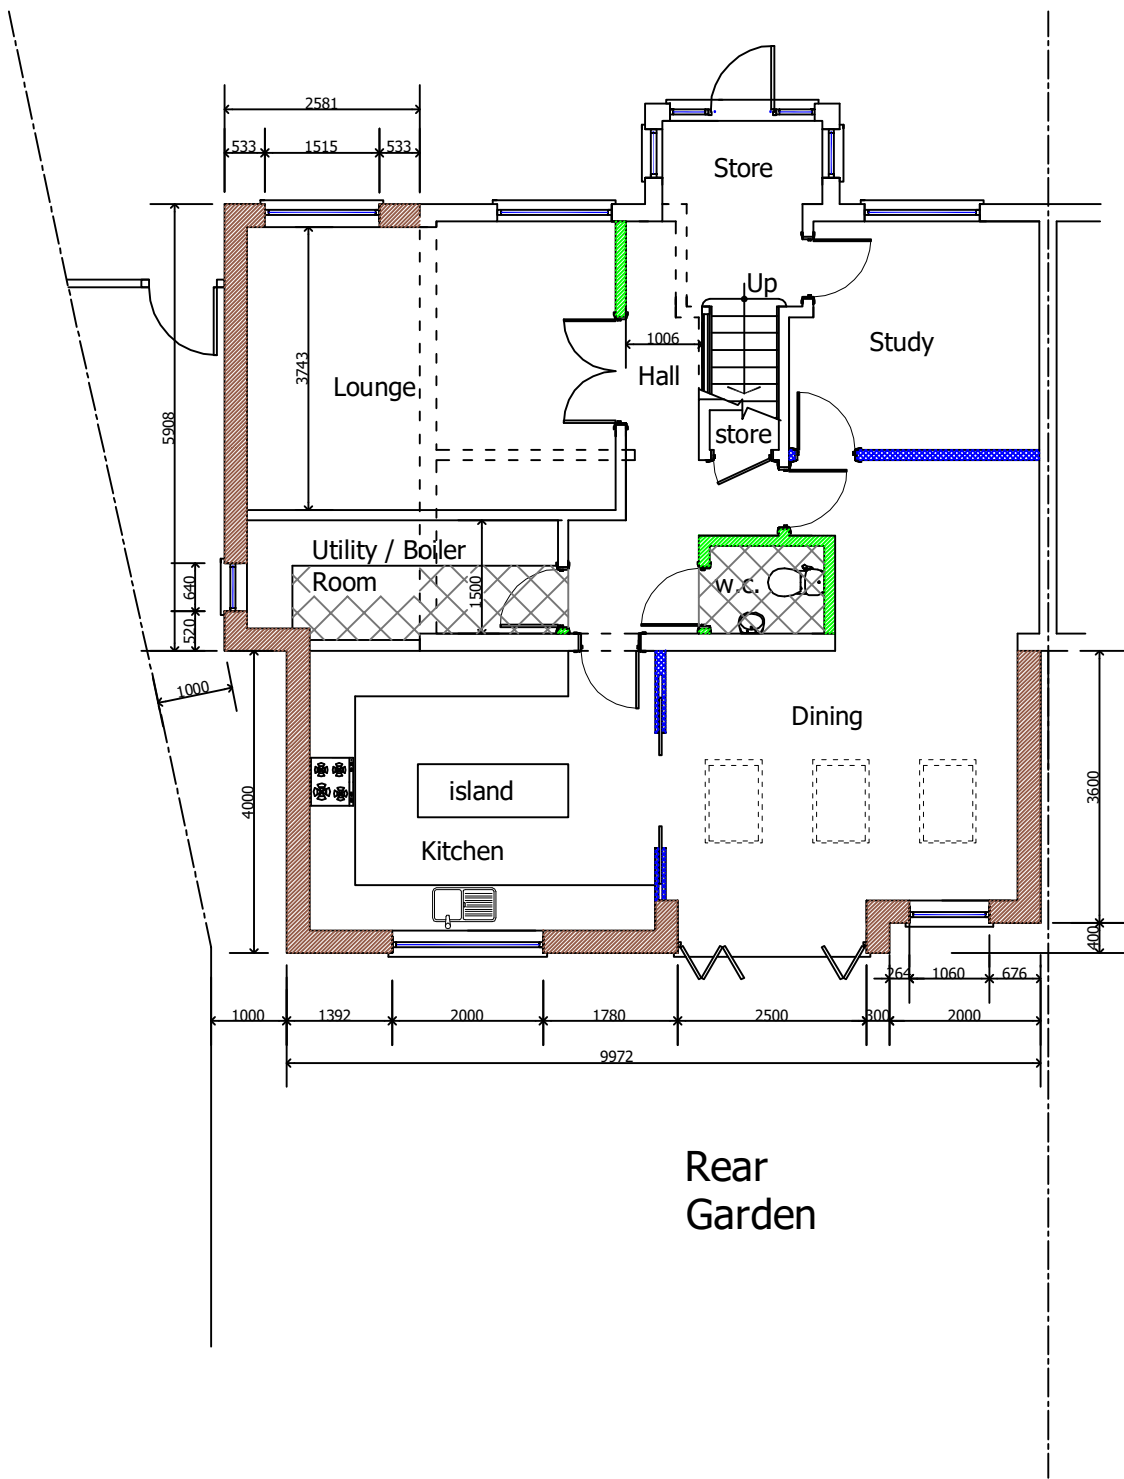

Proposed Ground Floor Plan

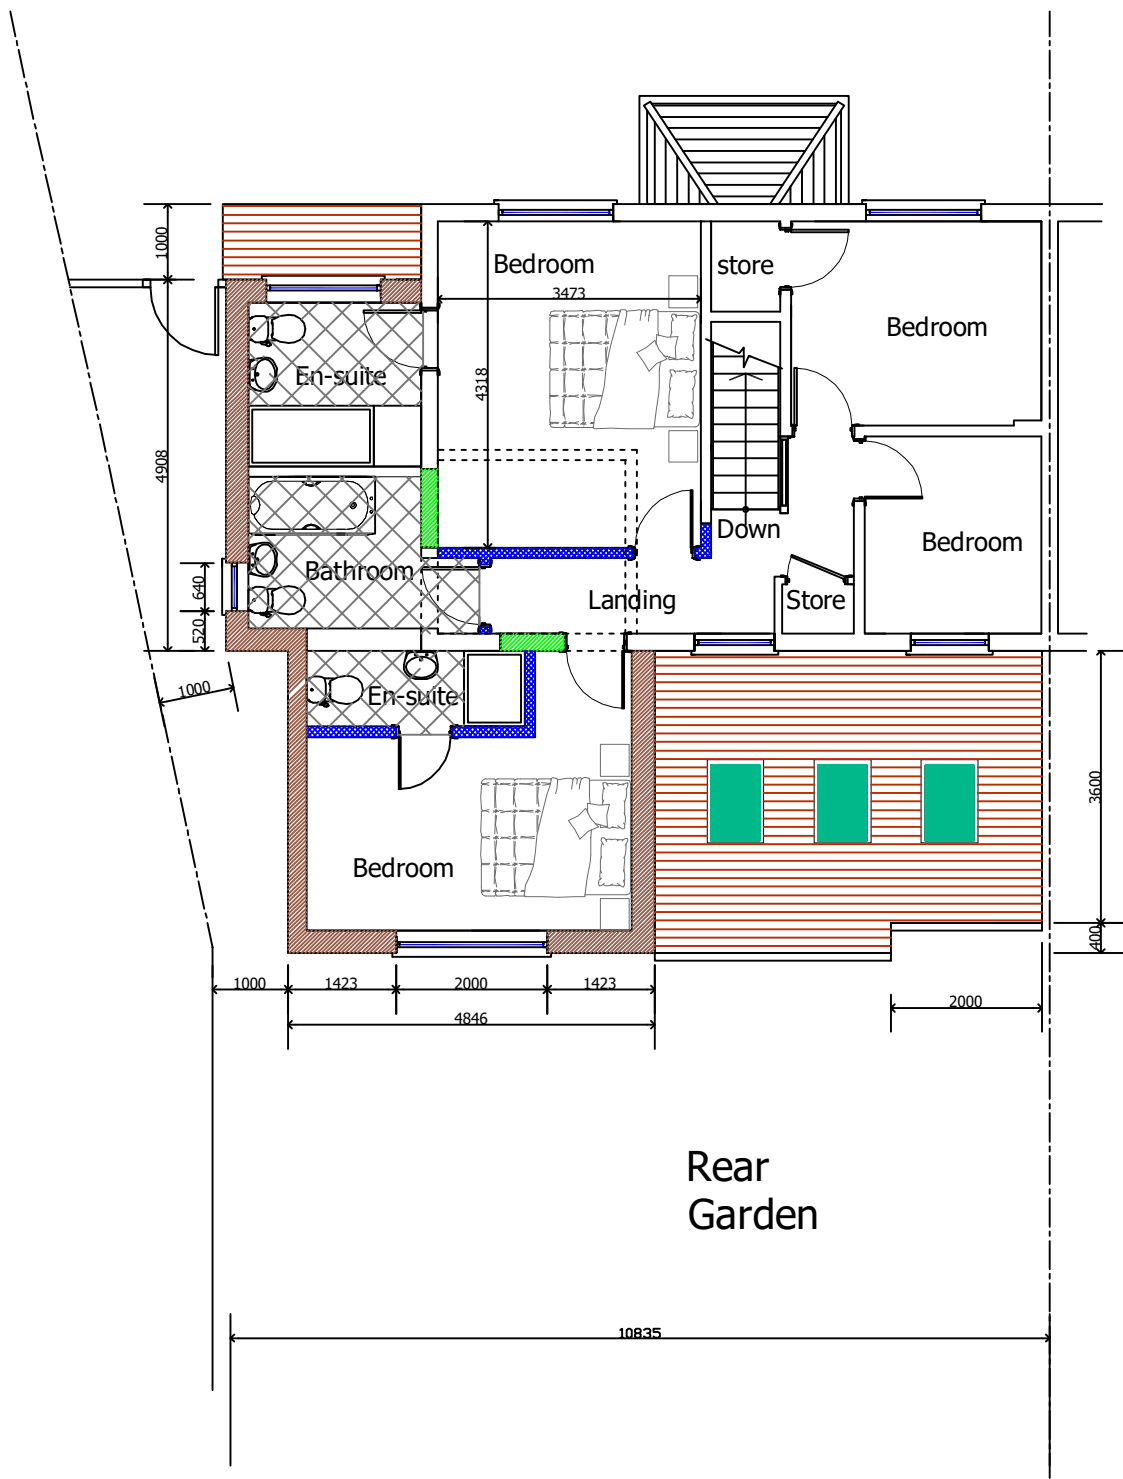

Proposed First Floor Plan

- KEY
- Existing Construction
 - Proposed Construction (External walls)
 - Proposed Construction (Internal walls in blockwork)
 - Proposed Construction (Internal walls stud partitions)

Notes:
Do not scale this drawing.
Copyright of this drawing belongs to MJD Architecture.

No copying is permitted without the written consent of the company.

Contractor to inform MJD Architecture of any discrepancies found on this drawing and obtain written consent for any subsequent variation.

No responsibility is accepted by MJD Architecture for any consequences arising from unintentional mistakes on this drawing.

MJD Architecture accepts no responsibility for the structural integrity or stability of the building. Please refer to structural engineer's drawings and calculations for all structural design.

Revision	Date	Description
m.j.d.architecture DESIGN WITH FLAIR 2A Alleyn Park Southall Middlesex UB2 5QT Tel: 020 8571 3987 Fax: 020 8574 2766		
Name Ms. Kiren Govinden		
Site 9 Priory Avenue Harefield UB9 6AP		
Title Proposed Plans and Elevations		
Scale 1:100	Date July 2018	
Dwg No. 1519.A2.PL02	Rev. D	