



Scale 1:100 0 1 2 3 4 5

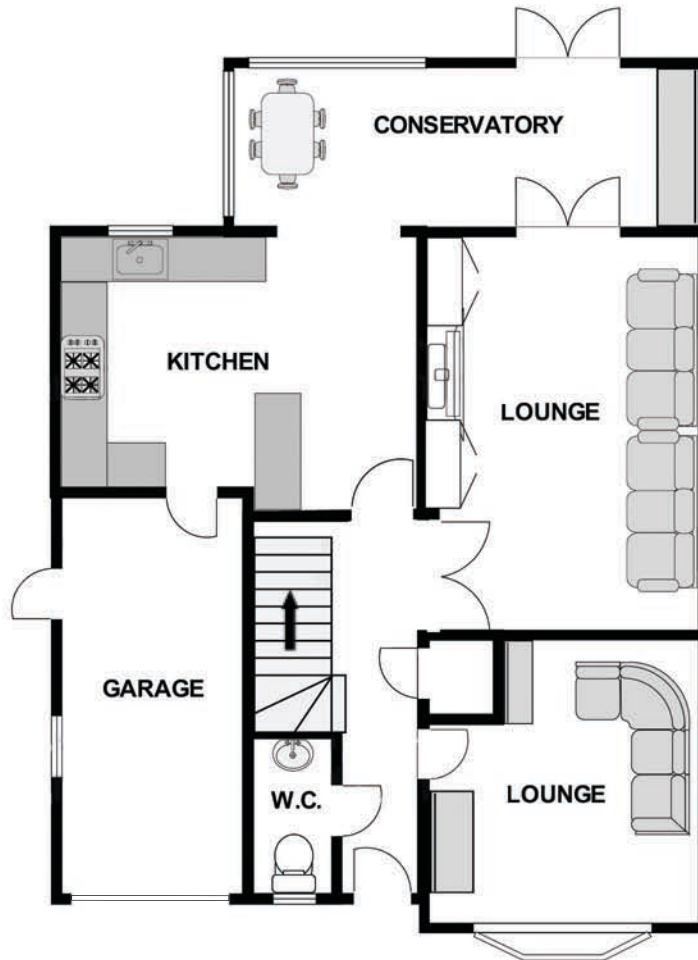

EXISTING

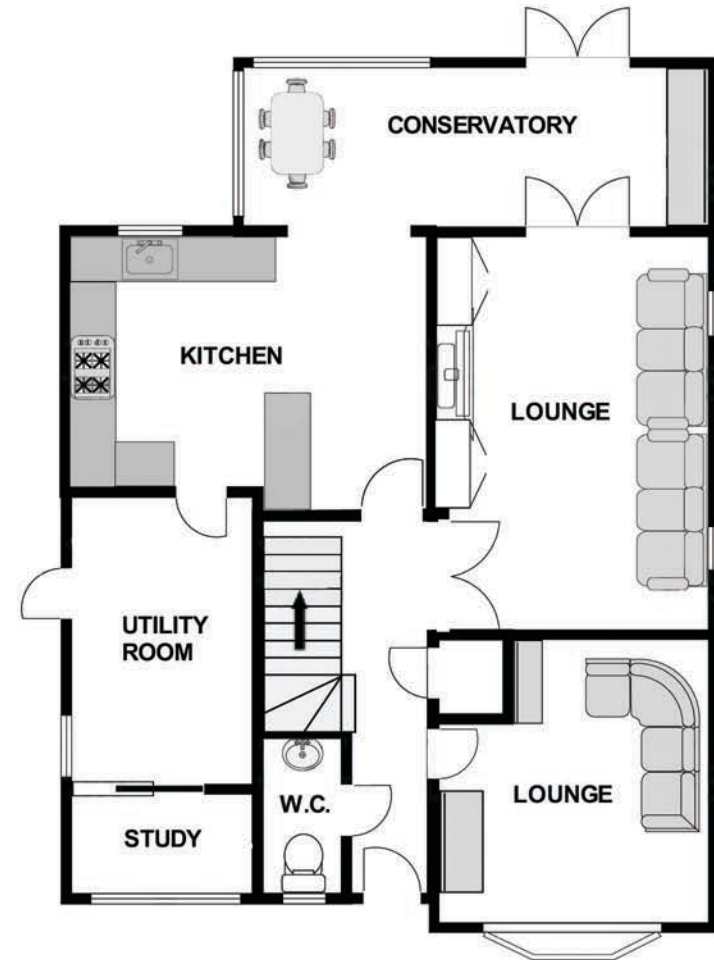

PROPOSED

Site:	18 Shelley Lane, Harefield, UB9 6HP	Drawing: GFPO01	Project: HIT001	Drawn: NDPlanning	Notes:	Do Not scale from drawing
Title:	Existing & Proposed Ground Floor Plan	Scale: 1:100 @ A4	Date: September 2018	Rev: -		