




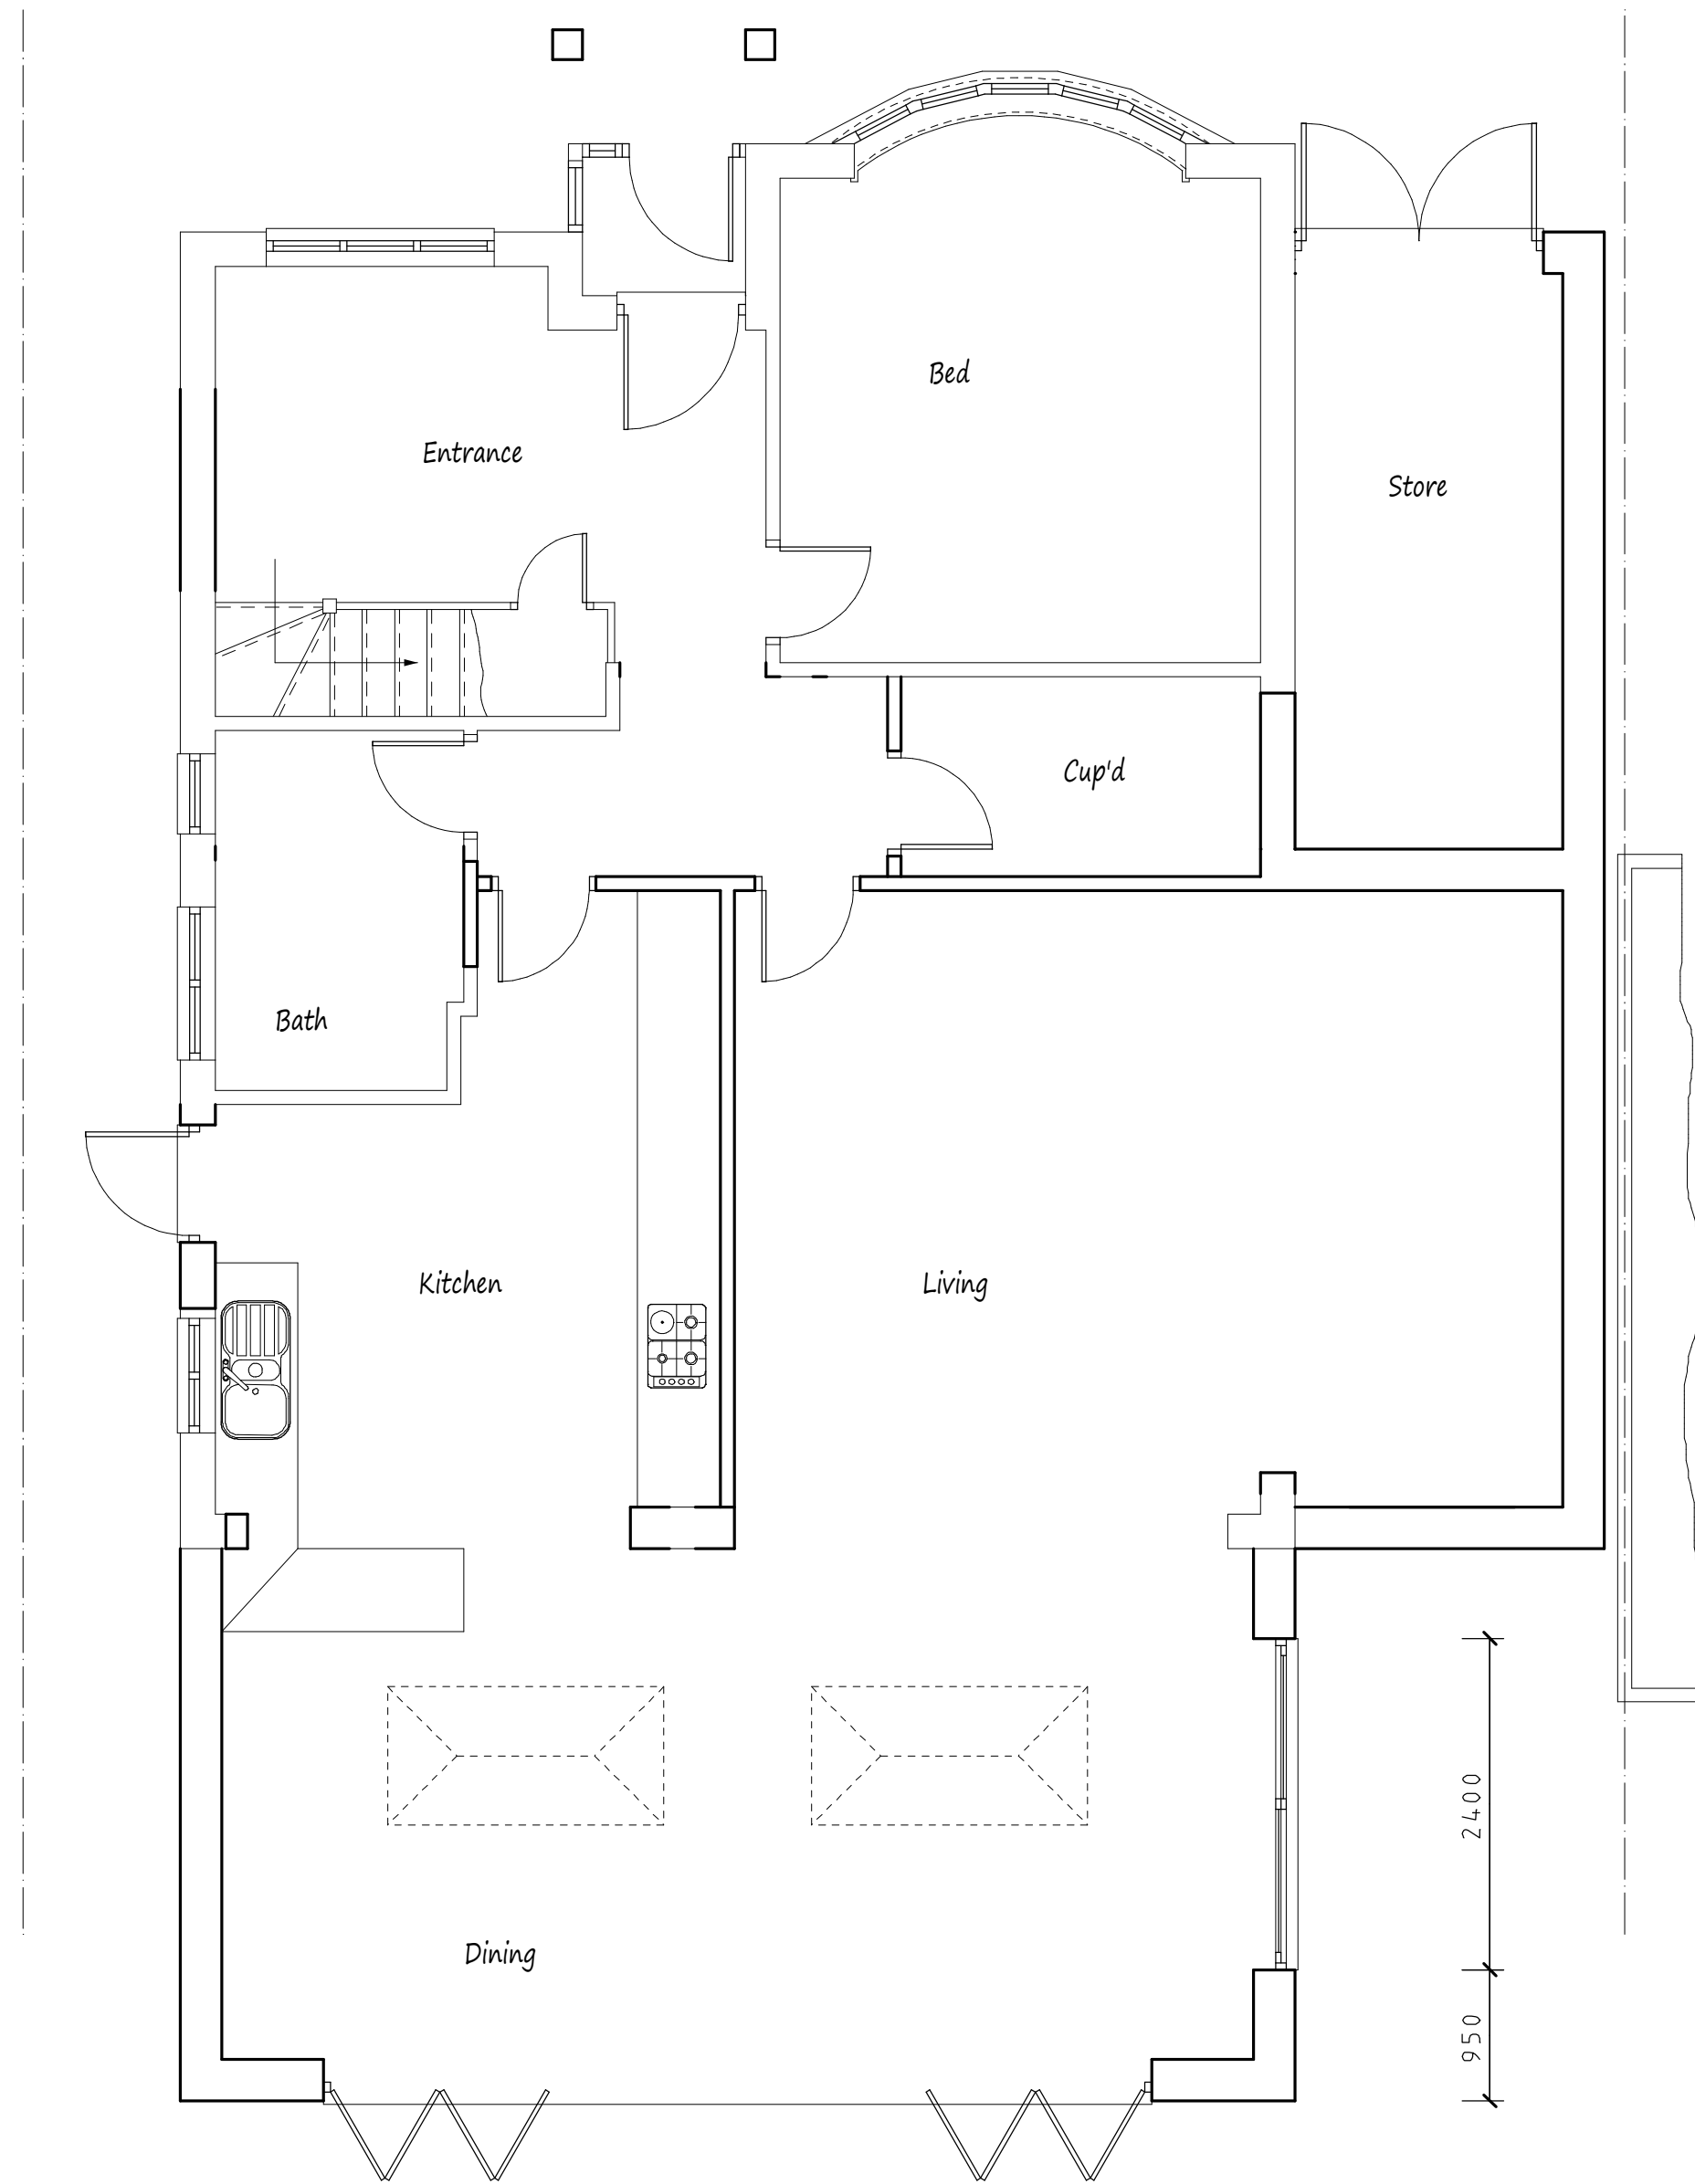

Proposed Ground Floor Plan

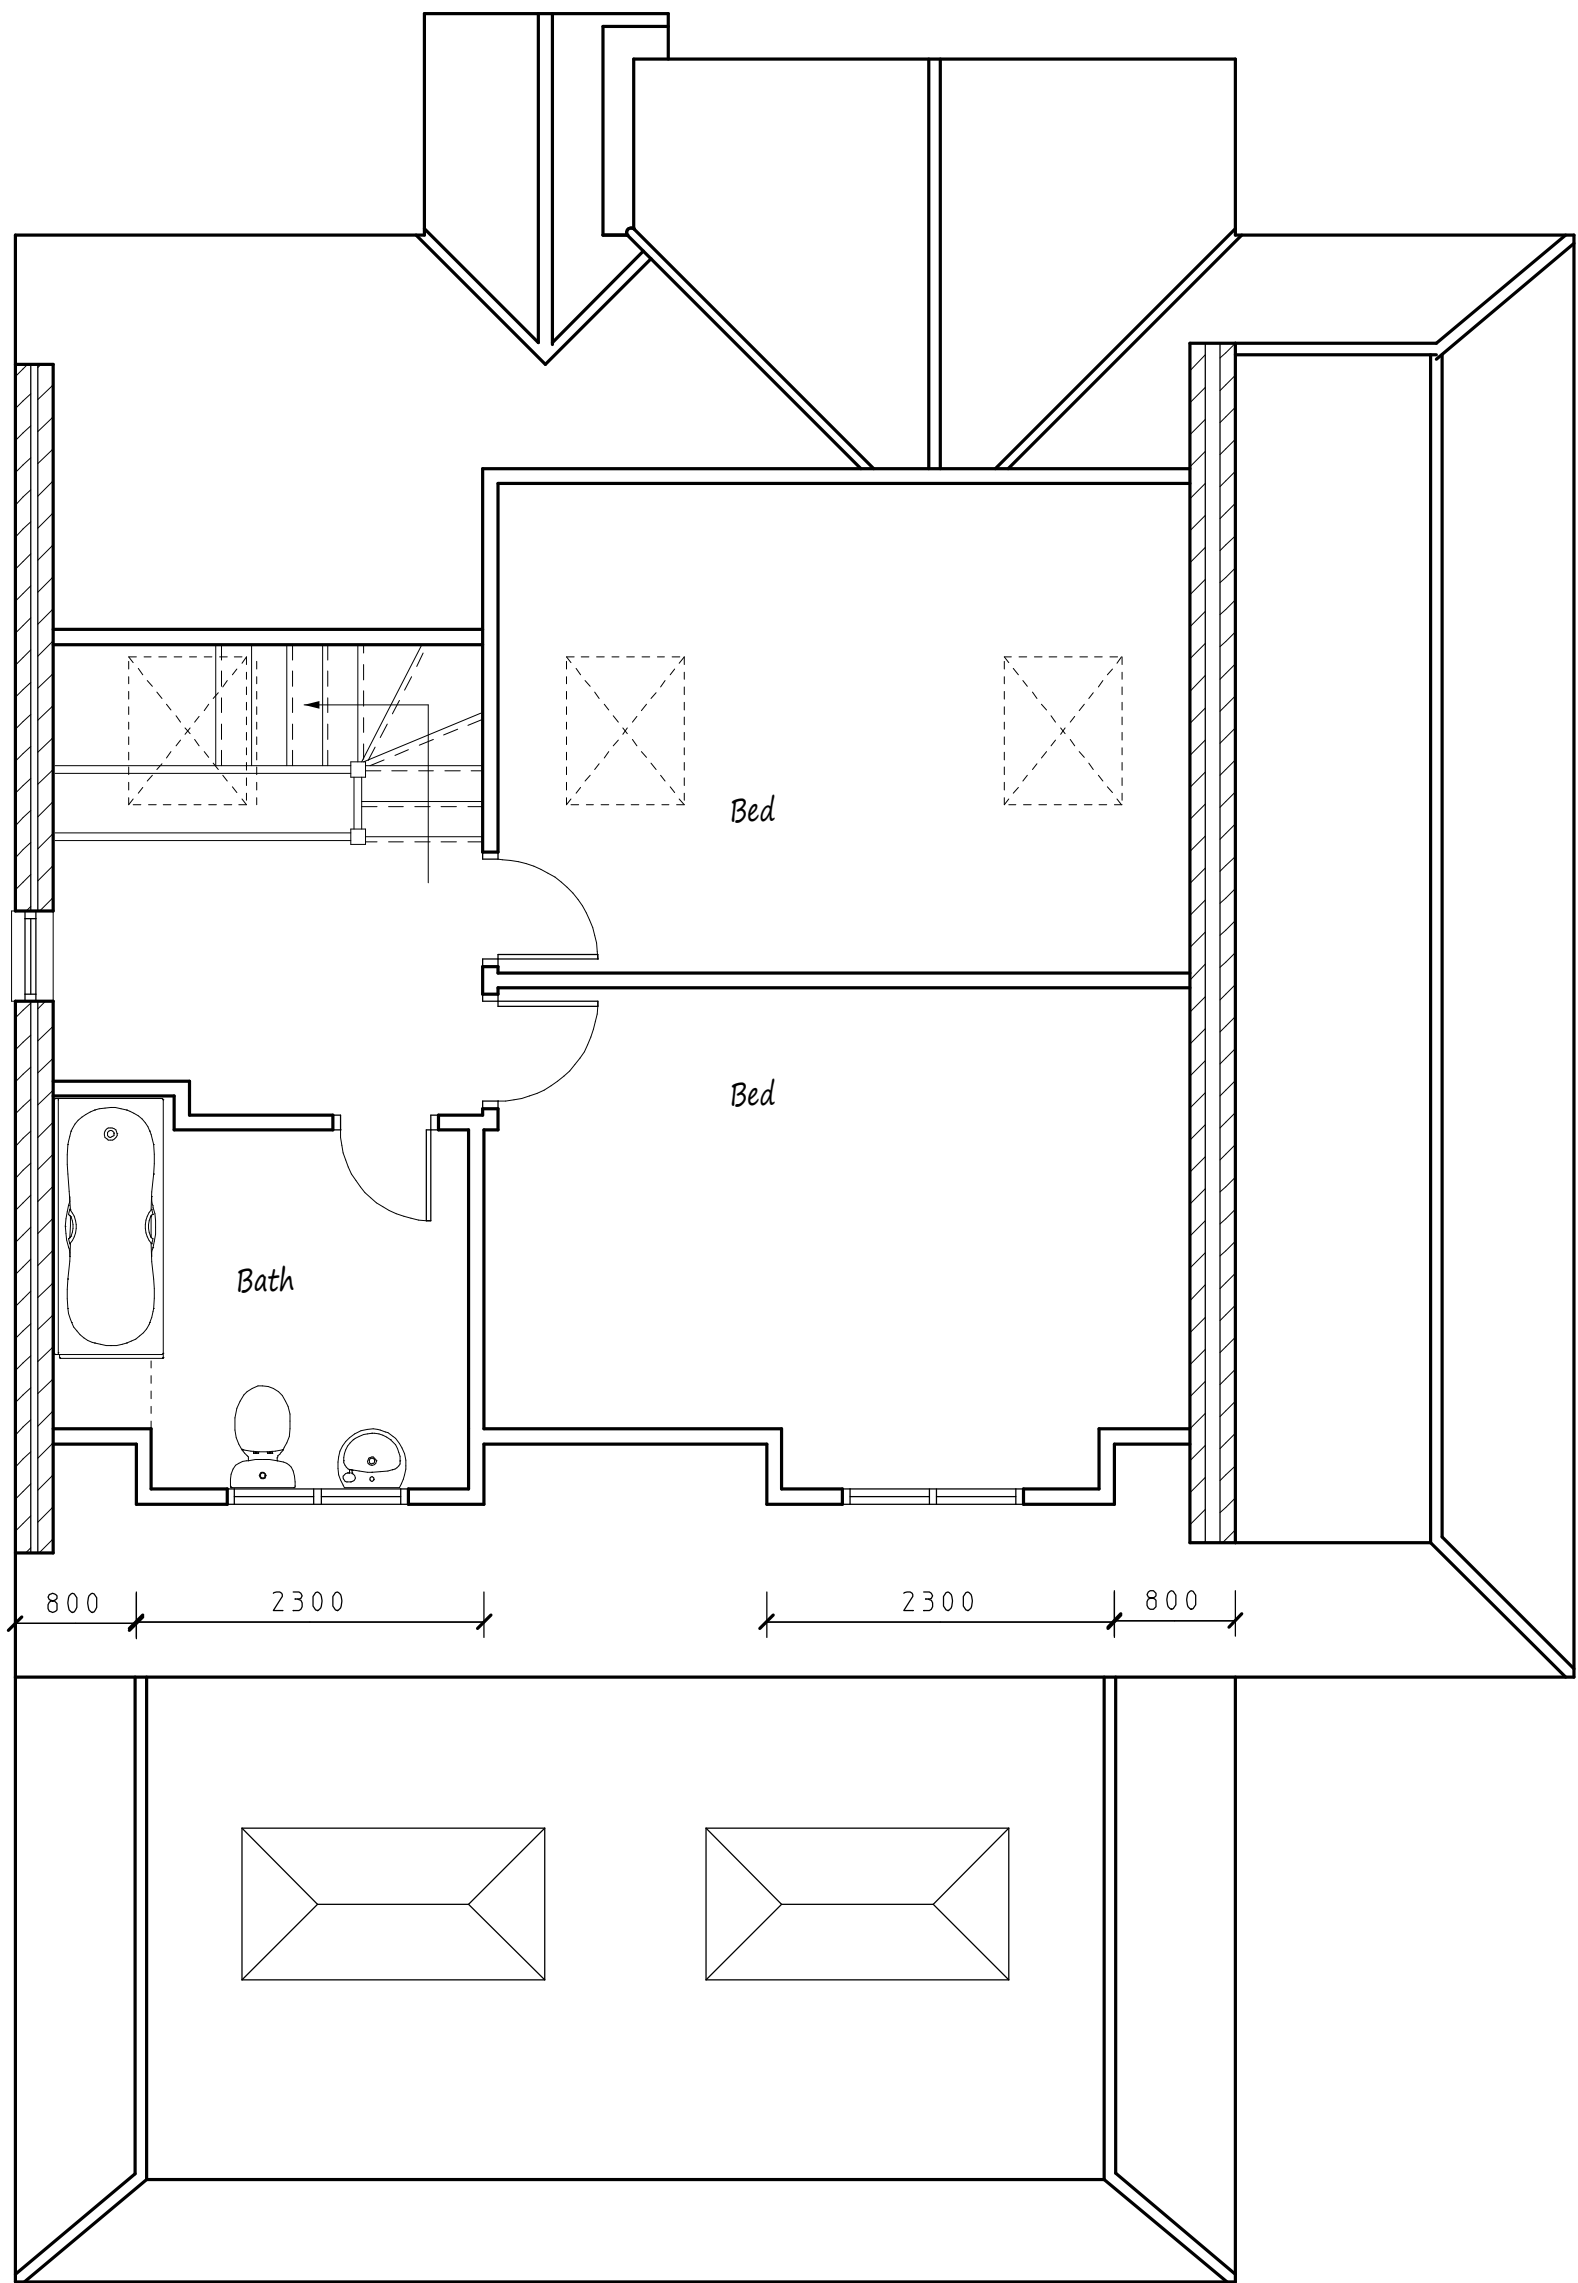

Proposed Rooms in Roof Space

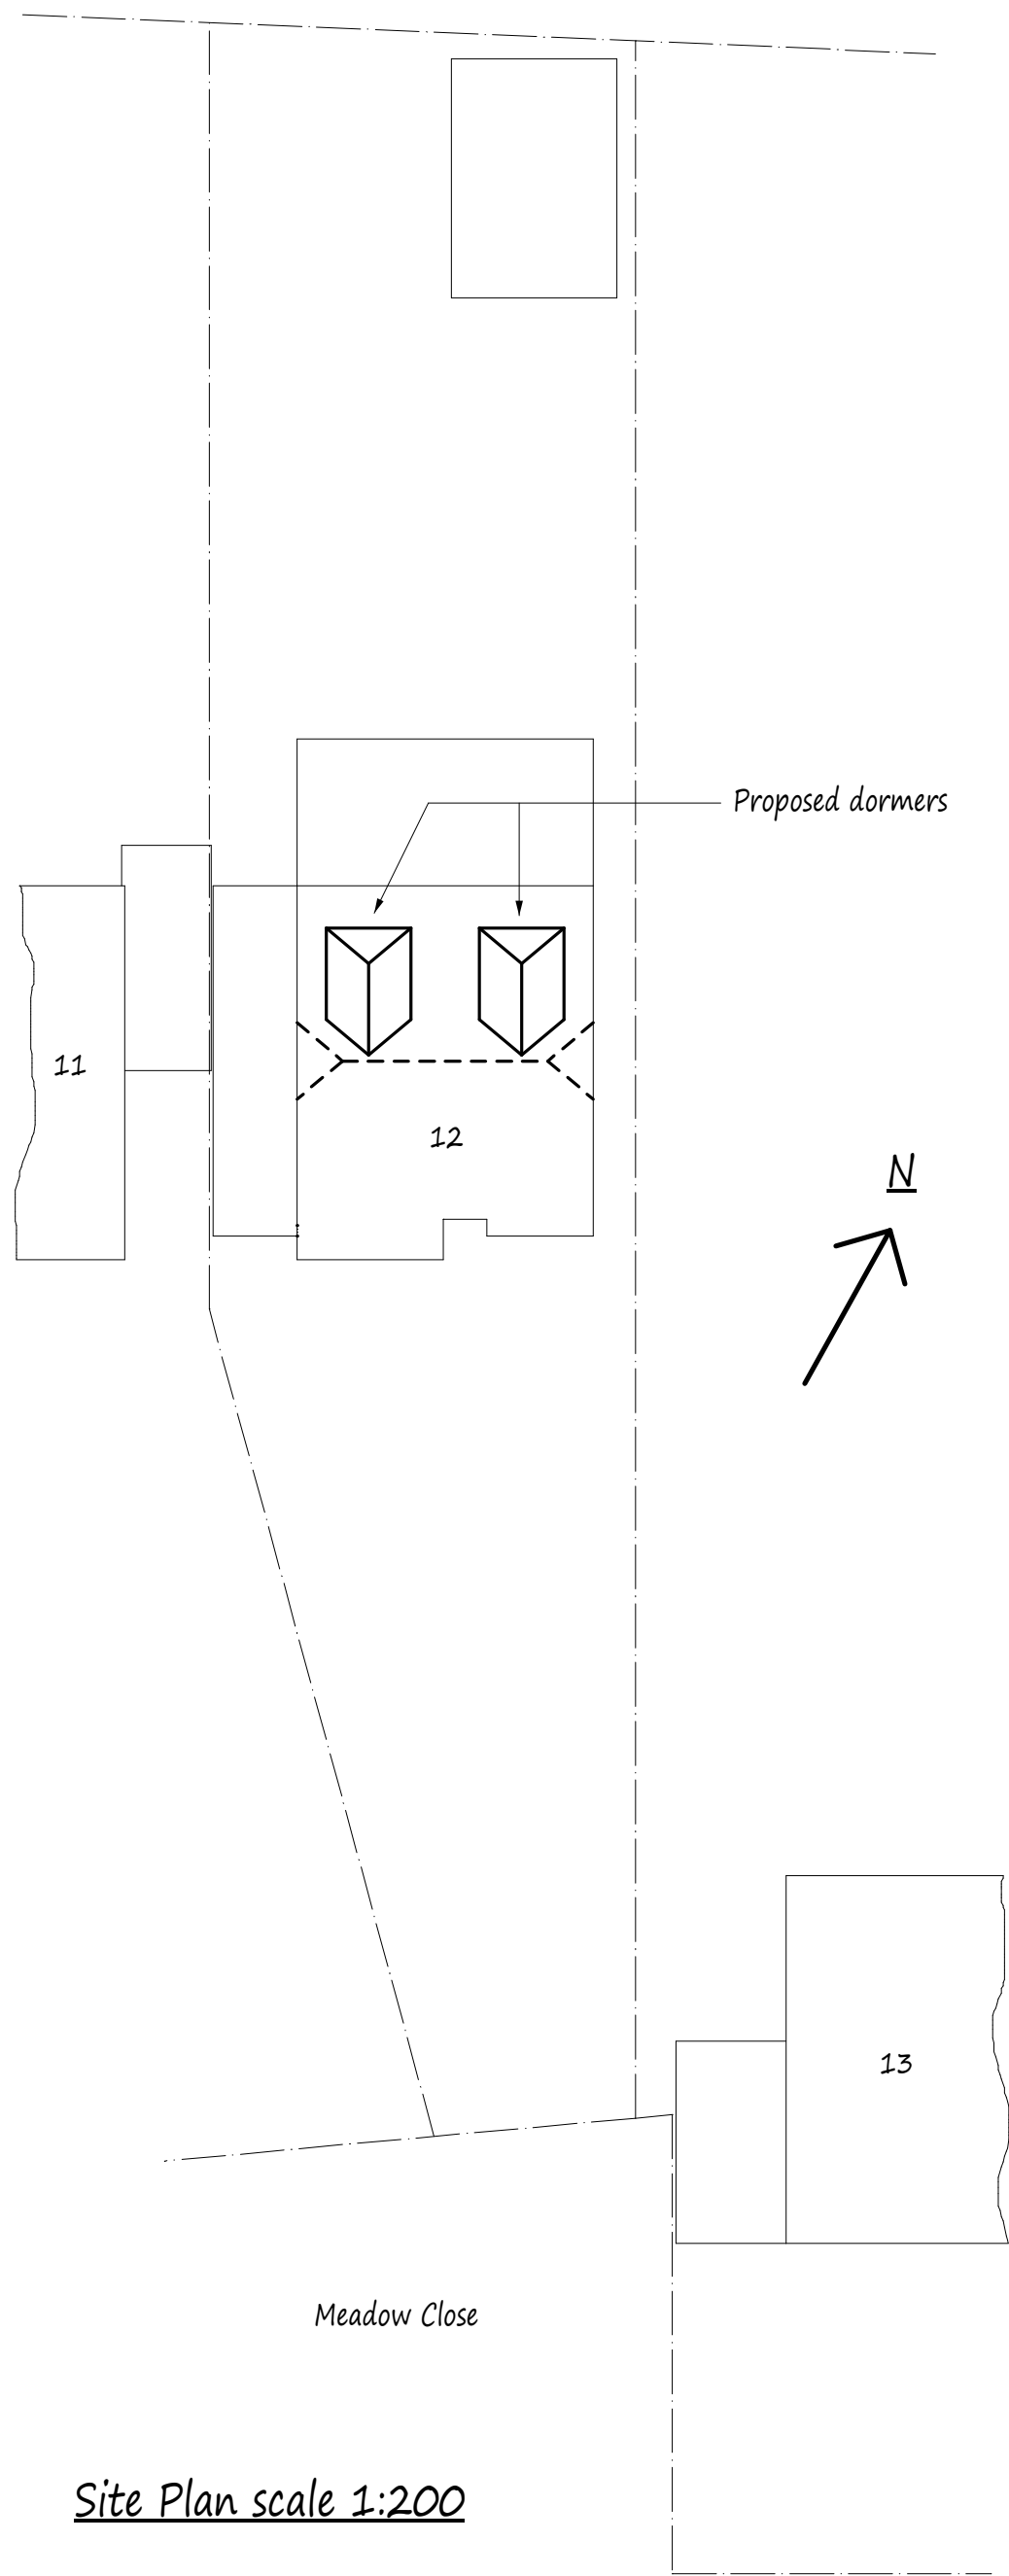

Site Plan scale 1:200

Proposed Elevations - All Materials to Match Existing

Reduce pitch of roof to approx 37° to give increase in ridge height of 200mm.

Existing roof shown dotted.

Roof of bay window to be altered to match new roof pitch.

Vertically hung plain tiles to dormer face and cheeks.


New side window to be obscurely glazed and non-openable up to 1.7m above FFL.

Proposal to include rendering all elevations of the bungalow.



Front Elevation


New storm porch to front elevation.

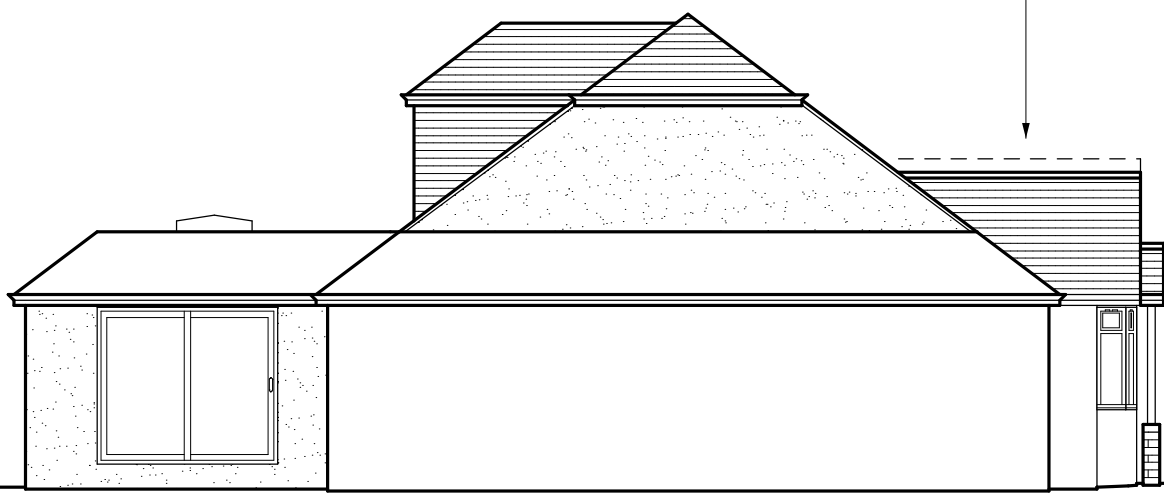

Side Elevation



Rear Elevation

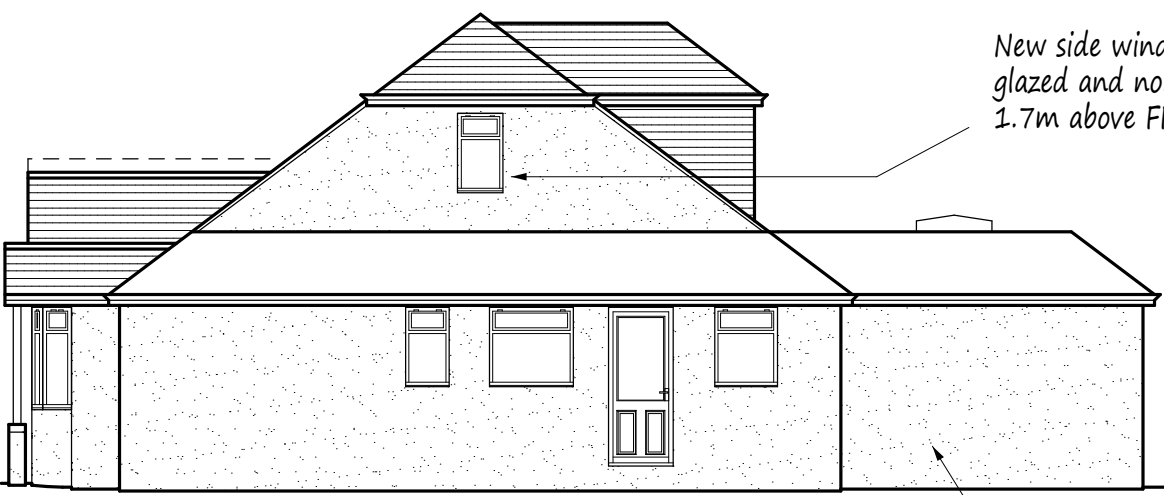

Side Elevation

NOTES:
All dimensions must be checked on site and not scaled from this drawing.

Meadow Close

A Date Revisions

Copyright

Pottle & Co Ltd.
Building Design &
Management Services

Suite A
128 Manor Way
Ruislip
Middlesex
HA4 8HR

Tel: 01895 622800
www.pottle.uk.com

Client
Mr & Mrs Follows

Job Title
12 Meadow Close
Ruislip
Middlesex

Drawing Title

Proposed Alterations to Main
Roof to Create Loft Conversion
and Front Storm Porch.

Scale
1:50 100 200

Date
March 2019

Drawn by
MDP

Drg No.
4122/03