




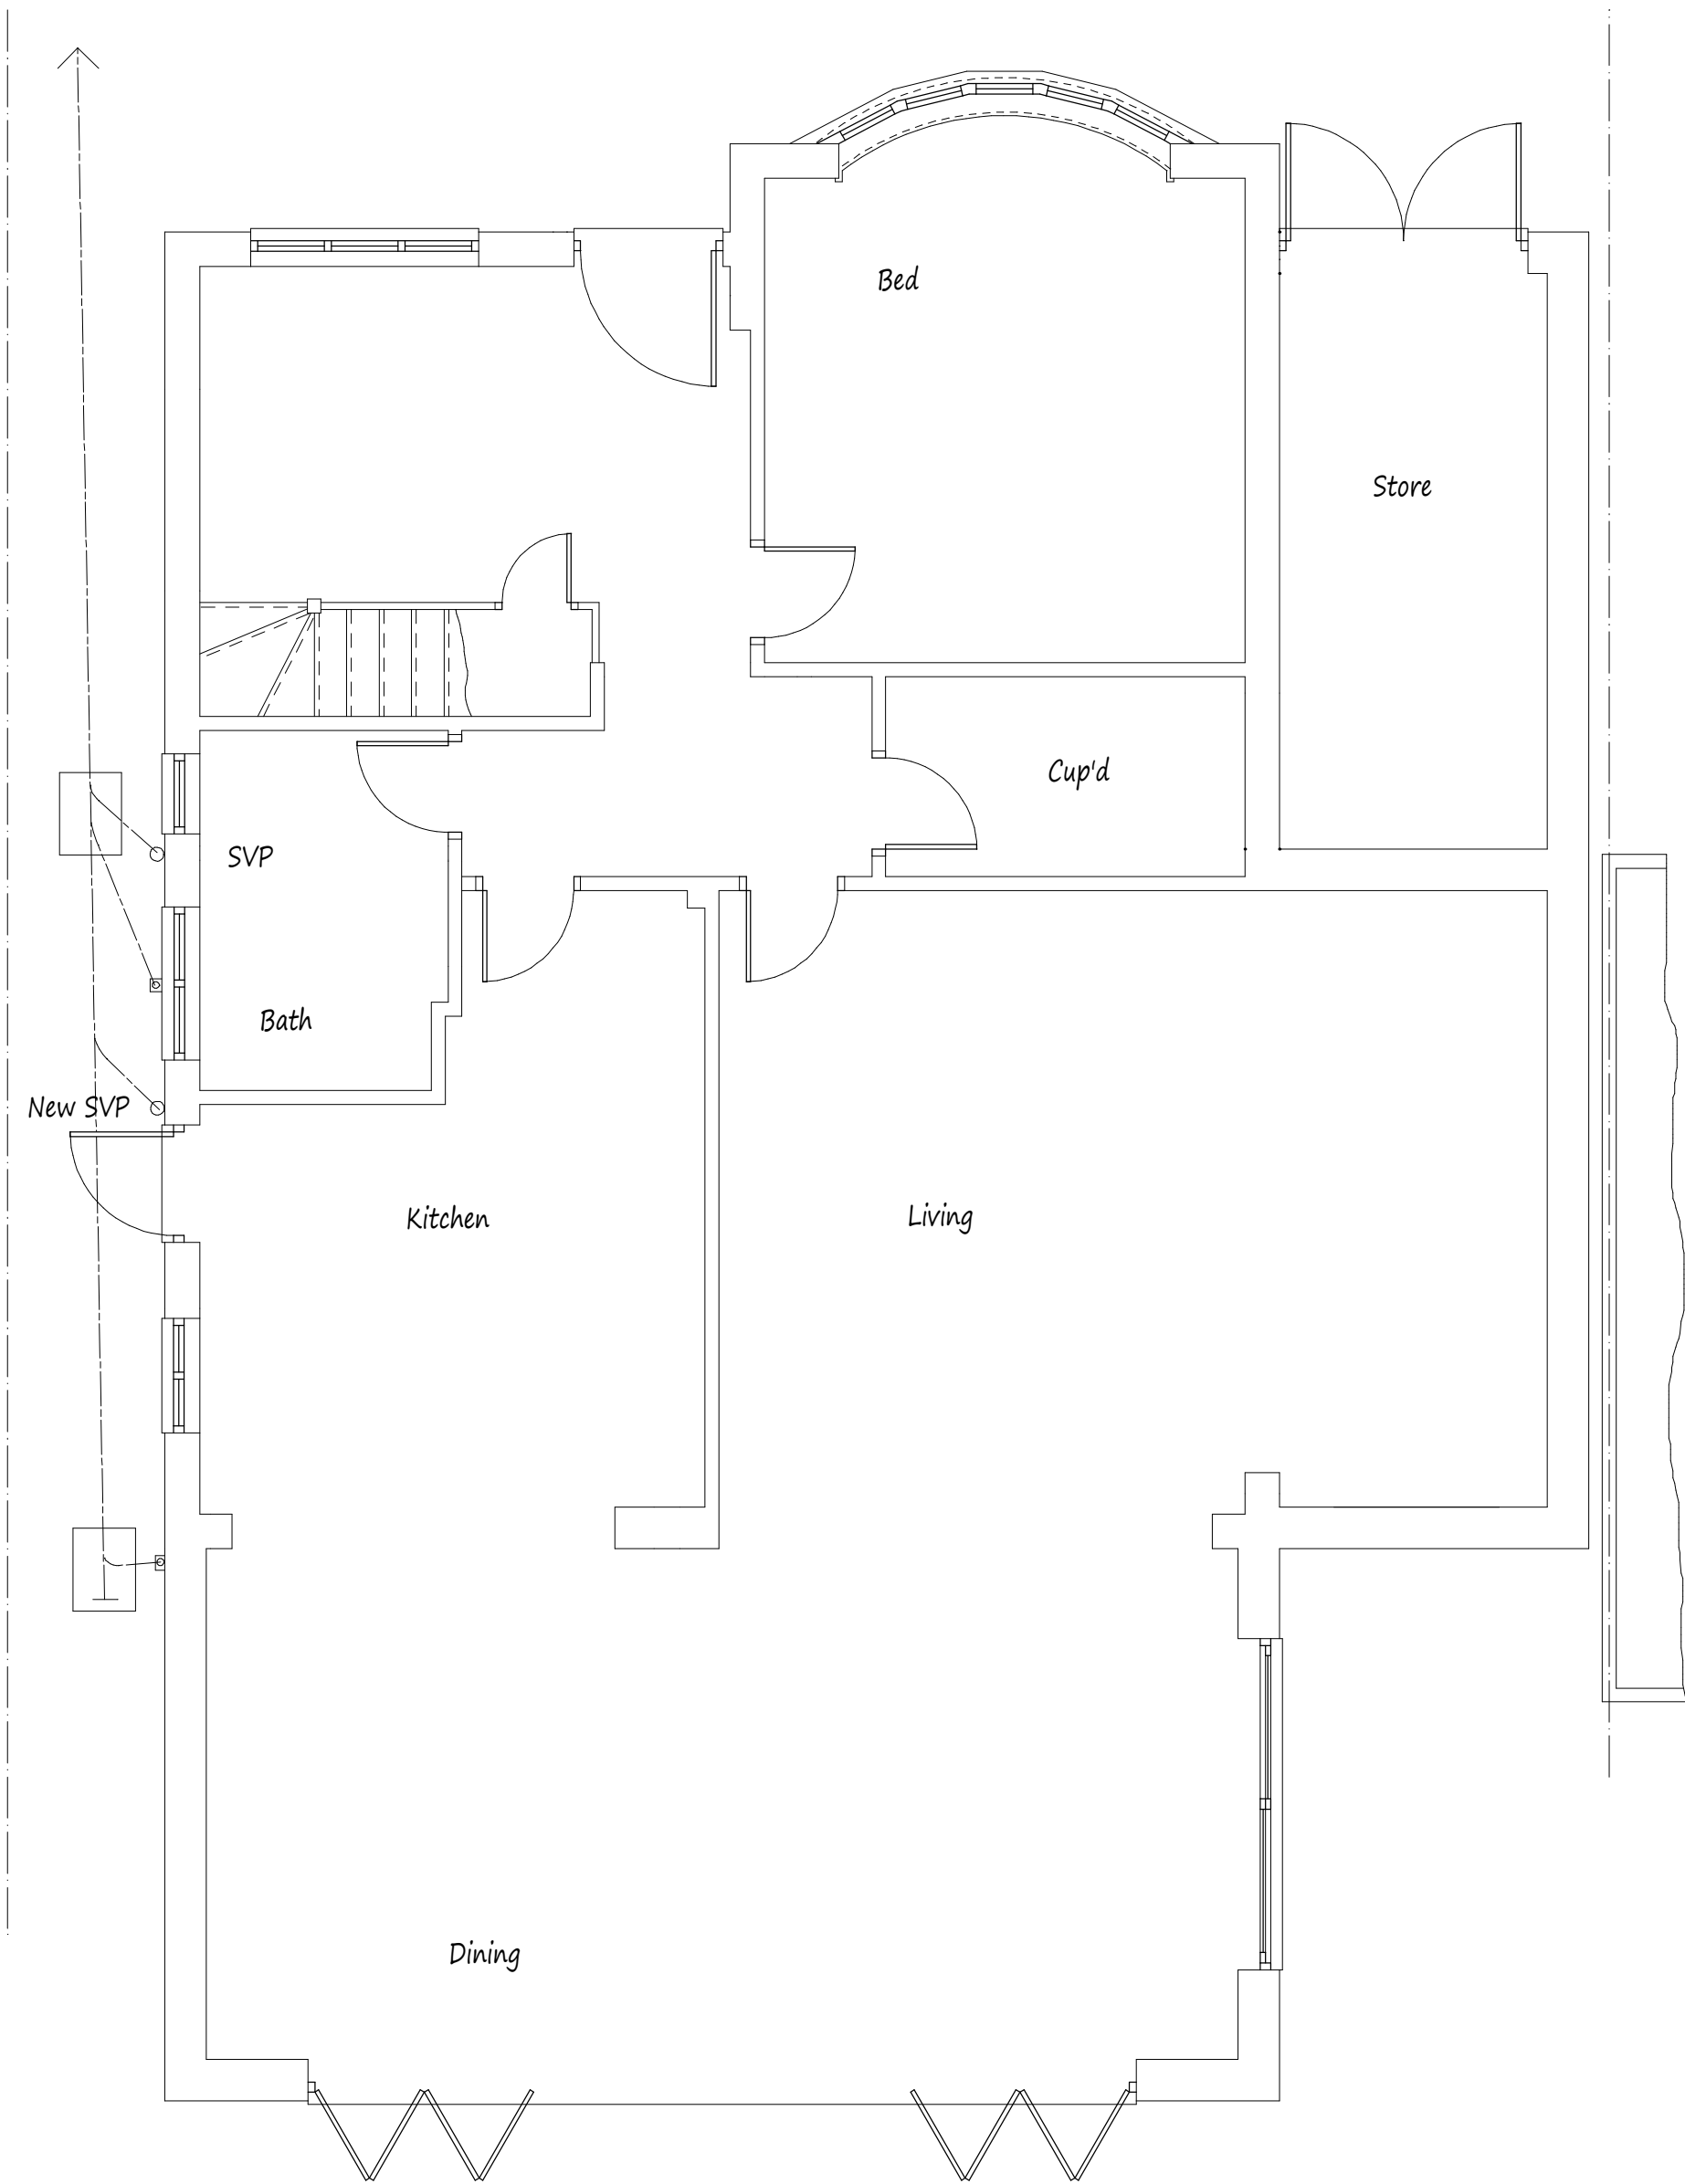

Existing Ground Floor Plan

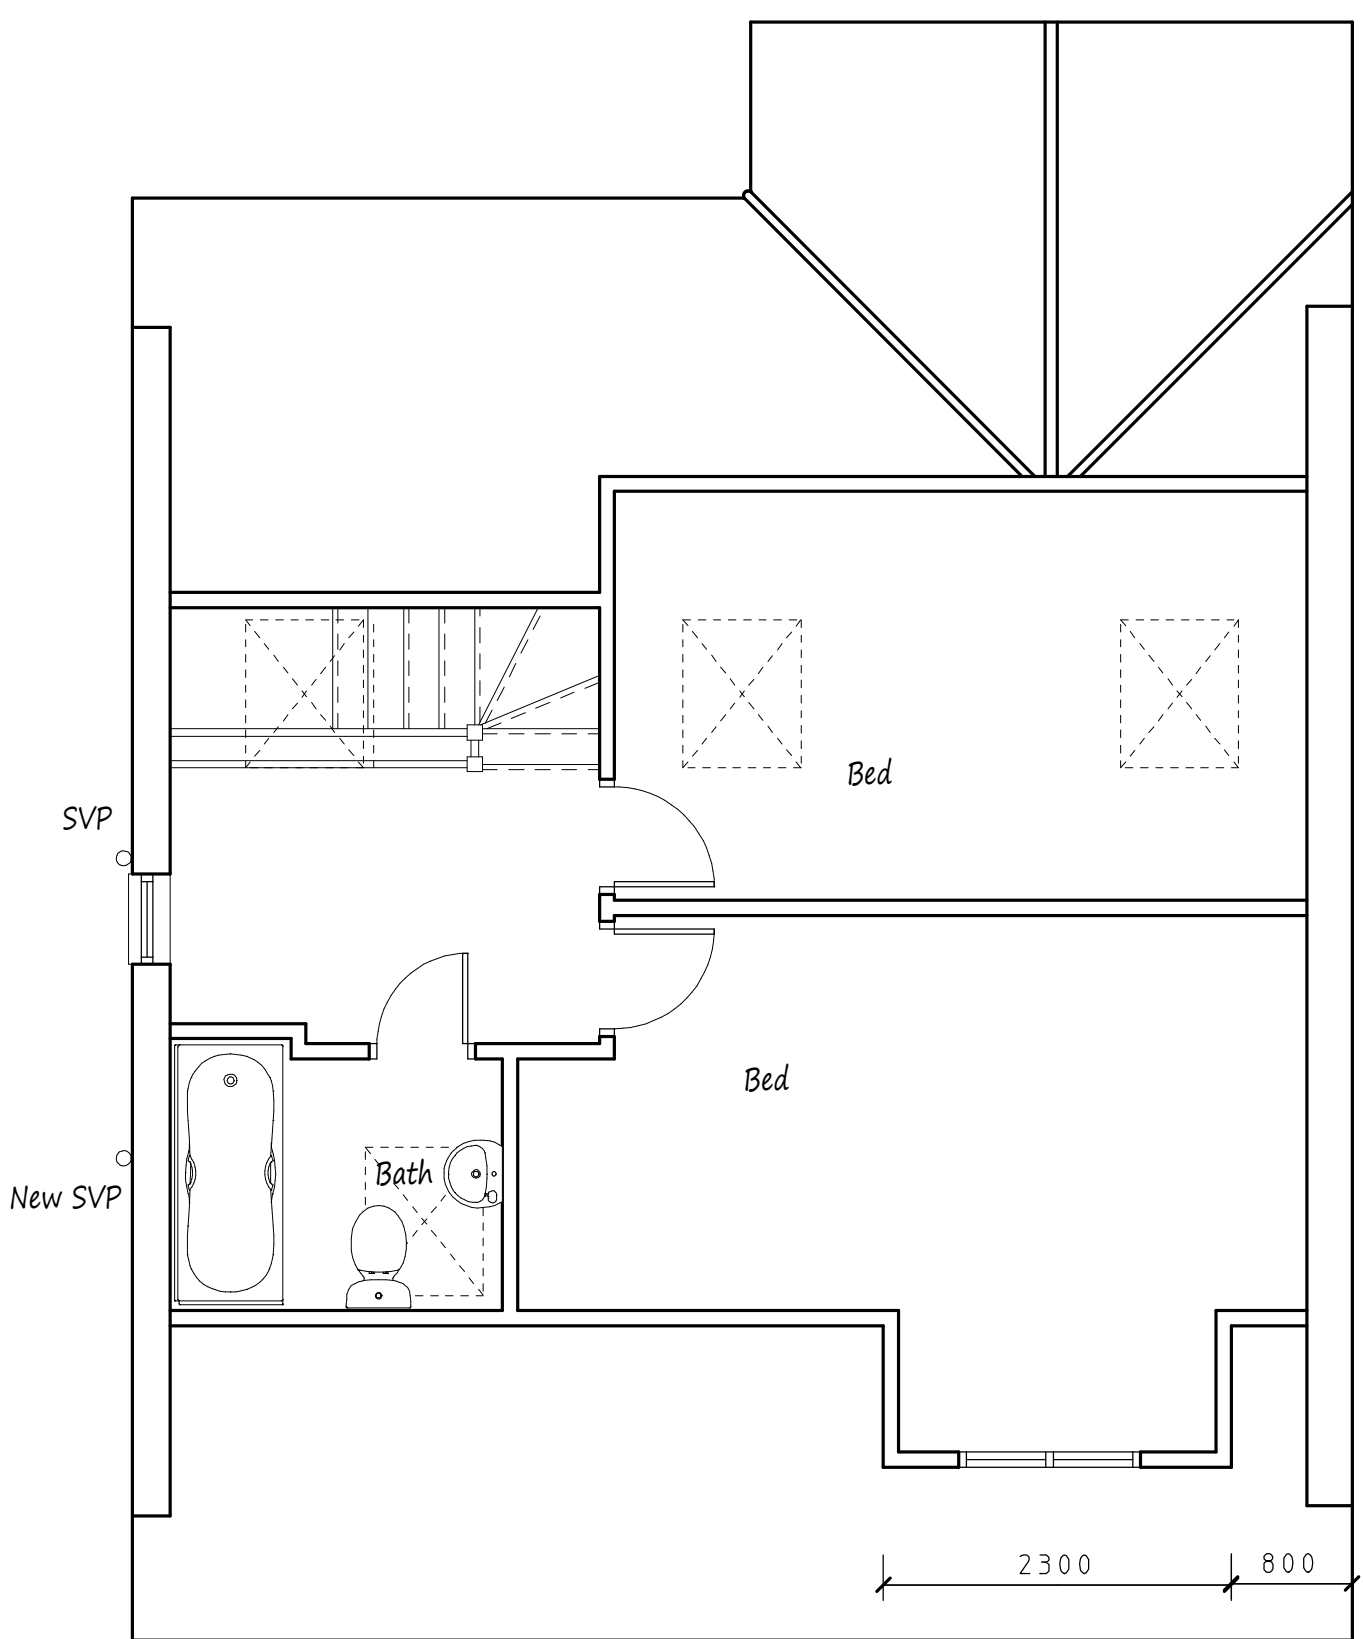

Existing Rooms in Roof Space
(as recently approved and currently under construction)

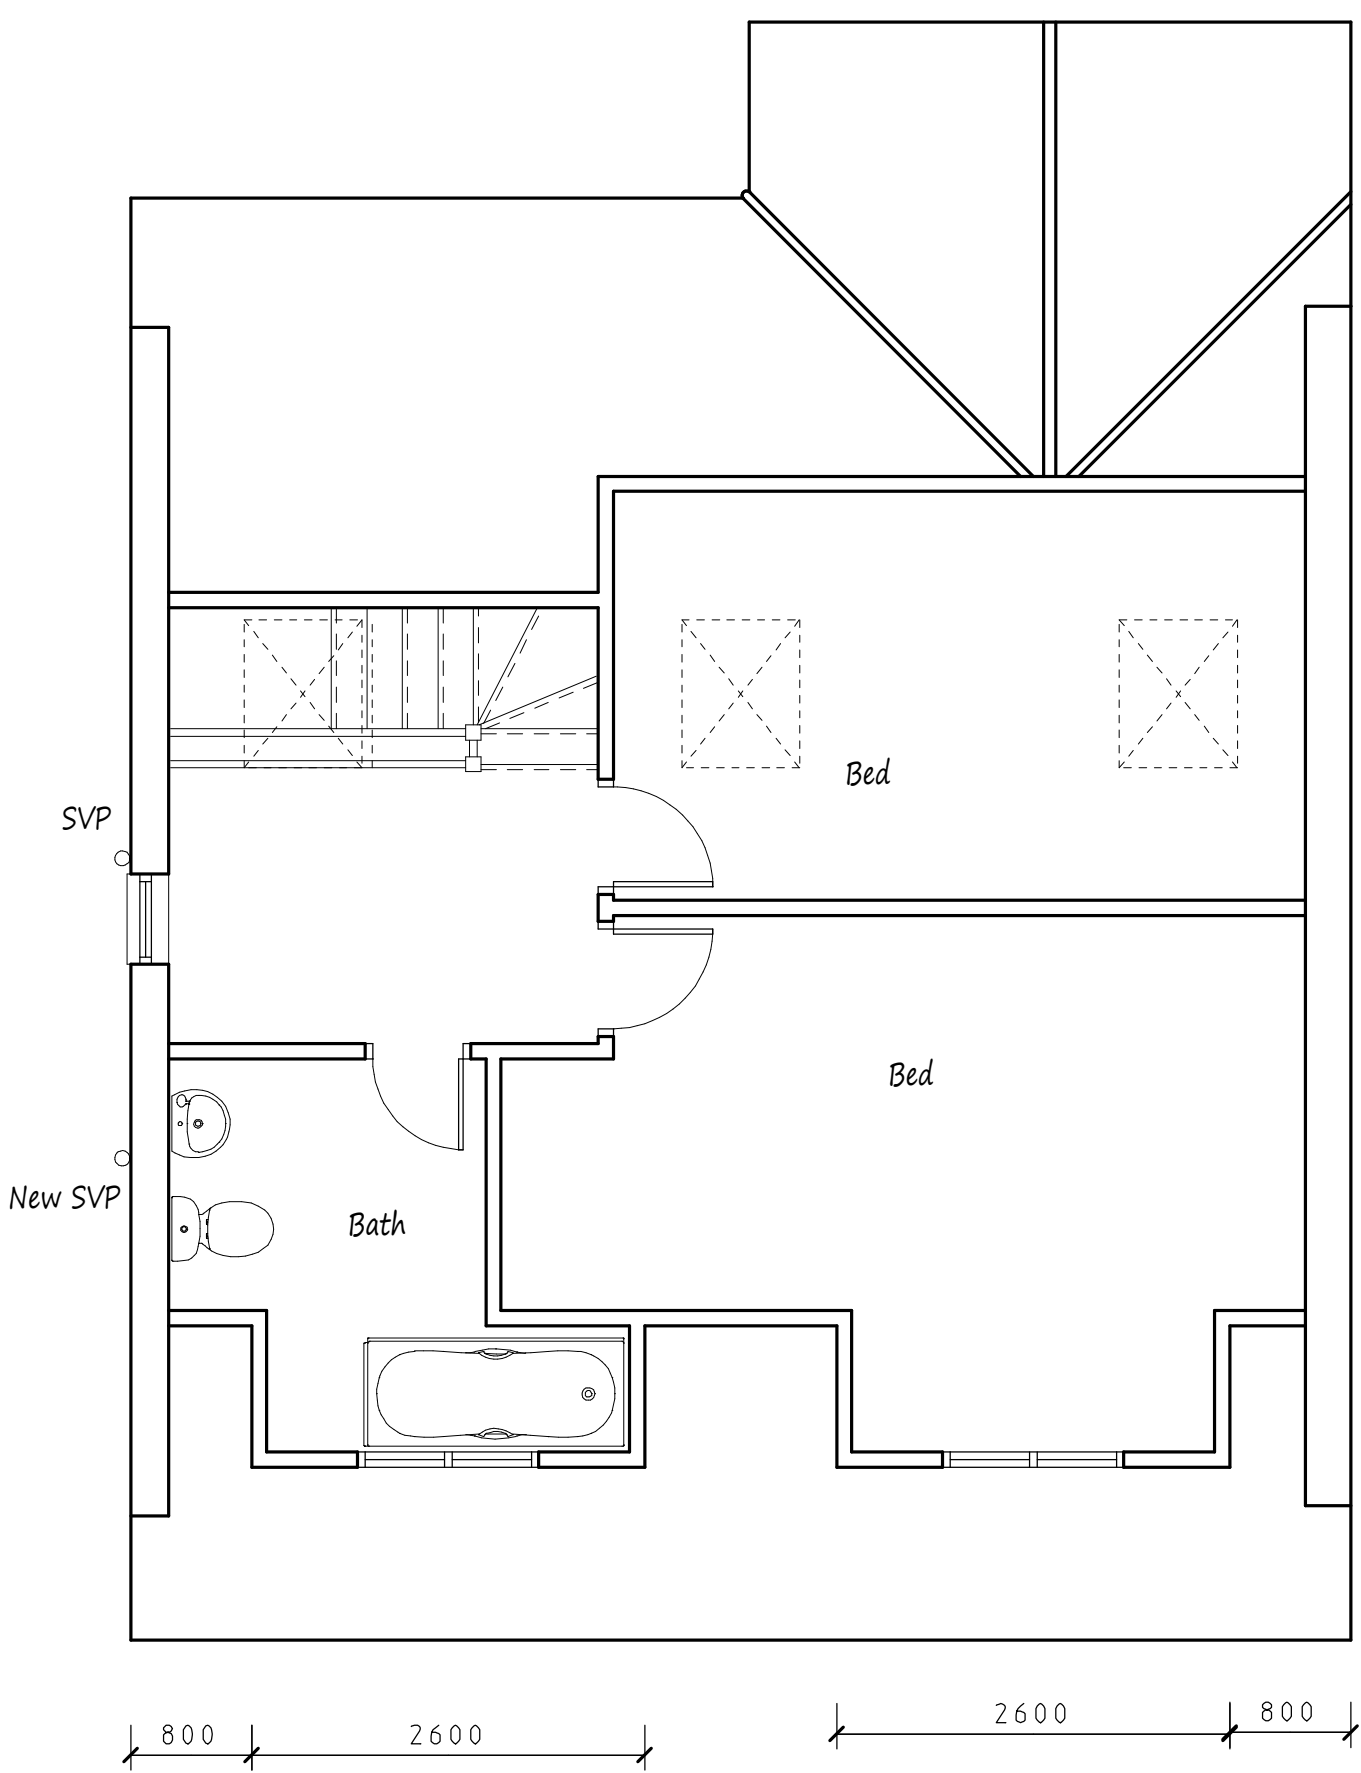

Proposed Alterations in Roof Space


This drawing to be read in conjunction with Drg No 4355/02 and see recent Certificate of Lawful Development approval, Ref: 74125/APP/2019/3711

Proposed Elevations - All Materials to Match Existing


Proposal to include raising dummy pitched roofs to existing side and rear extensions to a maximum height of 3.4m.




Front Elevation
(as already approved)

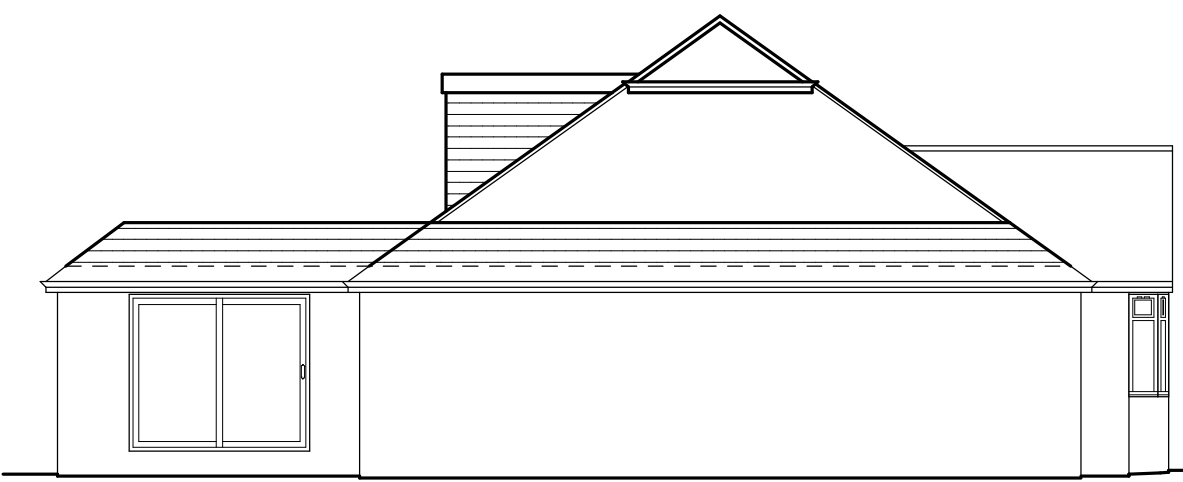

Side Elevation

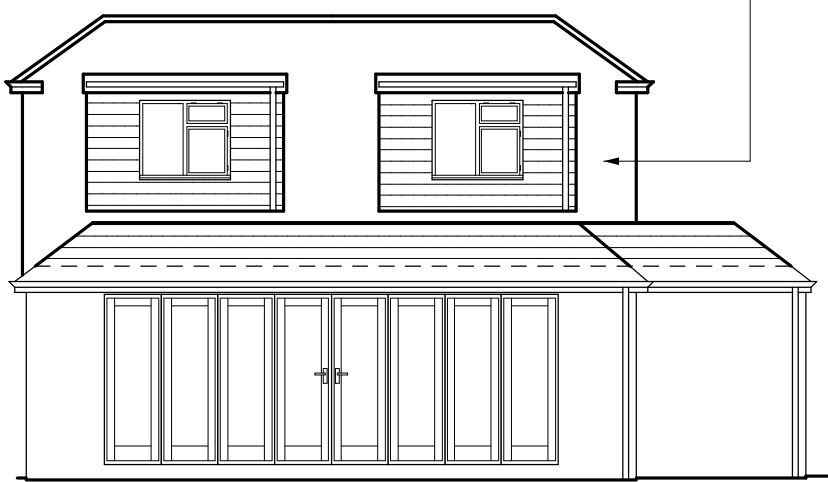

Rear Elevation

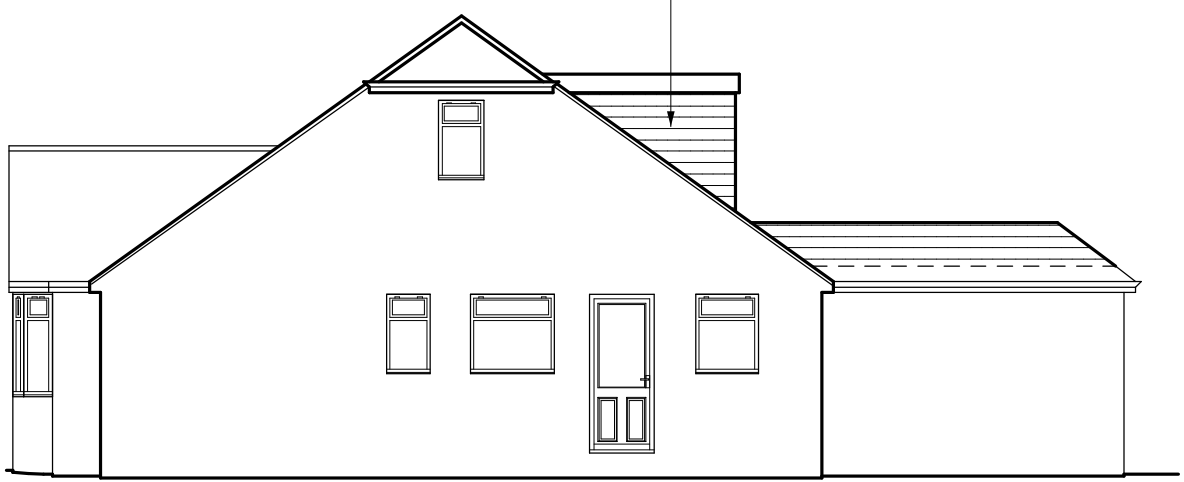

Side Elevation

Top of dummy pitched roofs
34.00 Max
Ground level

NOTES:
All dimensions must be checked on site and not scaled from this drawing.

A		
	Date	Revisions
Copyright		
Pottle & Co Ltd. Building Design & Management Services		
Suite A 128 Manor Way Ruislip Middlesex HA4 8HR		
Tel: 01895 622800 www.pottle.uk.com		
Client Mr & Mrs Follows		
Job Title 12 Meadow Close Ruislip Middlesex		
Drawing Title Proposed Additional Rear Dormer and Enlarged Existing Dormer. Proposal to Include Raising of Dummy Pitched Roofs to Existing Extensions.		
Scale 1:50. 100		
Date February 2020	Drawn by MDP	
Drg No. 4355/01		