



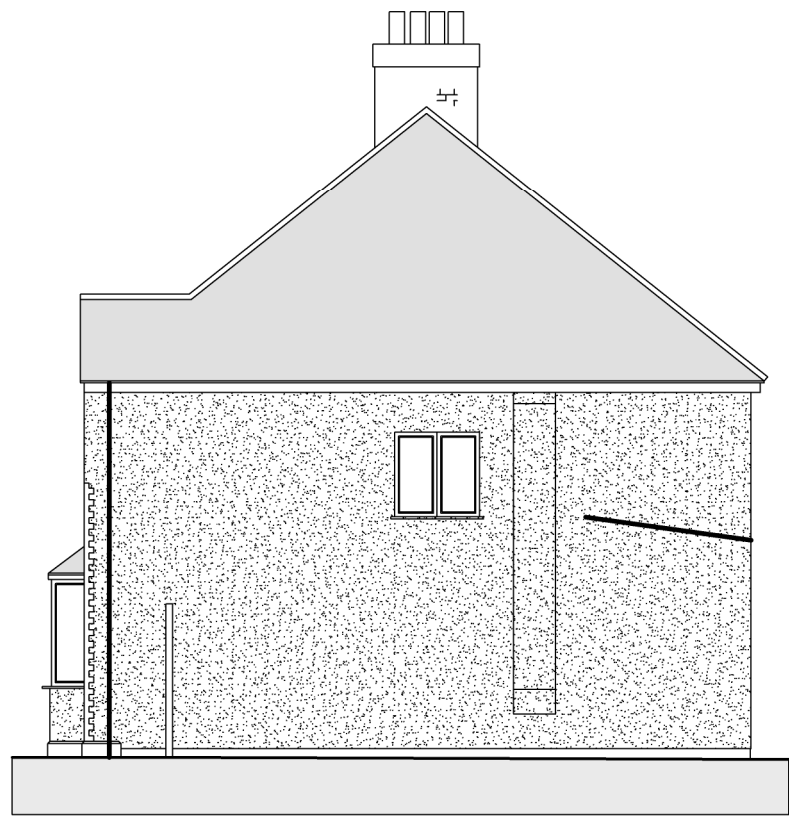


EXISTING DWELLING
SIDE ELEVATION

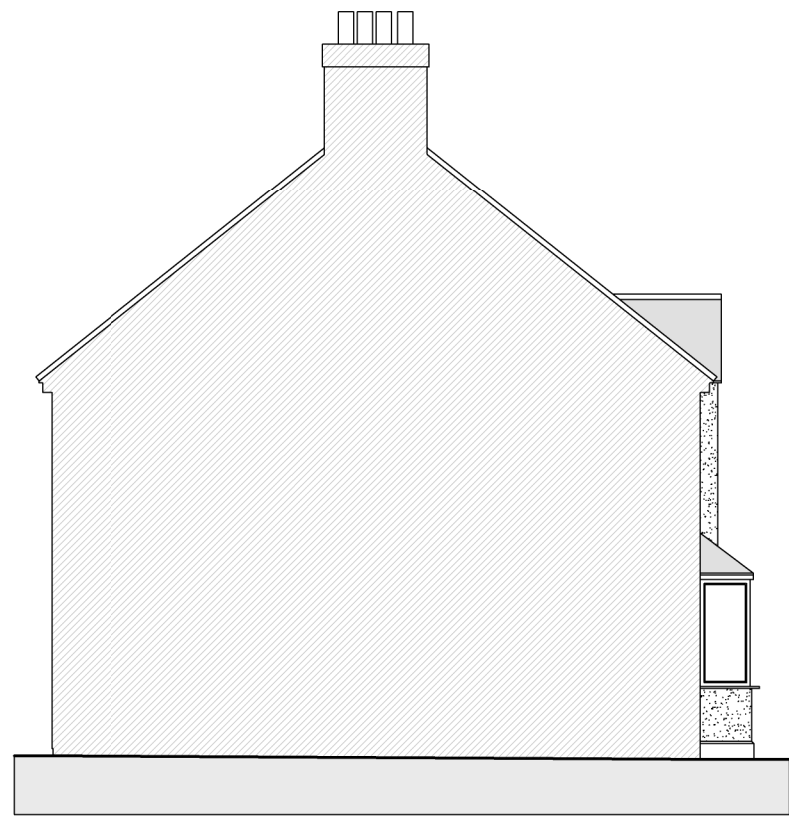



EXISTING DWELLING
SIDE ELEVATION




EXISTING DWELLING
FRONT ELEVATION

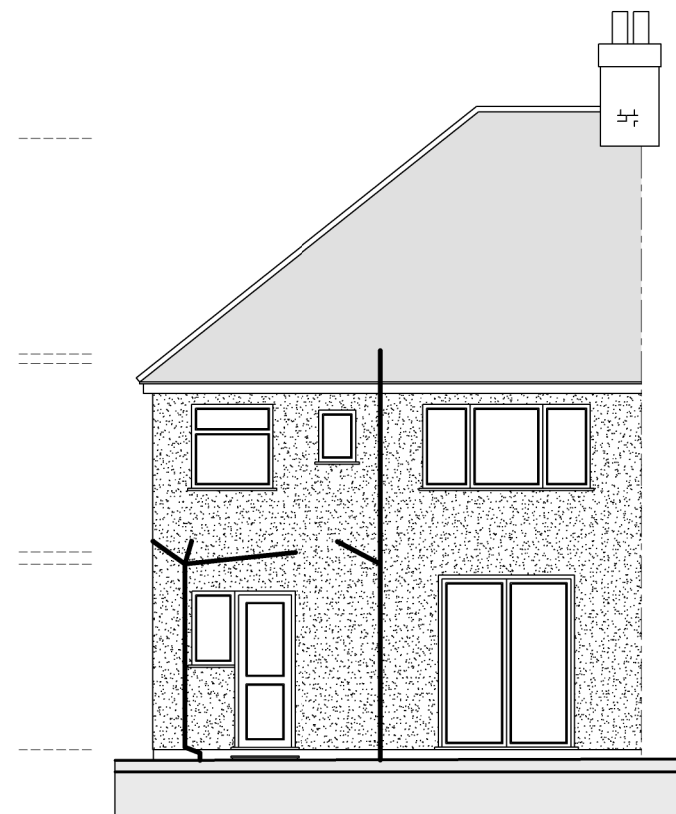

EXISTING DWELLING
REAR ELEVATION

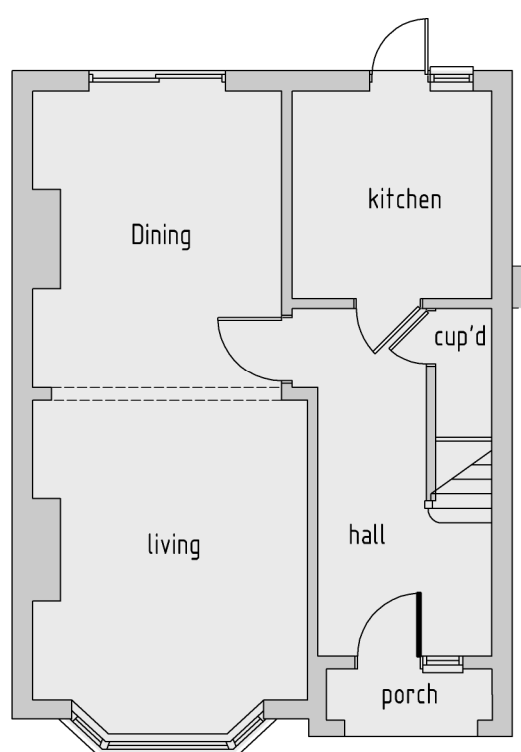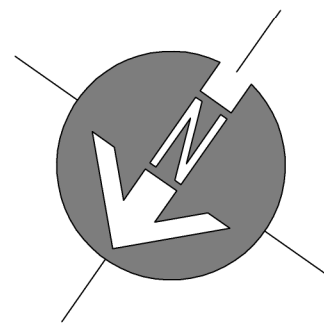


EXISTING DWELLING
GROUND FLOOR PLAN

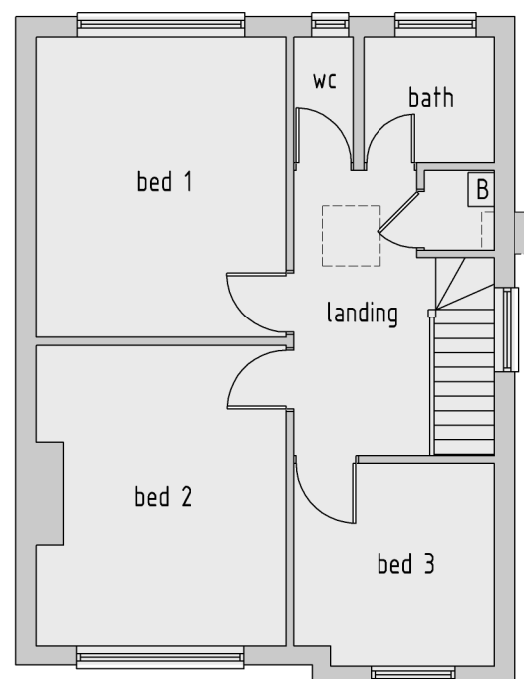


EXISTING DWELLING
FIRST FLOOR PLAN

SCALE BAR (m)

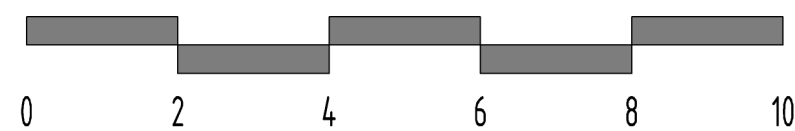


© Copyright Dusek Ltd

- NOTES
1. All dimensions are to be checked on site prior to the commencement of work and any discrepancy is to be reported to the construction manager before construction.
 2. All work is to comply with current Building Regulations and allied legislation.
 3. All contractors and sub-contractors must ensure that they have the latest issue of this drawing and details before the commencement of work on site.
 4. All materials are to be used and installed in strict compliance with the relevant manufacturers instructions and recommendations.
 5. All works on site, managed and implemented as a result of the designs indicated on this drawing, are to be given full consideration for compliance with the Health and Safety (CIV) Regulations in respect of design and implementation on site and no works are to be undertaken if it is considered that compliance with the Building Regulations cannot be achieved.
 6. All dimensions shown in millimetres.
 7. Footprint of buildings shown at 10m above ground level.

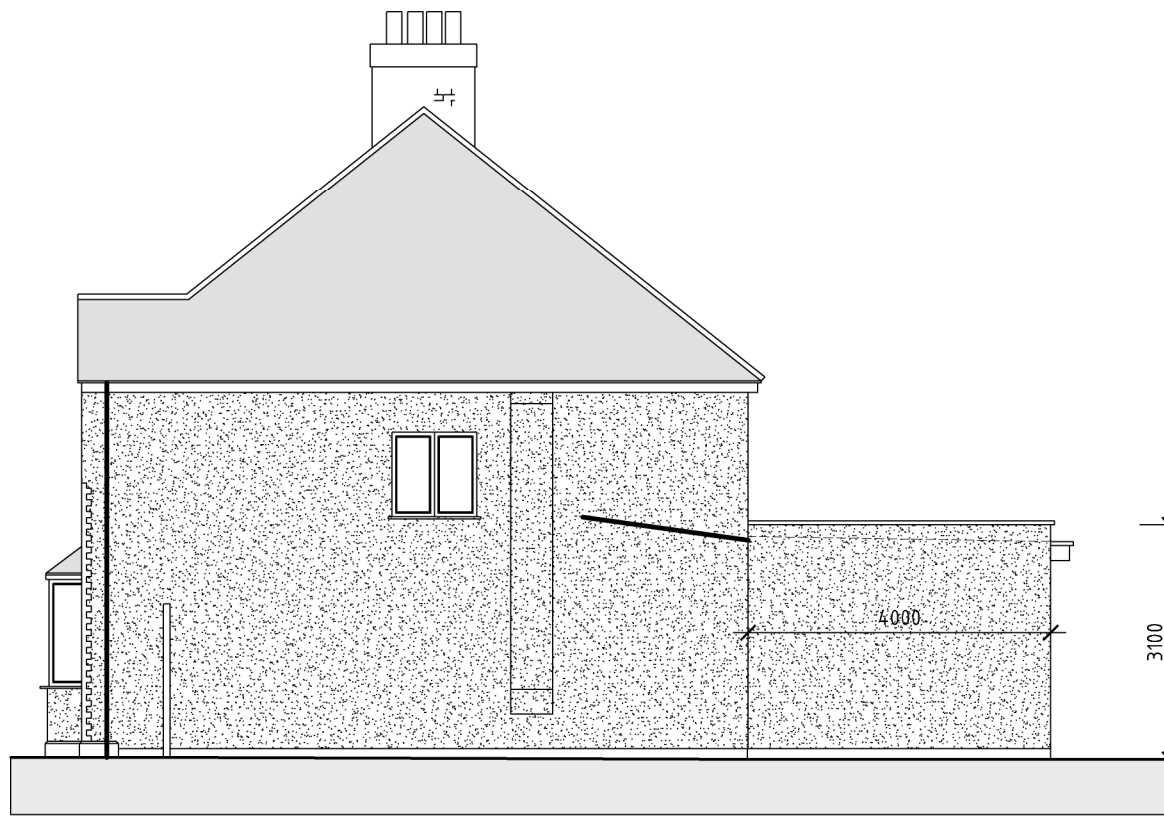


PROPOSED DWELLING
SIDE ELEVATION

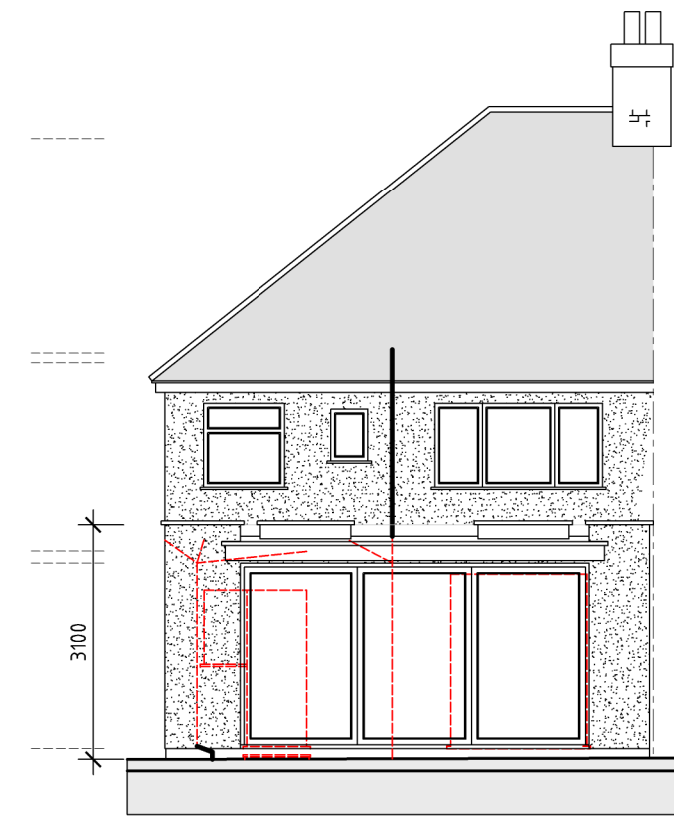


PROPOSED DWELLING
REAR ELEVATION




PROPOSED DWELLING
FRONT ELEVATION

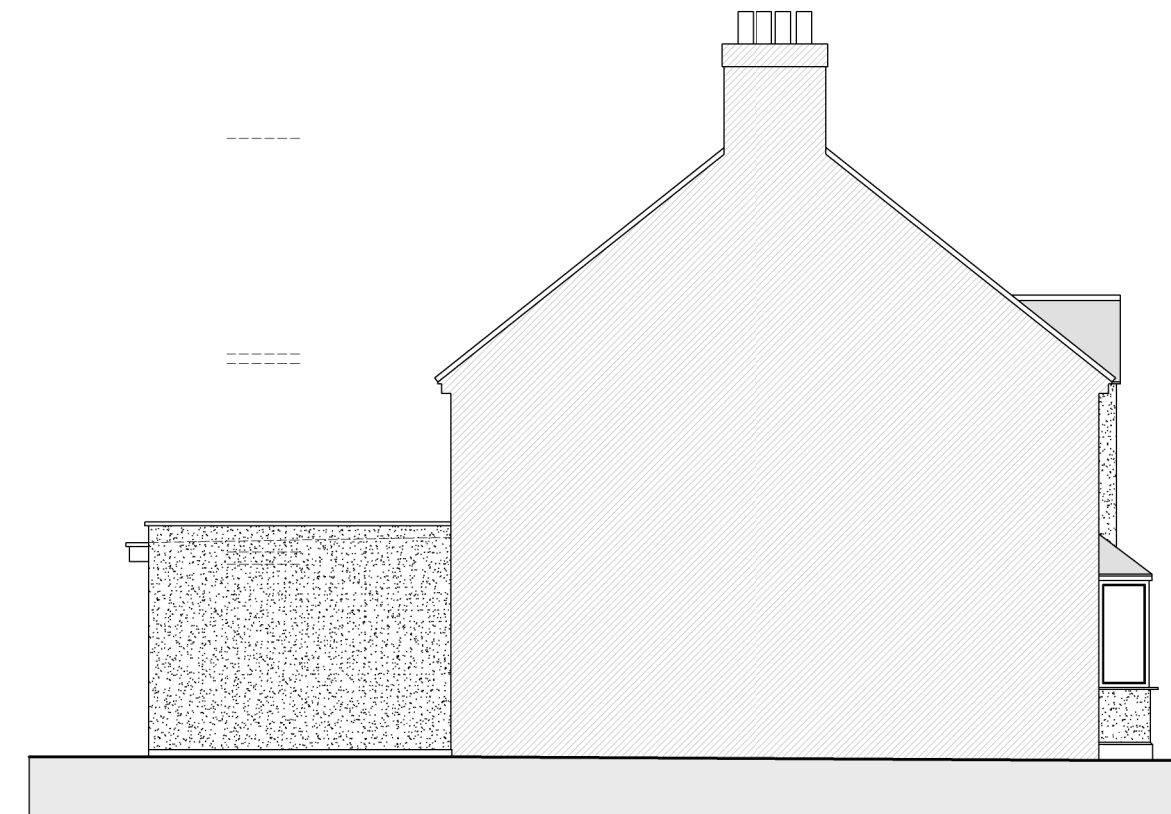


PROPOSED DWELLING
SIDE ELEVATION

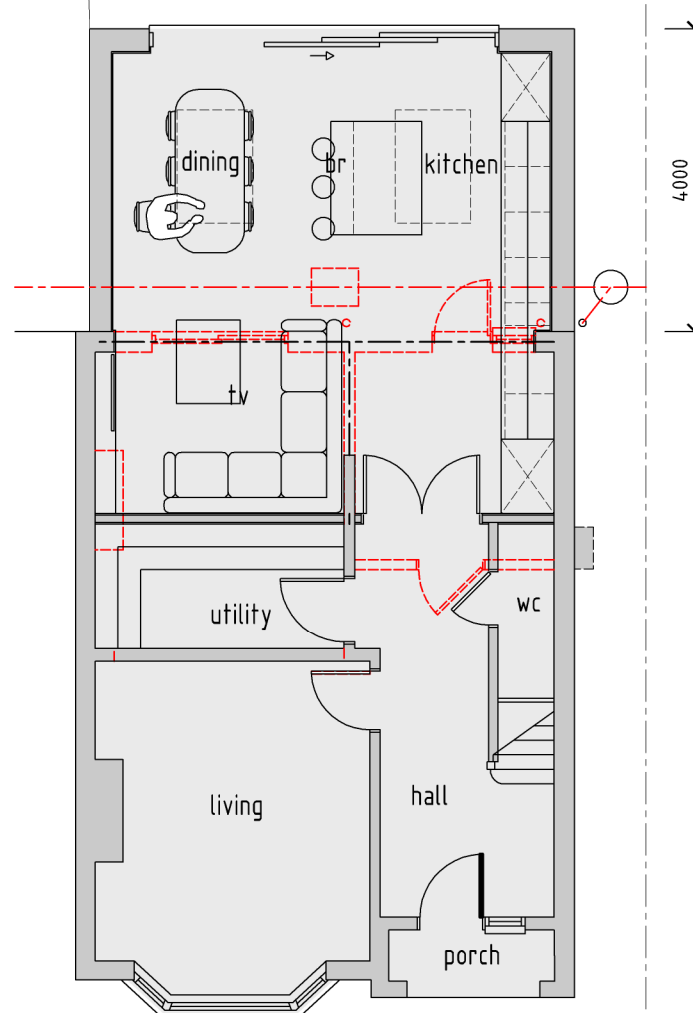

PROPOSED DWELLING
GROUND FLOOR PLAN

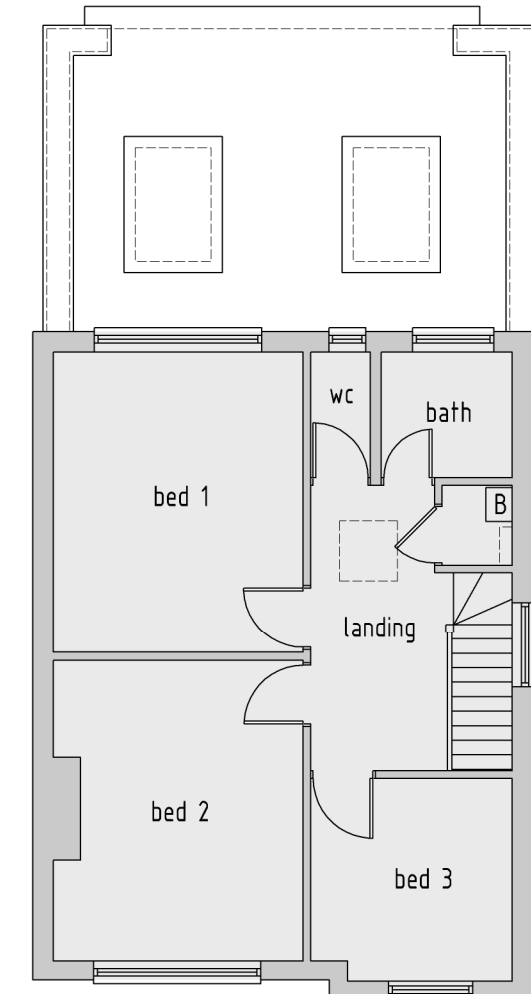

PROPOSED DWELLING
FIRST FLOOR PLAN

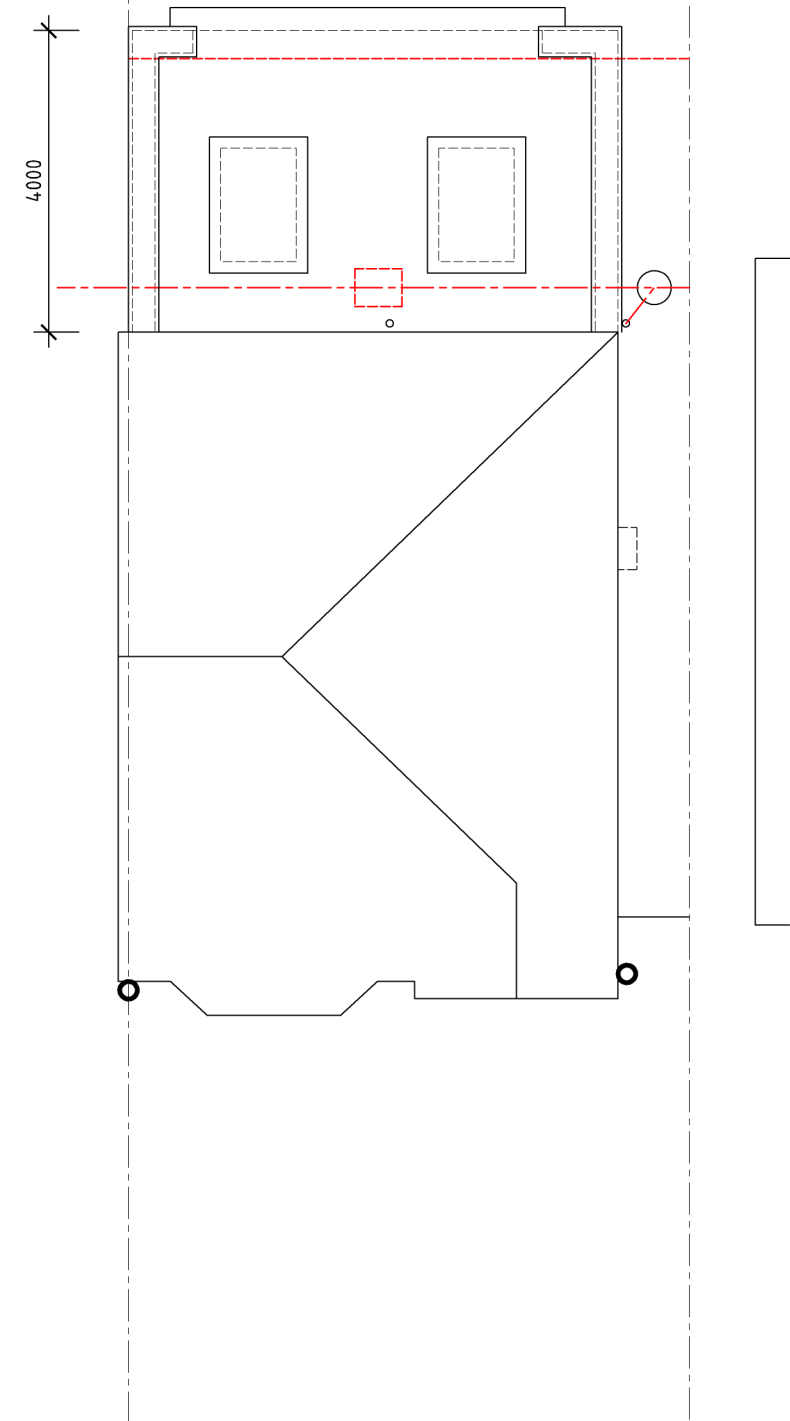

EAST MEAD

B	13 / 09 / 18	Client comments
A	27 / 08 / 18	Council comments

rev	date	info	drawn : SC/JD
-----	------	------	---------------

scale: 1 : 100 / A1	date: 13 / 09 / 18	drw no: 309 / P / 1 B
---------------------	--------------------	-----------------------

drawing: EXISTING DWELLING + PROPOSED ALTERATIONS
SITE PLAN, FLOOR PLANS + ELEVATIONS

project: 18 EAST MEAD
RUISLIP, HA4 9HH

client: MATTHEW COORAY

dušek
ARCHITECTURE + PLANNING

T: 01895 831551

E: jack@dušek.co.uk