


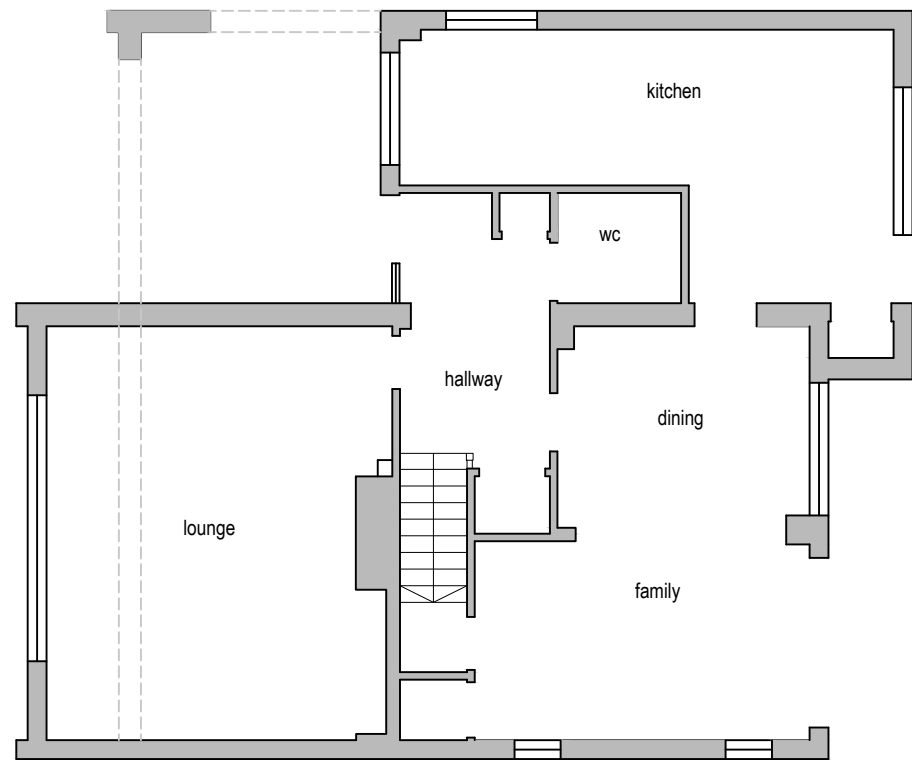


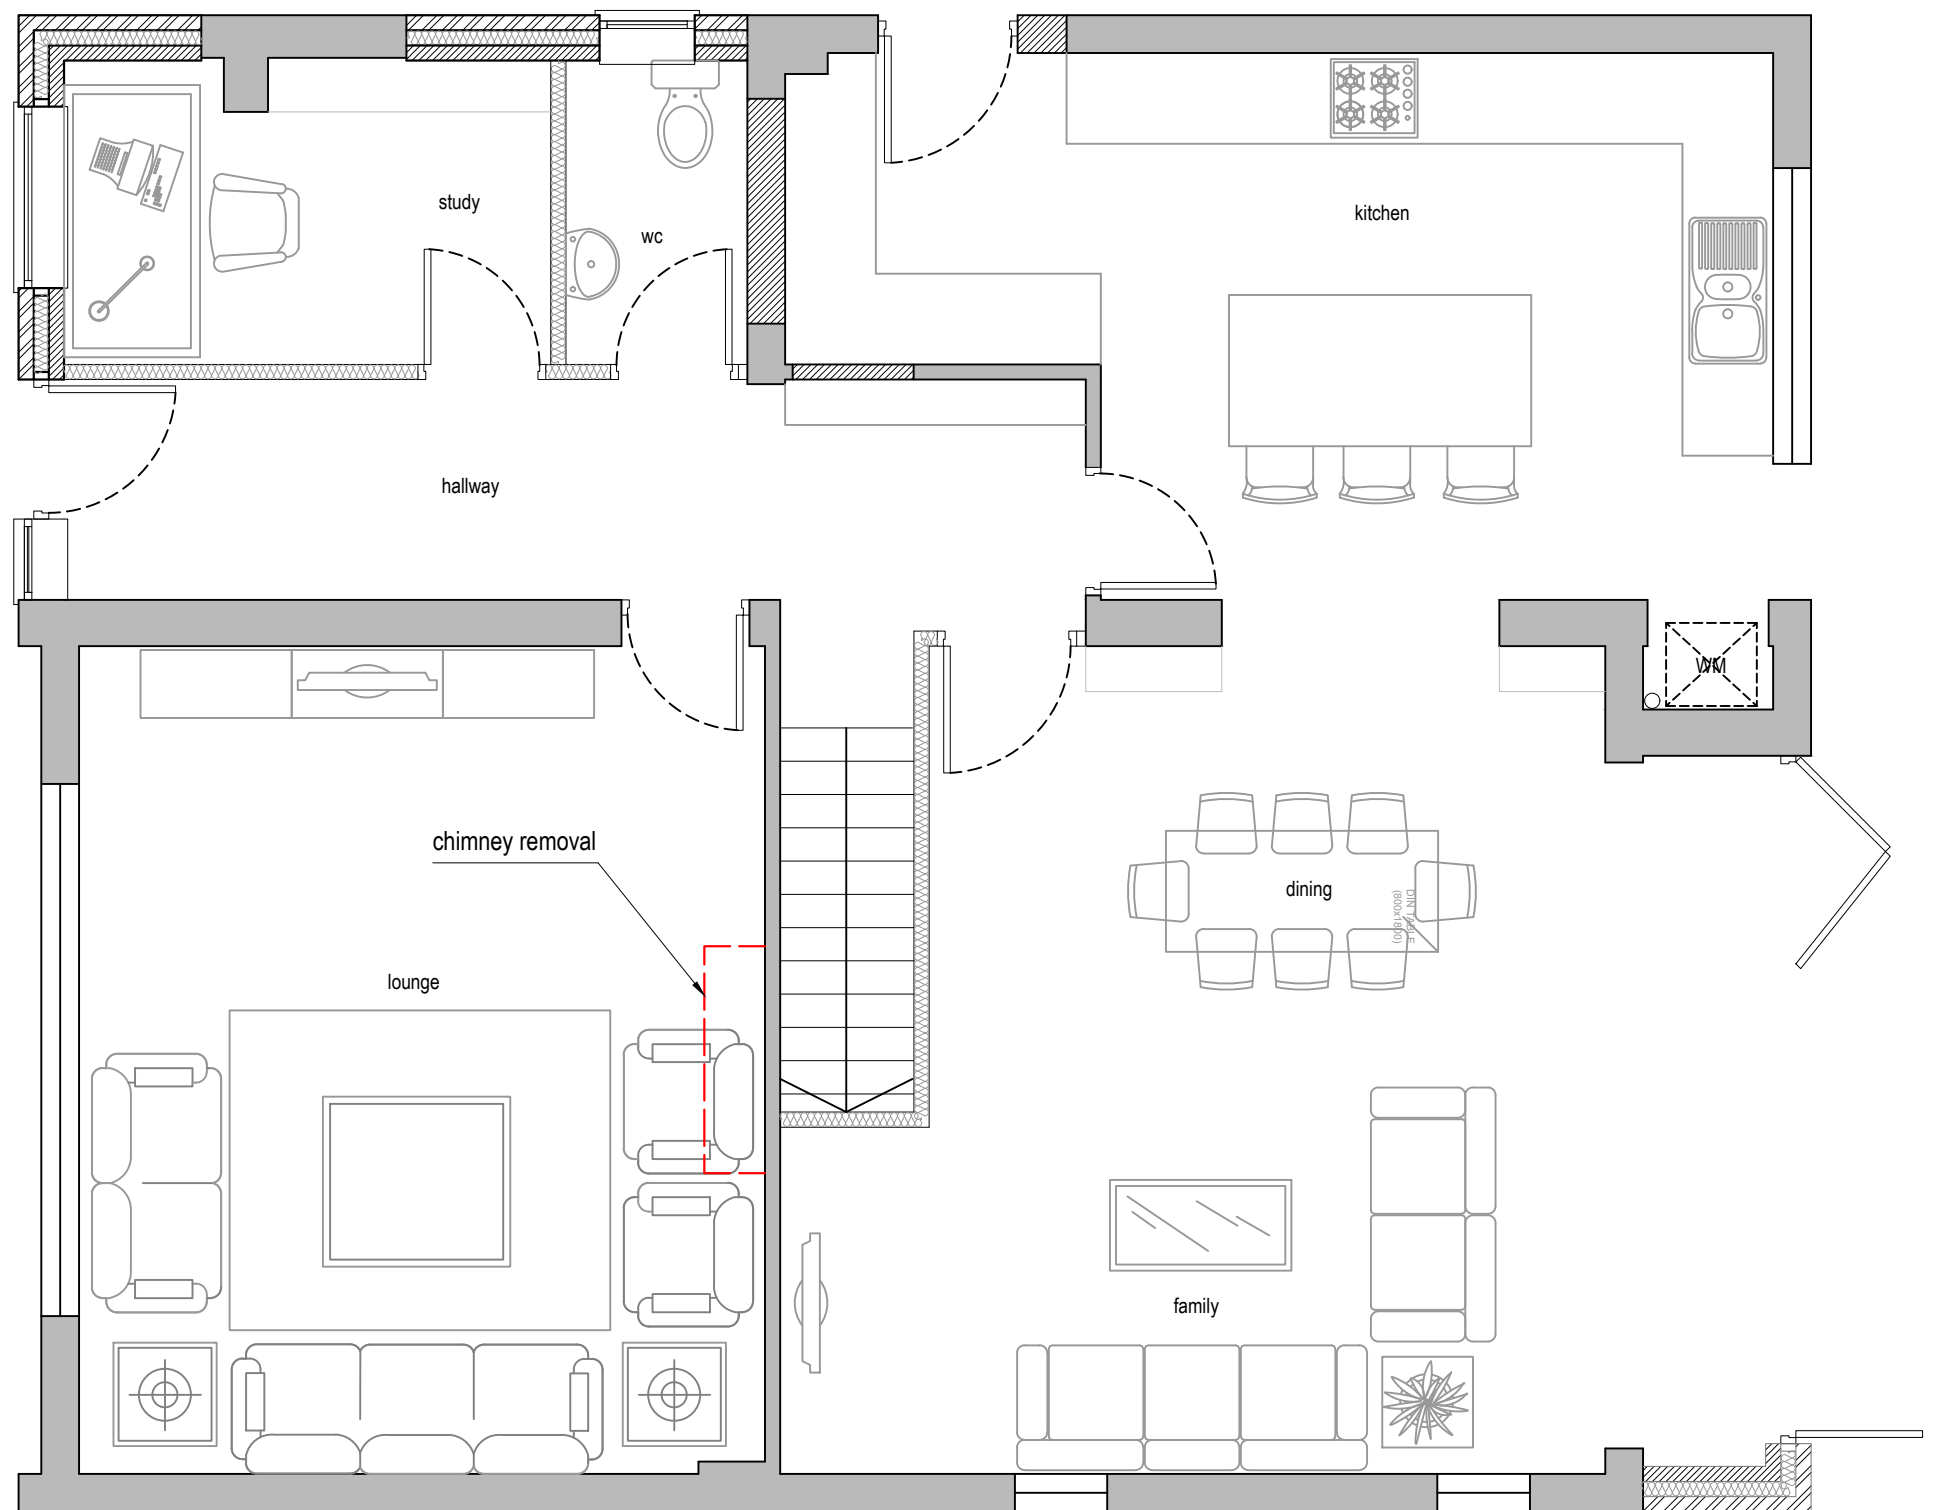

Existing Ground Floor Plan

 

Proposed Ground Floor Plan

 

Dimensions to be verified on site
DO NOT SCALE FROM THIS DRAWING.
Any areas indicated on this drawing are for guidance only.
No responsibility is taken for their accuracy.

This drawing is the property of **V-DESIGN CAD Services Ltd** Copyright is reserved by them and the drawing is issued on the condition that it is not copied, reproduced, retained or disclosed to any unauthorized person, either wholly or in part without the consent in writing of **V-DESIGN CAD Services Ltd**

Email: vishal.p@vdesigncad.co.uk Mobile: 07971083395

Site Address:

52, Rectory Way
Ickenham
UB10 8BT

Title:

Existing & Proposed Ground Floor Plans

Scale:

1:100, 1:50

Paper Size:


A3

Drawn By: VP

Job Ref: 20117V


Date: Dec 2020

Drawing No. PL - 01

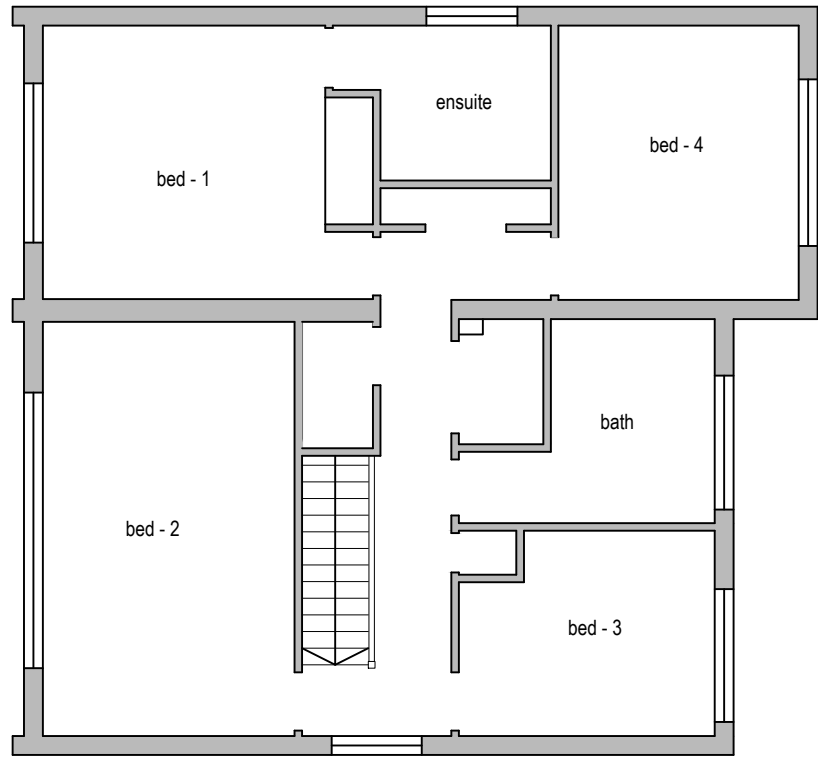

Existing First Floor Plan

0 1 2 3 4 5
metres 1:100 scale

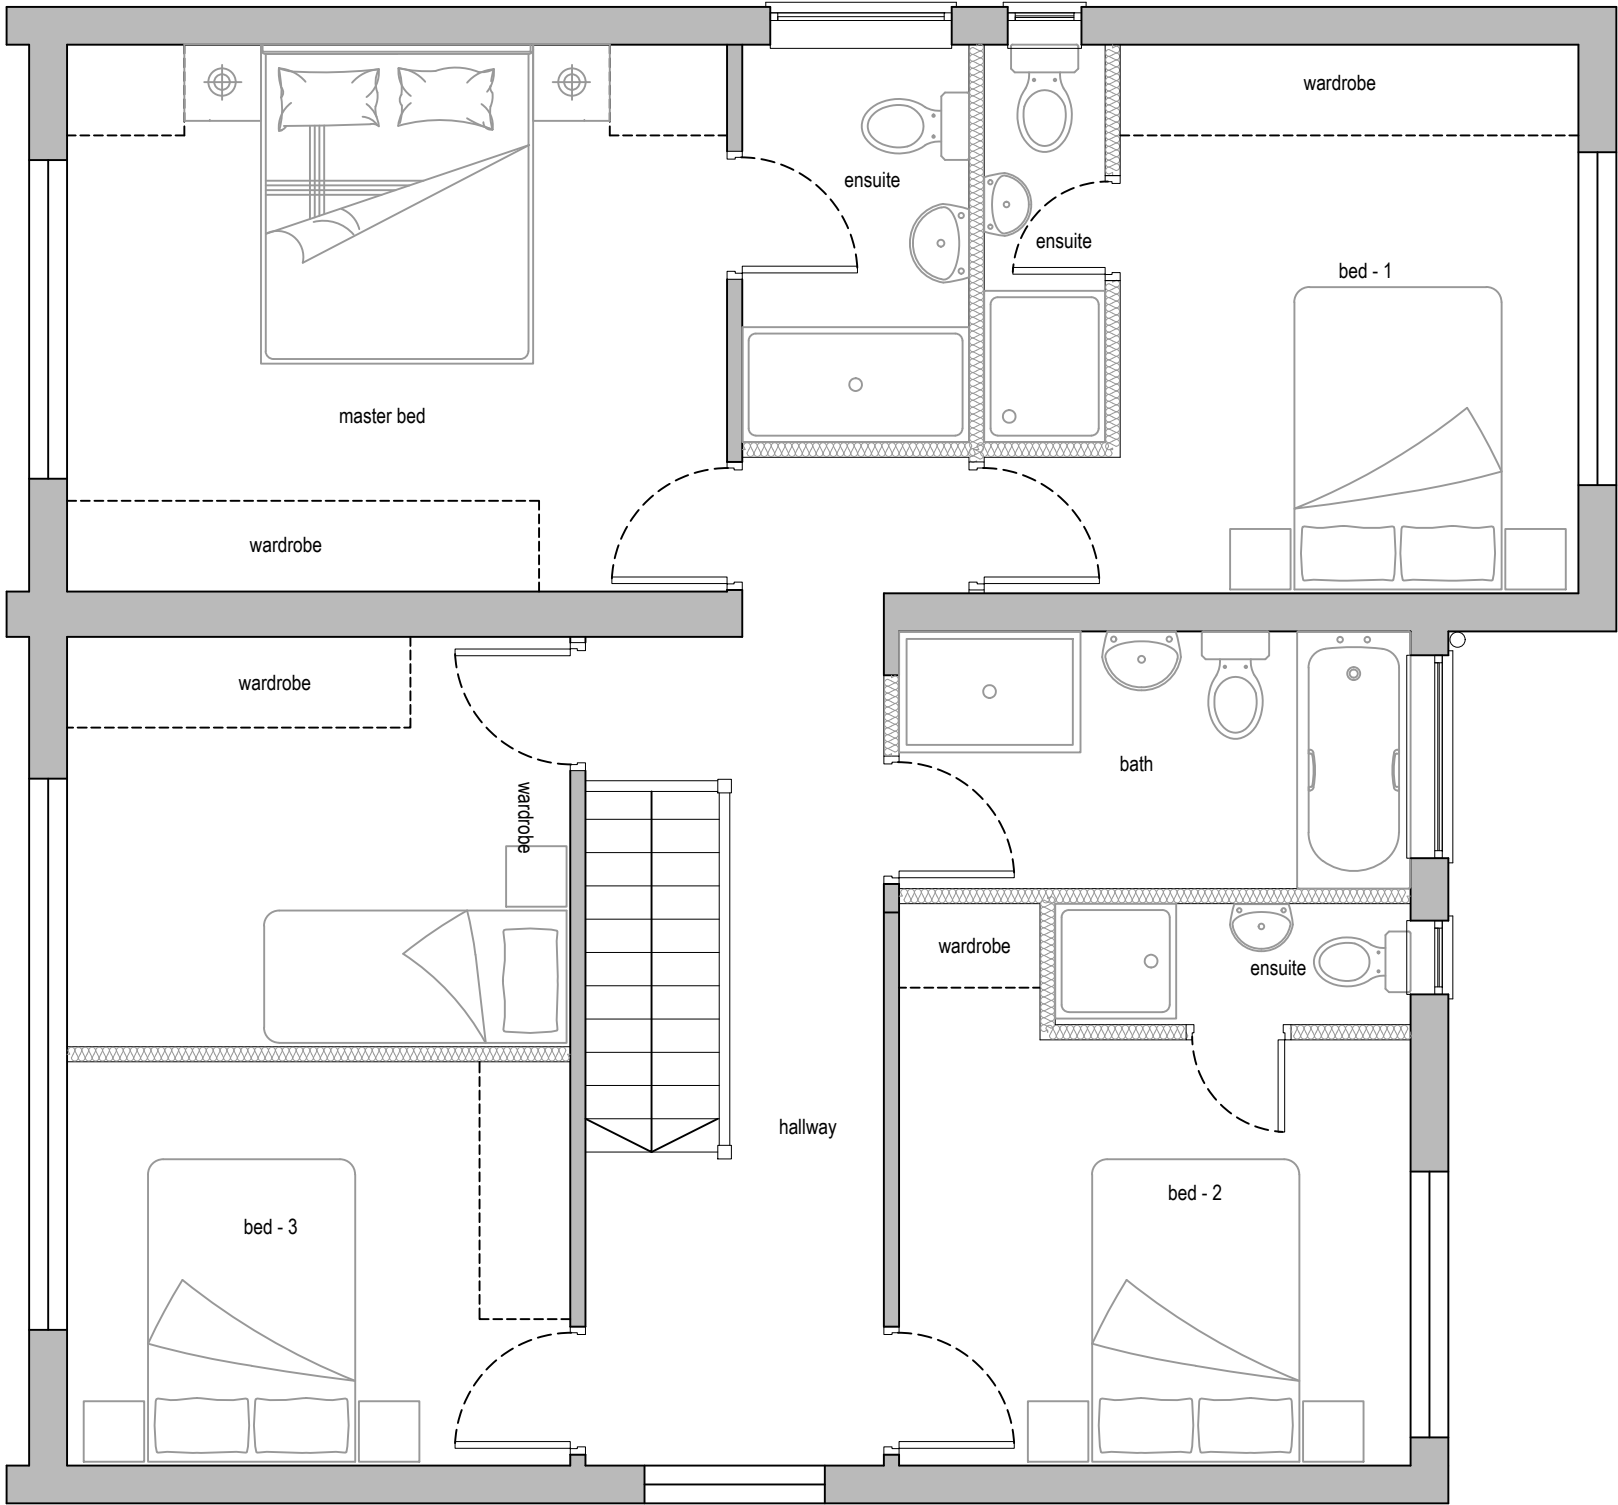

Proposed First Floor Plan

0 0.5 1.0 1.5 2.0 2.5
metres 1:50 scale

Rev	Date	Comments
A	03.03.21	Additional ensuite on the First Floor



Dimensions to be verified on site
DO NOT SCALE FROM THIS DRAWING.
Any areas indicated on this drawing are for guidance only.
No responsibility is taken for their accuracy.

This drawing is the property of **V-DESIGN CAD Services Ltd** Copyright is reserved by them and the drawing is issued on the condition that it is not copied, reproduced, retained or disclosed to any unauthorized person, either wholly or in part without the consent in writing of **V-DESIGN CAD Services Ltd**

Email: vishal.p@vdesigncad.co.uk Mobile: 07971083395

Site Address:



52, Rectory Way
Ickenham
UB10 8BT

Title:			
Existing & Proposed First Floor Plans			
Scale:	1:100,1:50	Paper Size:	A3



Drawn By:	VP
Job Ref:	20117V
Date:	Dec 2020
Drawing No.	PL - 02 REV-A




Existing Front Elevation

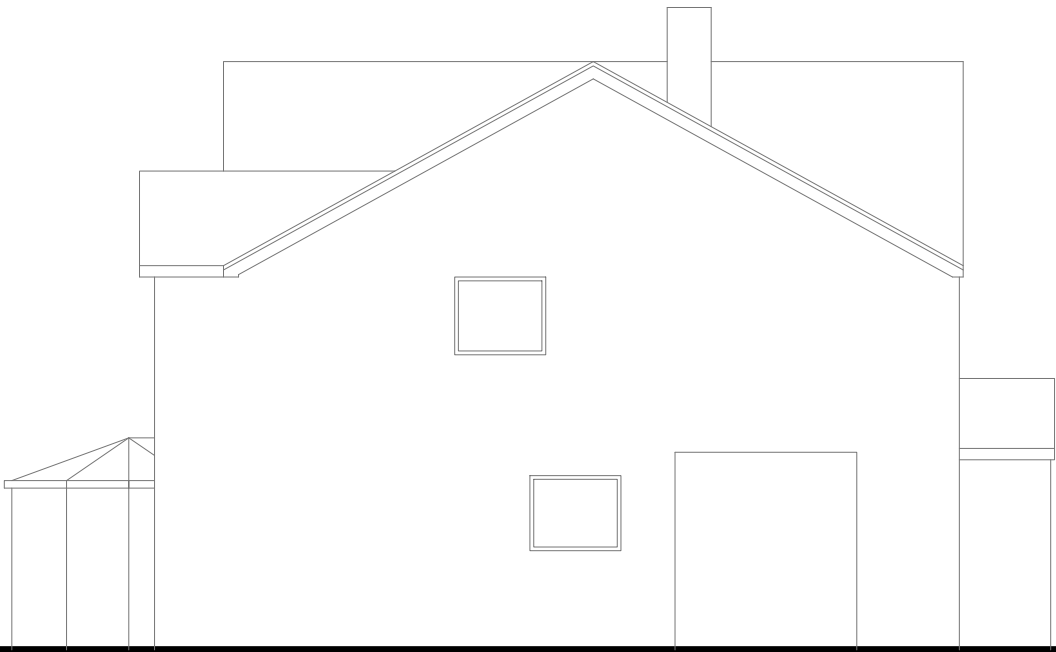 


Existing Side Elevation

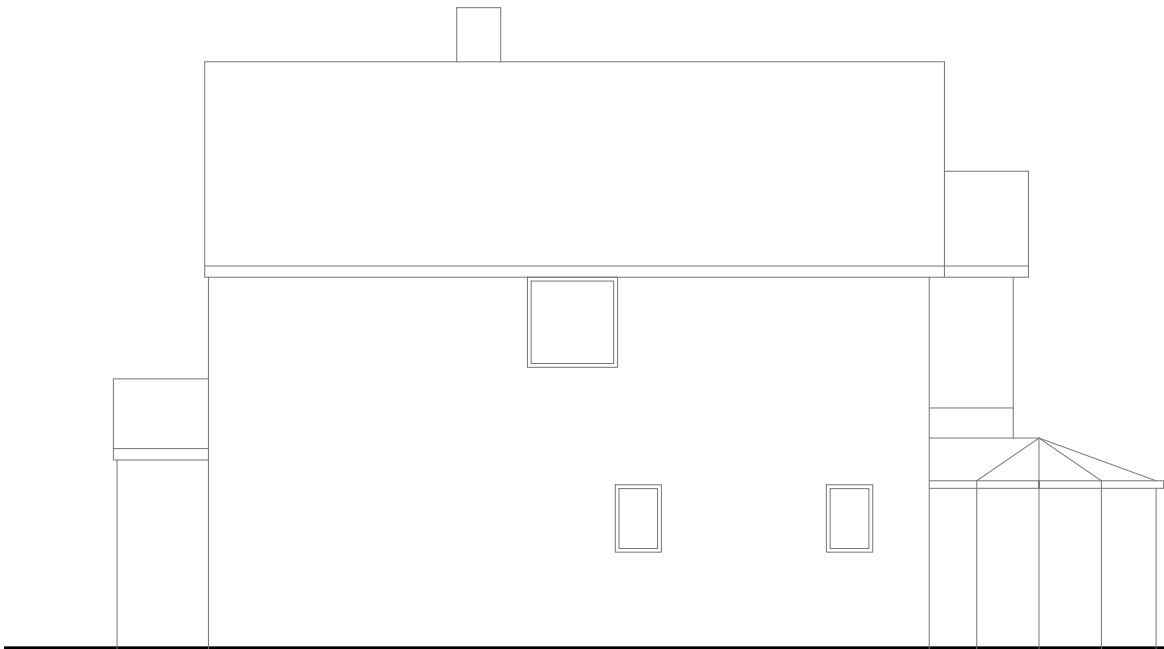 

Existing Side Elevation

 

Existing Rear Elevation

 

Rev Date Comments



Dimensions to be verified on site
DO NOT SCALE FROM THIS DRAWING.
Any areas indicated on this drawing are for guidance only.
No responsibility is taken for their accuracy.

This drawing is the property of **V-DESIGN CAD Services Ltd** Copyright is reserved by them and the drawing is issued on the condition that it is not copied, reproduced, retained or disclosed to any unauthorized person, either wholly or in part without the consent in writing of **V-DESIGN CAD Services Ltd**

Email: vishal.p@vdesigncad.co.uk Mobile: 07971083395

Site Address:

52, Rectory Way
Ickenham
UB10 8BT

Title:

Existing Elevations


Scale:

1:100



Paper Size:

A3



Drawn By: VP
Job Ref: 20117V
Date: Dec 2020
Drawing No. PL - 03

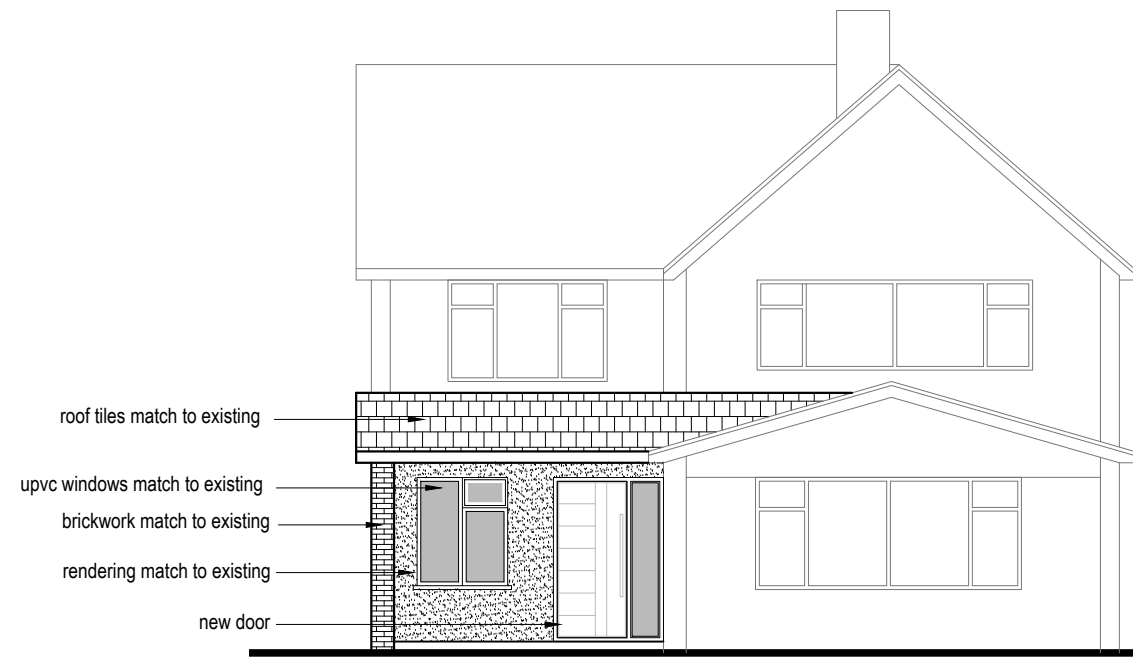

Proposed Front Elevation

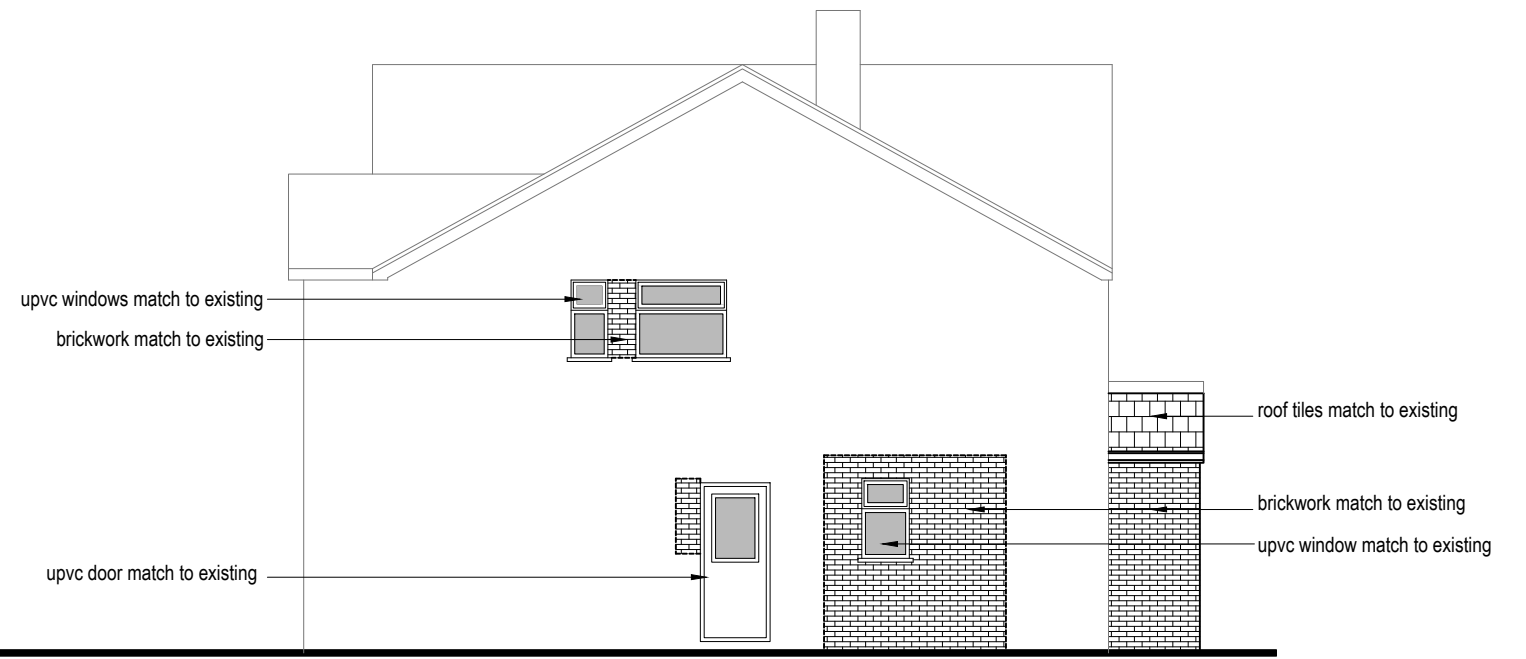 

Proposed Side Elevation

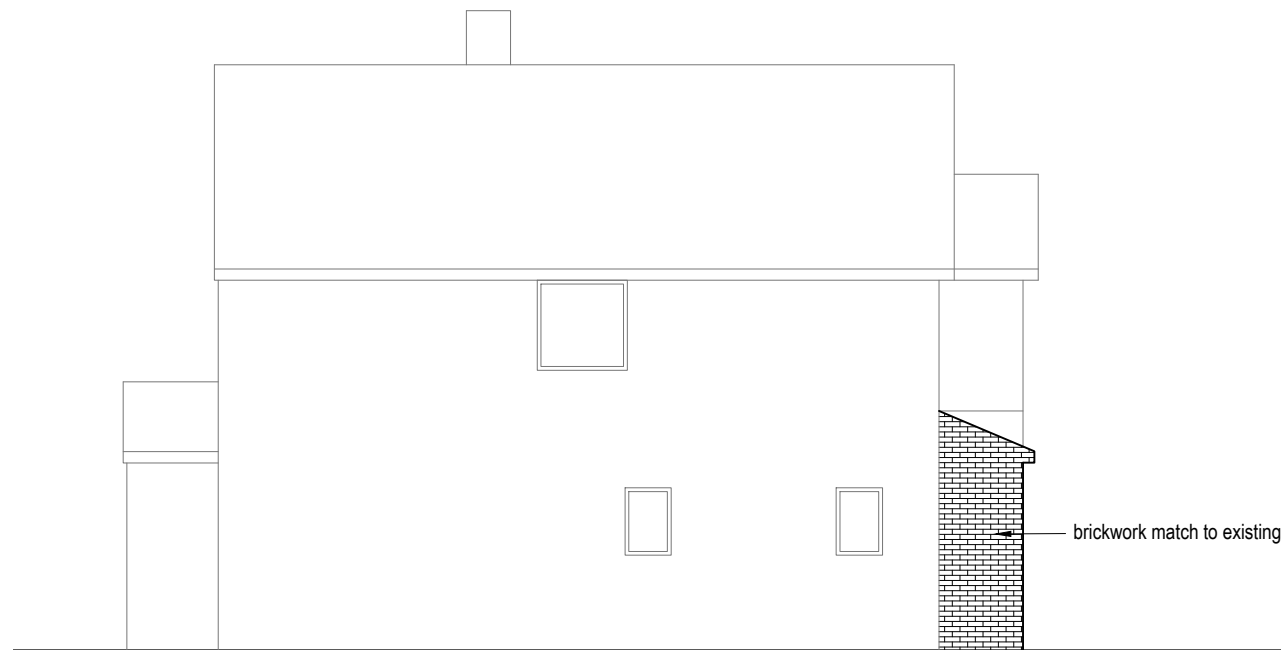 

Proposed Side Elevation



Proposed Rear Elevation



Rev	Date	Comments
A	03.03.21	Added the new ensuite's window




Dimensions to be verified on site
DO NOT SCALE FROM THIS DRAWING.
Any areas indicated on this drawing are for guidance only.
No responsibility is taken for their accuracy.


This drawing is the property of **V-DESIGN CAD Services Ltd** Copyright is reserved by them and the drawing is issued on the condition that it is not copied, reproduced, retained or disclosed to any unauthorized person, either wholly or in part without the consent in writing of **V-DESIGN CAD Services Ltd**

Email: vishal.p@vdesigncad.co.uk Mobile: 07971083395


Site Address:		Title:				Drawn By: VP Job Ref: 20117V Date: Dec 2020 Drawing No. PL - 04 REV-A
52, Rectory Way Ickenham UB10 8BT		Proposed Elevations				
Scale:	1:100	Paper Size:	A3			

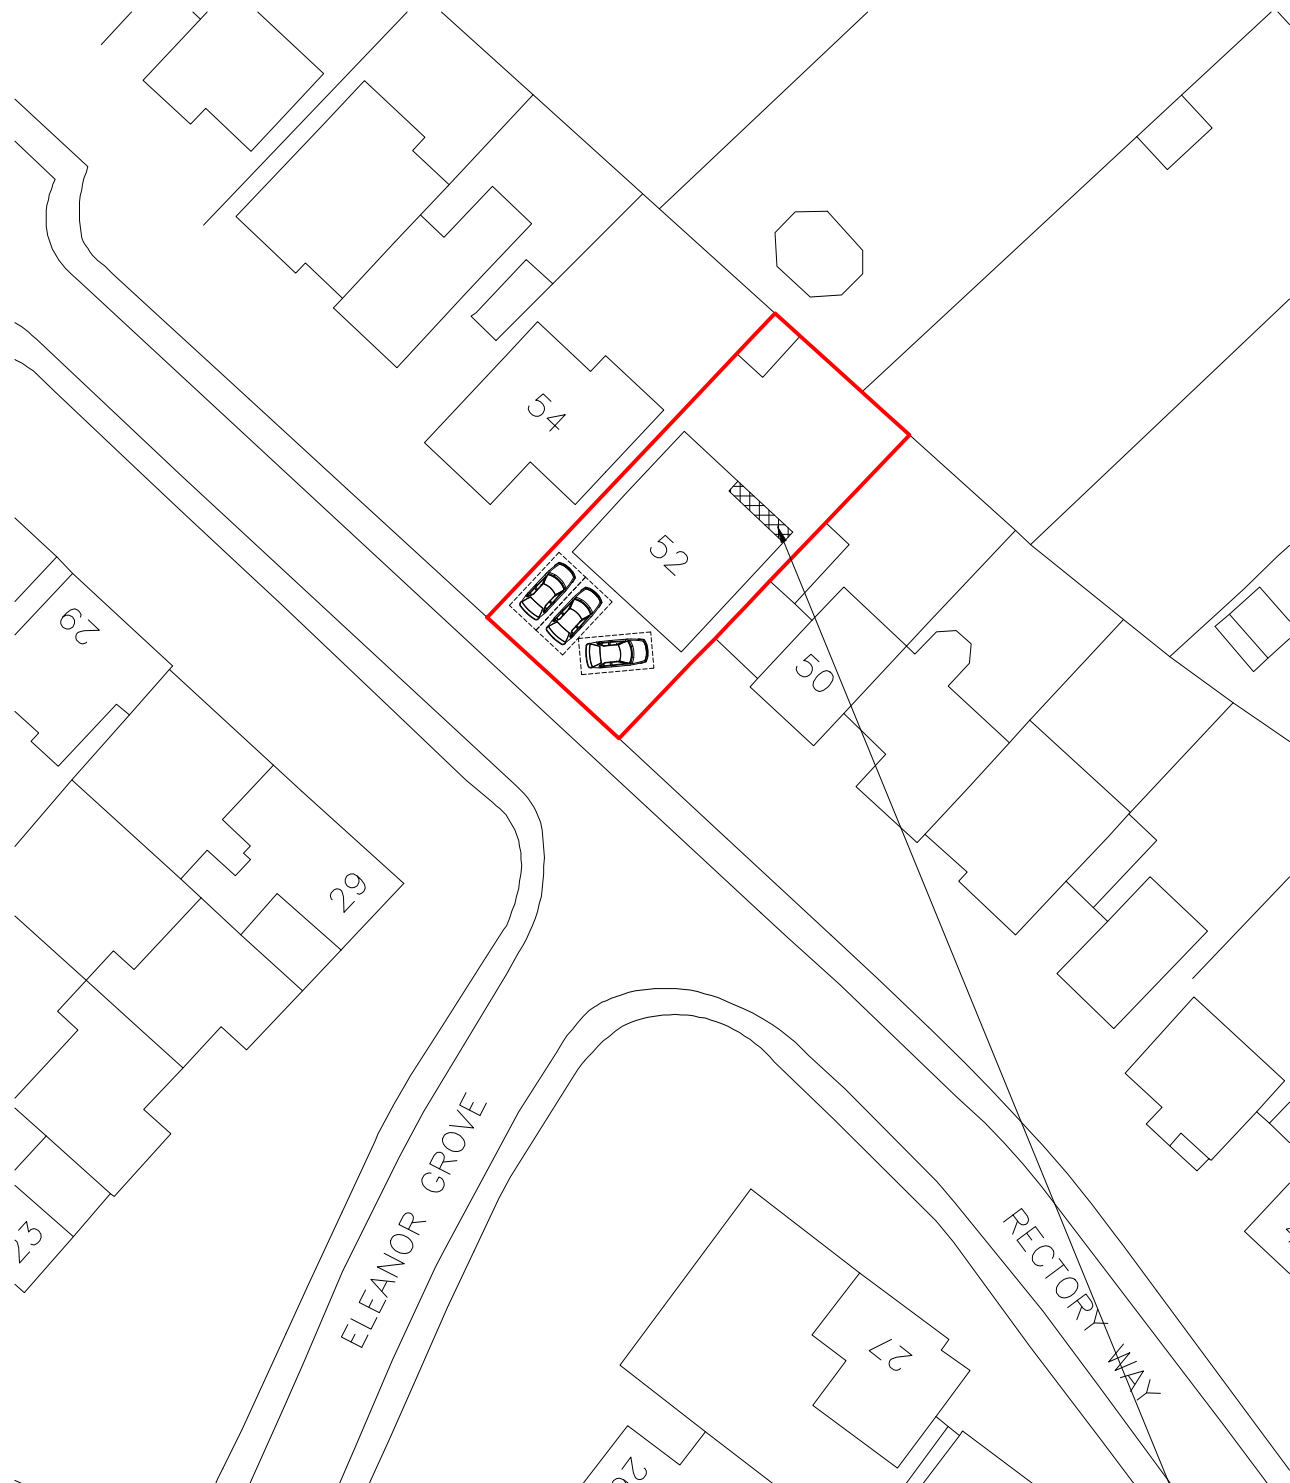


Block Plan

 

Proposed
Extension

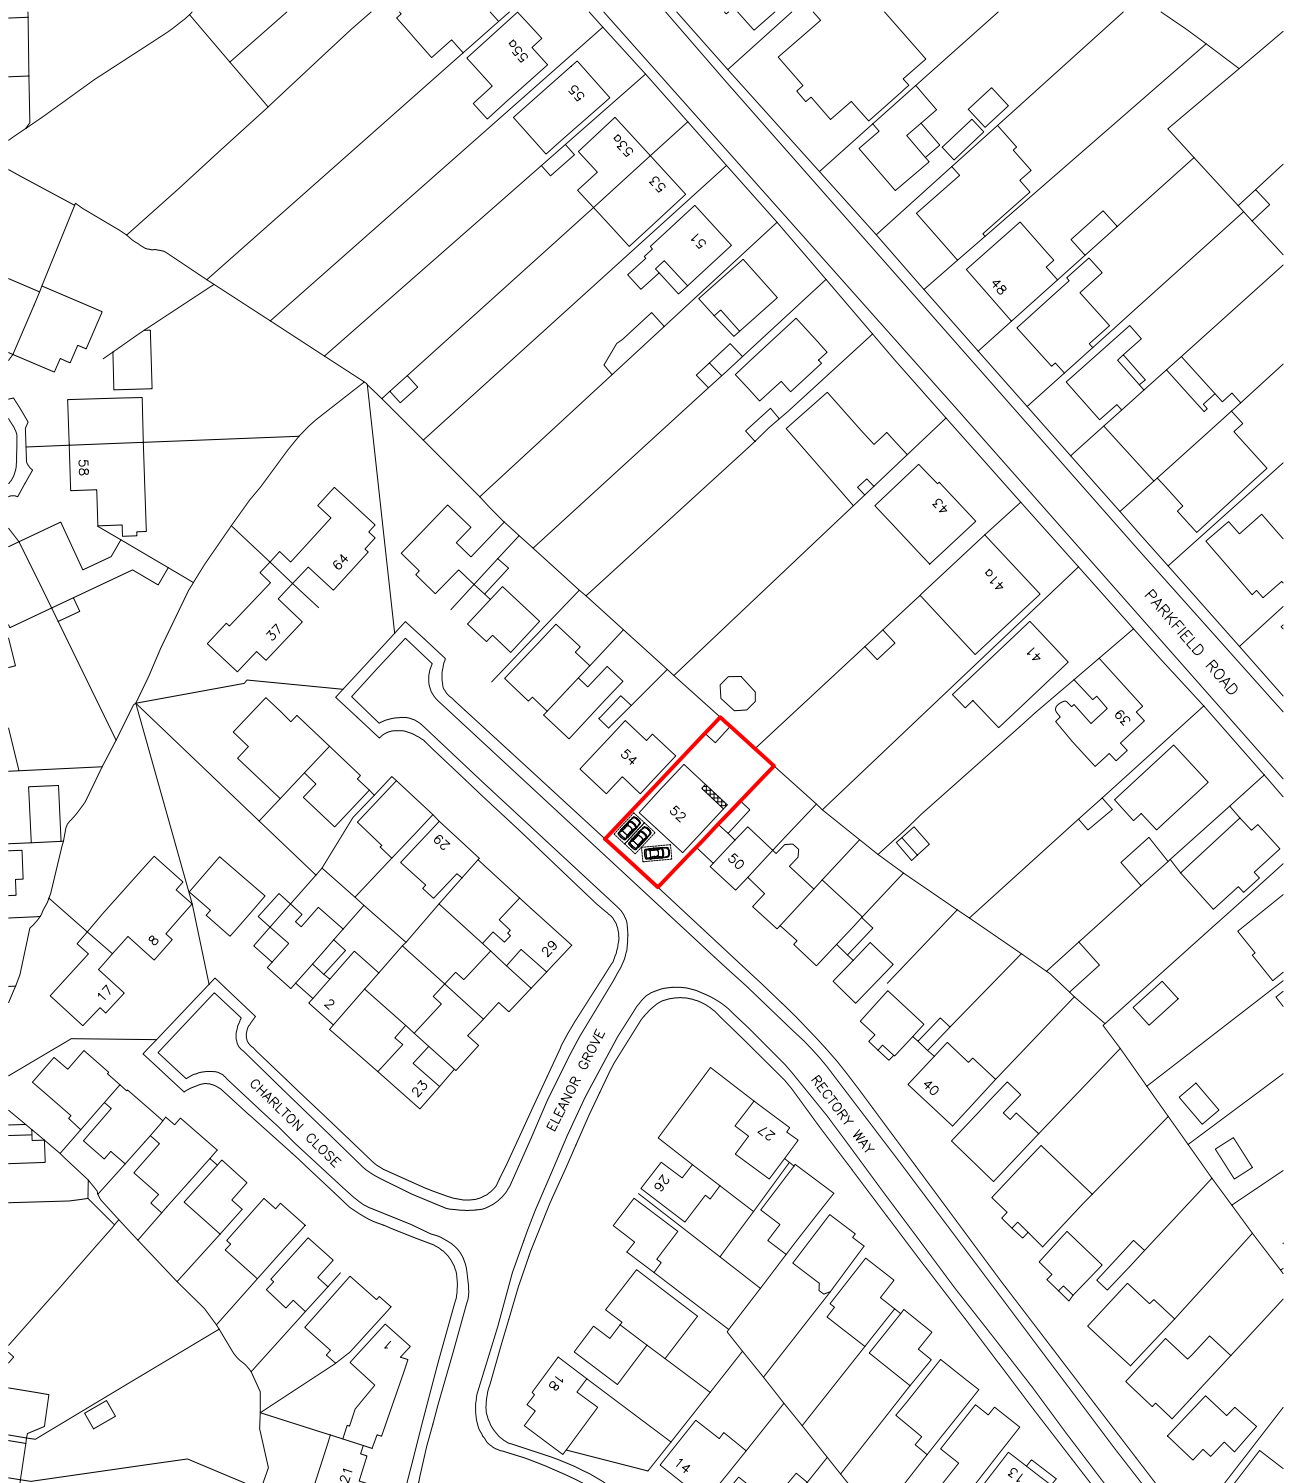

Site Location

 

Rev	Date	Comments
A	03.03.21	Added more information about the parking spaces



Dimensions to be verified on site
DO NOT SCALE FROM THIS DRAWING.
Any areas indicated on this drawing are for guidance only.
No responsibility is taken for their accuracy.

This drawing is the property of **V-DESIGN CAD Services Ltd** Copyright is reserved by them and the drawing is issued on the condition that it is not copied, reproduced, retained or disclosed to any unauthorized person, either wholly or in part without the consent in writing of **V-DESIGN CAD Services Ltd**

Email: vishal.p@vdesigncad.co.uk Mobile: 07971083395

Site Address:	Title:		Drawn By:	VP
52, Rectory Way Ickenham UB10 8BT	Block & Location Plans		Job Ref:	20117V
	Scale:	1:500, 1:1250	Date:	Dec 2020
	Paper Size:	A3	Drawing No.	PL - 05 REV-A