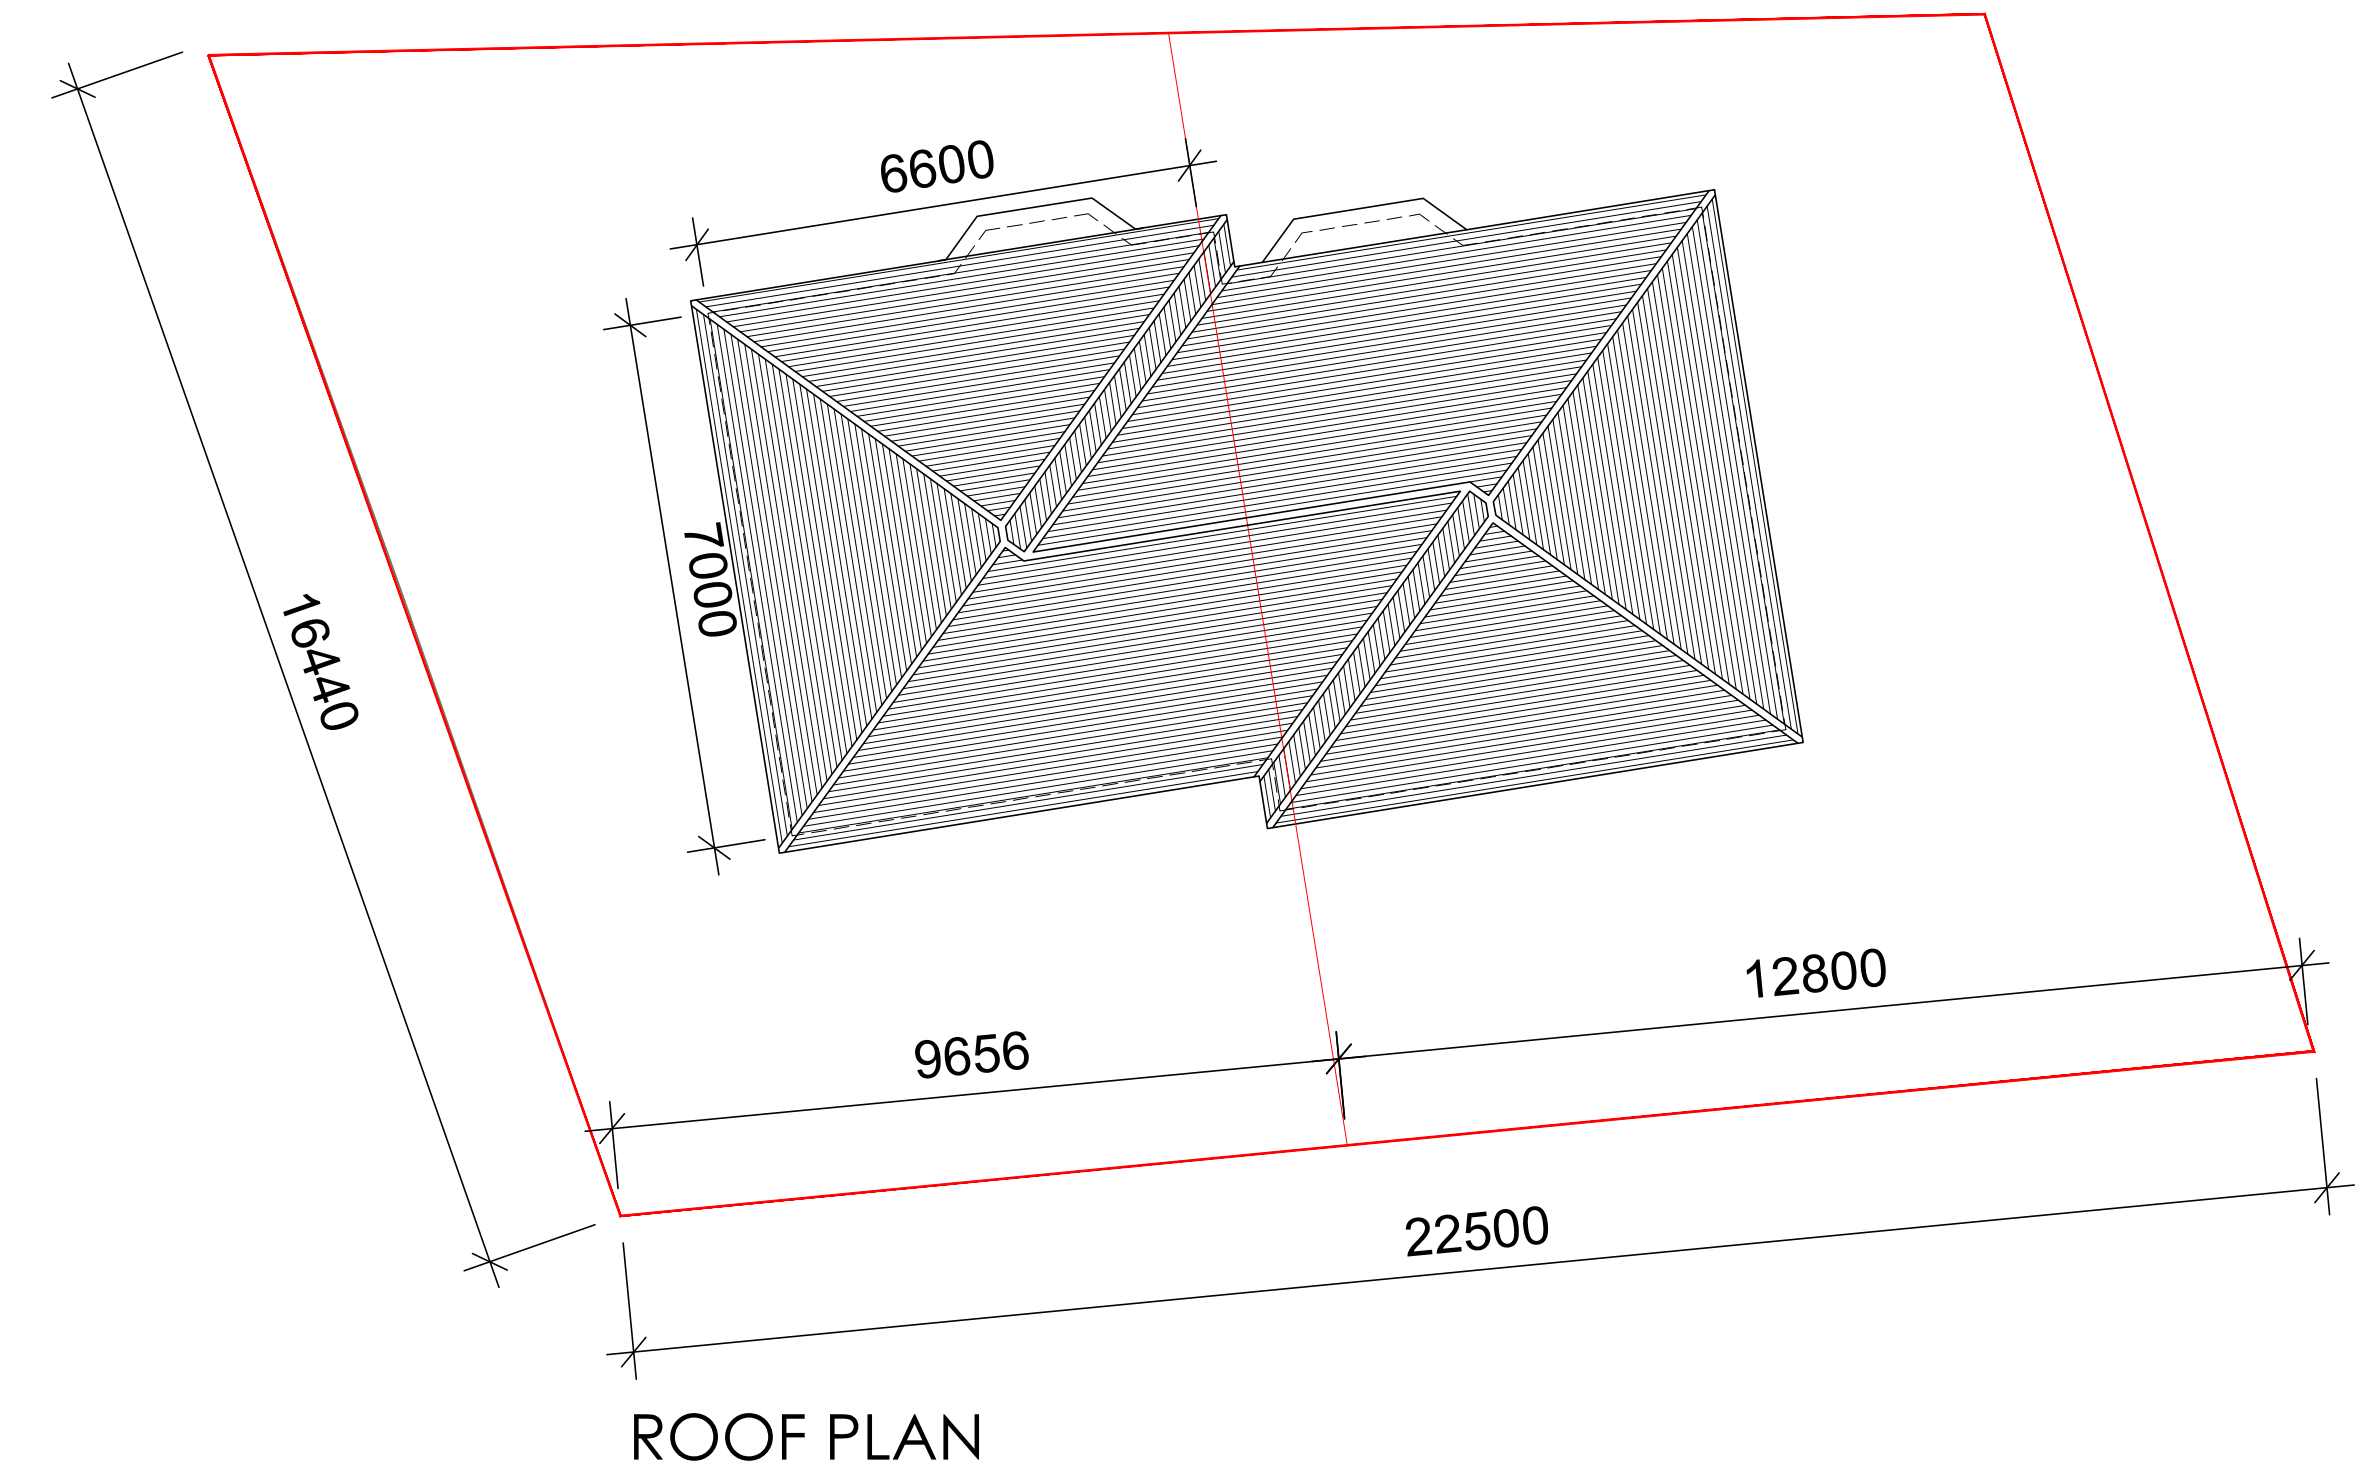
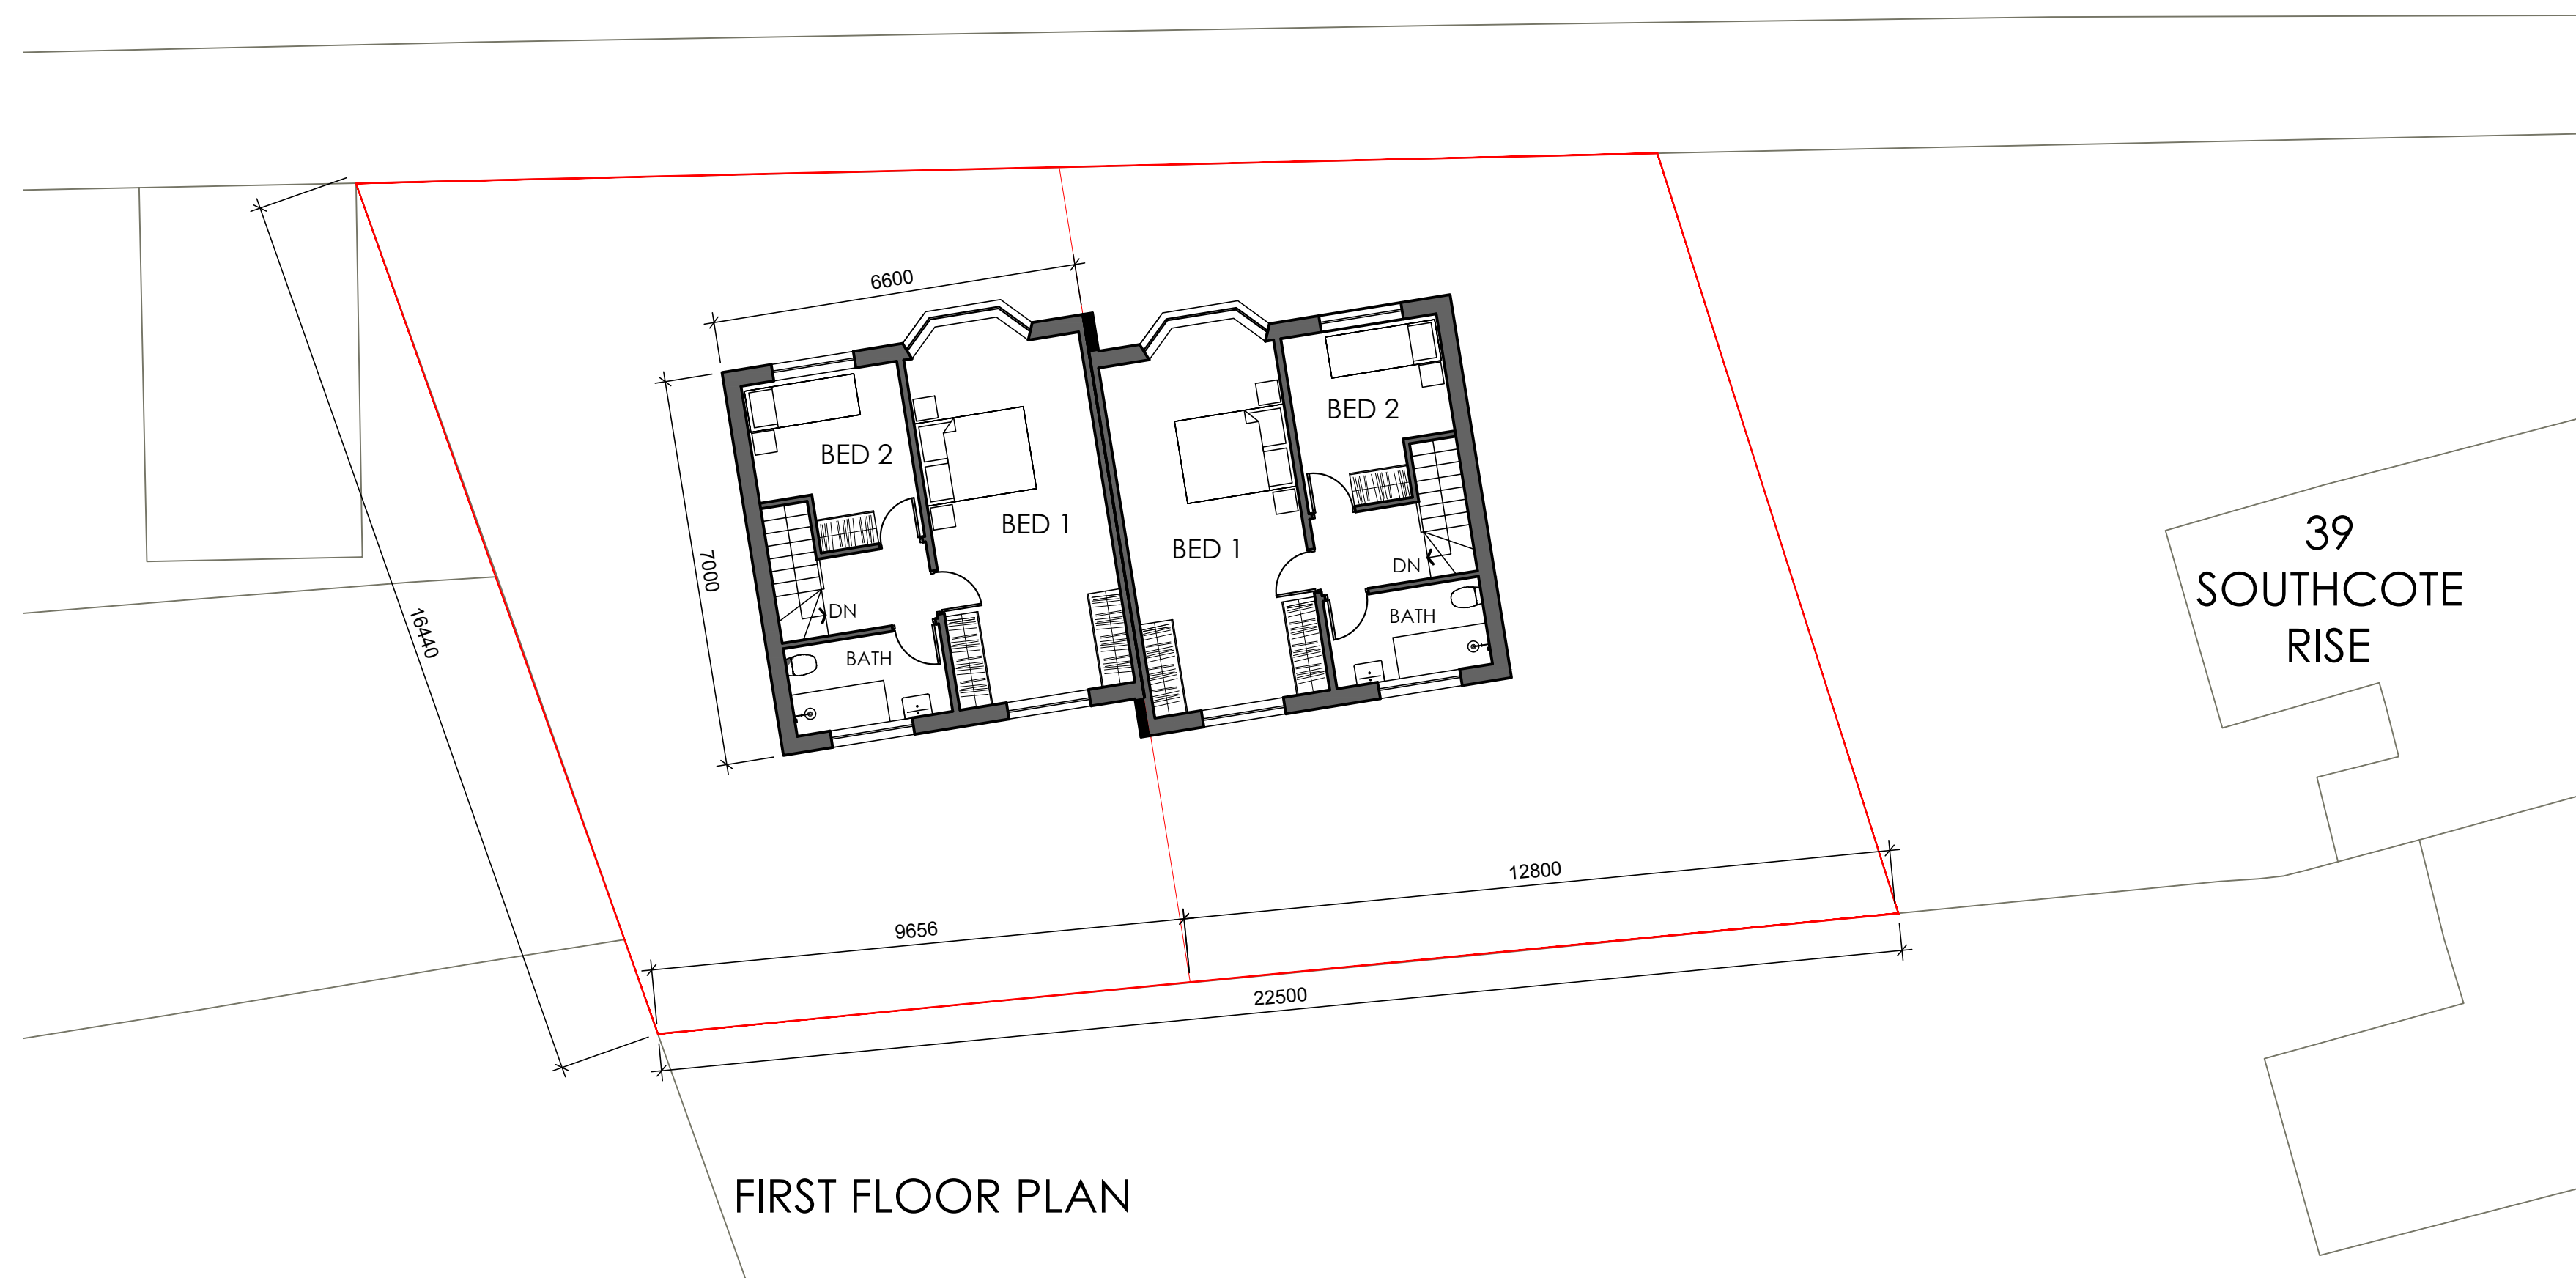


PROJECT	DWG NO.	SCALE	DETAIL	18.12.2019	A 20.12.2019					PROJECT NO.	PR Architecture Ltd. Chartered Architect 120, Pinner Road, Harrow, HA1 4JD. Tel: 0208 357 2304
L/A TO 39 SOUTHCOTE RISE, RUISLIP, HA4 7LN	02A	1:100 @ A1	PROPOSED FLOOR PLANS	ISSUED FOR DISCUSSION	SUBMITTED TO PLANNING DEPT. HILLINGDON					19.52	
PROPOSED HOUSES											