


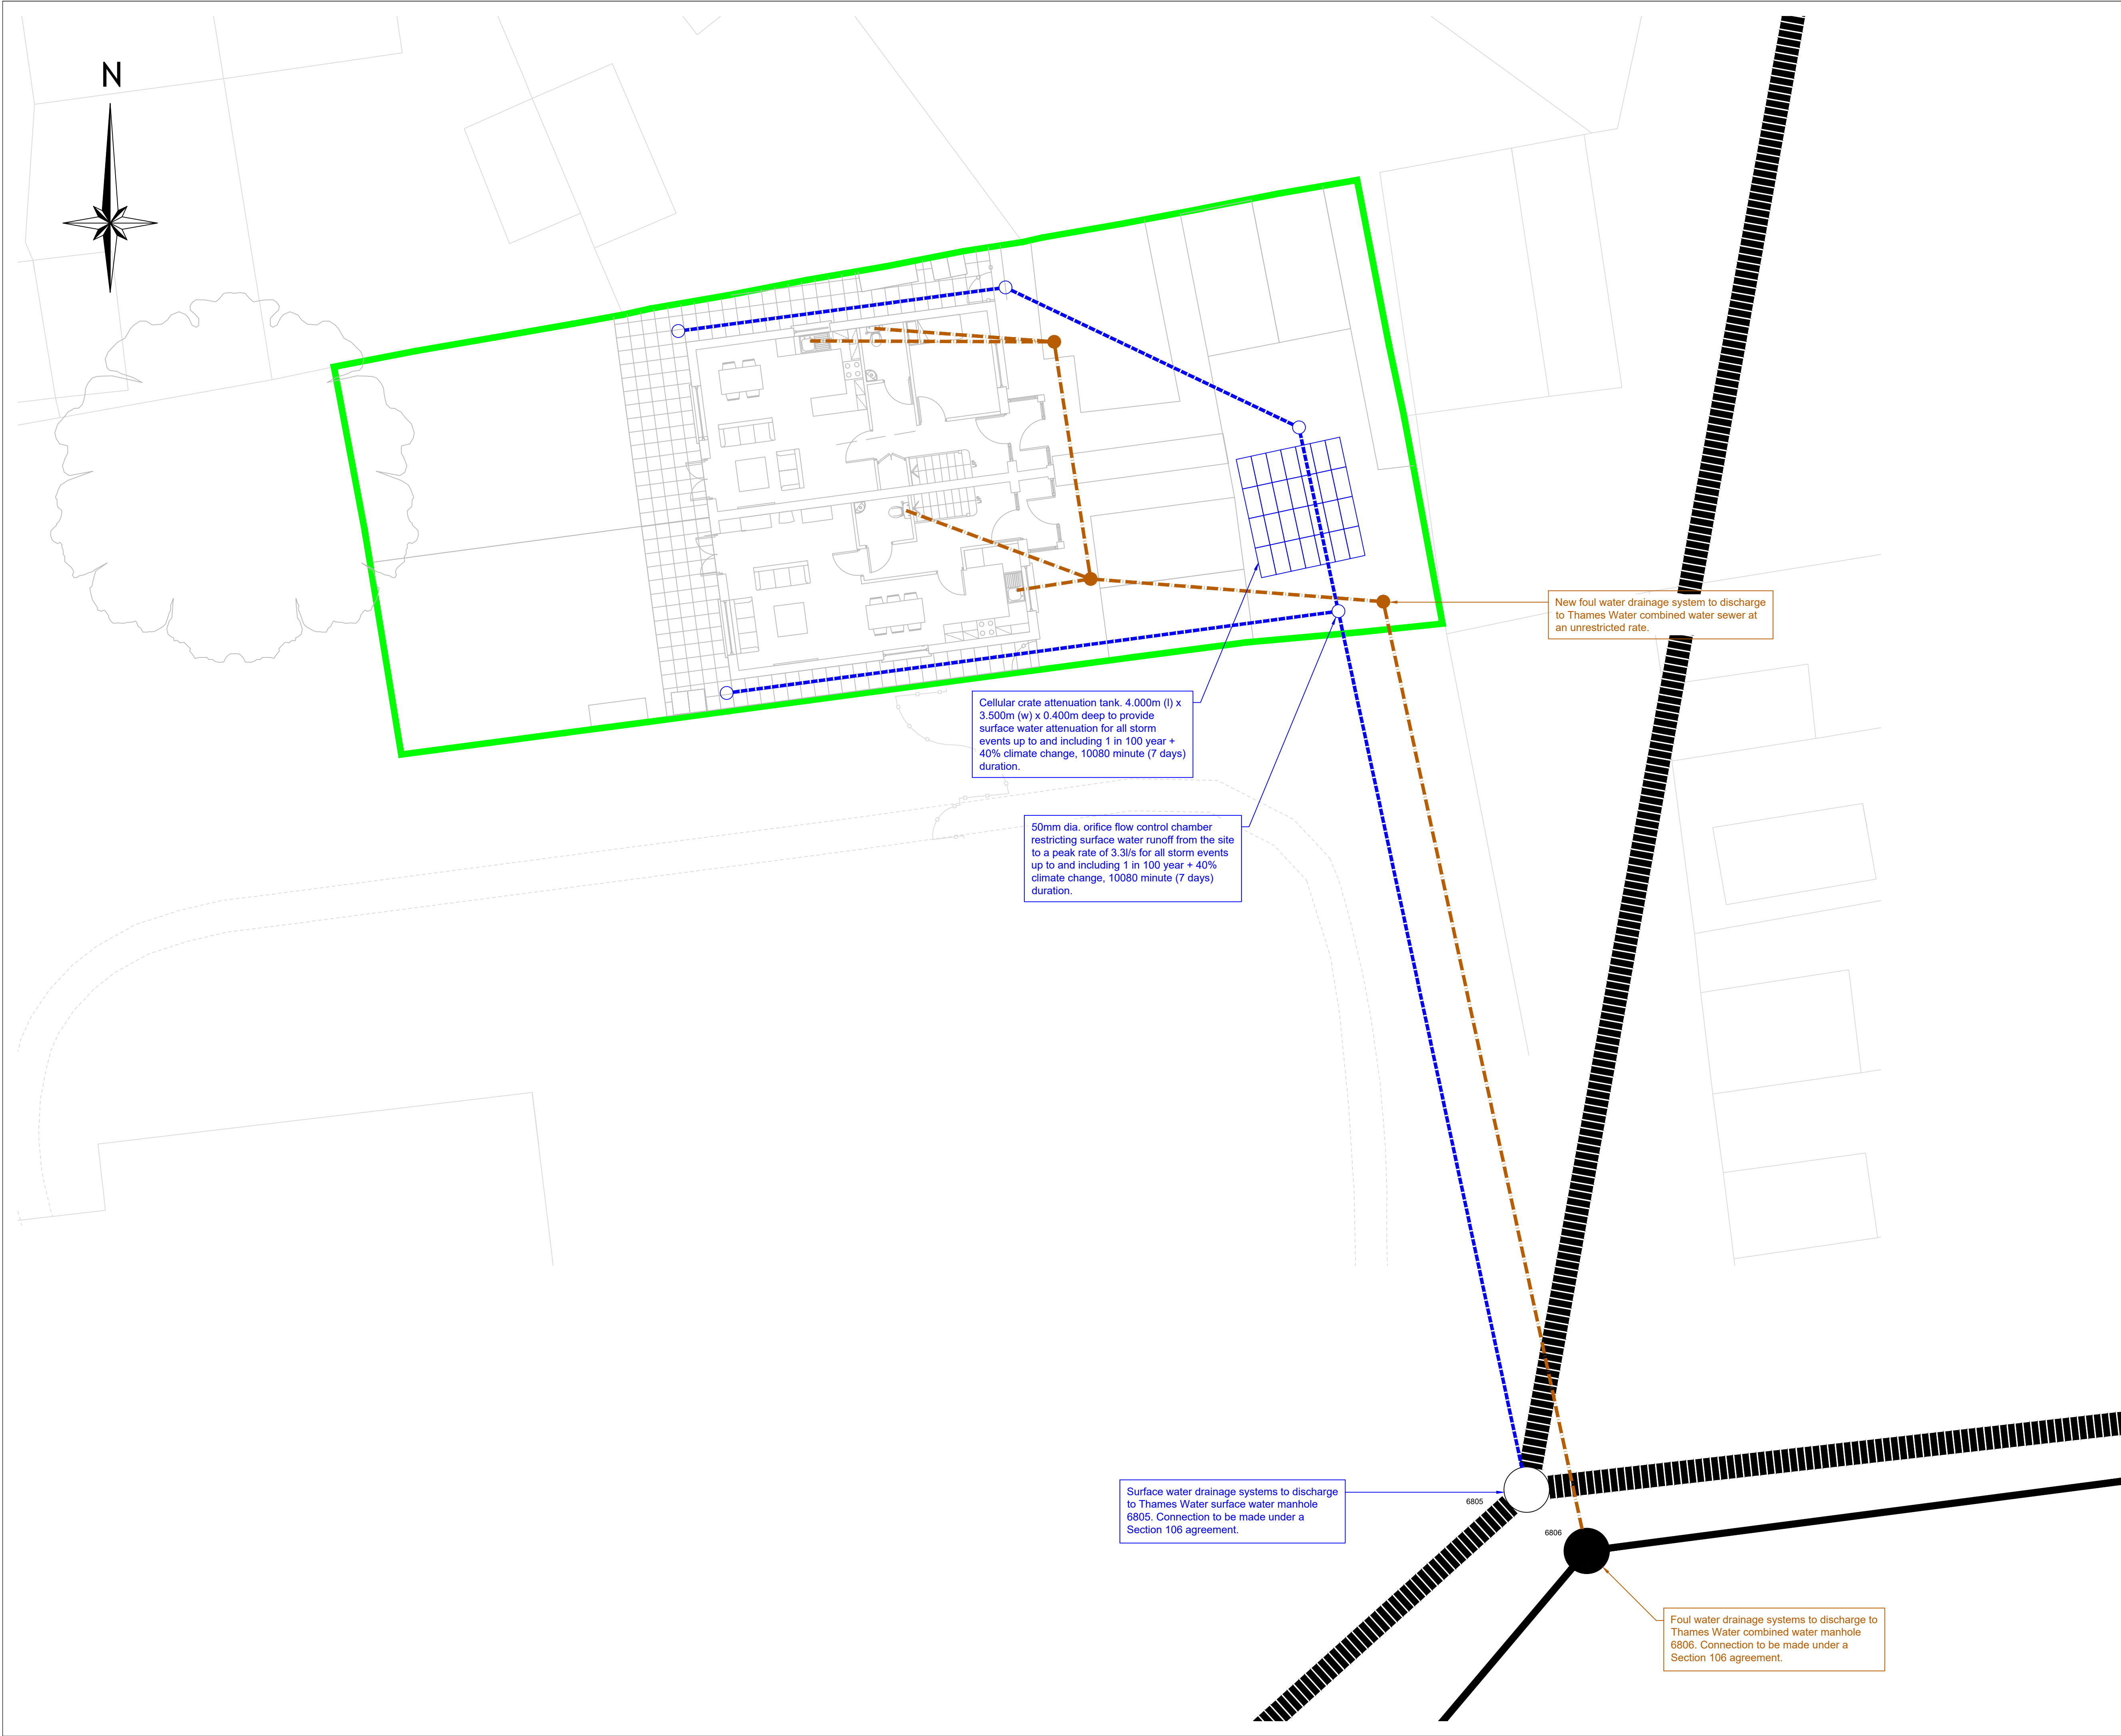

G30 Consulting Ltd

Copyright © 2019 G30 Consulting Ltd. All rights reserved.

Copying of these plans in full or in part is not permitted unless the written consent of G30 Consulting Ltd is obtained.

General Notes

1. Do not scale this drawing.
2. All dimensions are in millimeters unless stated otherwise.
3. This drawing is to be read in conjunction with all other relevant drawings & specifications.
4. All proprietary items to be installed in strict compliance with manufacturers instructions and recommendations.
5. No works shall commence on site until approval has been obtained from all relevant Agencies / Authorities.
6. All dimensions referred to in this drawing must be verified.

Key

- Site Boundary
- Existing combined water drain
- Existing combined water manhole
- Existing surface water drain
- Existing surface water manhole
- Proposed surface water drain
- Proposed surface water manhole - 450mm dia. PPIC
- ACO
- Proposed surface water channel drain
- Proposed surface water cellular crate attenuation tank
- Proposed foul water drain
- Proposed foul water manhole - 450mm dia. PPIC

P1	First Issue	25.03.2019
Revision	Description	Date

PRELIMINARY



G30
CONSULTING

Unit 7, Neepsend Triangle Business Centre, 1 Burton Road,
Sheffield, South Yorkshire, S3 8BW
W: www.g30consulting.com
E: enquiries@g30consulting.com
T: 0114 349 2720

Project		
Landmark Builder Ltd Former Garage Site, Drayton Court, The Glebe, West Drayton		
Title		
Foul and Surface Water Drainage Layout		

Drawn by	Checked by	Paper Size
SG	SG	A1
Drawing Number	Revision	Scale
07-0140-001	P1	1:100
		Date
		25.03.2019