




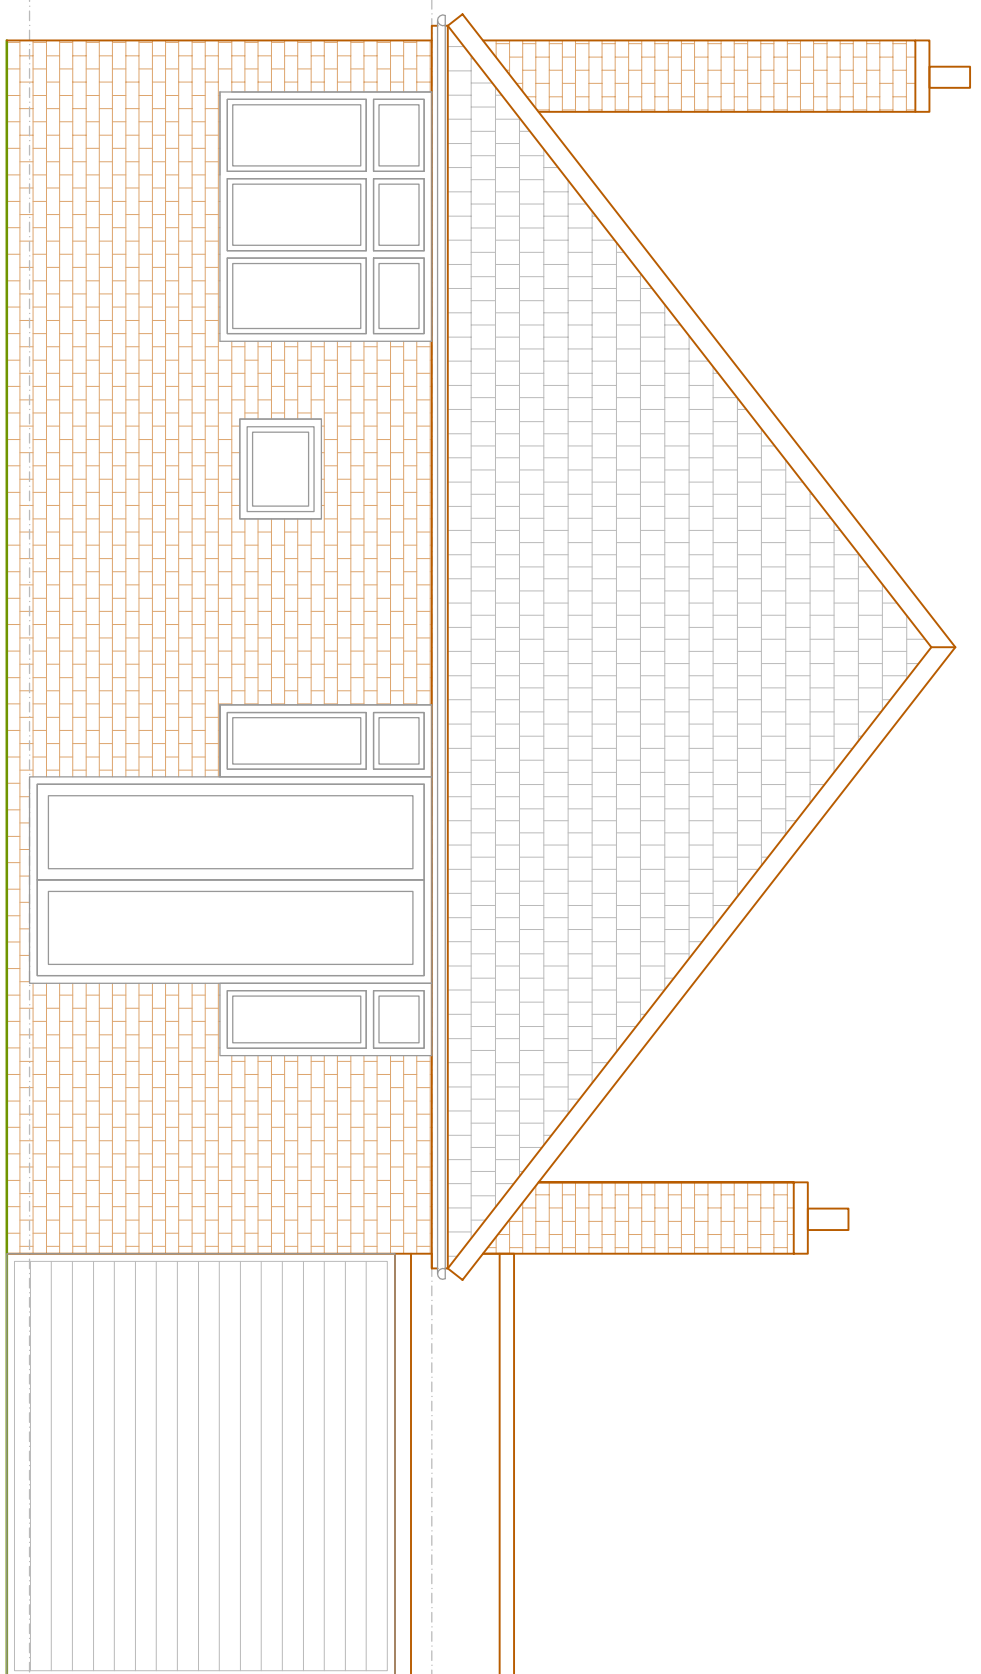


EXISTING REAR ELEVATION
SCALE BAR 1:50 @ A1

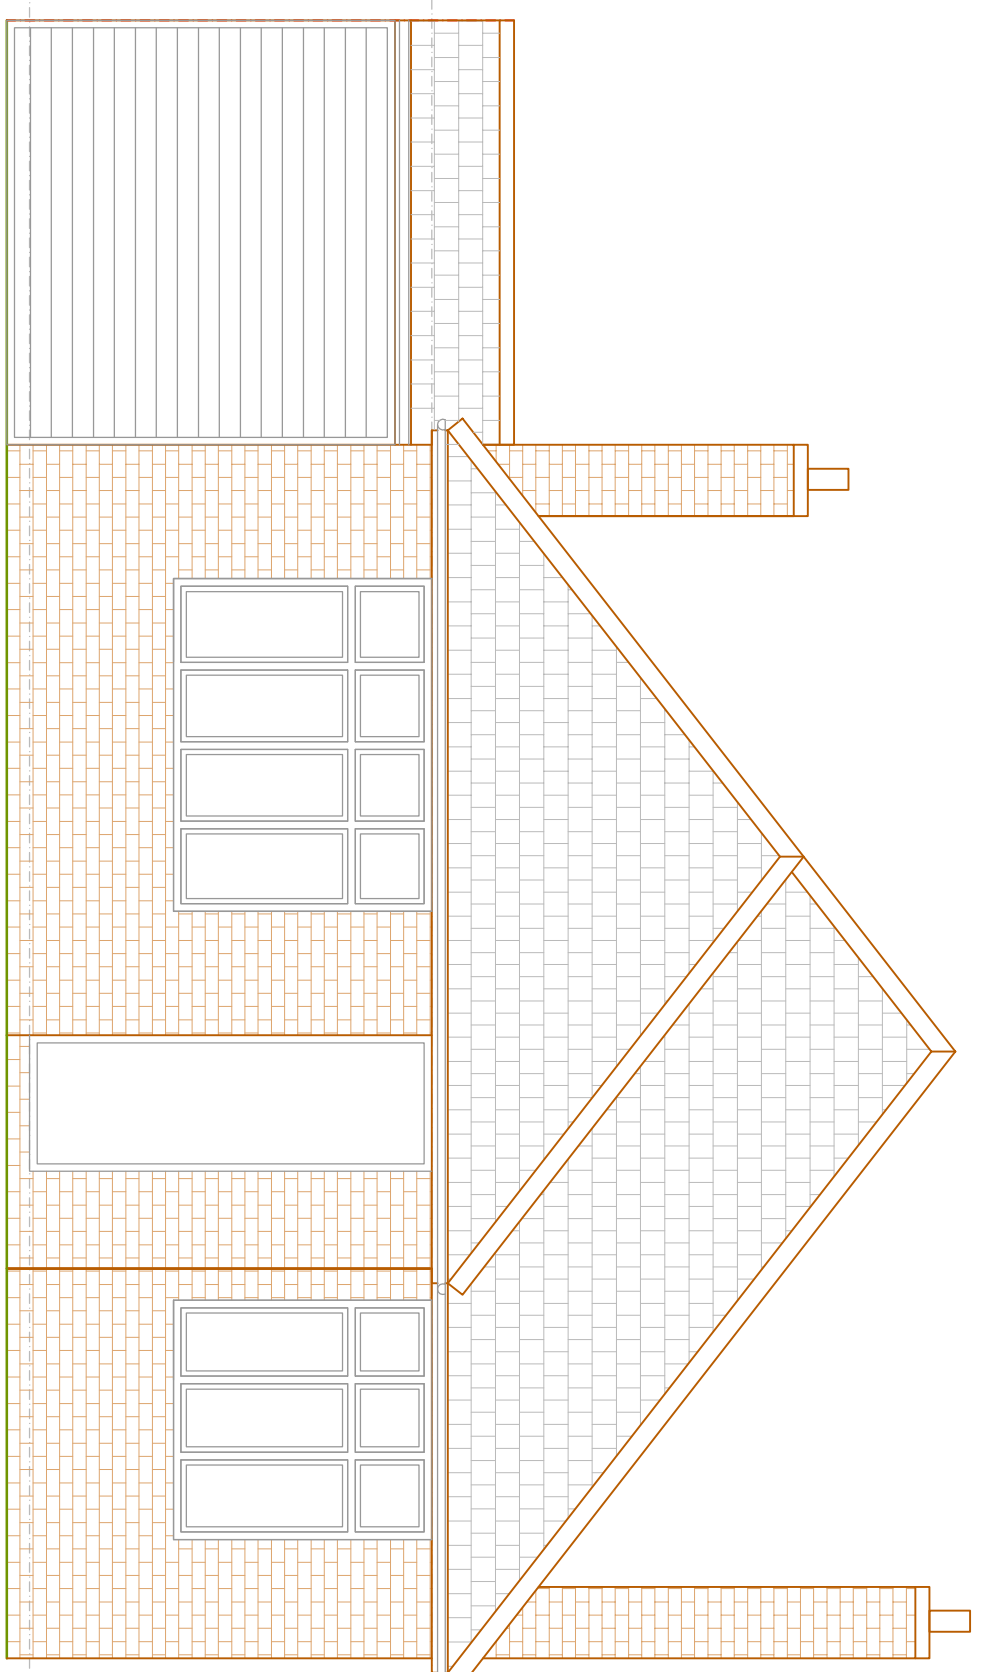

EXISTING FRONT ELEVATION
SCALE BAR 1:50 @ A1

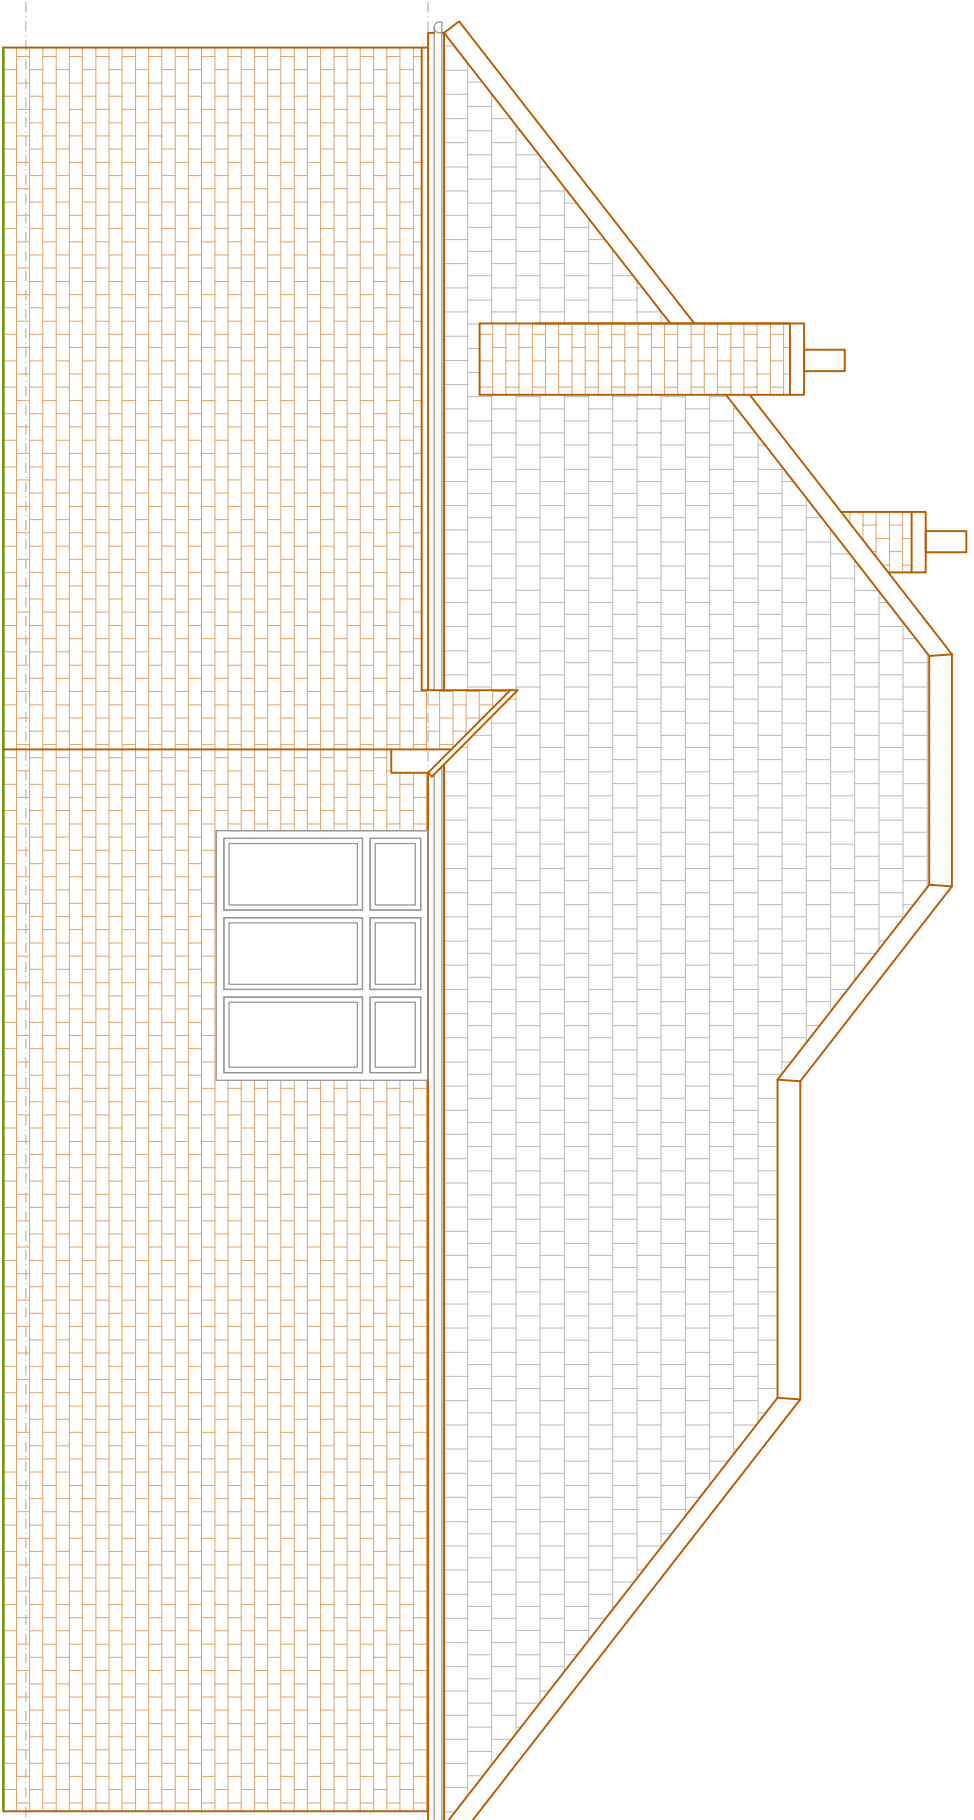

EXISTING SIDE ELEVATION 1
SCALE BAR 1:50 @ A1

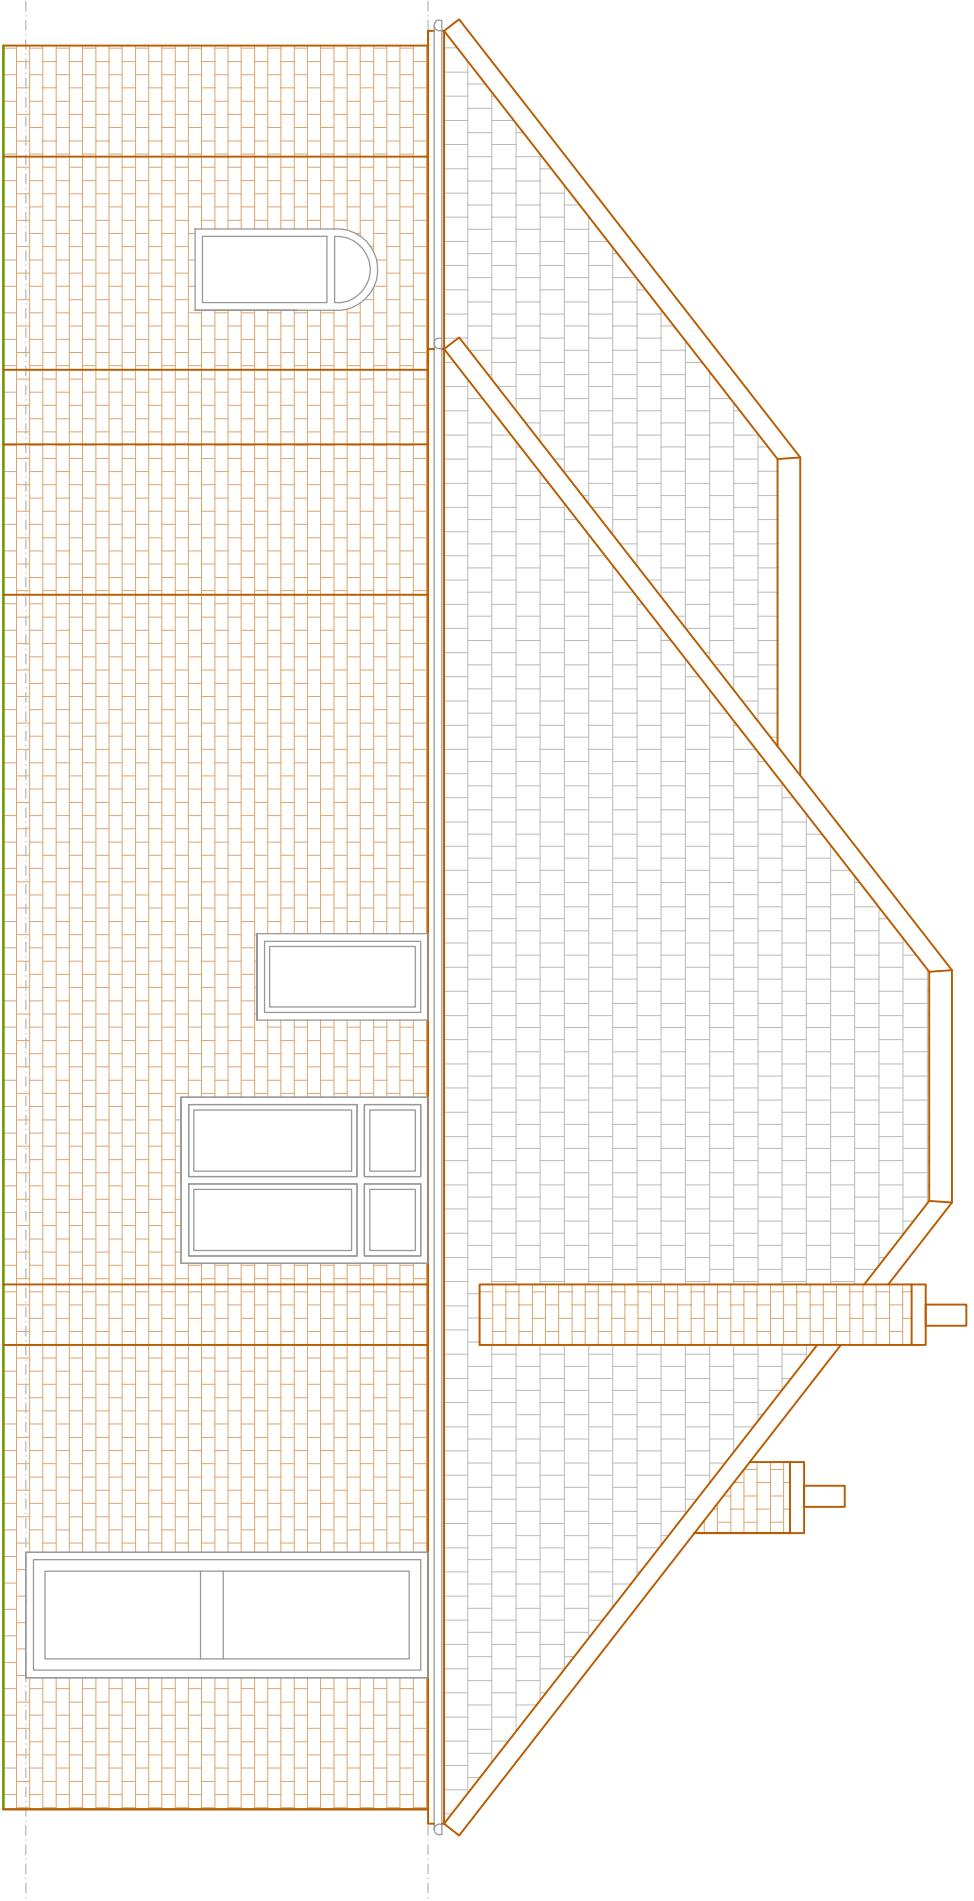

EXISTING SIDE ELEVATION 2
SCALE BAR 1:50 @ A1

GENERAL NOTES:

THIS DRAWING IS NOT TO BE SCALED. THE CONTRACTOR IS RESPONSIBLE FOR CHECKING ALL DIMENSIONS ON SITE PRIOR TO COMMENCEMENT OF WORKS WITH ANY DISCREPANCIES REPORTED TO INTERTECH ARCHITECTURAL SERVICES AT ONCE. ANY CONSTRUCTION WORK CARRIED OUT WITHOUT OBTAINING THE NECESSARY APPROVALS IS ENTIRELY AT THE HOMEOWNER/CONTRACTOR'S RISK.

THIS DRAWING IS THE COPYRIGHT OF GREENFIELDS ARCHITECTURAL SERVICES.
THIS DRAWING MAY NOT BE COPIED BY ANY THIRD PARTIES WITHOUT PRIOR PERMISSION.
THE MAIN CONTRACTOR SHALL BE ENTIRELY RESPONSIBLE FOR THE SECURITY,
STRENGTH AND STABILITY OF THE BUILDING/SITE DURING THE WORKS DURATION.

REVISION	DESCRIPTION	DATE	BY



London Office: 113 Daves Road,	Oxford Office: 14 Saffron Crescent
--------------------------------	------------------------------------

University,
London,
Oxfordshire,
Oxford, UK

Telephone:	0207 386 4438	Telephon
------------	---------------	----------

Email: enquiries@greenfieldsarchitecturalservices.co.uk
Website: www.greenfieldsarchitecturalservices.co.uk

DRAWING TITLE: EXISTING ELEVATIONS

SITE ADDRESS: 58 EVELYN AVENUE, RUISLIP

SCALE: 1:50 @ A1	DRAWN BY: BC
------------------	--------------

DATE: 20.04.18

DRAWING NO: EVELYN/02