



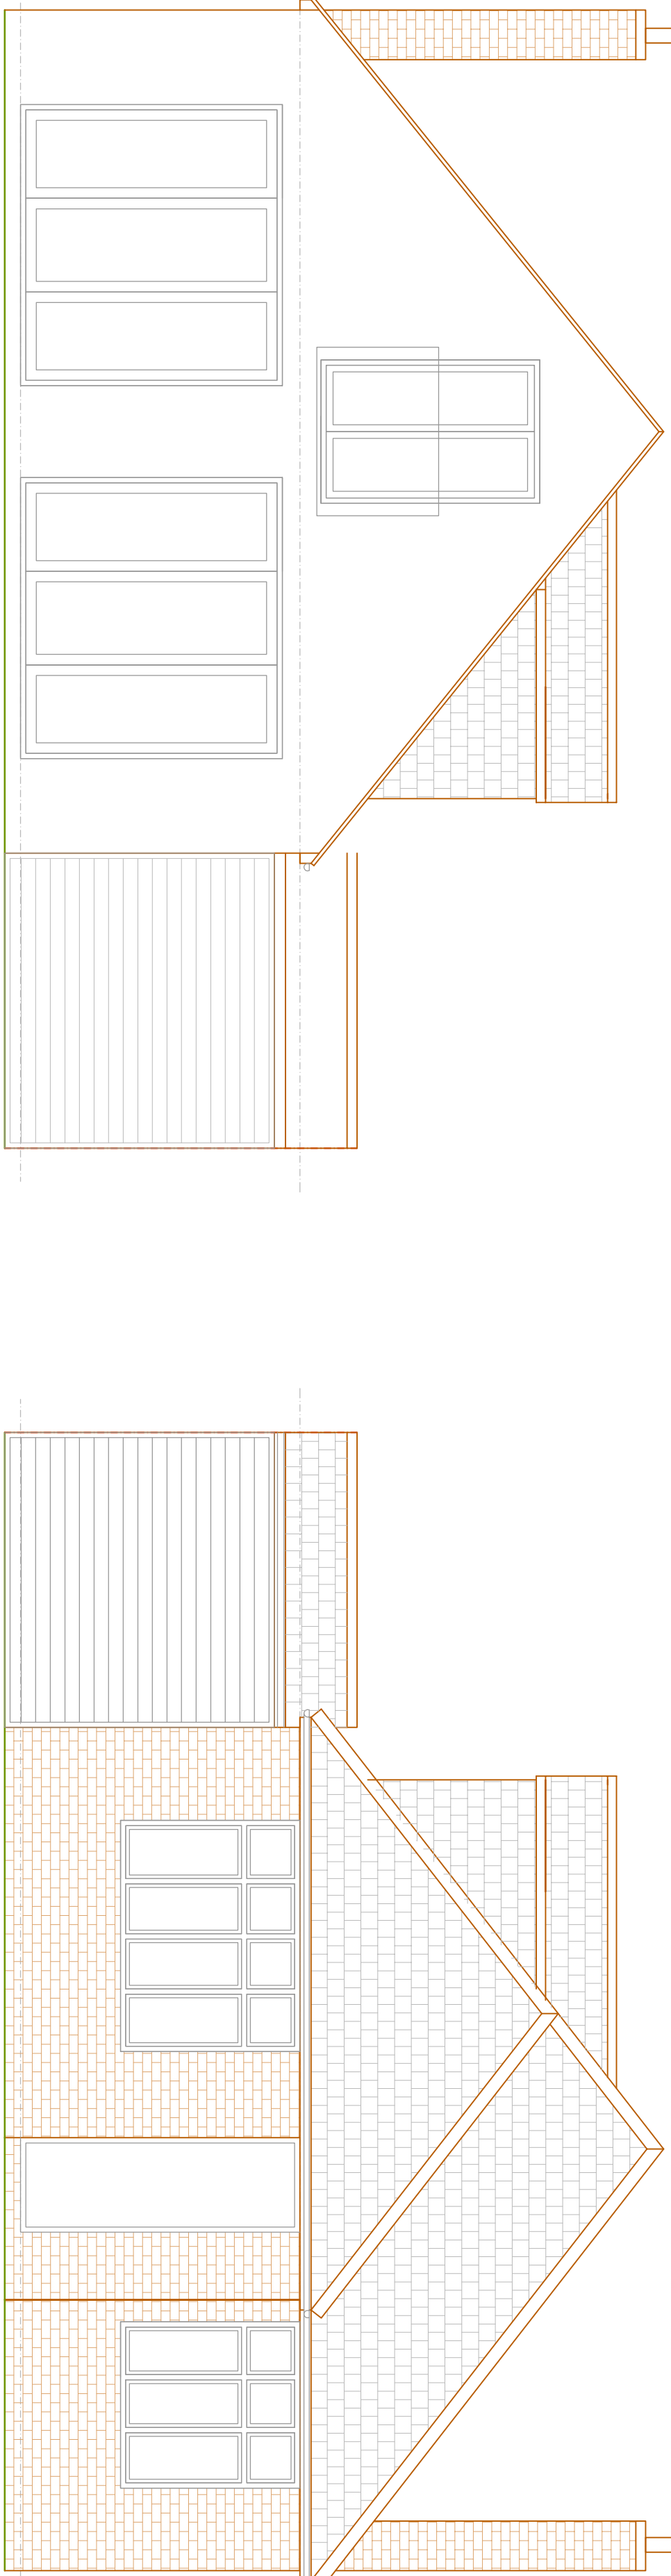


PROPOSED REAR ELEVATION
SCALE BAR 1:50 @ A1

PROPOSED FRONT ELEVATION
SCALE BAR 1:50 @ A1

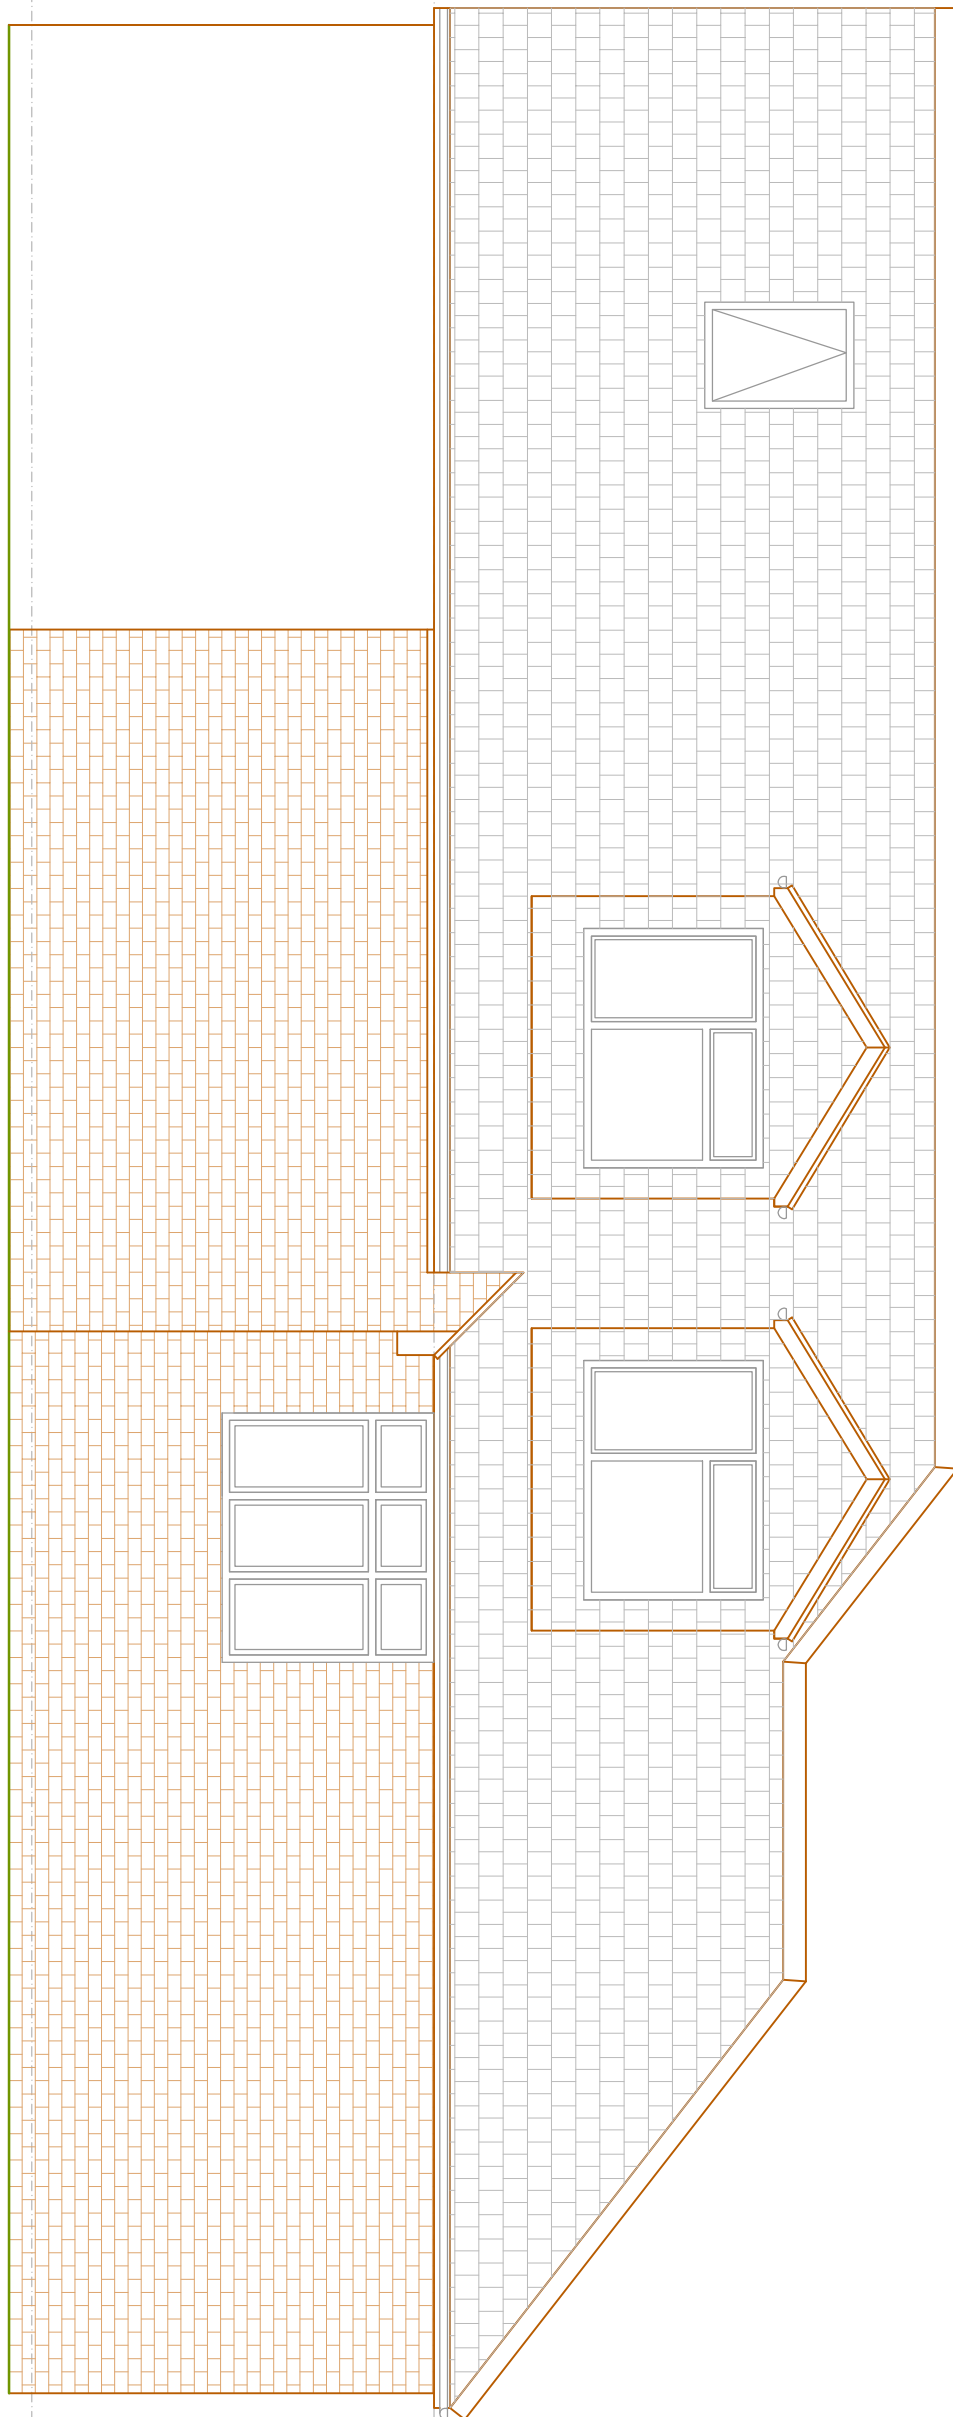

PROPOSED SIDE ELEVATION 1
SCALE BAR 1:50 @ A1

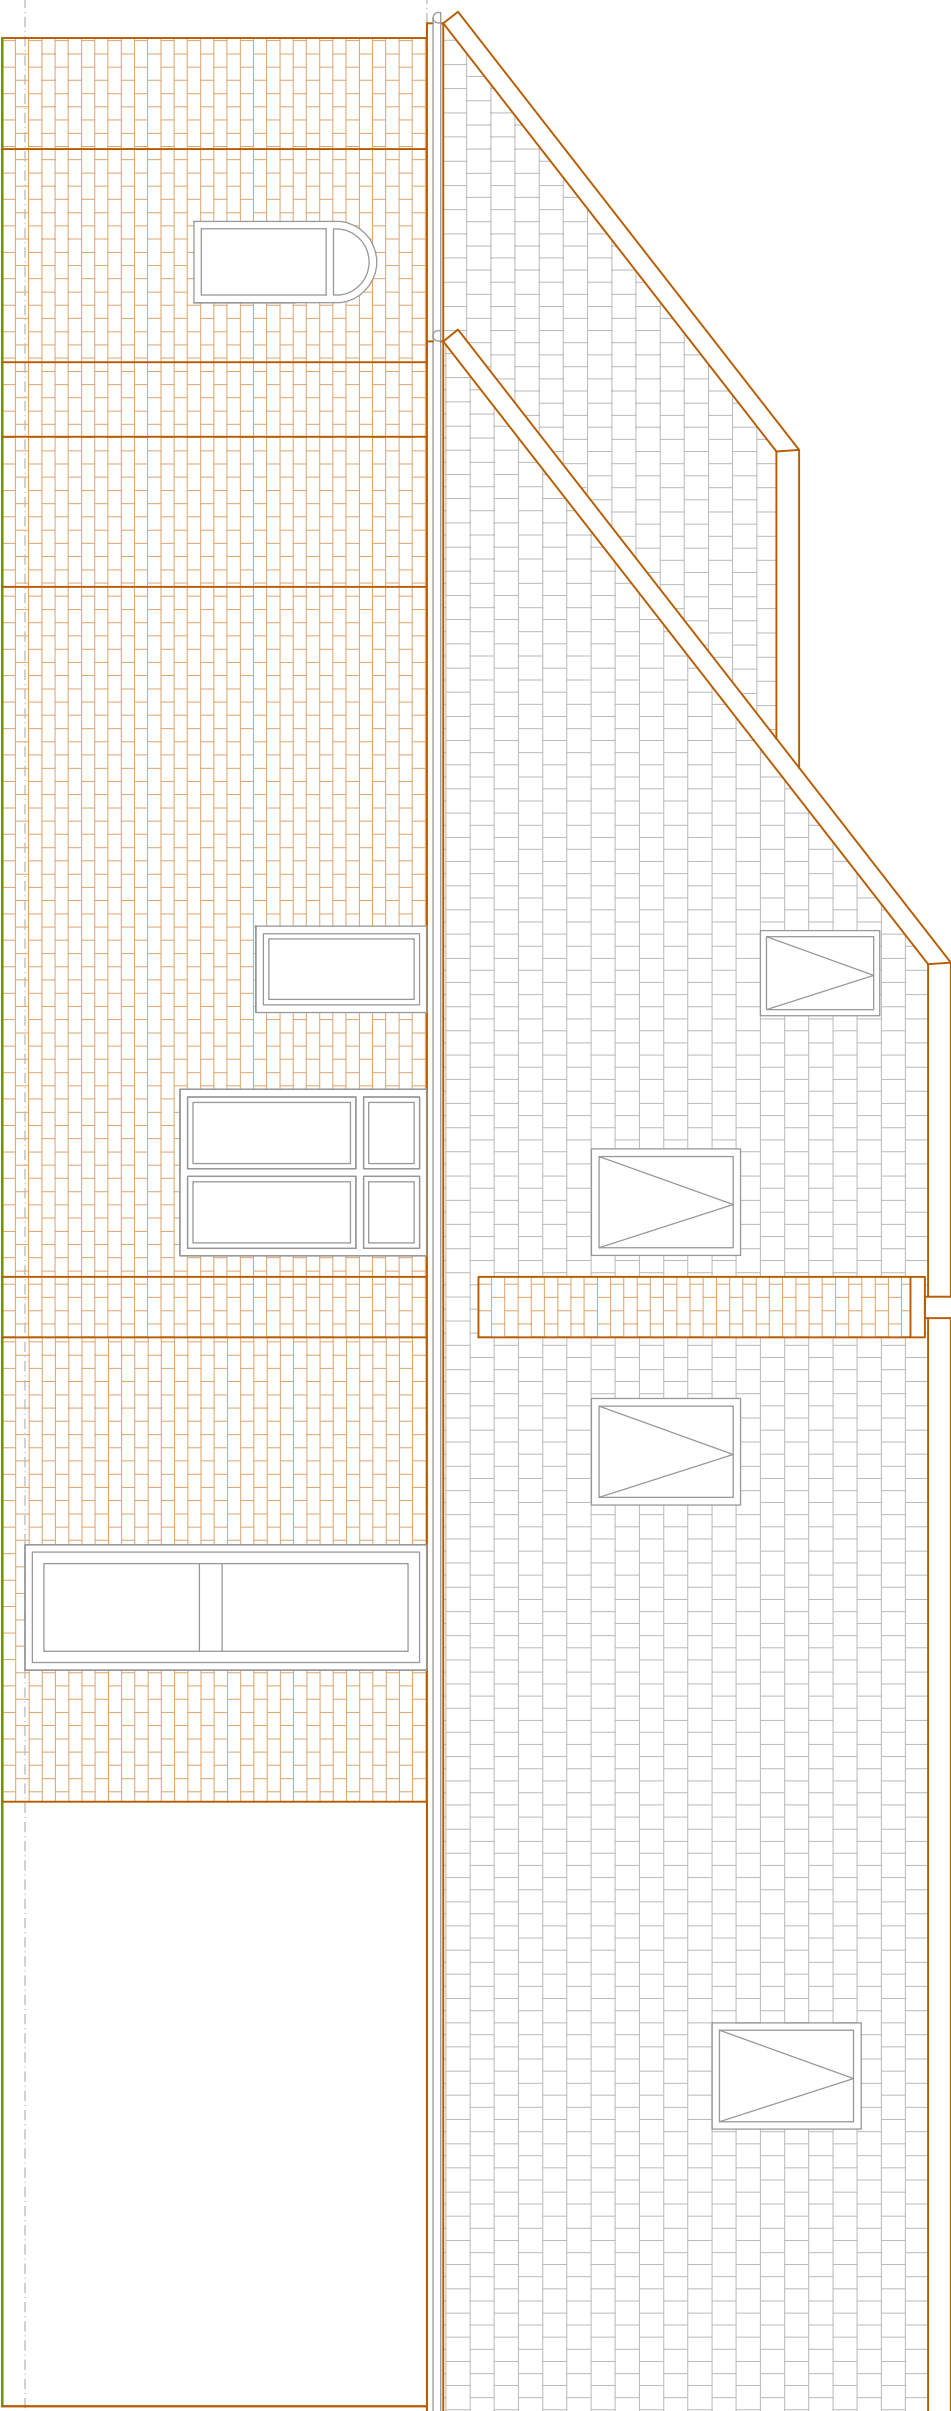

PROPOSED SIDE ELEVATION 2
SCALE BAR 1:50 @ A1

GENERAL NOTES:

THIS DRAWING IS NOT TO BE SCALED. THE MAIN CONTRACTOR IS RESPONSIBLE FOR CHECKING ALL DIMENSIONS ON SITE PRIOR TO COMMENCEMENT OF WORKS WITH ANY DISCREPANCIES REPORTED TO THE RELEVANT ARCHITECTURAL SERVICE AT ONCE. ANY CONSTRUCTION WORK CARRIED OUT PRIOR TO OBTAINING THE NECESSARY APPROVALS IS ENTIRELY AT THE HOMEOWNER/CONTRACTORS RISK.

THIS DRAWING IS THE COPYRIGHT OF GREENFIELDS ARCHITECTURAL SERVICES.
THIS DRAWING MAY NOT BE COPIED BY ANY THIRD PARTIES WITHOUT PRIOR PERMISSION.

REVISION	DESCRIPTION	DATE	BY
----------	-------------	------	----



London Office: 113 Dawes Road, Fulham, London, SW6 7DU Telephone: 0207 386 4438	Oxford Office: 14 Saffron Crescent, Carterton, Oxfordshire, OX18 1LE Telephone: 01993 837 897
---	---

Email: enquiries@greenfieldsarchitecturalservices.co.uk
Website: www.greenfieldsarchitecturalservices.co.uk

SITE ADDRESS: 58 EVELYN AVENUE, RUISLIP

SCALE: 1:50 @ A1

DRAWING NO: EVELYN/05