


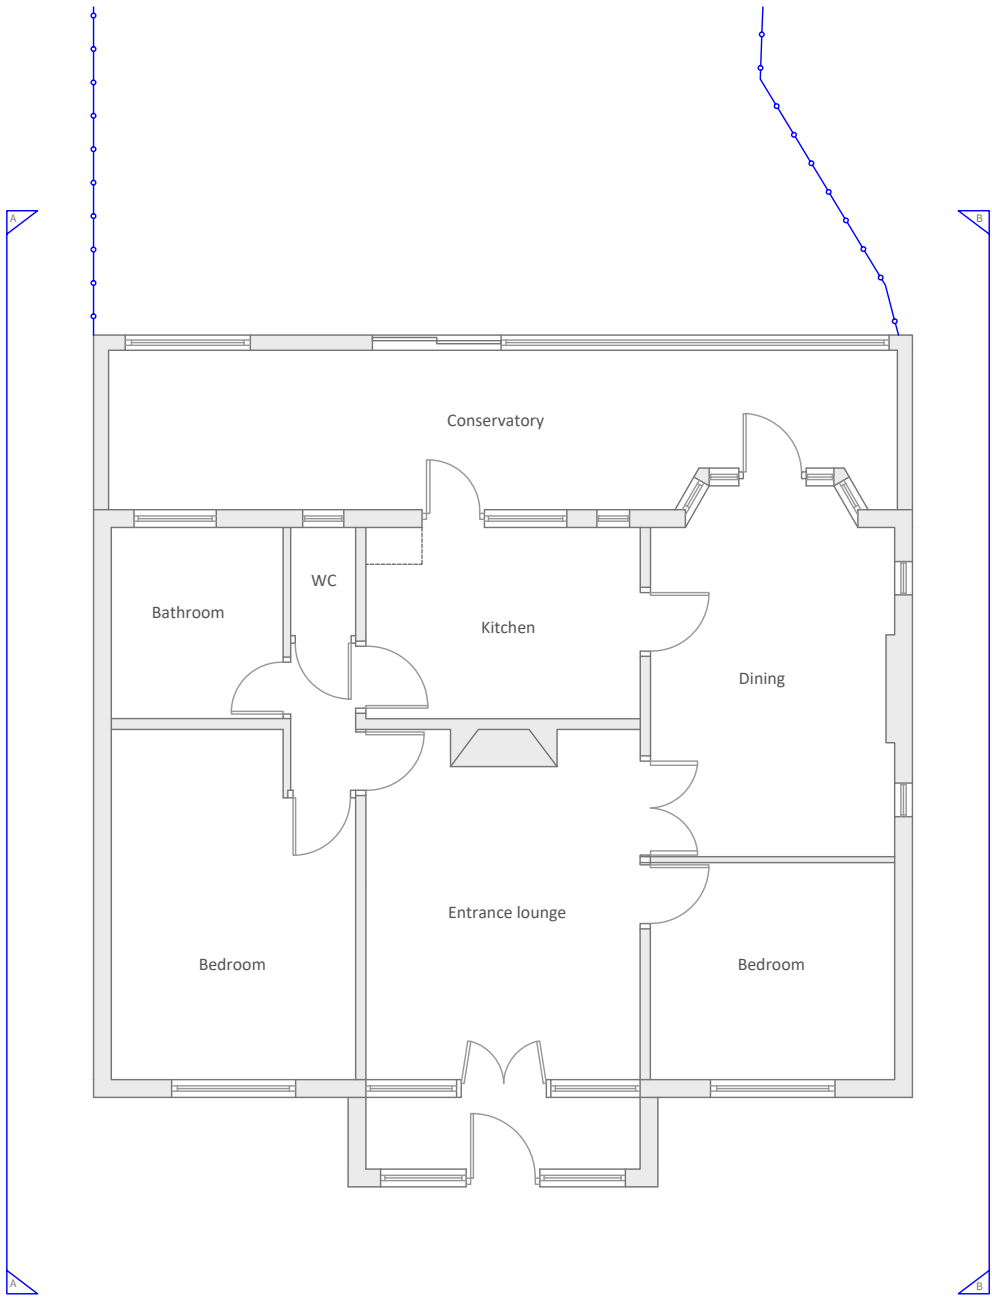

Revision History

Rev no. & Date	Comments




This drawing in whole or in part is protected under copyright and shall not be reproduced without the prior express consent of Jeffery and Wilkes.

This drawing is for planning purposes only. ALL dimensions should be verified on site prior to commencement of works. All dimensions are in millimeters.



JEFFERY & WILKES

Client:		Details:		Title:	Project:	Drawn by:	Project code	Drawing no.
Greg Wilkes		Date :	07-09-2018	Existing Ground Floor	48 Keswick Gardens Ruislip London HA4 7XN	LW of Jeffery and Wilkes	SV018	001
		Scale :	1:100					
		Format:	A3					

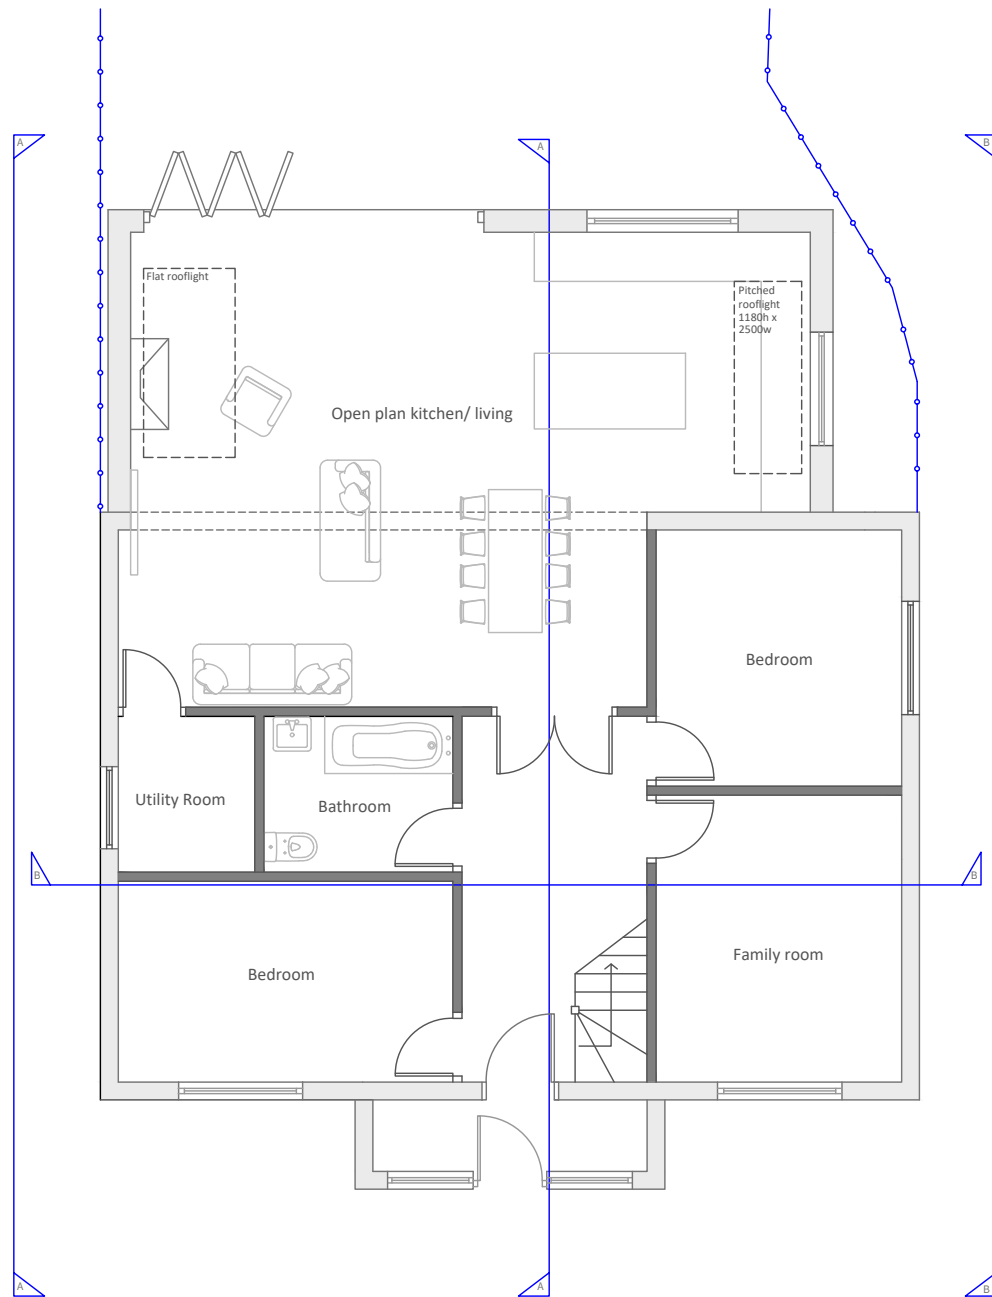

Revision History	
Rev no. & Date	Comments
01 12092018	Internal re-configuration
02 30112018	Internal re-configuration




This drawing in whole or in part is protected under copyright and shall not be reproduced without the prior express consent of Jeffery and Wilkes.

This drawing is for planning purposes only. ALL dimensions should be verified on site prior to commencement of works. All dimensions are in millimeters.



Client:	Details:	Title:	Project:	Drawn by:	Project code	Drawing no.
Greg Wilkes	Date : 07-09-2018 Scale : 1:100 Format: A3	Proposed ground floor layout	48 Keswick Gardens Ruislip London HA4 7XN	LW of Jeffery and Wilkes	SV018	002 rev02

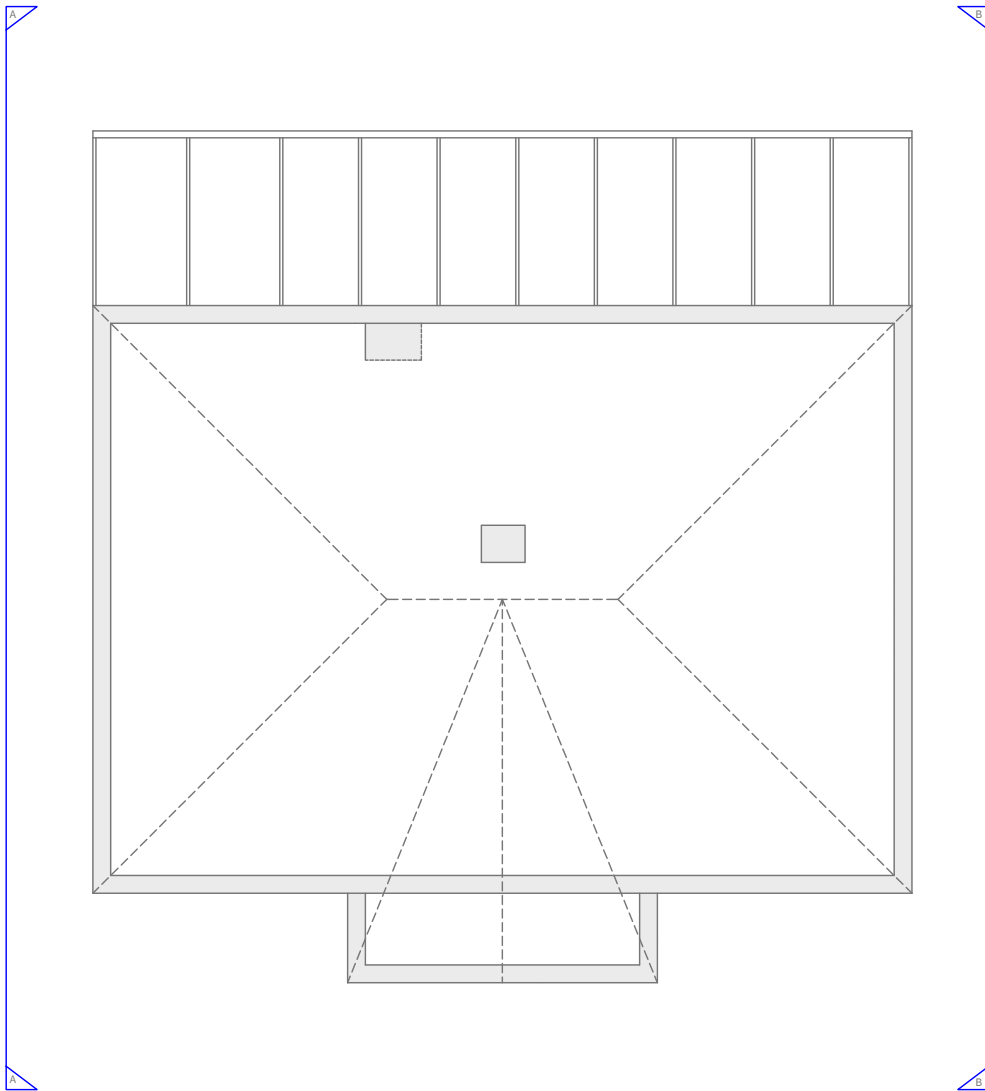

Revision History

Rev no. & Date	Comments




This drawing in whole or in part is protected under copyright and shall not be reproduced without the prior express consent of Jeffery and Wilkes.

This drawing is for planning purposes only. ALL dimensions should be verified on site prior to commencement of works. All dimensions are in millimeters.



JEFFERY & WILKES

Client:	Details:	Title:	Project:	Drawn by:	Project code	Drawing no.
Greg Wilkes	Date : 07-09-2018 Scale : 1:100 Format: A3	Existing Loft Layout	48 Keswick Gardens Ruislip London HA4 7XN	LW of Jeffery and Wilkes	SV018	003

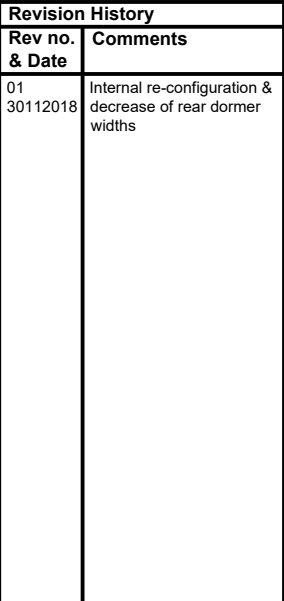


Drawing no.
004 rev01



Revision History

Rev no. & Date	Comments

 

This drawing in whole or in part is protected under copyright and shall not be reproduced without the prior express consent of Jeffery and Wilkes.

This drawing is for planning purposes only. ALL dimensions should be verified on site prior to commencement of works. All dimensions are in millimeters.



Client:	Details:	Title:	Project:	Drawn by:	Project code	Drawing no.
Greg Wilkes	Date : 07-09-2018 Scale : 1:75 Format: A3	Existing Front Elevation	48 Keswick Gardens Ruislip London HA4 7XN	LW of Jeffery and Wilkes	SV018	005



Revision History	
Rev no. & Date	Comments



Revision History

Rev no. & Date	Comments




This drawing in whole or in part is protected under copyright and shall not be reproduced without the prior express consent of Jeffery and Wilkes.


This drawing is for planning purposes only. ALL dimensions should be verified on site prior to commencement of works. All dimensions are in millimeters.



Client:	Details:	Title:	Project:	Drawn by:	Project code	Drawing no.
Greg Wilkes	Date : 07-09-2018 Scale : 1:75 Format: A3	Existing Rear Elevation	48 Keswick Gardens Ruislip London HA4 7XN	LW of Jeffery and Wilkes	SV018	007

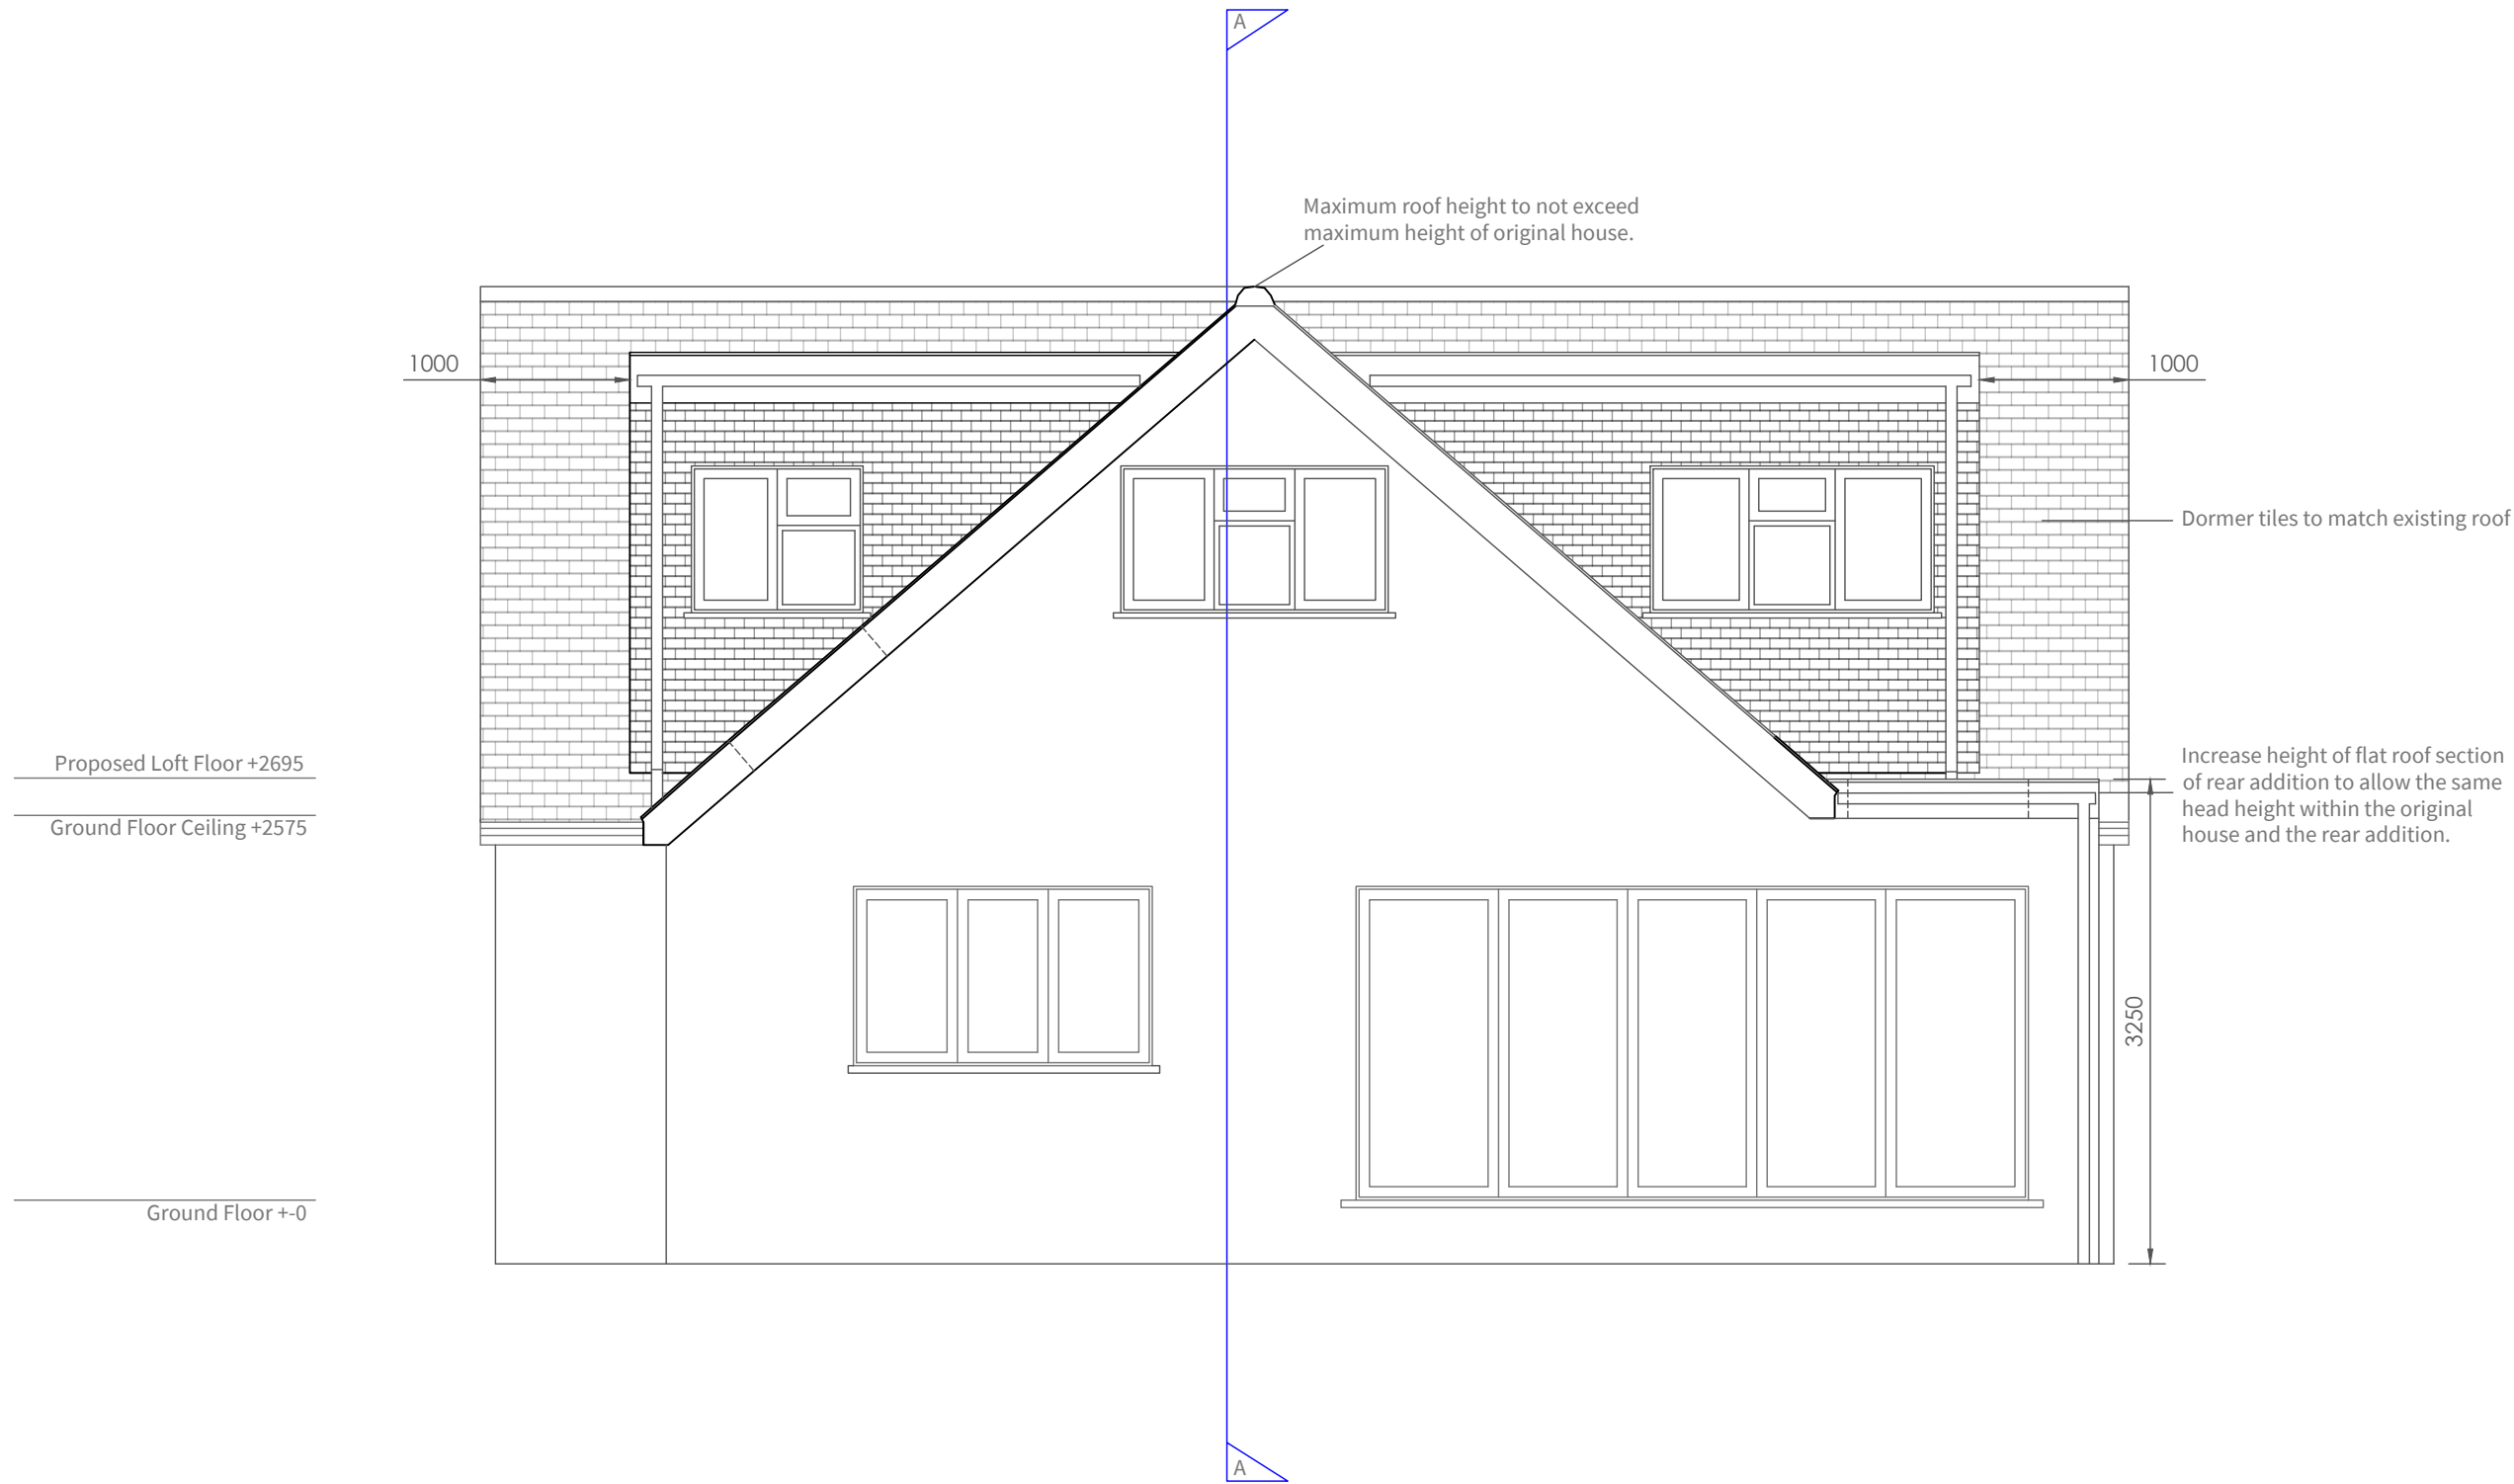

Revision History	
Rev no. & Date	Comments
01 30112018	Decrease rear dormer widths for a 1000mm inset

 


This drawing in whole or in part is protected under copyright and shall not be reproduced without the prior express consent of Jeffery and Wilkes.


This drawing is for planning purposes only. ALL dimensions should be verified on site prior to commencement of works. All dimensions are in millimeters.



Client:	Details:	Title:	Project:	Drawn by:	Project code	Drawing no.
Greg Wilkes	Date : 07-09-2018 Scale : 1:75 Format: A3	Proposed Rear Elevation	48 Keswick Gardens Ruislip London HA4 7XN	LW of Jeffery and Wilkes	SV018	008 rev01

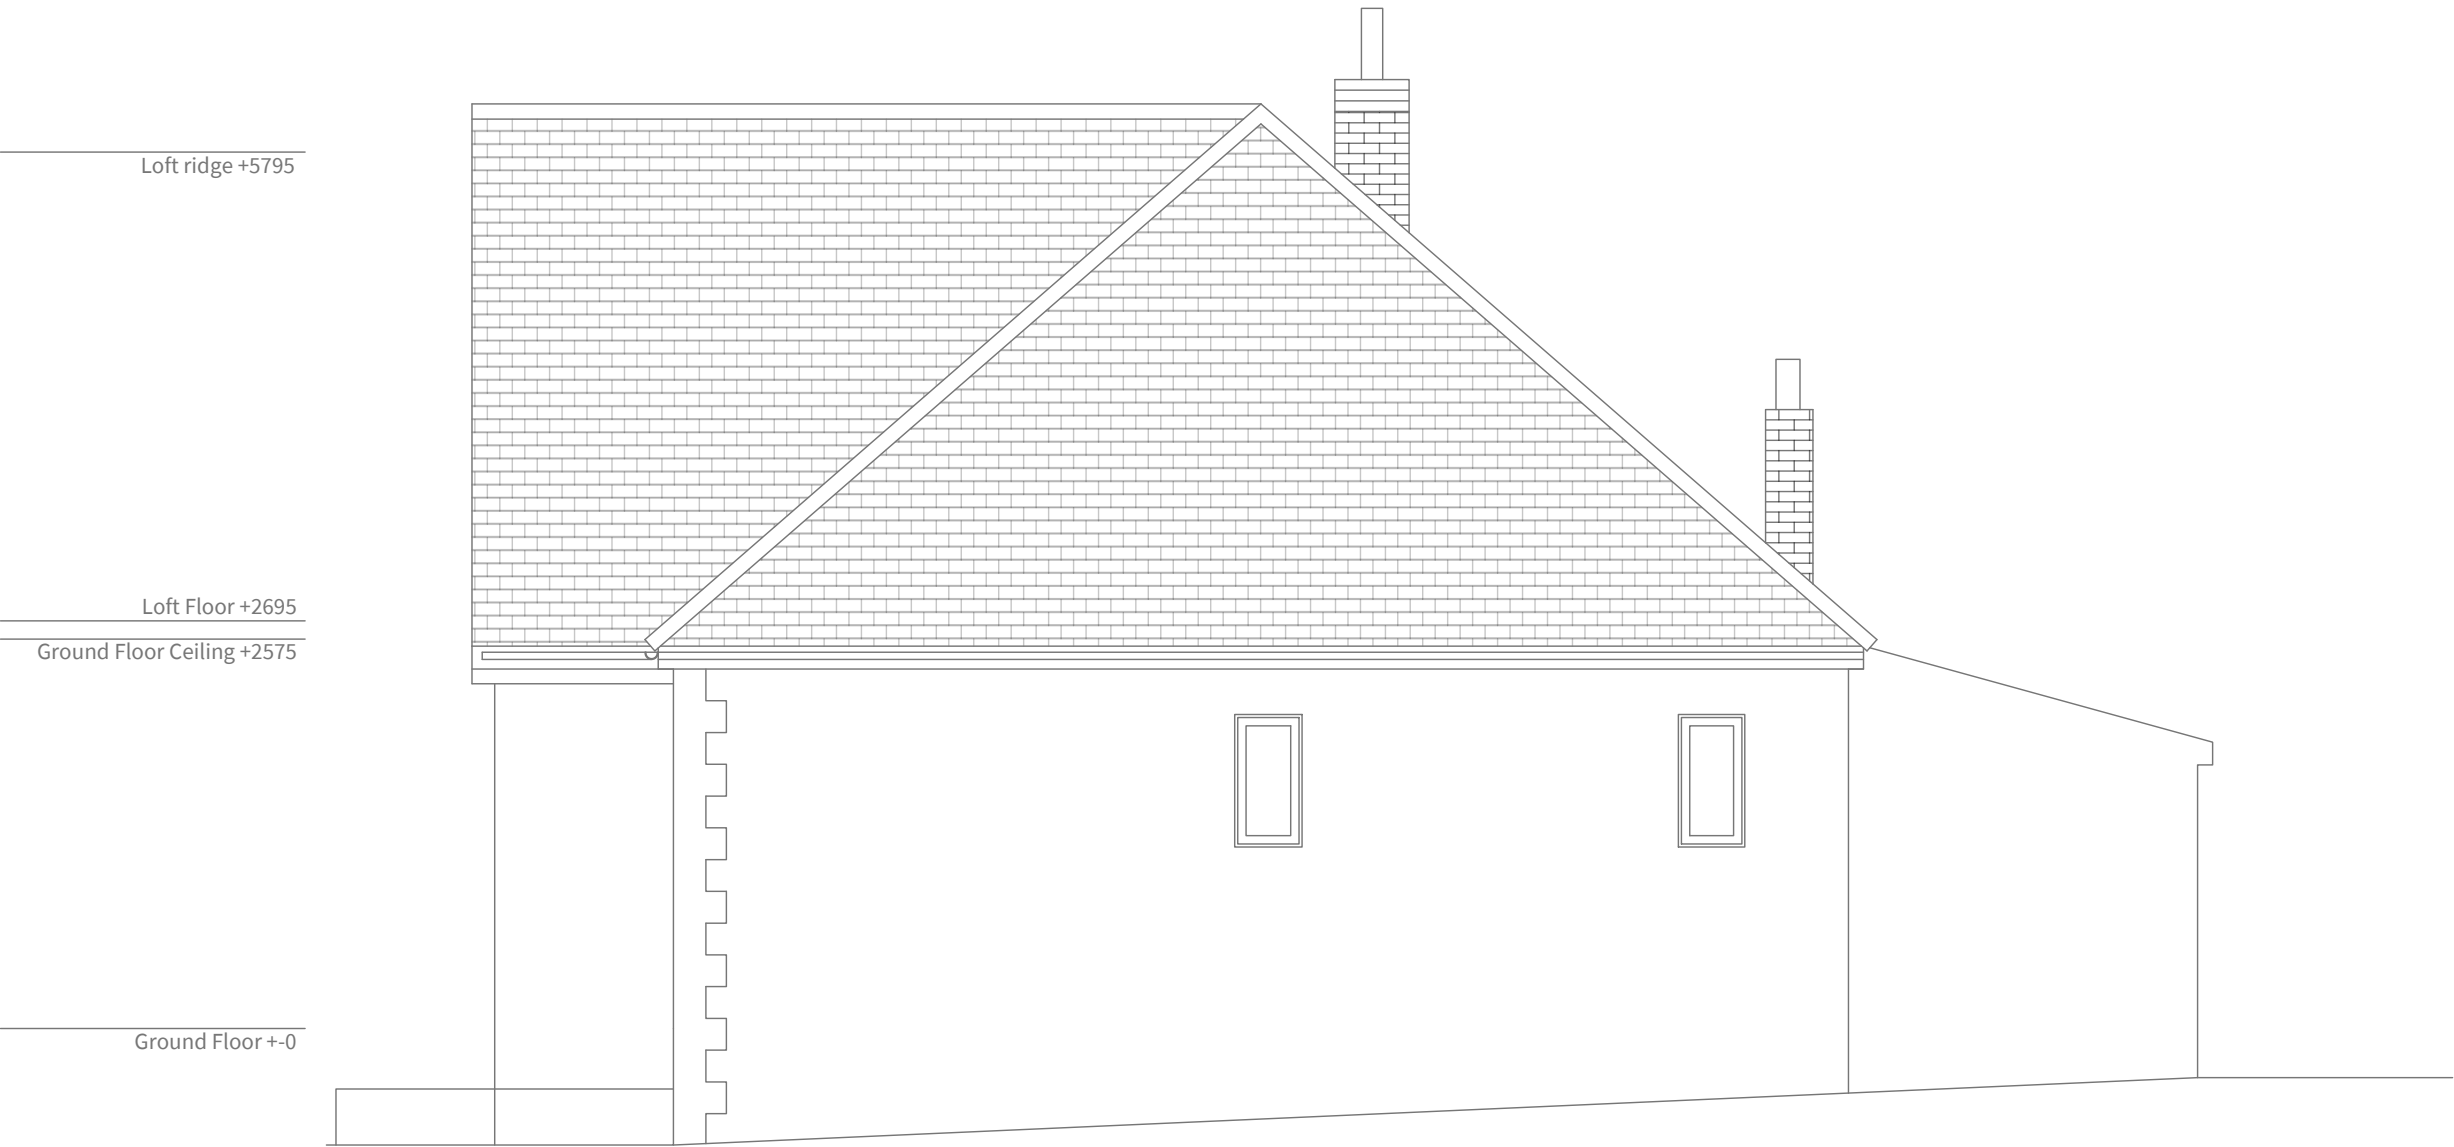

Revision History	
Rev no. & Date	Comments

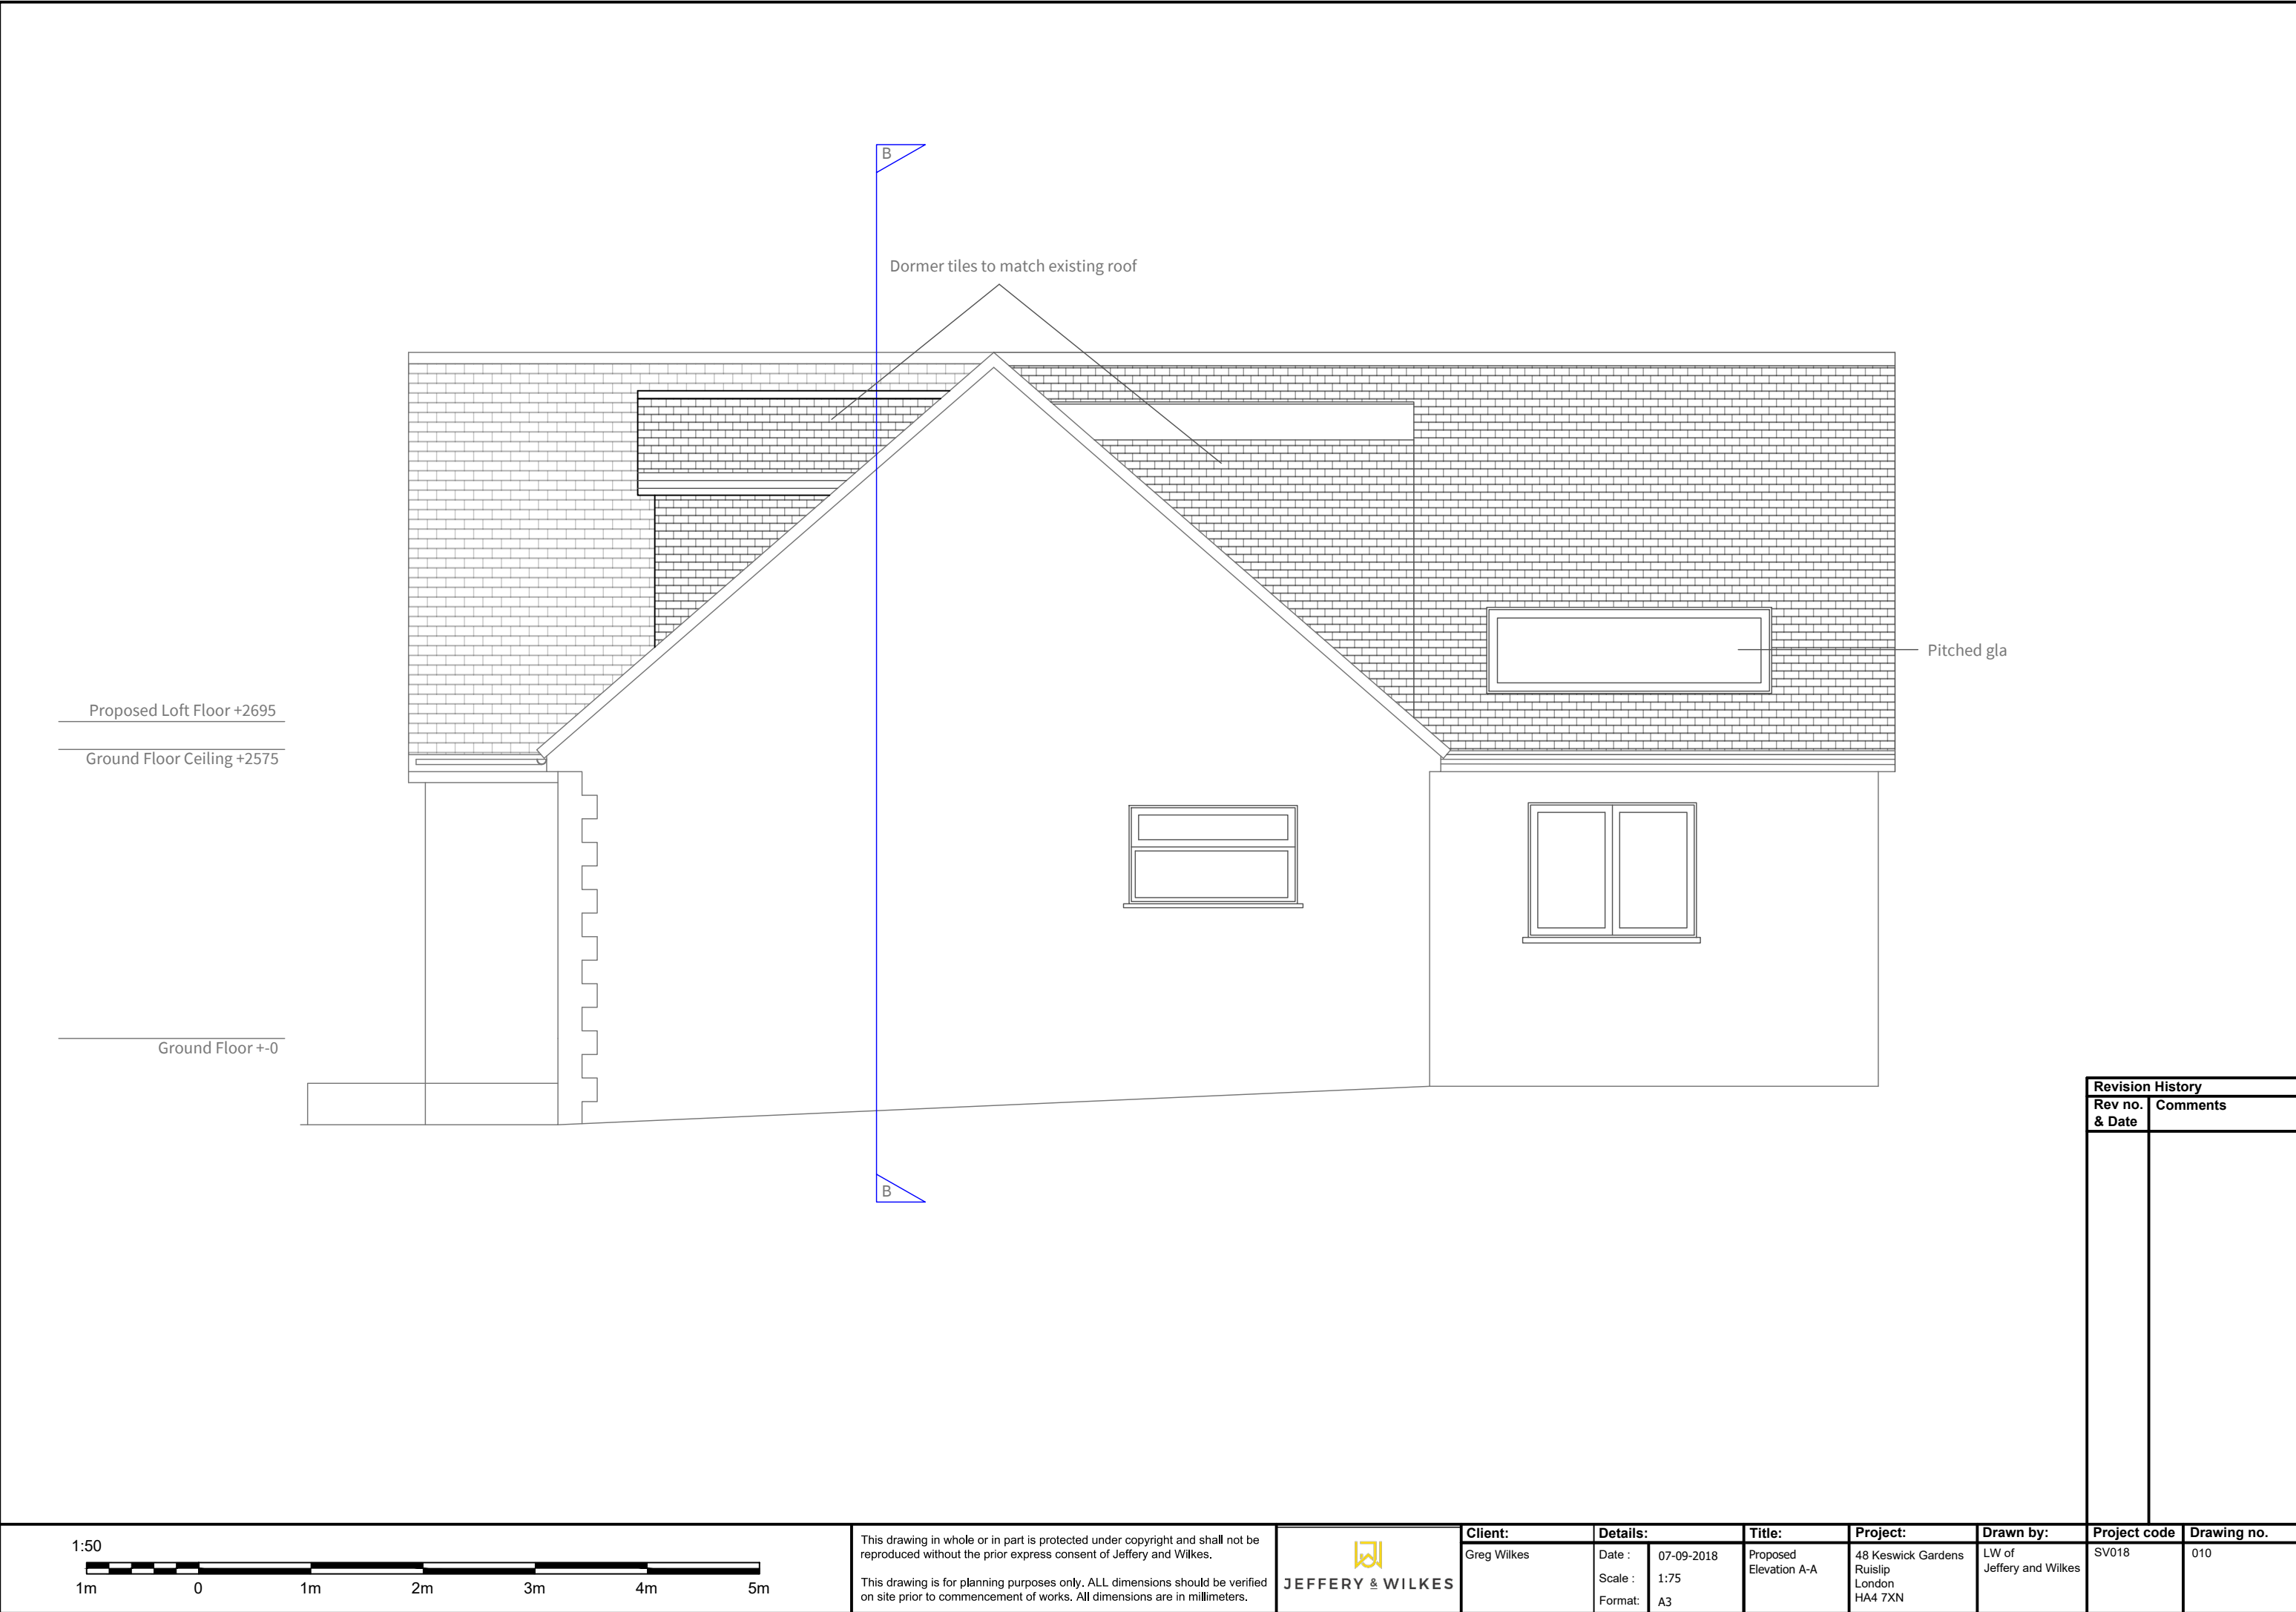


This drawing in whole or in part is protected under copyright and shall not be reproduced without the prior express consent of Jeffery and Wilkes.

This drawing is for planning purposes only. ALL dimensions should be verified on site prior to commencement of works. All dimensions are in millimeters.




Client:		Details:		Title:	Project:	Drawn by:	Project code	Drawing no.
Greg Wilkes		Date :	07-09-2018	Proposed Elevation A-A	48 Keswick Gardens Ruislip London HA4 7XN	LW of Jeffery and Wilkes	SV018	010
		Scale :	1:75					
		Format:	A3					

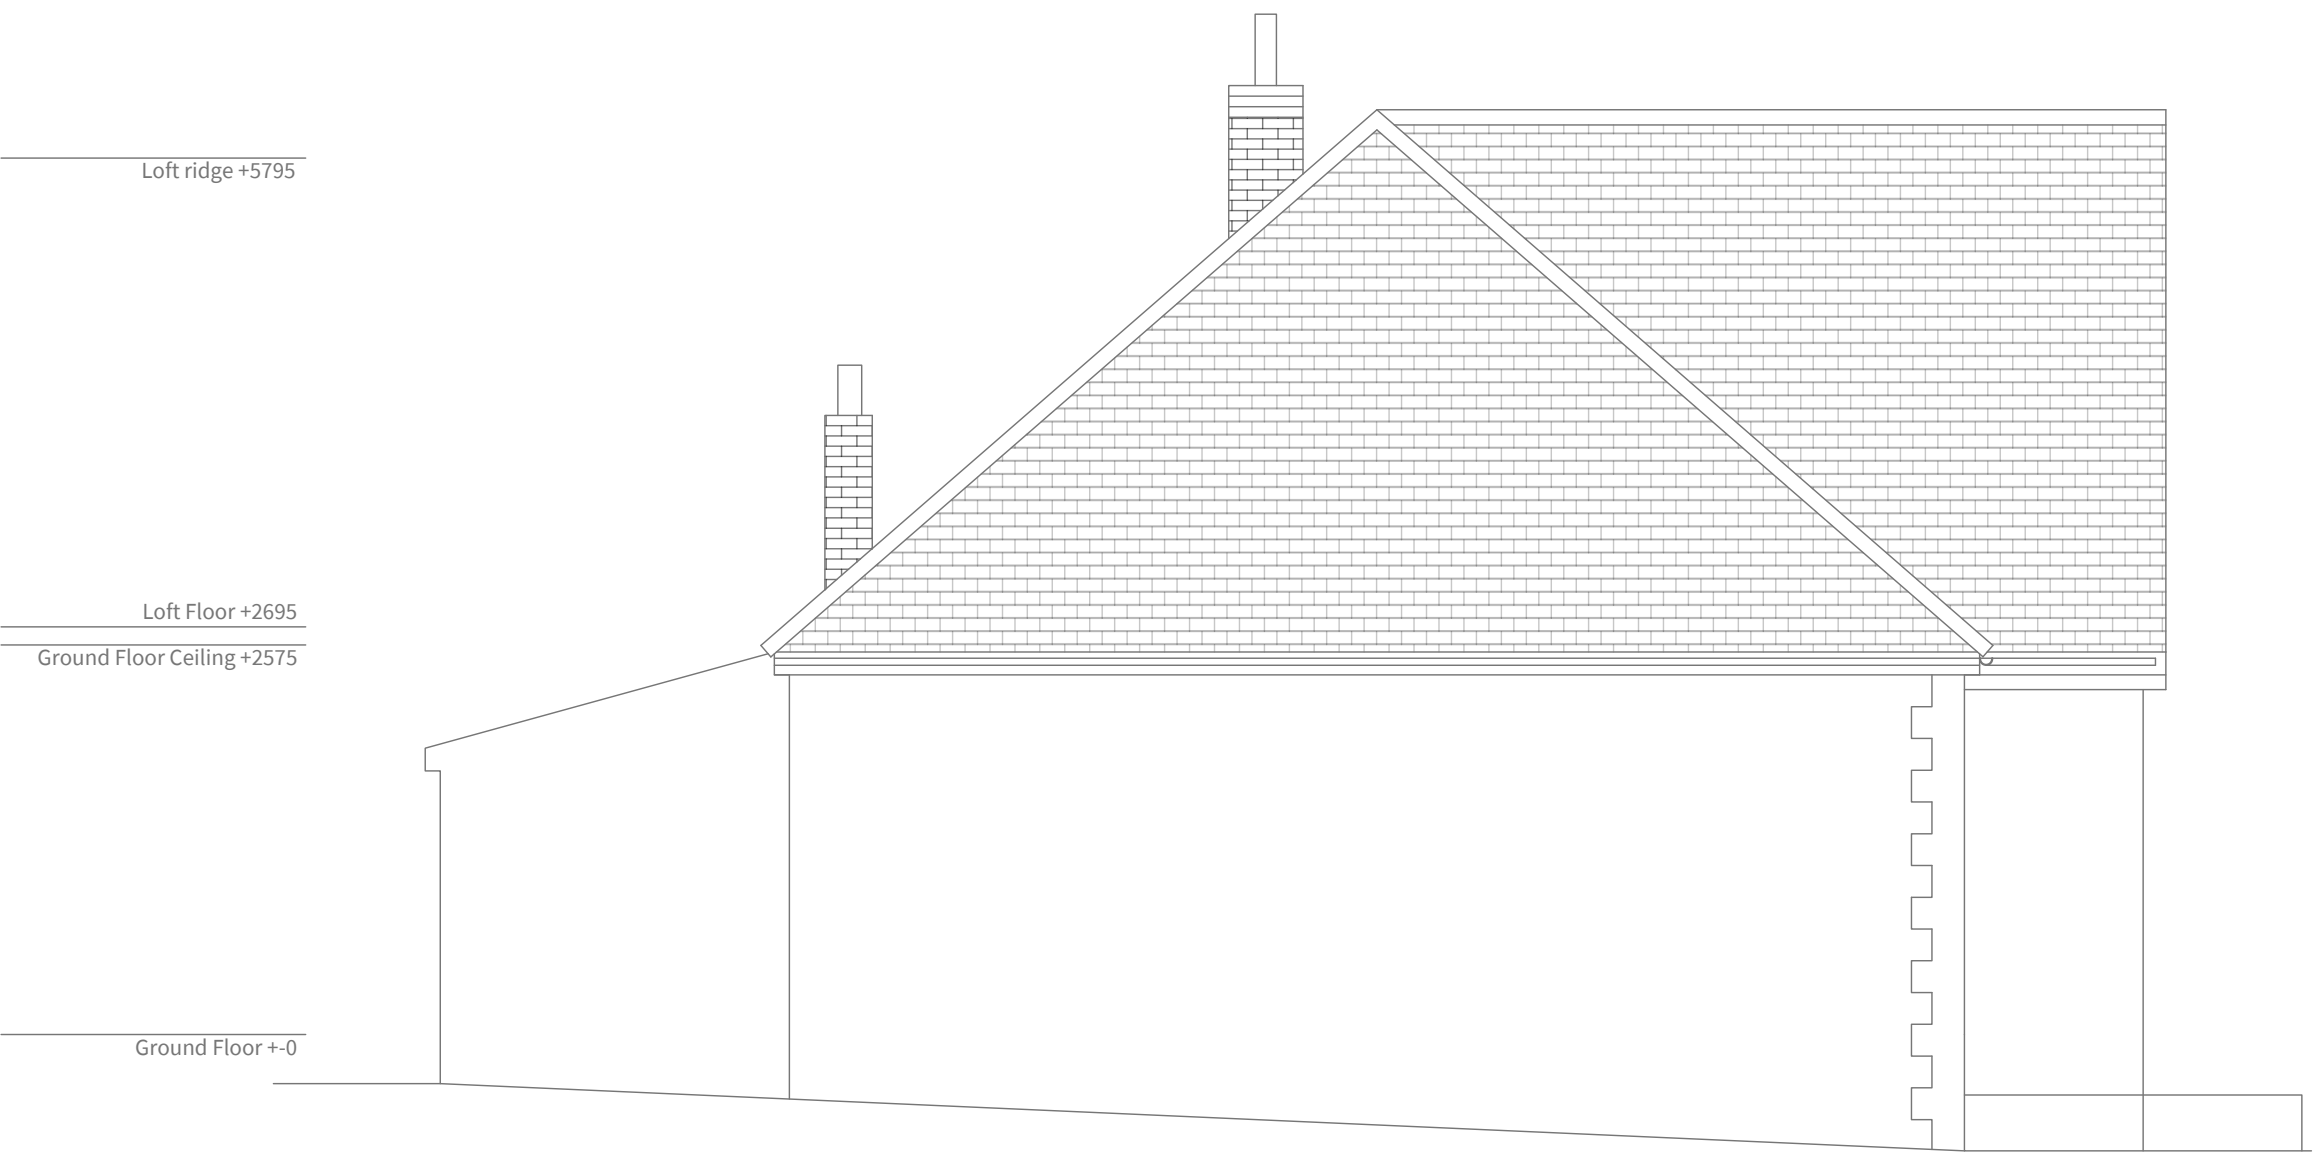

Revision History

Rev no. & Date	Comments

 


This drawing in whole or in part is protected under copyright and shall not be reproduced without the prior express consent of Jeffery and Wilkes.

This drawing is for planning purposes only. ALL dimensions should be verified on site prior to commencement of works. All dimensions are in millimeters.




Client:	Details:	Title:	Project:	Drawn by:	Project code	Drawing no.
Greg Wilkes	Date : 07-09-2018 Scale : 1:75 Format: A3	Existing Elevation B-B	48 Keswick Gardens Ruislip London HA4 7XN	LW of Jeffery and Wilkes	SV018	011

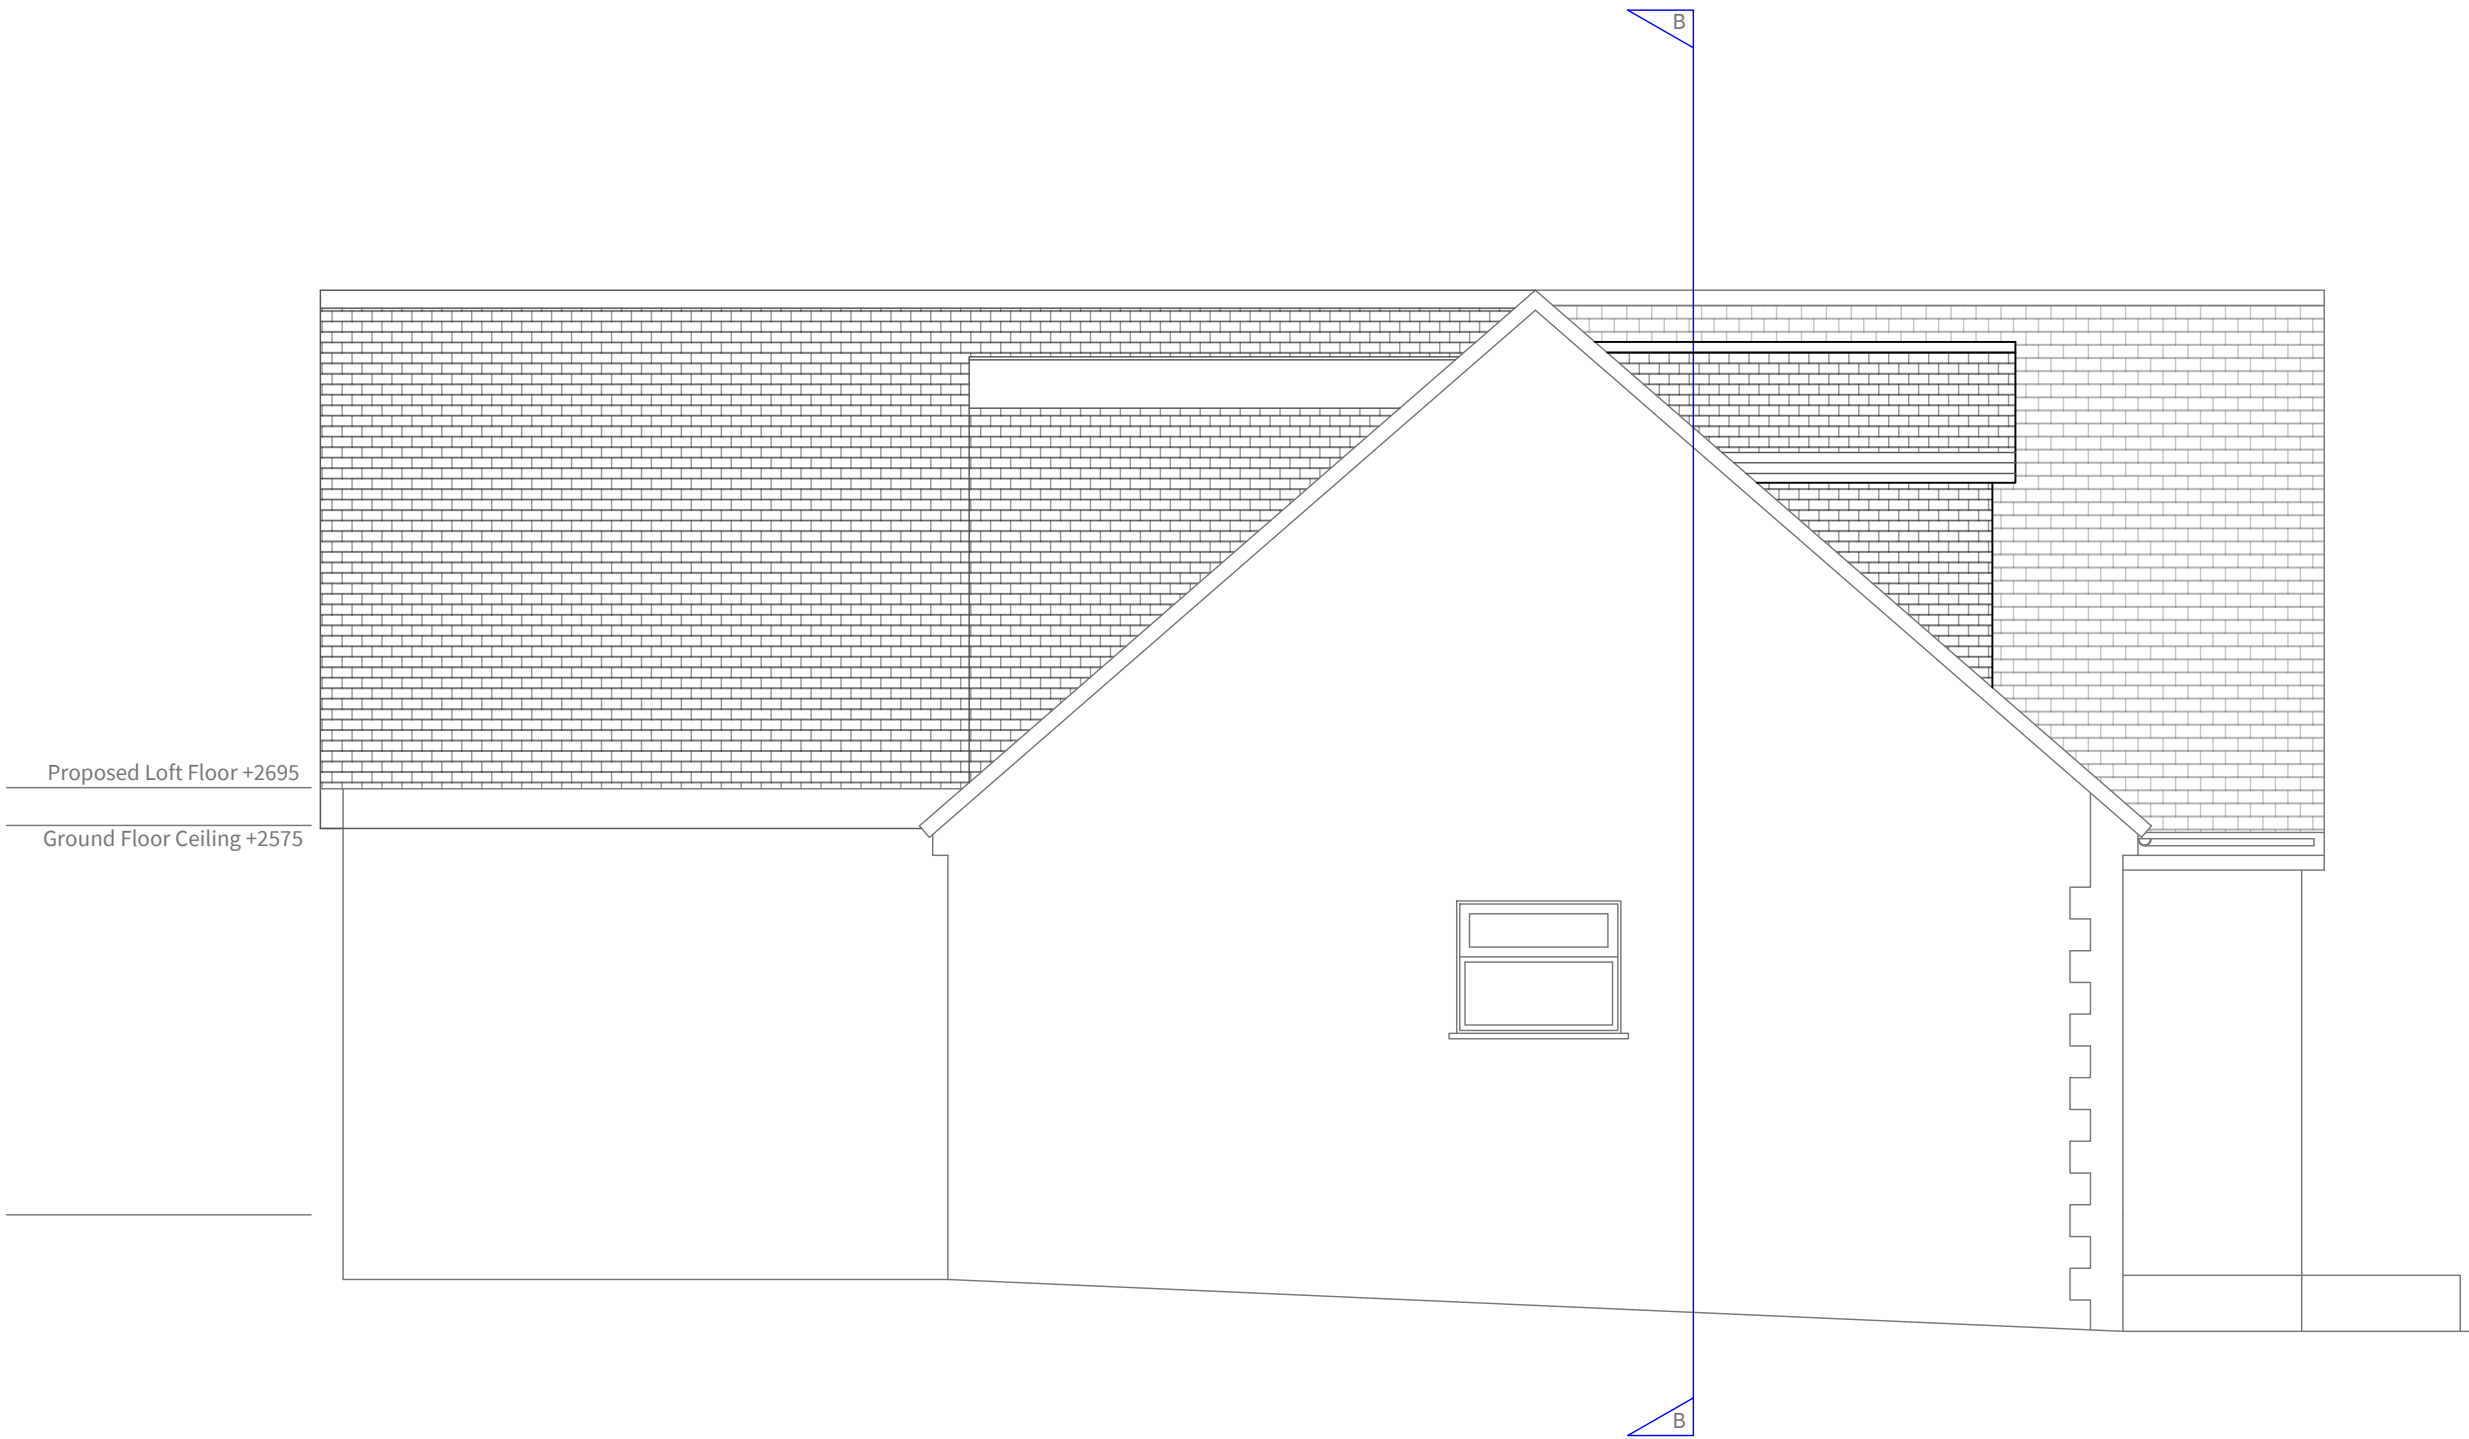

Revision History

Rev no. & Date	Comments

 

This drawing in whole or in part is protected under copyright and shall not be reproduced without the prior express consent of Jeffery and Wilkes.

This drawing is for planning purposes only. ALL dimensions should be verified on site prior to commencement of works. All dimensions are in millimeters.



Client:	Details:	Title:	Project:	Drawn by:	Project code	Drawing no.
Greg Wilkes	Date : 07-09-2018 Scale : 1:75 Format: A3	Proposed Elevation B-B	48 Keswick Gardens Ruislip London HA4 7XN	LW of Jeffery and Wilkes	SV018	012