




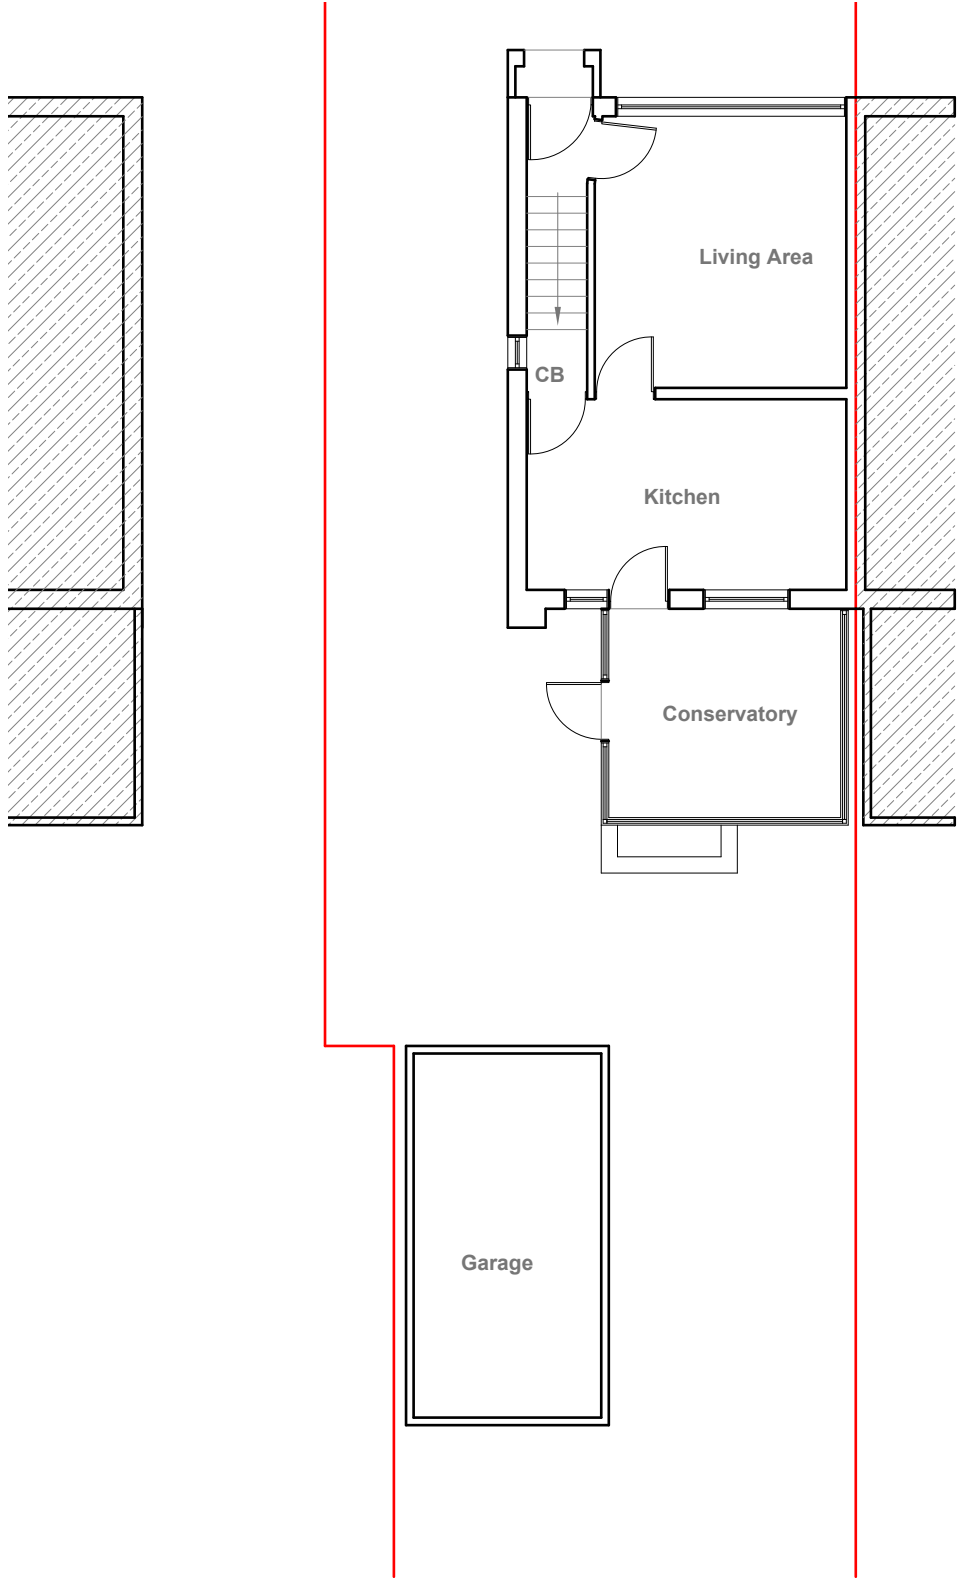

Existing Ground Floor Plan
Scale 1:100

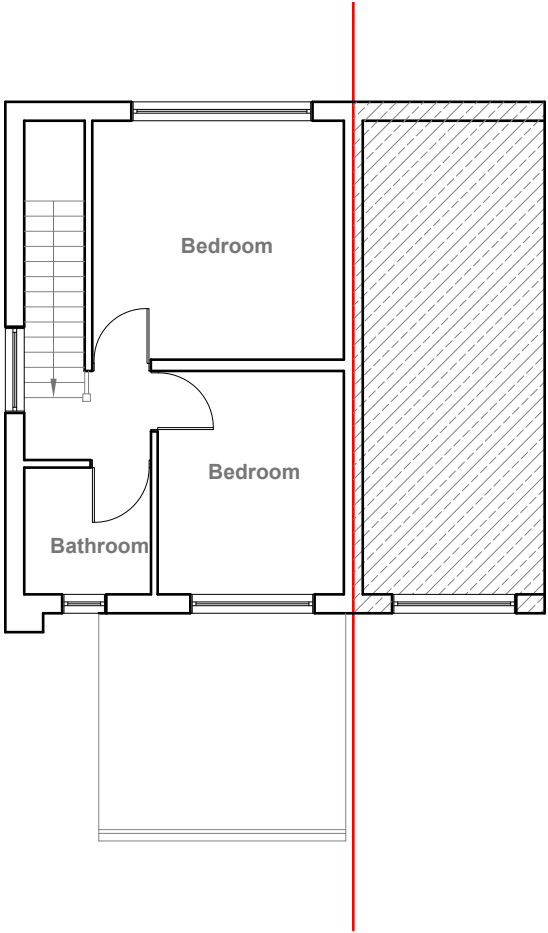

Existing First Floor Plan
Scale 1:100

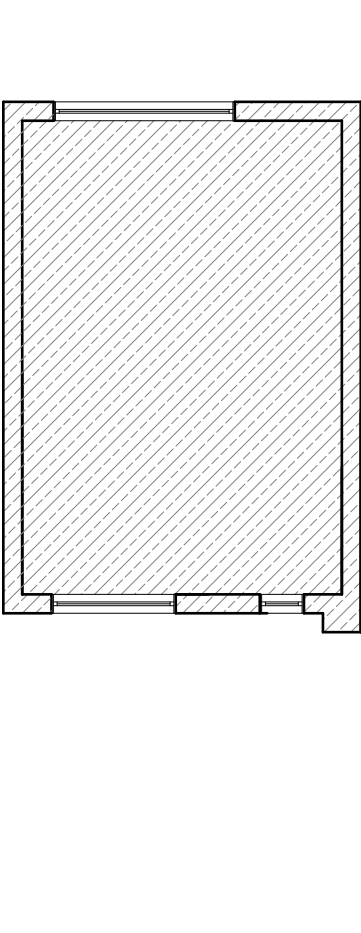

GENERAL NOTES:
1. ALL DIMENTIONS ARE IN MILLIMETER.
2. VERIFY ALL DIMENSIONS AND CONDITIONS BEFORE BUILDING OR STARTING CONSTRUCTION. NOTIFY THE DESIGNER IMMEDIATELY OF ANY DISCREPANCY OR VARIATION.
3. ALL WORK TO COMPLY WITH CURRENT BUILDING REGULATIONS AND CODES OF PRACTICE

Title:

Existing Floor Plans

Site Address
19 Eton Road
Hayes
Middlesex
UB3 5HR

Scale: 1:100 @A3
Date: 11/02/2020
Drawing No.: 2020/009 -01HH
Drawn By: FP

Revision Date:
e:mail -
faluckpatel@yahoo.com
(M) +44 (0) 7871 466 254






Existing Front Elevations
Scale 1:100




Existing Side Elevations
Scale 1:100



Existing Rear Elevations
Scale 1:100

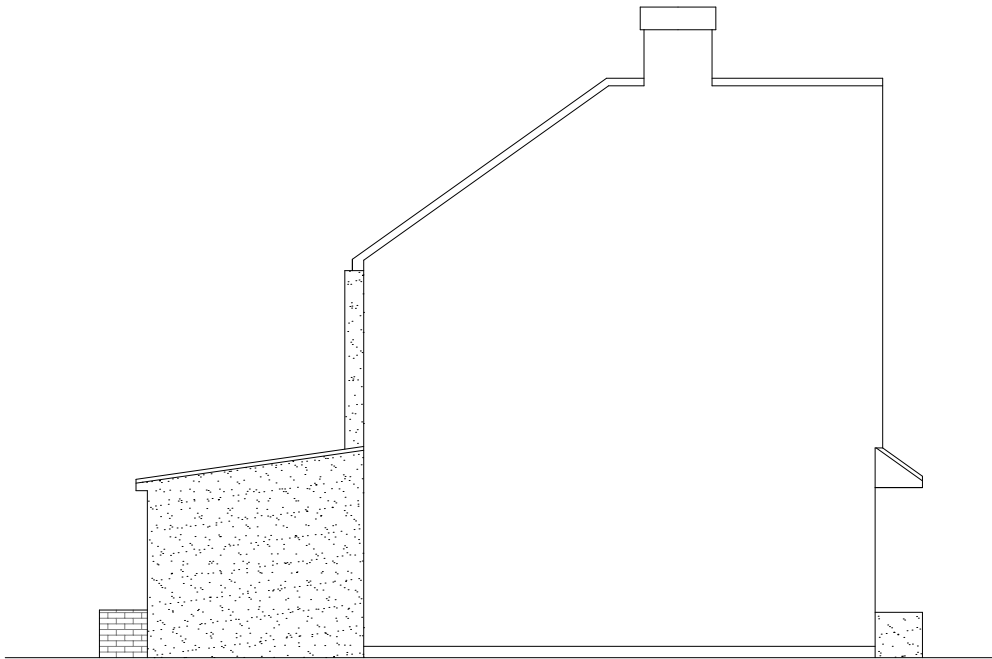

Existing Side Elevations
Scale 1:100

 

GENERAL NOTES:
1. ALL DIMENTIONS ARE IN MILLIMETER.
2. VERIFY ALL DIMENSIONS AND CONDITIONS BEFORE BUILDING OR STARTING CONSTRUCTION. NOTIFY THE DESIGNER IMMEDIATELY OF ANY DISCREPANCY OR VARIATION.
3. ALL WORK TO COMPLY WITH CURRENT BUILDING REGULATIONS AND CODES OF PRACTICE

Title:

Existing Elevations


Site Address
19 Eton Road
Hayes
Middlesex
UB3 5HR

Scale: 1:100 @A3
Date: 11/02/2020
Drawing No.:
2020/009 -02
Drawn By:
FP

Revision Date:


e:mail -
faluckpatel@yahoo.com
(M) +44 (0) 7871 466 254



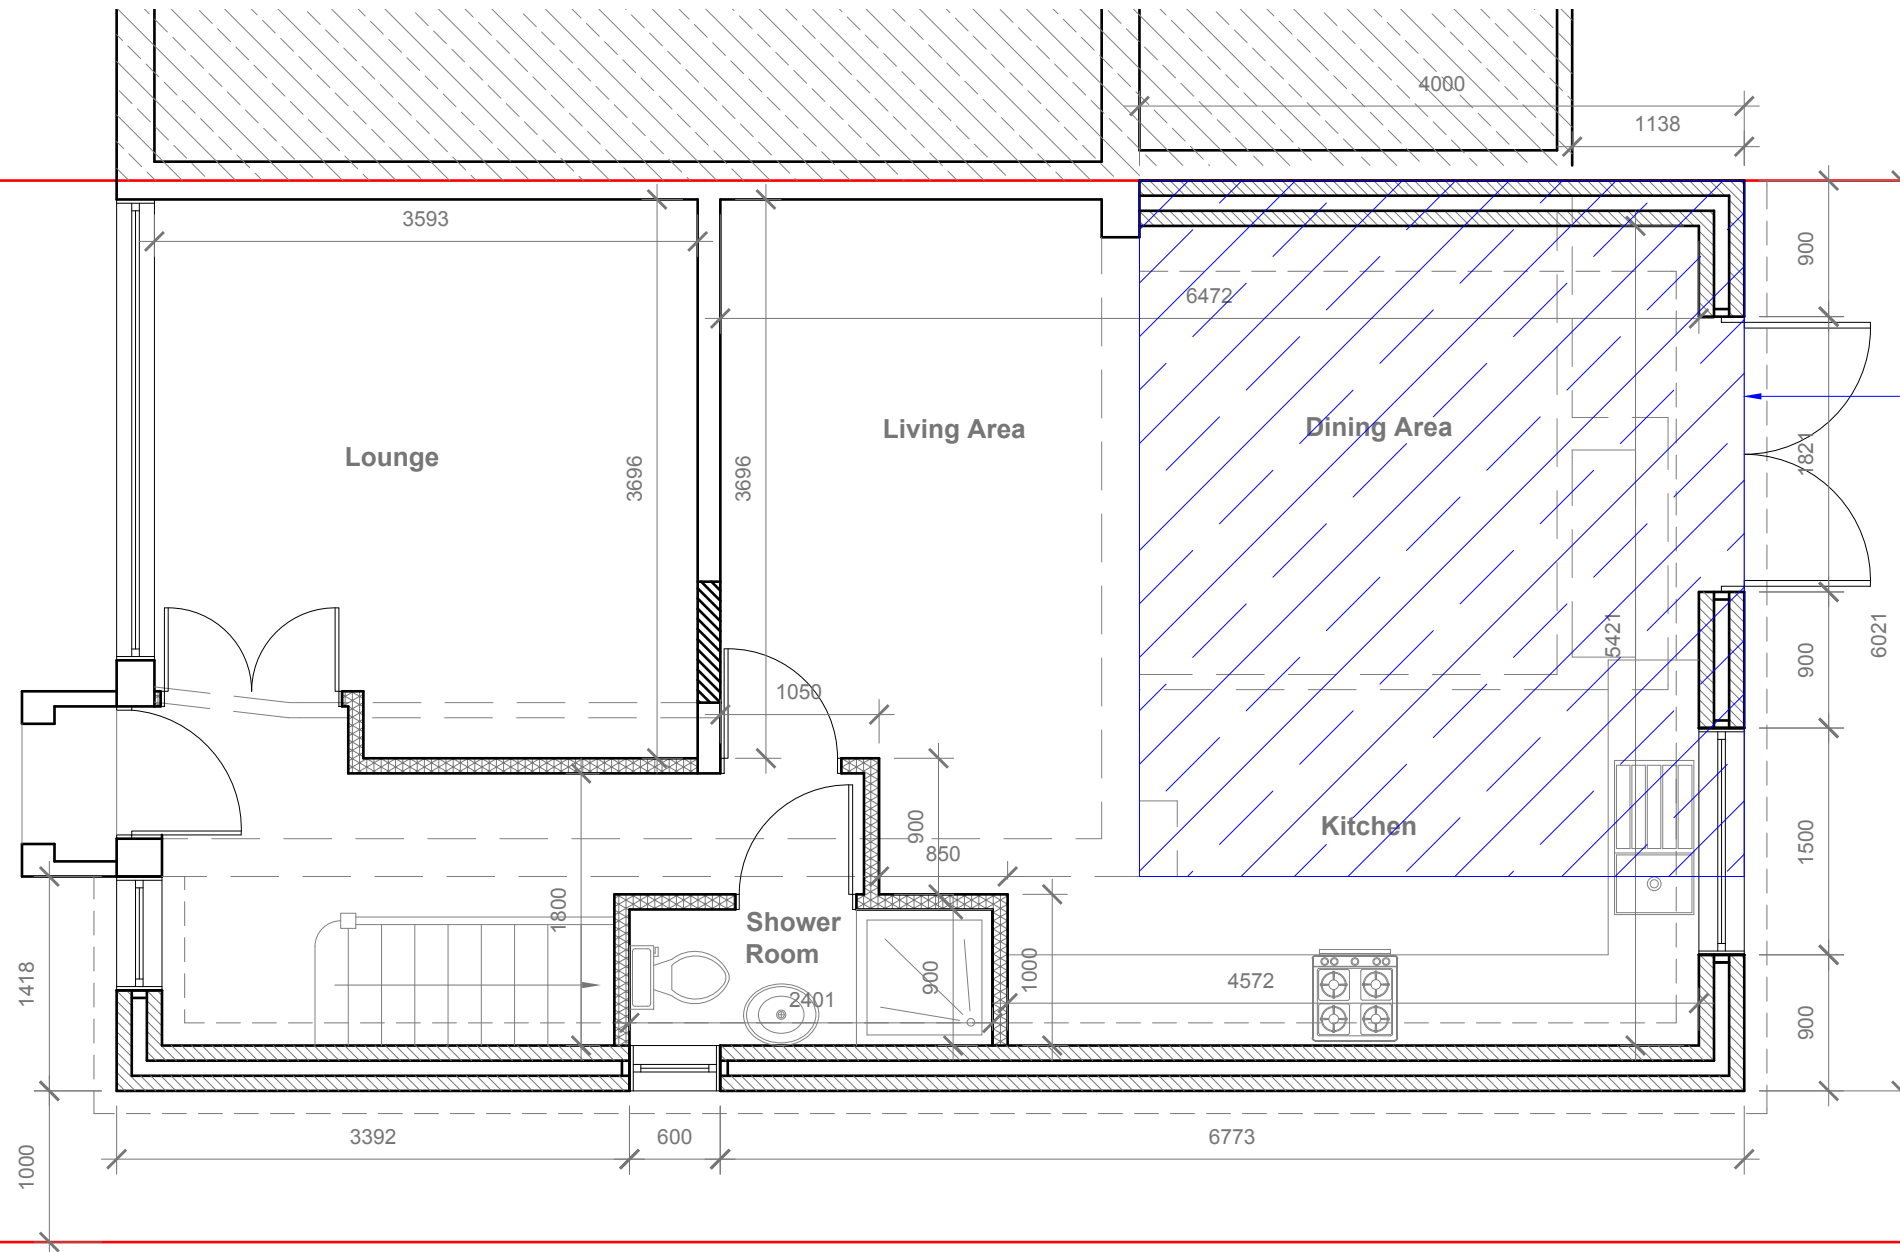

Approved Under prior
Approval ref No :
74189/APP/2020/657

Proposed Ground Floor Plan
Scale 1:50

 

- GENERAL NOTES:
1. ALL DIMINTIONS ARE IN MILLIMETER.
 2. VERIFY ALL DIMENSIONS AND CONDITIONS BEFORE BUILDING OR STARTING CONSTRUCTION. NOTIFY THE DESIGNER IMMEDIATELY OF ANY DISCREPANCY OR VARIATION.
 3. ALL WORK TO COMPLY WITH CURRENT BUILDING REGULATIONS AND CODES OF PRACTICE

Title:

Proposed Ground Floor Plan

Site Address
19 Eton Road
Hayes
Middlesex
UB3 5HR

Scale: 1:50 @A3
Date: 11/02/2020
Drawing No.:
2020/009 -03HH
Drawn By:
FP

Revision Date:


e:mail -
faluckpatel@yahoo.com
(M) +44 (0) 7871 466 254

**Faluck
Patel**


Proposed External Finish
Materials to Match Existing
External Finish Materials




Proposed Front Elevations
Scale 1:100

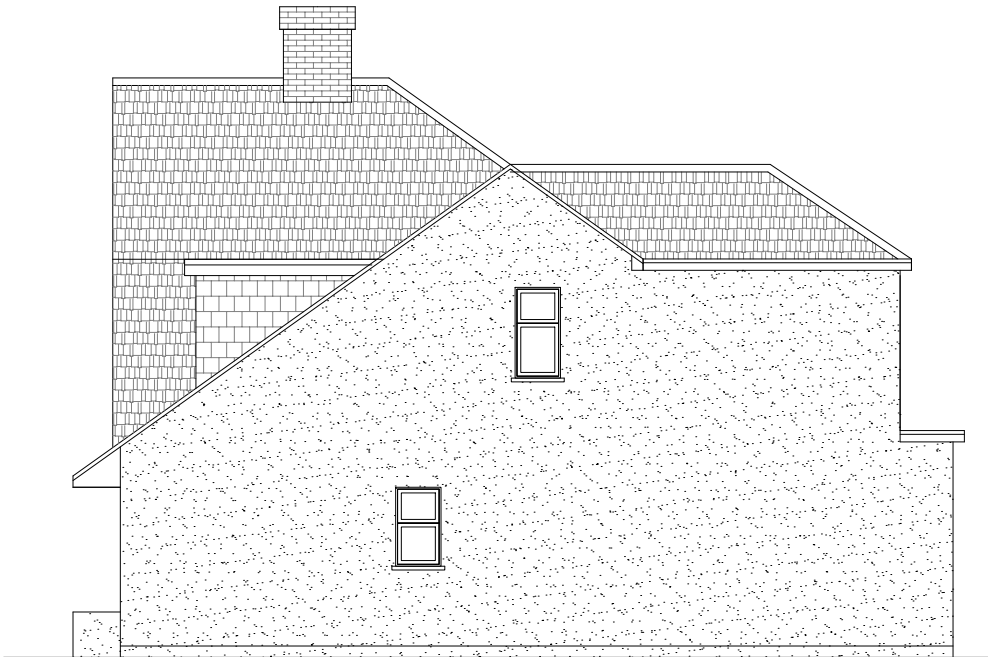

Proposed Side Elevations
Scale 1:100

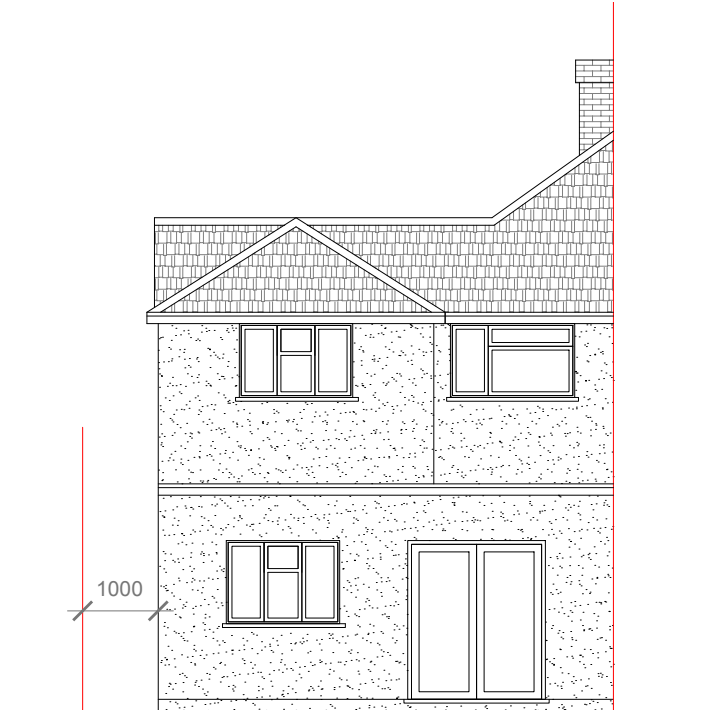

Proposed Rear Elevations
Scale 1:100

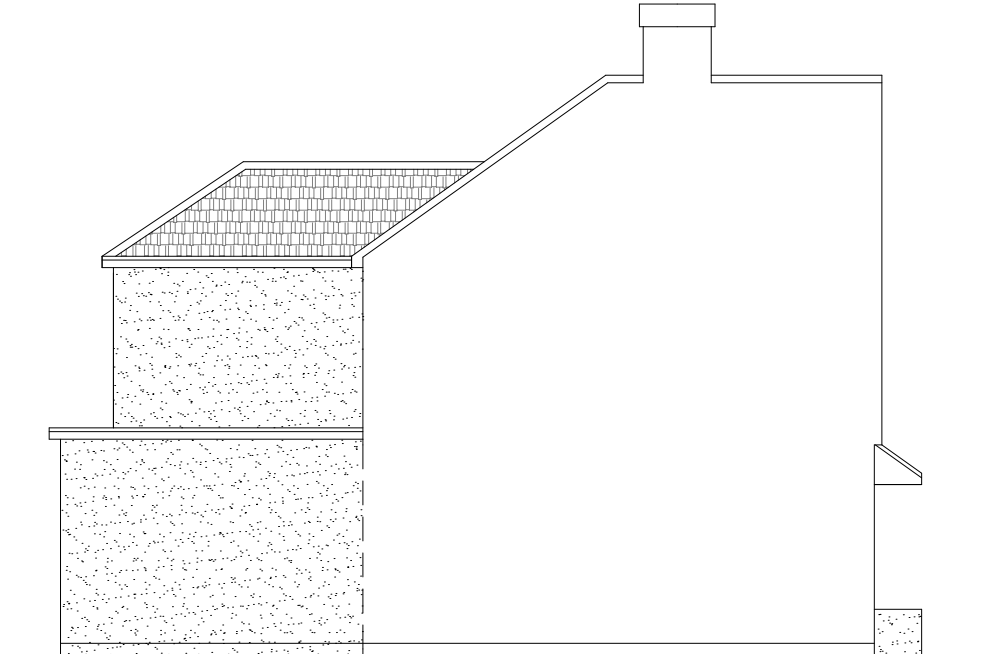

Proposed Side Elevations
Scale 1:100



GENERAL NOTES:
1. ALL DIMENTIONS ARE IN MILLIMETER.
2. VERIFY ALL DIMENSIONS AND CONDITIONS BEFORE BUILDING OR STARTING CONSTRUCTION. NOTIFY THE DESIGNER IMMEDIATELY OF ANY DISCREPANCY OR VARIATION.
3. ALL WORK TO COMPLY WITH CURRENT BUILDING REGULATIONS AND CODES OF PRACTICE

Title:

Proposed Elevations

Site Address
19 Eton Road
Hayes
Middlesex
UB3 5HR

Scale: 1:100 @A3
Date: 11/02/2020
Drawing No.:
2020/009 -06HH
Drawn By:
FP

Revision Date:

e:mail -
faluckpatel@yahoo.com
(M) +44 (0) 7871 466 254

Faluck
Patel